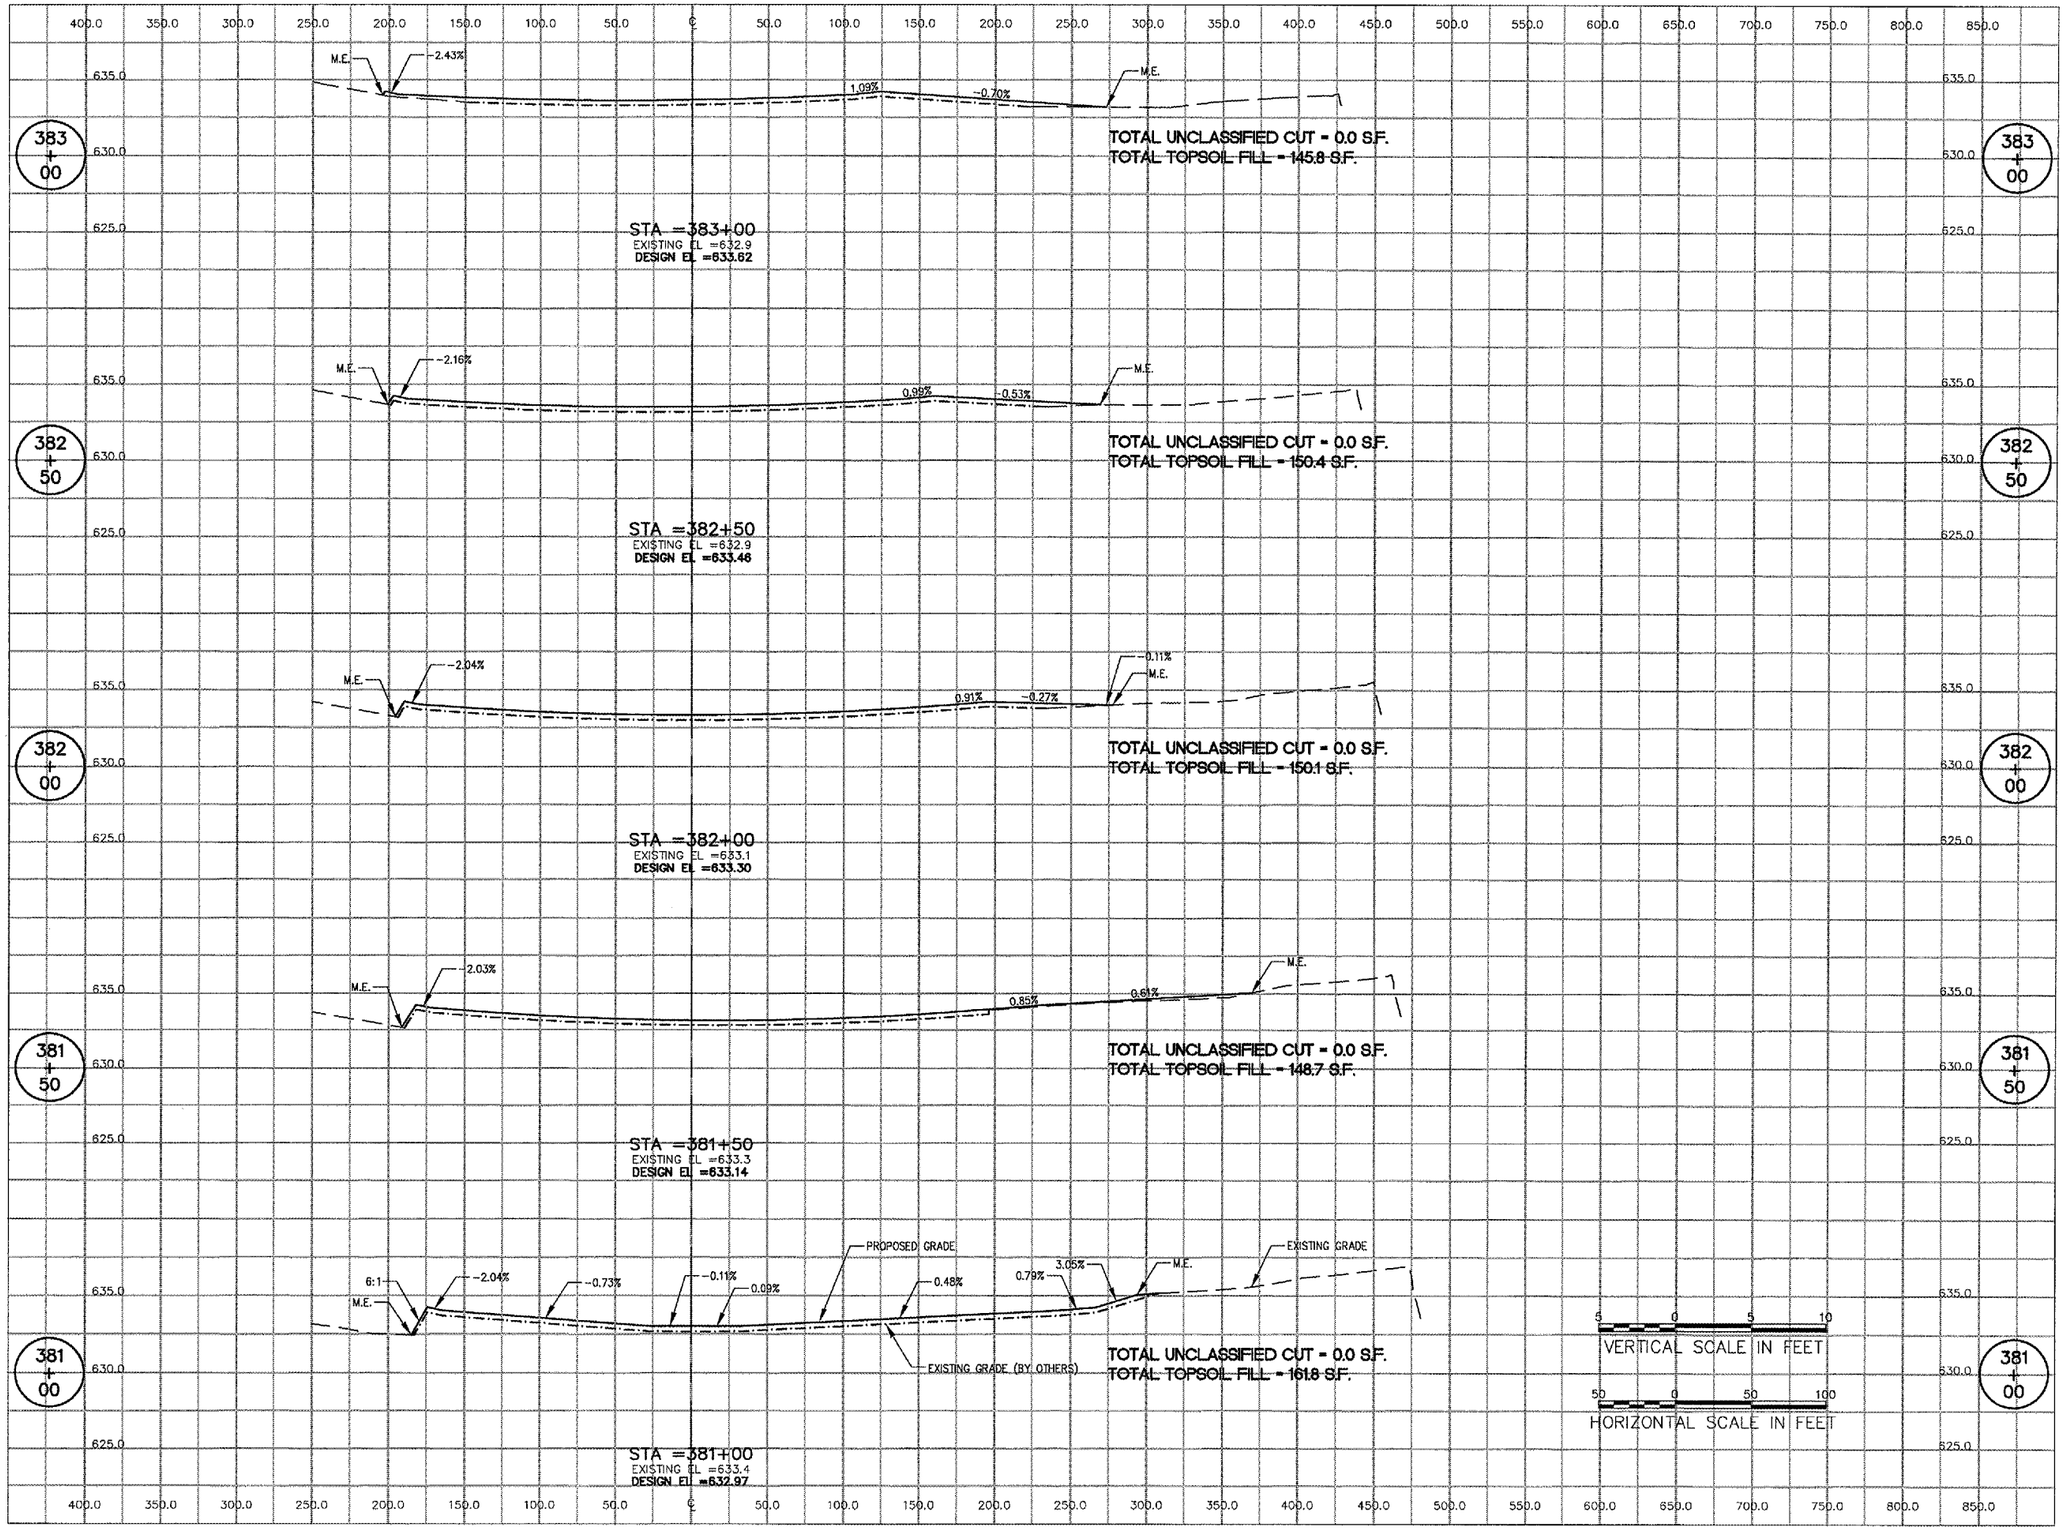

H:\HANSON\840\05C8046\DWG\840-05C8046-CROSS SECTIONS\27-CROSS SECTIONS.DWG 5/8/2006 1:54:37 PM

LE037

HANSON

HANSON PROFESSIONAL SERVICES INC.

815 Commerce Drive, Suite 200
Oak Brook, Illinois 60523
Telephone: 630.990.3800
Fax: 630.990.3801

Chicago-Romeoville Airport

JOLIET REGIONAL PORT DISTRICT

1 Hangar Road
Romeoville, Illinois 60446
Telephone: 815.838.9497
Fax: 815.838.9524

CONSTRUCT RUNWAY 2-20
DRAINAGE CULVERTS AND
IMPROVEMENTS

AIP PROJECT NO. 3-17-0140-B40
IDA PROJECT NO. LOT-3596

No.	Drawing Issue Description	Date	By

Date

MAY 5, 2006

Sheet Title

CROSS SECTIONS ALIGNMENT 300 STA 381+00 TO STA 383+00

840-05C8046
Project Number

LDH 01/13/06
Layout By Date

SJM/LDH 01/13/06
Designed By Date

CRC 05/05/06
Reviewed By Date

SJM | LDH | ---
Drawn By

27
Sheet No.