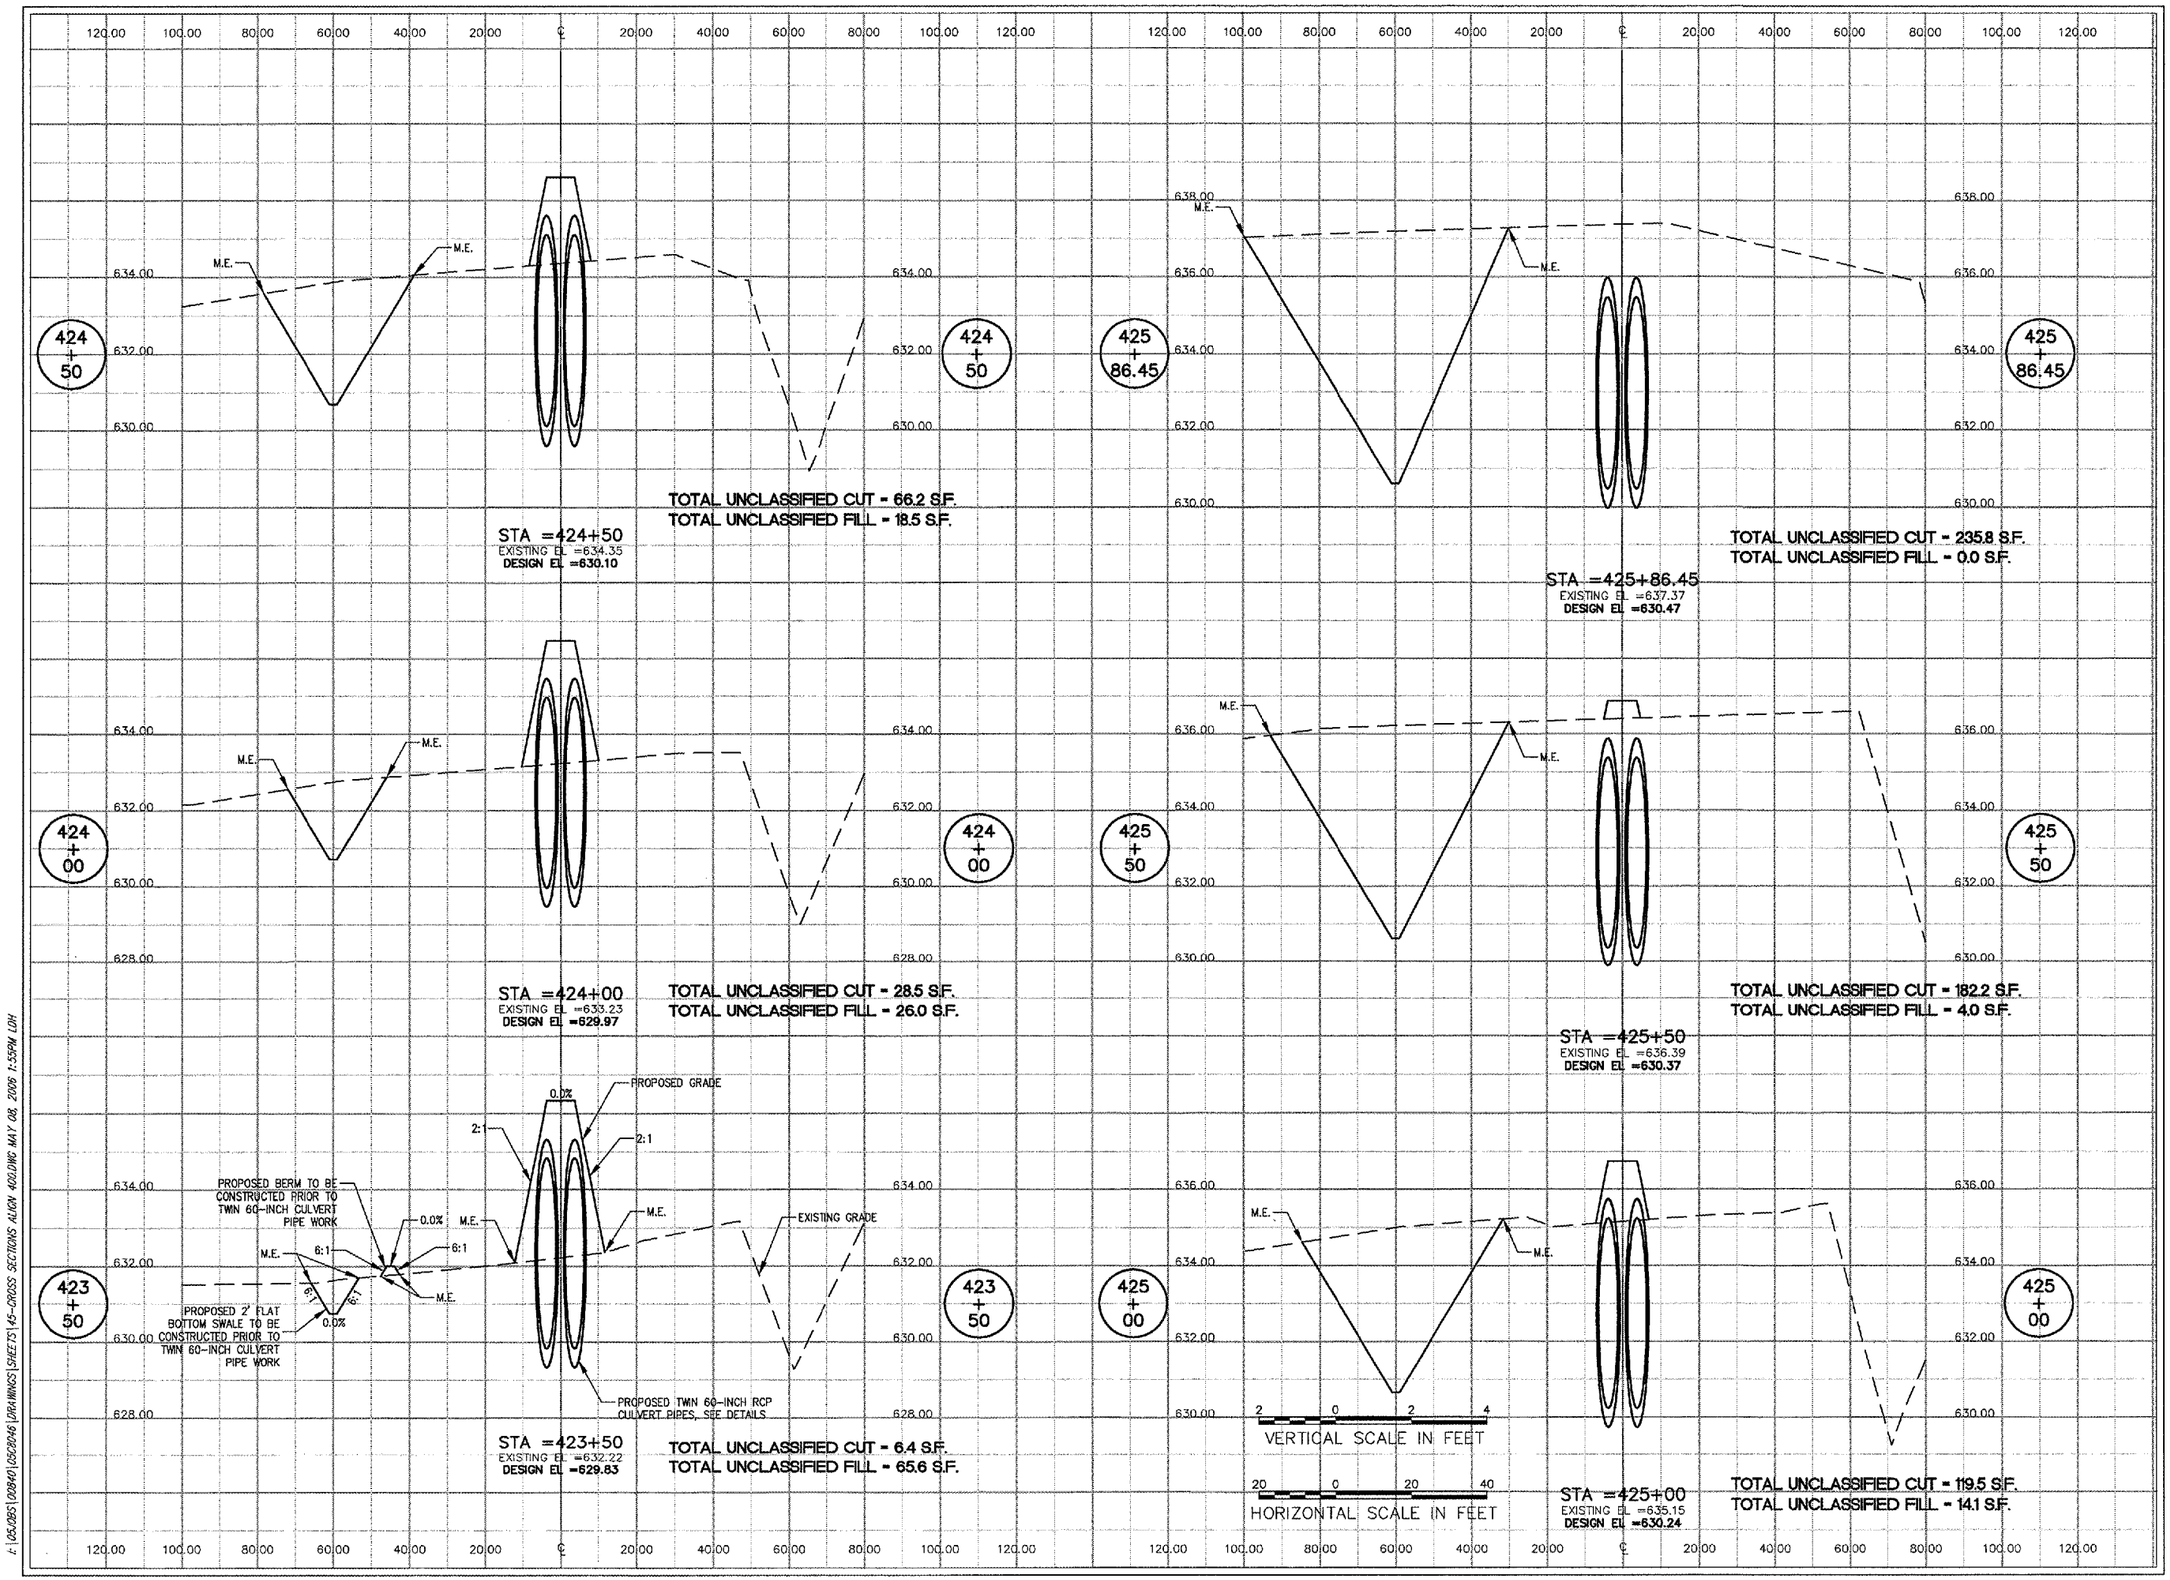

L:\05C8C\840\05C8046\DRAWINGS\SHEETS\45-CROSS SECTIONS ALIGN 400.DWG MAY 08, 2006 1:55PM LDH

LE037

HANSON

HANSON PROFESSIONAL SERVICES INC.

815 Commerce Drive, Suite 200
Oak Brook, Illinois 60523
Telephone: 630.990.3800
Fax: 630.990.3801

Chicago-Romeoville Airport

JOLIET REGIONAL PORT DISTRICT

1 Hangar Road
Romeoville, Illinois 60446
Telephone: 815.838.9497
Fax: 815.838.9524

CONSTRUCT RUNWAY 2-20
DRAINAGE CULVERTS AND
IMPROVEMENTS

AIP PROJECT NO. 3-17-0140-B40
IDA PROJECT NO. LOT-3596

No.	Drawing Issue Description	Date	By

Date

MAY 5, 2006

Sheet Title

CROSS SECTIONS ALIGNMENT 400 STA 423+50 TO STA 425+86.45

Project Number	840-05C8046
Layout By	LDH 01/16/06
Designed By	LDH 01/16/06
Reviewed By	CRC 05/05/06
Drawn By	LDH | |

Sheet No. 45