FINAL SURVEY	NOTE BOOK	NO.
SURVEYED		
PLOTTED		
TEMPLATE		
AREAS		
AREAS CHECKED		

BY

DATE

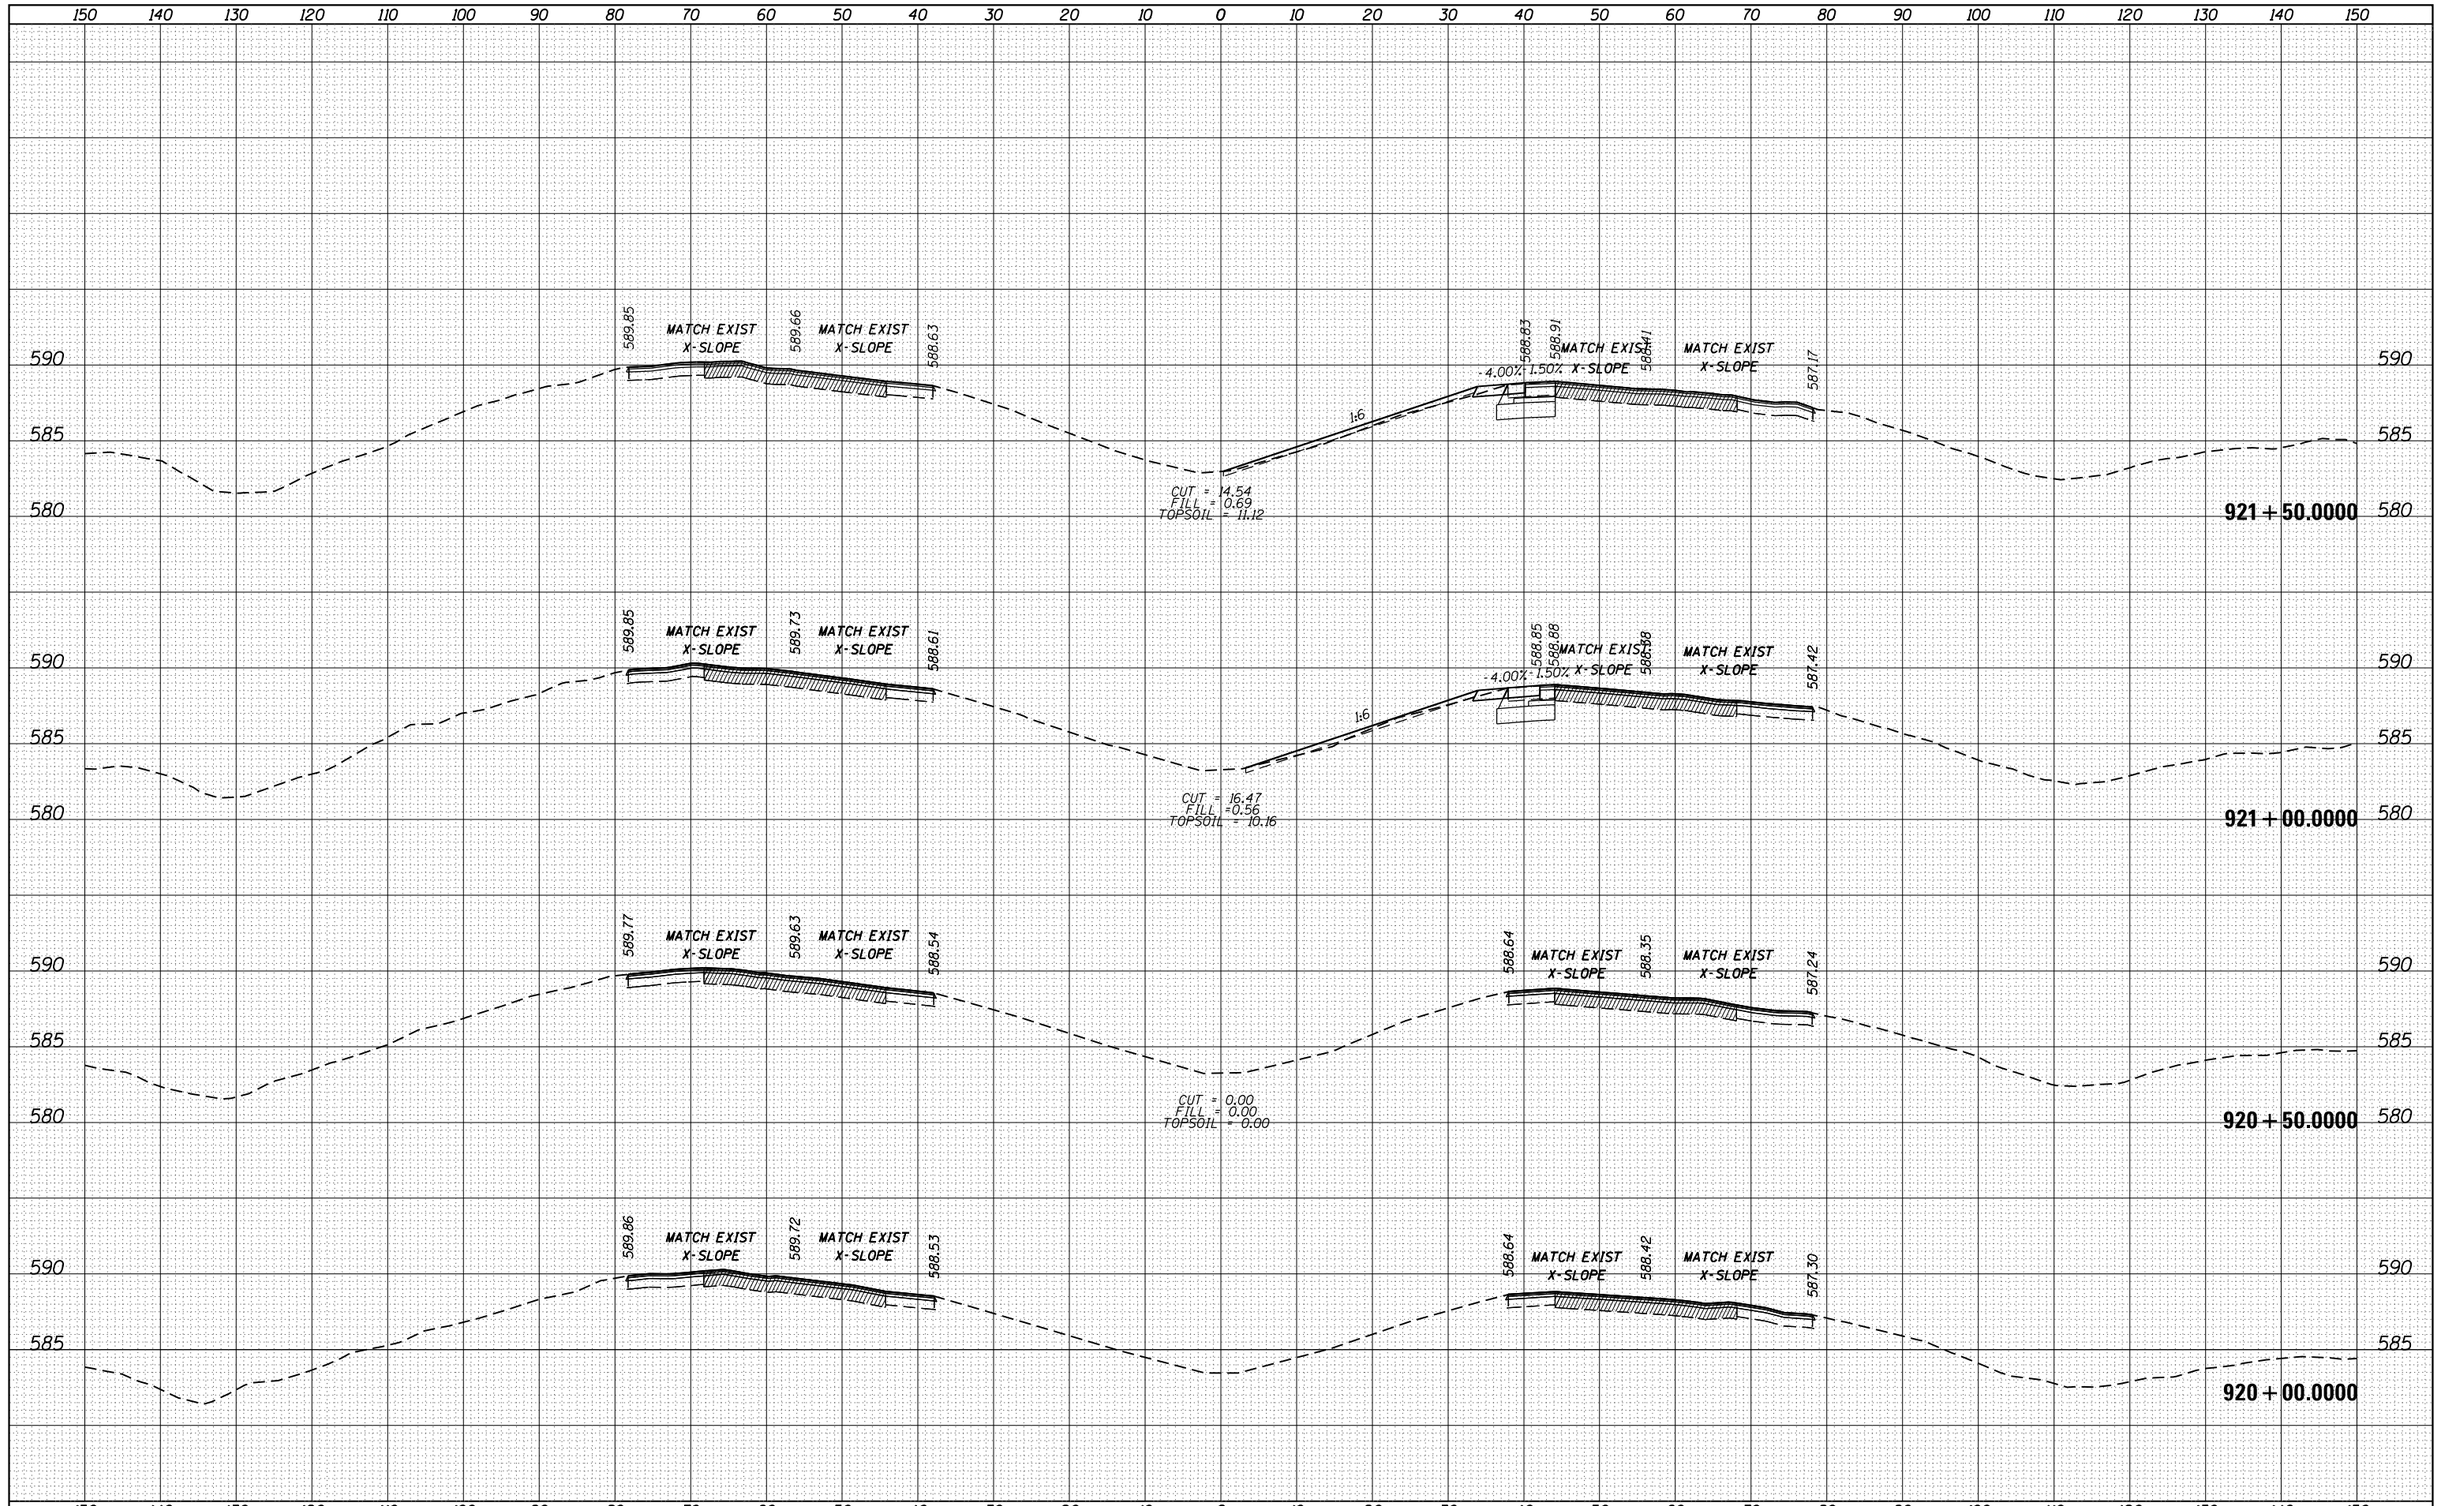

ORIGINAL SURVEY	NOTE BOOK	NO.
SURVEYED		
PLOTTED		
TEMPLATE		
AREAS		
AREAS CHECKED		

BY

DATE

FILE NAME = pw:\\IL084EBIDINTEG.illinois.gov:PWIDOT\Documents\IDOT Offices\District 2\Projects\P201313\CADD\Design\0201313-xsc_ml.dgn	USER NAME = goffjl	DESIGNED -	REVISED -
	PLOT SCALE = 20.0000 ' / in.	CHECKED -	REVISED -
Default	PLOT DATE = 3/28/2017	DATE -	REVISED -

STATE OF ILLINOIS
DEPARTMENT OF TRANSPORTATION

I-88
CROSS SECTIONS

SCALE: | SHEET OF SHEETS | STA. 920+00.0000 TO STA. 921+50.0000

F.A.I. RTE.	SECTION	COUNTY	TOTAL SHEETS	SHEET NO.
88	(195-1)RS-1	WHITESIDE	140	101
		CONTRACT NO. 64J37		
	ILLINOIS FED. AID PROJECT			

150 140 130 120 110 100 90 80 70 60 50 40 30 20 10 0 10 20 30 40 50 60 70 80 90 100 110 120 130 140 150

590
585
580

589.71 MATCH EXIST X-SLOPE 589.73 MATCH EXIST X-SLOPE 588.51

588.72 588.92 MATCH EXIST X-SLOPE 588.47 MATCH EXIST X-SLOPE 587.27

4.00% 1.50% 1:6

CUT = 20.10
FILL = 7.66
TOPSOIL = 10.68

923+00.0000

589.71 MATCH EXIST X-SLOPE 589.56 MATCH EXIST X-SLOPE 588.54

588.74 588.90 MATCH EXIST X-SLOPE 588.33 MATCH EXIST X-SLOPE 587.31

4.00% 1.50% 1:6

CUT = 16.81
FILL = 3.43
TOPSOIL = 11.19

922+50.0000

589.79 MATCH EXIST X-SLOPE 589.71 MATCH EXIST X-SLOPE 588.57

588.77 588.89 MATCH EXIST X-SLOPE 588.40 MATCH EXIST X-SLOPE 587.25

4.00% 1.50% 1:6

CUT = 13.34
FILL = 3.65
TOPSOIL = 11.55

922+00.0000

589.84 MATCH EXIST X-SLOPE 589.78 MATCH EXIST X-SLOPE 588.62

588.81 588.90 MATCH EXIST X-SLOPE 588.46 MATCH EXIST X-SLOPE 587.24

4.00% 1.50% 1:6

CUT = 13.13
FILL = 2.93
TOPSOIL = 12.37

921+74.6032

150 140 130 120 110 100 90 80 70 60 50 40 30 20 10 0 10 20 30 40 50 60 70 80 90 100 110 120 130 140 150

FINAL SURVEY

NO.	NOTE BOOK	SURVEYED	PLOTTED	TEMPLATE	AREAS	AREAS CHECKED	BY	DATE

ORIGINAL SURVEY

NO.	NOTE BOOK	SURVEYED	PLOTTED	TEMPLATE	AREAS	AREAS CHECKED	BY	DATE

FILE NAME = pw:\\IL084EBIDINTEG.illinois.gov:PWIDOT\Documents\IDOT Offices\District 2\Projects\P201313\CADD\Design\D201313-xsc_ml.dgn Default	USER NAME = goffjl	DESIGNED -	REVISED -
	PLOT SCALE = 20.0000 ' / in.	CHECKED -	REVISED -
	PLOT DATE = 3/28/2017	DATE -	REVISED -

STATE OF ILLINOIS
DEPARTMENT OF TRANSPORTATION

I-88
CROSS SECTIONS

SCALE: | SHEET OF SHEETS | STA. 921+74.6032 TO STA. 923+00.0000

F.A.I. RTE.	SECTION	COUNTY	TOTAL SHEETS	SHEET NO.
88	(195-1)RS-1	WHITESIDE	140	102
		CONTRACT NO. 64J37		
	ILLINOIS	FED. AID PROJECT		

150 140 130 120 110 100 90 80 70 60 50 40 30 20 10 0 10 20 30 40 50 60 70 80 90 100 110 120 130 140 150

590
585
580

589.81 MATCH EXIST X-SLOPE 589.65 MATCH EXIST X-SLOPE 588.49
588.57 588.81 MATCH EXIST X-SLOPE 588.15 MATCH EXIST X-SLOPE 586.97
-4.00% -1.50% 1:6
CUT = 23.51
FILL = 7.72
TOPSOIL = 9.32

925+00.0000

589.61 MATCH EXIST X-SLOPE 589.48 MATCH EXIST X-SLOPE 588.47
588.58 588.82 MATCH EXIST X-SLOPE 588.42 MATCH EXIST X-SLOPE 587.27
-4.00% -1.50% 1:6
CUT = 23.43
FILL = 6.88
TOPSOIL = 9.72

924+50.0000

589.71 MATCH EXIST X-SLOPE 589.66 MATCH EXIST X-SLOPE 588.46
588.62 588.86 MATCH EXIST X-SLOPE 588.62 MATCH EXIST X-SLOPE 587.20
-4.00% -1.50% 1:6
CUT = 23.47
FILL = 6.63
TOPSOIL = 9.90

924+00.0000

589.80 MATCH EXIST X-SLOPE 589.60 MATCH EXIST X-SLOPE 588.47
588.67 588.91 MATCH EXIST X-SLOPE 588.44 MATCH EXIST X-SLOPE 587.24
-4.00% -1.50% 1:6
CUT = 23.34
FILL = 8.07
TOPSOIL = 9.93

923+50.0000

150 140 130 120 110 100 90 80 70 60 50 40 30 20 10 0 10 20 30 40 50 60 70 80 90 100 110 120 130 140 150

FINAL SURVEY
NOTE BOOK
NO.
SURVEYED
PLOTTED
TEMPLATE
AREAS
AREAS CHECKED
BY
DATE

ORIGINAL SURVEY
NOTE BOOK
NO.
SURVEYED
PLOTTED
TEMPLATE
AREAS
AREAS CHECKED
BY
DATE

FILE NAME = pw:\\IL084EBIDINTEG.illinois.gov:PWIDOT\Documents\IDOT Offices\District 2\Projects\P201313\CADD\Design\D201313-xsc_ml.dgn	USER NAME = goffjl	DESIGNED -	REVISED -
		DRAWN -	REVISED -
	PLOT SCALE = 20.0000 ' / in.	CHECKED -	REVISED -
Default	PLOT DATE = 3/28/2017	DATE -	REVISED -

STATE OF ILLINOIS
DEPARTMENT OF TRANSPORTATION

I-88
CROSS SECTIONS

SCALE: | SHEET OF SHEETS | STA. 923+50.0000 TO STA. 925+00.0000

F.A.I. RTE.	SECTION	COUNTY	TOTAL SHEETS	SHEET NO.
88	(195-1)RS-1	WHITESIDE	140	103
		CONTRACT NO. 64J37		
		ILLINOIS FED. AID PROJECT		

150 140 130 120 110 100 90 80 70 60 50 40 30 20 10 0 10 20 30 40 50 60 70 80 90 100 110 120 130 140 150

590
585

MATCH EXIST X-SLOPE
589.79
589.57
588.78
588.13
-5.40%
-2.00%
64' V.C.
-2.00%
588.51
588.75
-1.50%
MATCH EXIST X-SLOPE
588.20
MATCH EXIST X-SLOPE
587.14

CUT = 86.46
FILL = 0.00
TOPSOIL = 0.00

927 + 00.0000

MATCH EXIST X-SLOPE
589.82
589.52
588.43
-4.00%
-1.50%
588.55
588.79
MATCH EXIST X-SLOPE
588.24
MATCH EXIST X-SLOPE
587.05
1:6

CUT = 23.93
FILL = 7.98
TOPSOIL = 8.12

926 + 50.0000

MATCH EXIST X-SLOPE
589.80
589.70
588.49
-4.00%
-1.50%
588.58
588.82
MATCH EXIST X-SLOPE
588.31
MATCH EXIST X-SLOPE
587.14
1:6

CUT = 24.23
FILL = 4.61
TOPSOIL = 8.40

926 + 00.0000

MATCH EXIST X-SLOPE
589.75
589.61
588.48
-4.00%
-1.50%
588.59
588.83
MATCH EXIST X-SLOPE
588.28
MATCH EXIST X-SLOPE
587.07
1:6

CUT = 23.80
FILL = 4.81
TOPSOIL = 7.73

925 + 50.0000

150 140 130 120 110 100 90 80 70 60 50 40 30 20 10 0 10 20 30 40 50 60 70 80 90 100 110 120 130 140 150

FINAL SURVEY
NOTE BOOK
NO.
BY
DATE
SURVEYED
PLOTTED
TEMPLATE
AREAS
AREAS CHECKED

ORIGINAL SURVEY
NOTE BOOK
NO.
BY
DATE
SURVEYED
PLOTTED
TEMPLATE
AREAS
AREAS CHECKED

FILE NAME = pw:\\IL084EBIDINTEG.illinois.gov:PWIDOT\Documents\IDOT Offices\District 2\Projects\P201313\CADD\Design\D201313-xsc_ml.dgn	USER NAME = goffjl	DESIGNED -	REVISED -
		DRAWN -	REVISED -
	PLOT SCALE = 20.0000 ' / in.	CHECKED -	REVISED -
Default	PLOT DATE = 3/28/2017	DATE -	REVISED -

STATE OF ILLINOIS
DEPARTMENT OF TRANSPORTATION

I-88
CROSS SECTIONS

SCALE: | SHEET OF SHEETS | STA. 925+50.0000 TO STA.927+00.0000

F.A.I. RTE.	SECTION	COUNTY	TOTAL SHEETS	SHEET NO.
88	(195-1)RS-1	WHITESIDE	140	104
		CONTRACT NO. 64J37		
	ILLINOIS FED. AID PROJECT			

150 140 130 120 110 100 90 80 70 60 50 40 30 20 10 0 10 20 30 40 50 60 70 80 90 100 110 120 130 140 150

590
585

589.83 MATCH EXIST X-SLOPE 589.51 MATCH EXIST X-SLOPE 588.77 588.13
-5.40% -5.40% 1:6
CUT = 25.04
FILL = 0.32
TOPSOIL = 2.68
588.59 MATCH EXIST X-SLOPE 588.32 MATCH EXIST X-SLOPE 587.11

929 + 00.0000

589.87 MATCH EXIST X-SLOPE 589.52 MATCH EXIST X-SLOPE 588.81 588.16
-5.40% -5.40% 1:6
CUT = 25.27
FILL = 0.23
TOPSOIL = 2.66
588.56 MATCH EXIST X-SLOPE 588.24 MATCH EXIST X-SLOPE 587.06

928 + 50.0000

589.76 MATCH EXIST X-SLOPE 589.68 MATCH EXIST X-SLOPE 588.83 588.18
-5.40% -5.40% 1:6
CUT = 25.55
FILL = 0.36
TOPSOIL = 3.40
588.56 MATCH EXIST X-SLOPE 588.25 MATCH EXIST X-SLOPE 586.84

928 + 00.0000

589.93 MATCH EXIST X-SLOPE 589.76 MATCH EXIST X-SLOPE 588.87 588.22
-5.40% -5.40% 1:6
CUT = 26.63
FILL = 0.35
TOPSOIL = 4.58
588.56 MATCH EXIST X-SLOPE 588.26 MATCH EXIST X-SLOPE 587.07

927 + 50.0000

150 140 130 120 110 100 90 80 70 60 50 40 30 20 10 0 10 20 30 40 50 60 70 80 90 100 110 120 130 140 150

FINAL SURVEY | NOTE BOOK | NO. | BY | DATE
SURVEYED
PLOTTED
TEMPLATE
AREAS
AREAS CHECKED

ORIGINAL SURVEY | NOTE BOOK | NO. | BY | DATE
SURVEYED
PLOTTED
TEMPLATE
AREAS
AREAS CHECKED

FILE NAME = pw:\\IL084EBIDINTEG.illinois.gov:PWIDOT\Documents\IDOT Offices\District 2\Projects\P201313\CADD\Design\D201313-xsc_ml.dgn	USER NAME = goffjl	DESIGNED -	REVISED -
		DRAWN -	REVISED -
	PLOT SCALE = 20.0000 ' / in.	CHECKED -	REVISED -
Default	PLOT DATE = 3/28/2017	DATE -	REVISED -

STATE OF ILLINOIS
DEPARTMENT OF TRANSPORTATION

I-88
CROSS SECTIONS

SCALE: | SHEET OF SHEETS | STA. 927+50.0000 TO STA. 929+00.0000

F.A.I. RTE.	SECTION	COUNTY	TOTAL SHEETS	SHEET NO.
88	(195-1)RS-1	WHITESIDE	140	105
		CONTRACT NO. 64J37		
	ILLINOIS FED. AID PROJECT			

FINAL SURVEY	NOTE BOOK	NO.
SURVEYED	BY	
PLOTTED		
TEMPLATE		
AREAS		
AREAS CHECKED		DATE

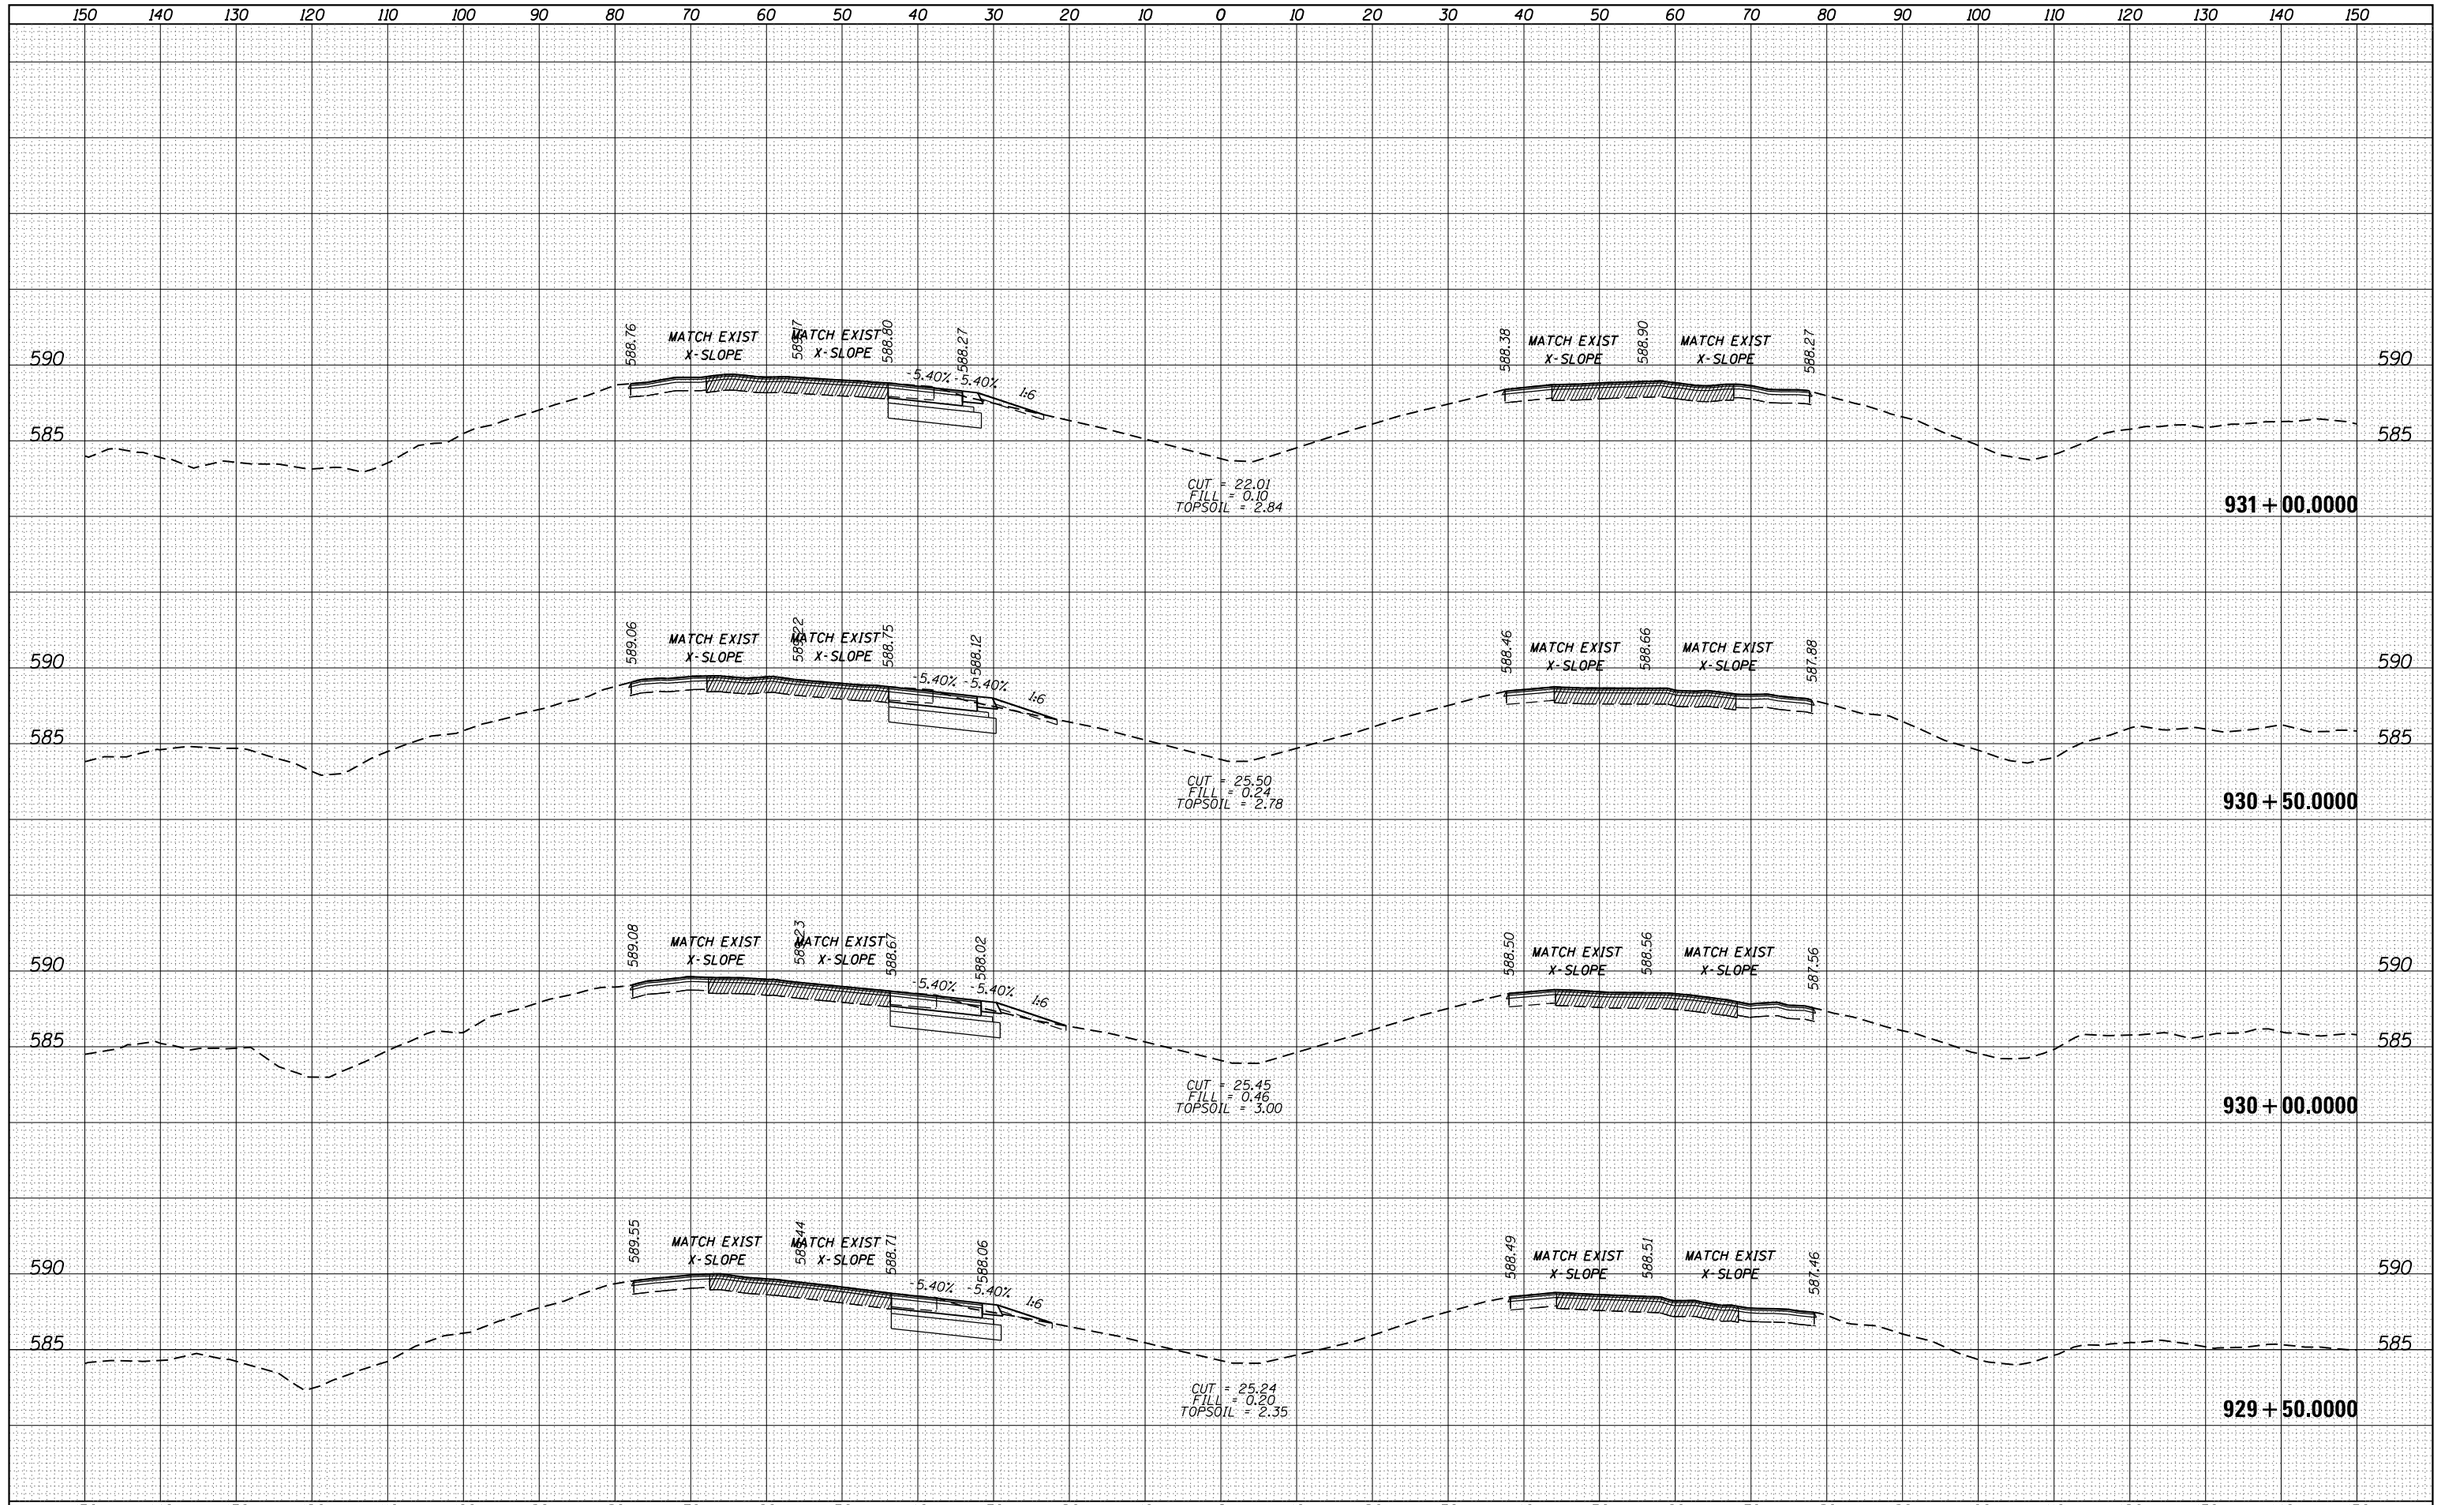

ORIGINAL SURVEY	NOTE BOOK	NO.
SURVEYED	BY	
PLOTTED		
TEMPLATE		
AREAS		
AREAS CHECKED		DATE

FILE NAME = pw:\\IL084EBIDINTEG.illinois.gov:PWIDOT\Documents\IDOT Offices\District 2\Projects\P201313\CADD\Design\D201313-xsc_ml.dgn	USER NAME = goffjl	DESIGNED -	REVISED -
		DRAWN -	REVISED -
	PLOT SCALE = 20.0000 ' / in.	CHECKED -	REVISED -
Default	PLOT DATE = 3/28/2017	DATE -	REVISED -

STATE OF ILLINOIS
DEPARTMENT OF TRANSPORTATION

I-88
CROSS SECTIONS

SCALE: | SHEET OF SHEETS | STA. 929+50.0000 TO STA. 931+00.0000

F.A.I. RTE.	SECTION	COUNTY	TOTAL SHEETS	SHEET NO.
88	(195-1)RS-1	WHITESIDE	140	106
		CONTRACT NO. 64J37		
	ILLINOIS FED. AID PROJECT			

FINAL SURVEY	NOTE BOOK	NO.
SURVEYED		
PLOTTED		
TEMPLATE		
AREAS		
AREAS CHECKED		

BY

DATE

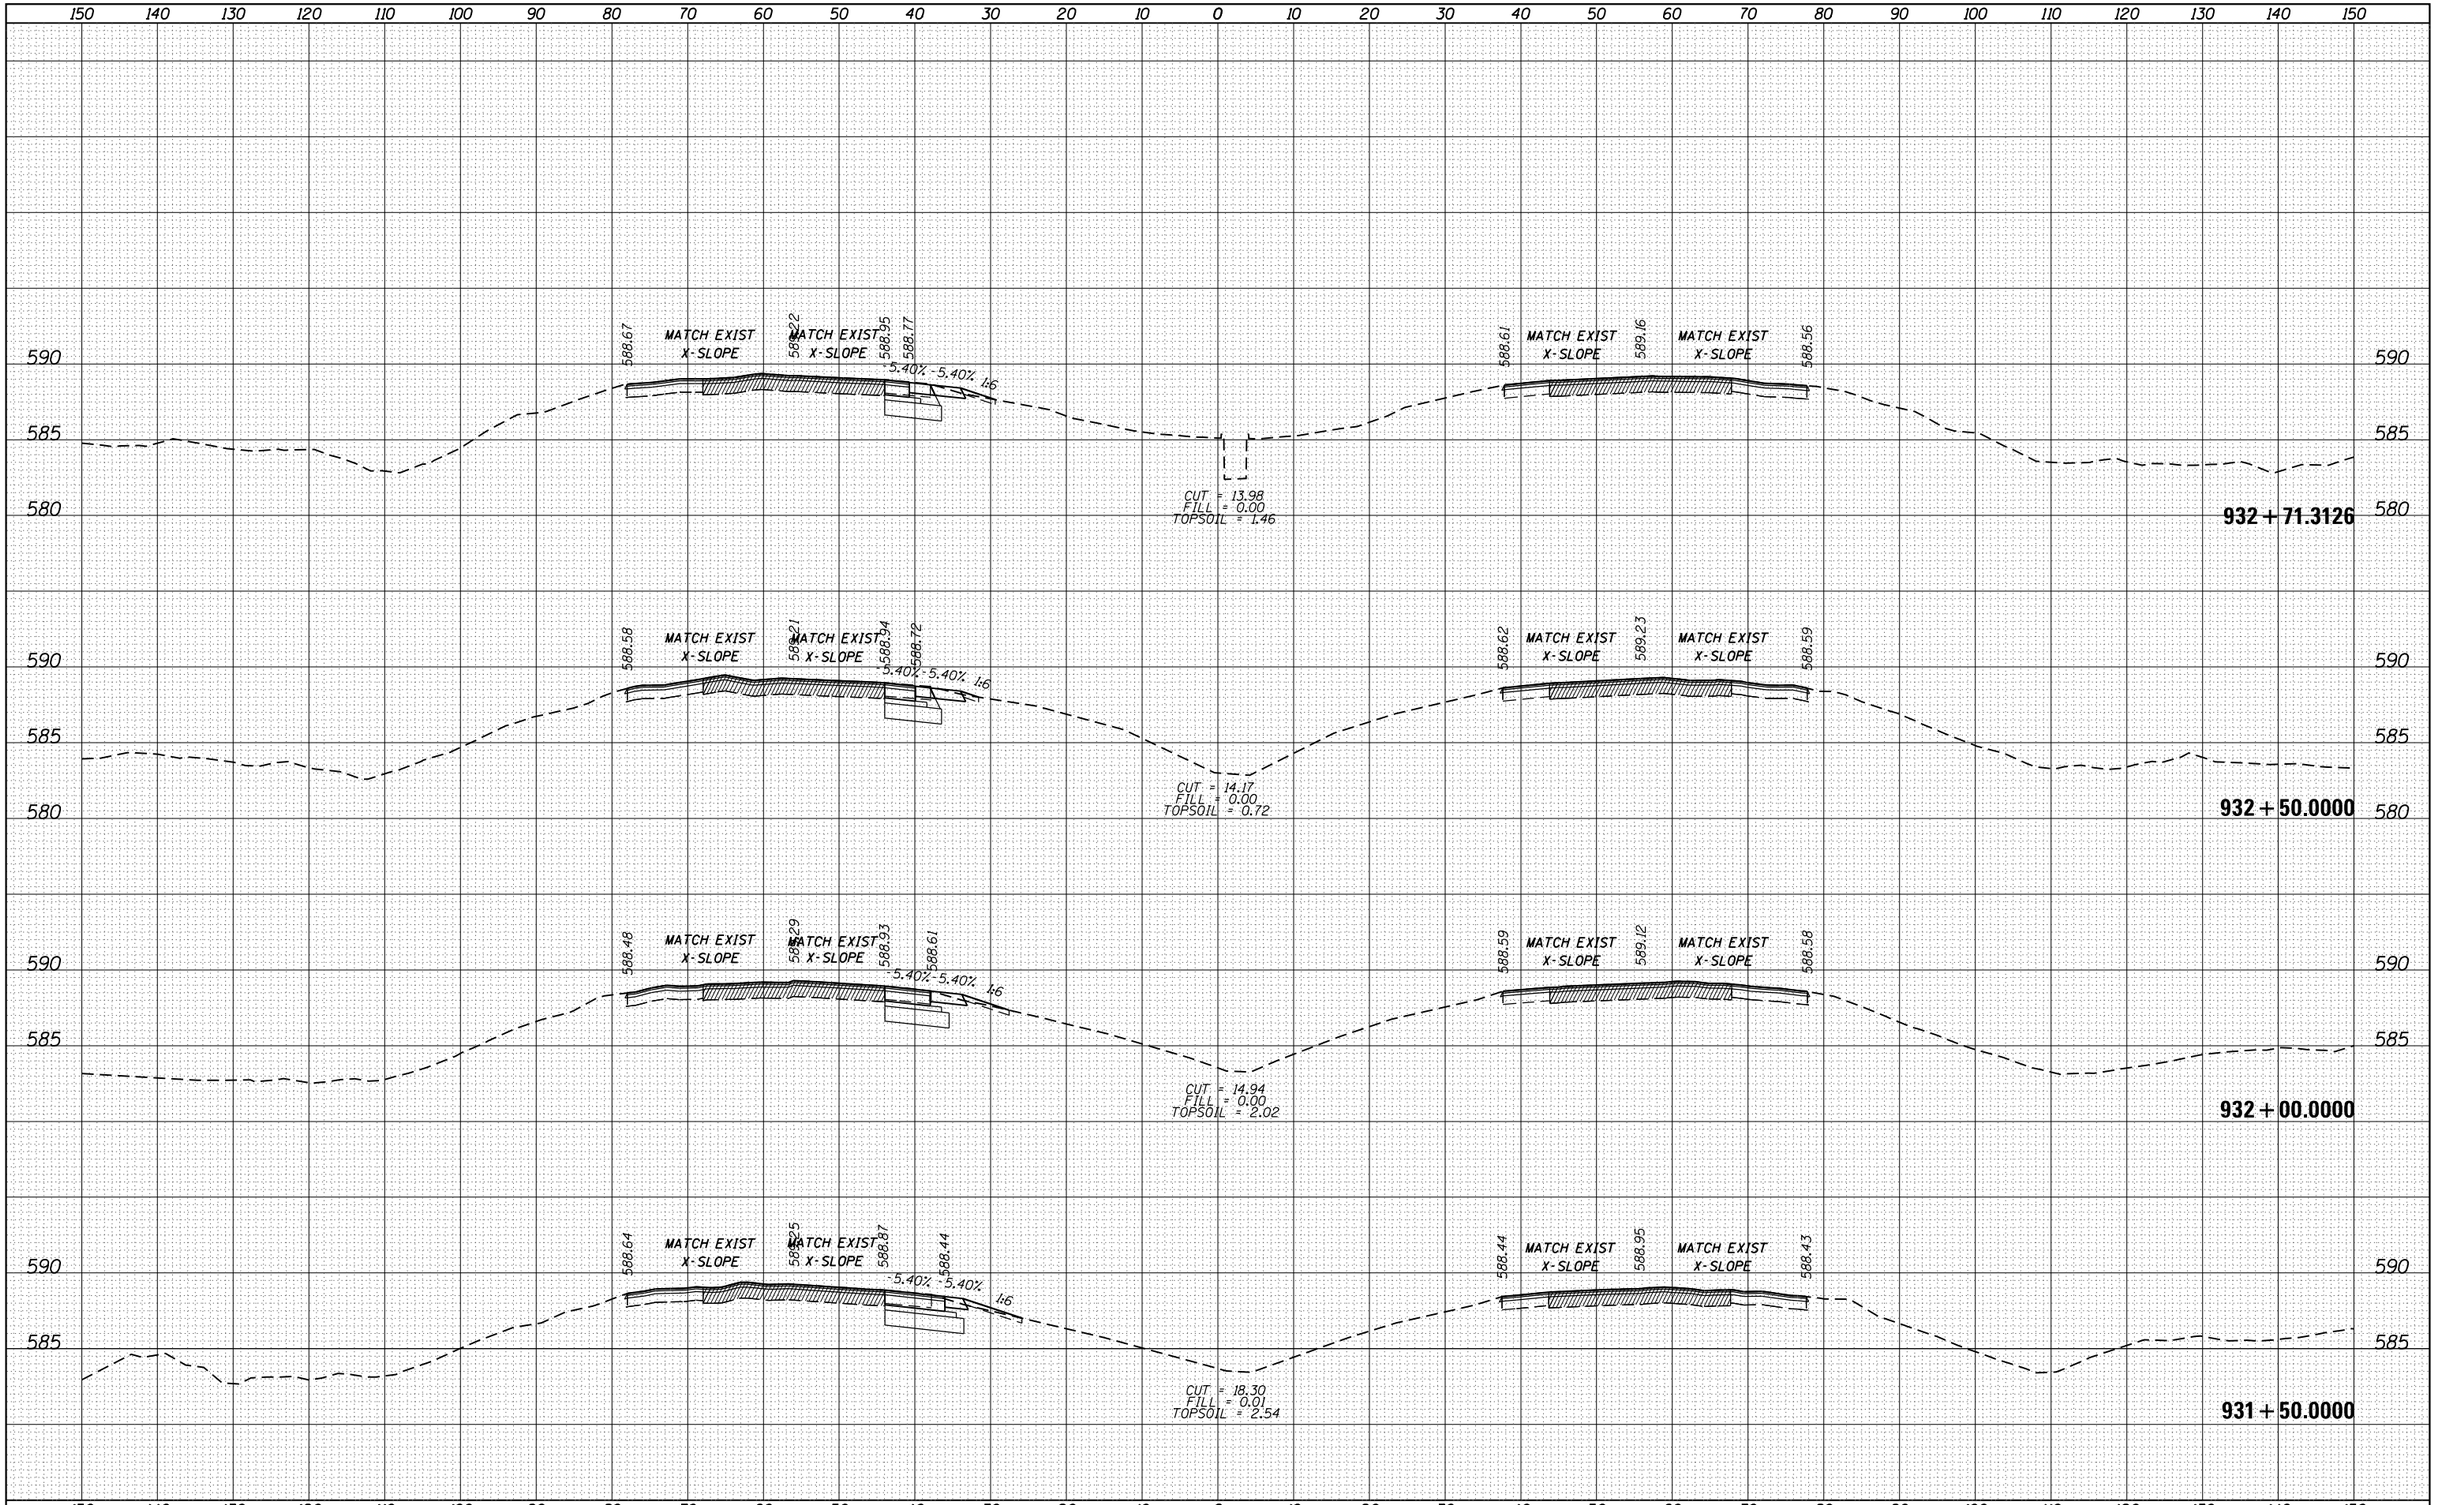

ORIGINAL SURVEY	NOTE BOOK	NO.
SURVEYED		
PLOTTED		
TEMPLATE		
AREAS		
AREAS CHECKED		

BY

DATE

FILE NAME = pw:\\IL084EBIDINTEG.illinois.gov:PWIDOT\Documents\IDOT Offices\District 2\Projects\P201313\CADD\Design\0201313-xsc_ml.dgn	USER NAME = goff_jl	DESIGNED -	REVISED -
	PLOT SCALE = 20.0000 ' / in.	CHECKED -	REVISED -
Default	PLOT DATE = 3/28/2017	DATE -	REVISED -

STATE OF ILLINOIS
DEPARTMENT OF TRANSPORTATION

I-88
CROSS SECTIONS

SCALE: | SHEET OF SHEETS | STA. 931+50.0000 TO STA. 932+71.3126

F.A.I. RTE.	SECTION	COUNTY	TOTAL SHEETS	SHEET NO.
88	(195-1)RS-1	WHITESIDE	140	107
		CONTRACT NO. 64J37		
	ILLINOIS FED. AID PROJECT			

150 140 130 120 110 100 90 80 70 60 50 40 30 20 10 0 10 20 30 40 50 60 70 80 90 100 110 120 130 140 150

590
585

588.85 MATCH EXIST X-SLOPE 589.35 MATCH EXIST X-SLOPE 588.89

588.92 MATCH EXIST X-SLOPE 589.44 MATCH EXIST X-SLOPE 589.07

934 + 50.0000

590
585
580

588.76 MATCH EXIST X-SLOPE 589.28 MATCH EXIST X-SLOPE 588.87

588.84 MATCH EXIST X-SLOPE 589.47 MATCH EXIST X-SLOPE 588.72

CUT = 0.00
FILL = 0.00
TOPSOIL = 0.00

934 + 00.0000

590
585
580

588.71 MATCH EXIST X-SLOPE 588.44 MATCH EXIST X-SLOPE 589.00 5.40% - 5.40% 4:6

588.74 MATCH EXIST X-SLOPE 589.21 MATCH EXIST X-SLOPE 588.75

CUT = 14.03
FILL = 0.08
TOPSOIL = 2.80

933 + 50.0000

590
585
580

588.65 MATCH EXIST X-SLOPE 588.08 MATCH EXIST X-SLOPE 588.34 588.82 5.40% - 5.40% 4:6

588.67 MATCH EXIST X-SLOPE 589.24 MATCH EXIST X-SLOPE 588.73

CUT = 14.09
FILL = 0.00
TOPSOIL = 1.89

933 + 00.0000

150 140 130 120 110 100 90 80 70 60 50 40 30 20 10 0 10 20 30 40 50 60 70 80 90 100 110 120 130 140 150

FINAL SURVEY
NOTE BOOK
NO.
SURVEYED
PLOTTED
TEMPLATE
AREAS
AREAS CHECKED
BY
DATE

ORIGINAL SURVEY
NOTE BOOK
NO.
SURVEYED
PLOTTED
TEMPLATE
AREAS
AREAS CHECKED
BY
DATE

FILE NAME = pw:\\IL084EBIDINTEG.illinois.gov:PWIDOT\Documents\IDOT Offices\District 2\Projects\P201313\CADD\Design\D201313-xsc_ml.dgn	USER NAME = goffjl	DESIGNED -	REVISED -
		DRAWN -	REVISED -
	PLOT SCALE = 20.0000 ' / in.	CHECKED -	REVISED -
Default	PLOT DATE = 3/28/2017	DATE -	REVISED -

STATE OF ILLINOIS
DEPARTMENT OF TRANSPORTATION

I-88
CROSS SECTIONS

SCALE: | SHEET OF SHEETS | STA. 933+00.0000 TO STA. 934+50.0000

F.A.I. RTE.	SECTION	COUNTY	TOTAL SHEETS	SHEET NO.
88	(195-1)RS-1	WHITESIDE	140	108
		CONTRACT NO. 64J37		
		ILLINOIS FED. AID PROJECT		

150 140 130 120 110 100 90 80 70 60 50 40 30 20 10 0 10 20 30 40 50 60 70 80 90 100 110 120 130 140 150

595
590
585

591.76 591.93 591.76
4.00% -4.00% -1.50% -1.50% -4.00% 4.00%
1:6 1:6
STAGE 1 WB
CUT = 36.72
FILL = 0.00
TOPSOIL = 3.09
STAGE 2 WB
CUT = 30.13
FILL = 0.61
TOPSOIL = 6.08
591.84 591.00 591.81
MATCH EXIST X-SLOPE MATCH EXIST X-SLOPE
972 + 00.0000

591.77 591.95 591.77
4.00% -4.00% -1.50% -1.50% -4.00% 4.00%
1:6 1:6
STAGE 1 WB
CUT = 36.72
FILL = 0.00
TOPSOIL = 4.14
STAGE 2 WB
CUT = 29.59
FILL = 0.71
TOPSOIL = 6.21
591.84 591.00 591.81
MATCH EXIST X-SLOPE MATCH EXIST X-SLOPE
971 + 94.0000

591.72 591.92 591.73
MATCH EXIST X-SLOPE MATCH EXIST X-SLOPE
591.84 591.02 591.84
MATCH EXIST X-SLOPE MATCH EXIST X-SLOPE
CUT = 0.00
FILL = 0.00
TOPSOIL = 0.00
971 + 50.0000

591.68 591.96 591.87
MATCH EXIST X-SLOPE MATCH EXIST X-SLOPE
591.83 591.01 591.86
MATCH EXIST X-SLOPE MATCH EXIST X-SLOPE
971 + 00.0000

150 140 130 120 110 100 90 80 70 60 50 40 30 20 10 0 10 20 30 40 50 60 70 80 90 100 110 120 130 140 150

FINAL SURVEY
NOTE BOOK
NO.
SURVEYED
PLOTTED
TEMPLATE
AREAS
AREAS CHECKED
BY
DATE

ORIGINAL SURVEY
NOTE BOOK
NO.
SURVEYED
PLOTTED
TEMPLATE
AREAS
AREAS CHECKED
BY
DATE

FILE NAME = pw:\\IL084EBIDINTEG.illinois.gov:PWIDOT\Documents\IDOT Offices\District 2\Projects\P201313\CADD\Design\D201313-xsc_ml.dgn	USER NAME = goffjl	DESIGNED -	REVISED -
		DRAWN -	REVISED -
	PLOT SCALE = 20.0000 ' / in.	CHECKED -	REVISED -
Default	PLOT DATE = 3/28/2017	DATE -	REVISED -

STATE OF ILLINOIS
DEPARTMENT OF TRANSPORTATION

I-88
CROSS SECTIONS

SCALE: | SHEET OF SHEETS | STA. 971+00.0000 TO STA. 972+00.0000

F.A.I. RTE.	SECTION	COUNTY	TOTAL SHEETS	SHEET NO.
88	(195-1)RS-1	WHITESIDE	140	109
		CONTRACT NO. 64J37		
		ILLINOIS FED. AID PROJECT		

FINAL SURVEY		BY	DATE
	SURVEYED		
	PLOTTED		
NOTE BOOK	TEMPLATE		
	AREAS		
NO.	AREAS CHECKED		

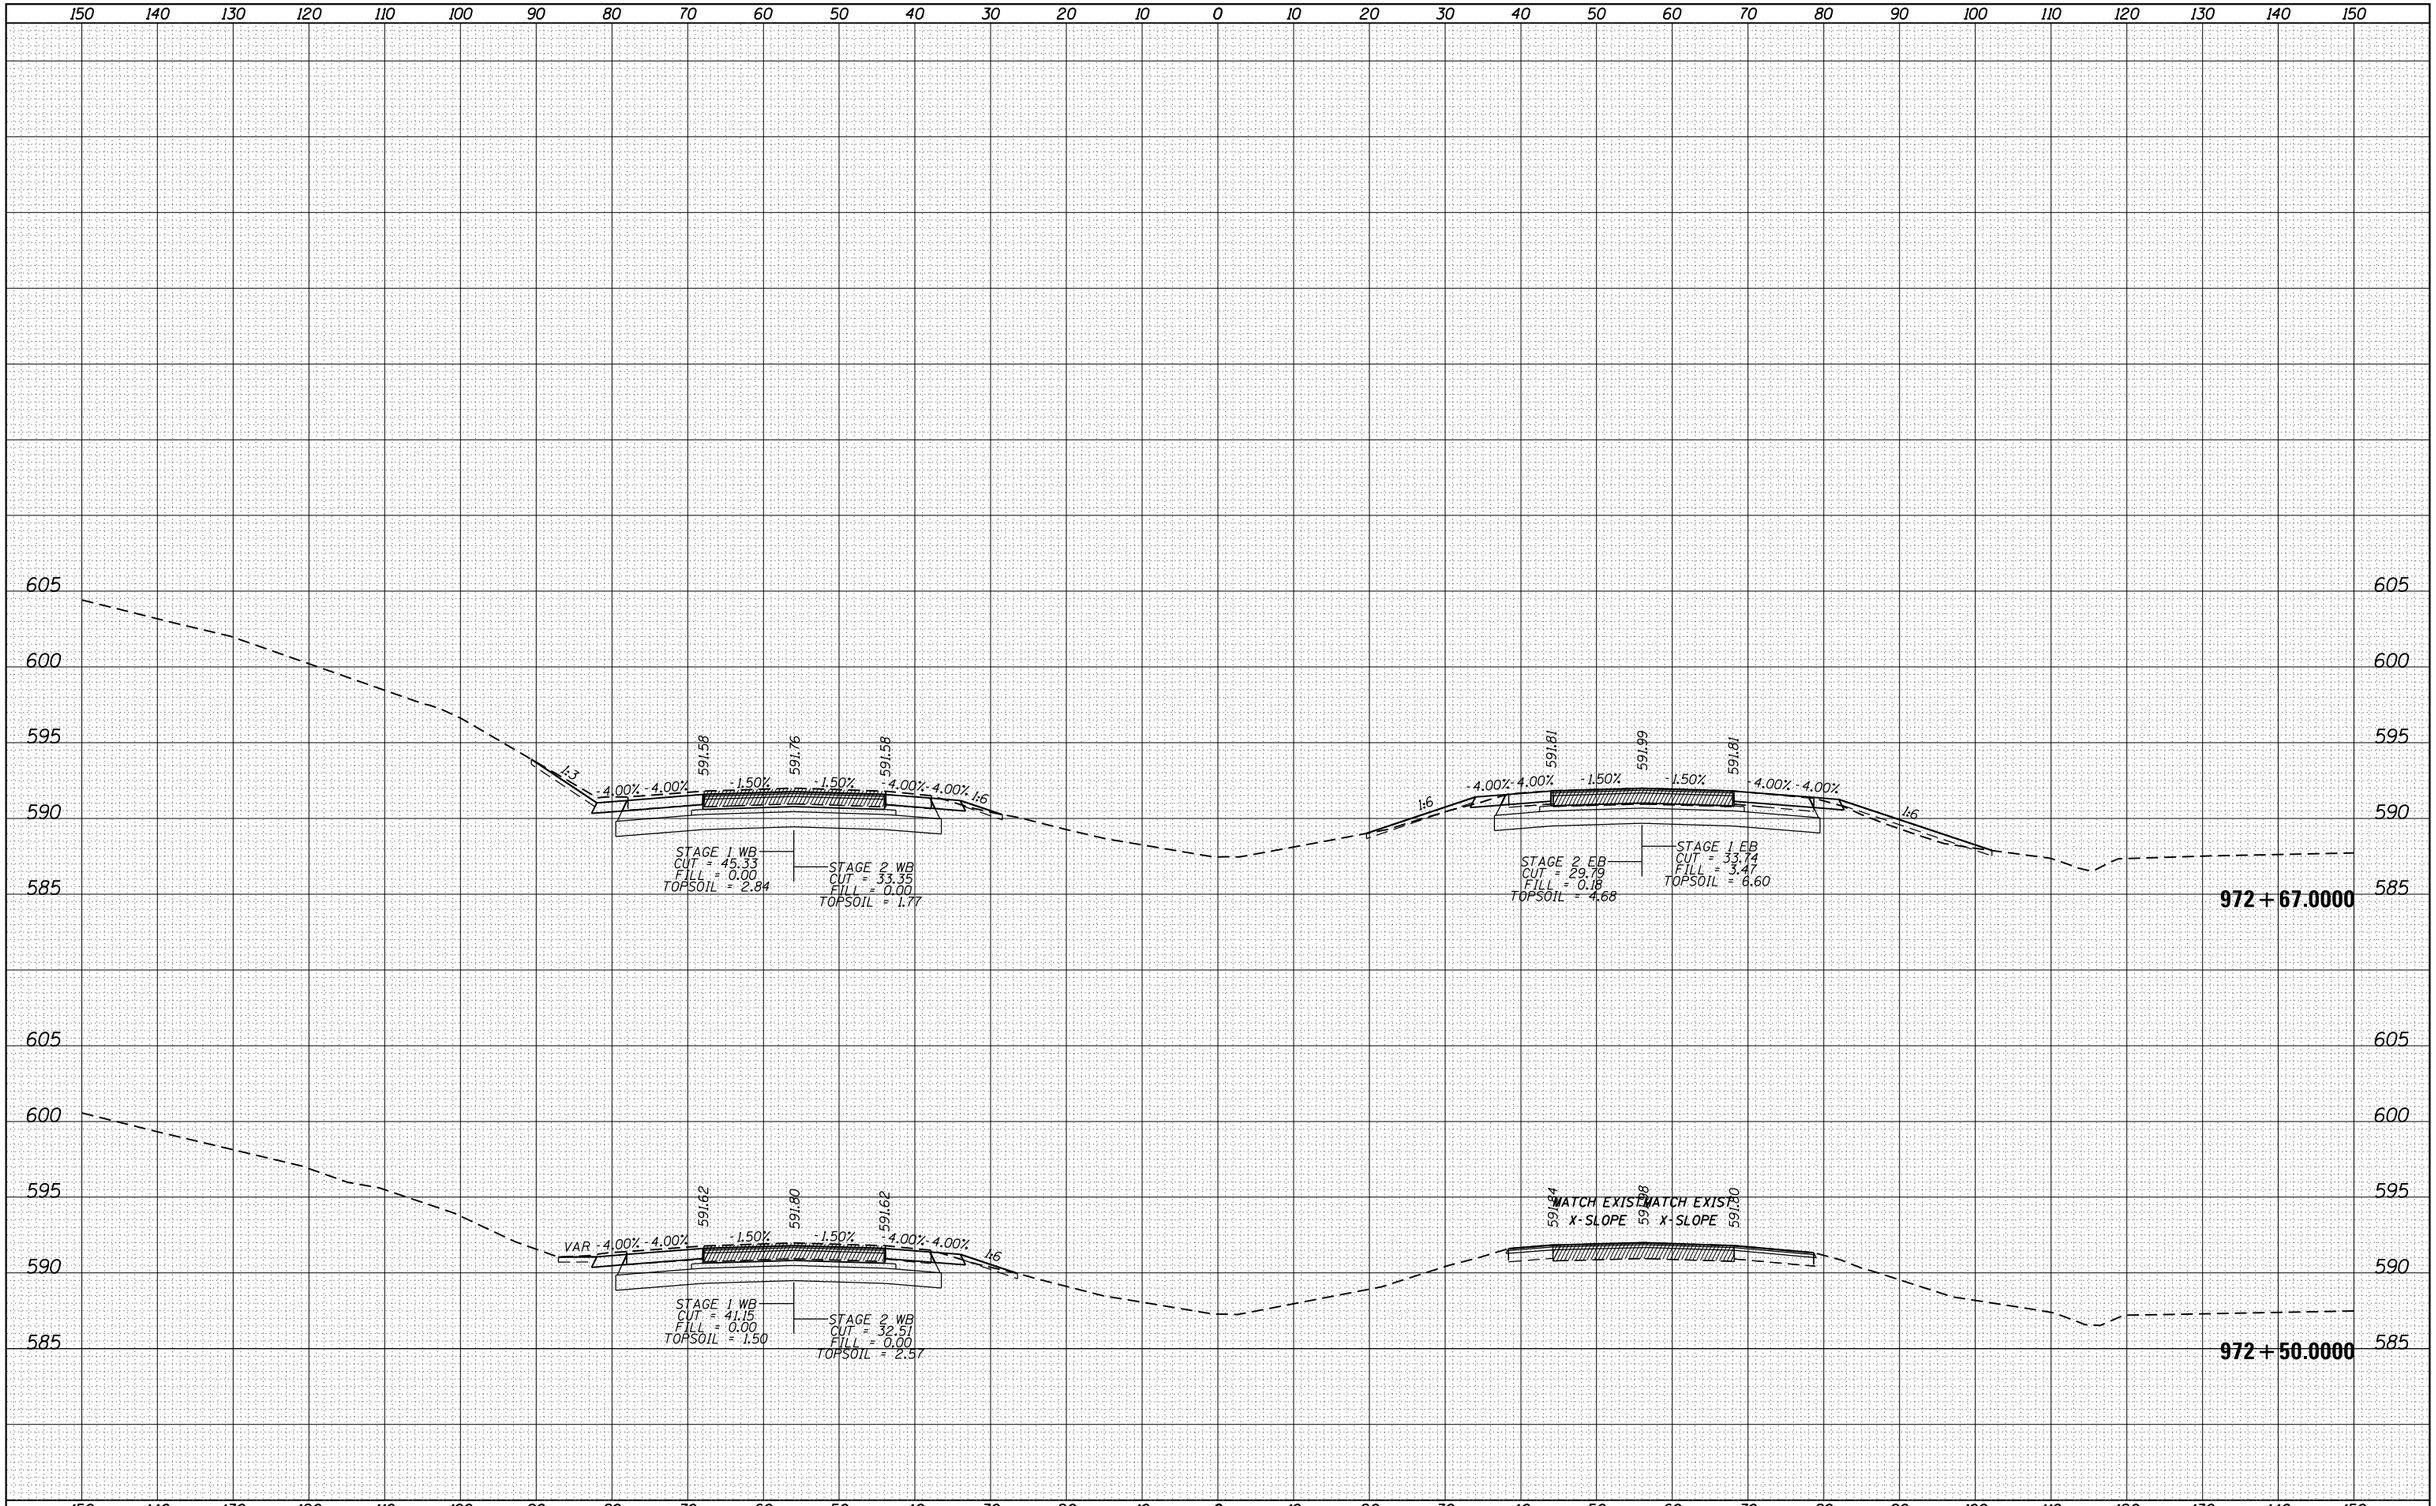

ORIGINAL SURVEY		BY	DATE
	SURVEYED		
	PLOTTED		
NOTE BOOK	TEMPLATE		
	AREAS		
NO.	AREAS CHECKED		

FILE NAME = pw:\\IL084EBIDINTEG.illinois.gov:PWIDOT\Documents\IDOT Offices\District 2\Projects\P201313\CADD\Design\0201313-xsc_ml.dgn	USER NAME = goffjl	DESIGNED -	REVISED -
	PLOT SCALE = 20.0000 ' / in.	CHECKED -	REVISED -
Default	PLOT DATE = 3/28/2017	DATE -	REVISED -

STATE OF ILLINOIS
DEPARTMENT OF TRANSPORTATION

I-88
CROSS SECTIONS

SCALE: | SHEET OF SHEETS | STA. 972+50.0000 TO STA.972+67.0000

F.A.I. RTE.	SECTION	COUNTY	TOTAL SHEETS	SHEET NO.
88	(195-1)RS-1	WHITESIDE	140	110
		CONTRACT NO. 64J37		
	ILLINOIS FED. AID PROJECT			

FINAL SURVEY	NOTE BOOK	NO.
SURVEYED	BY	
PLOTTED		
TEMPLATE		
AREAS		
AREAS CHECKED		DATE

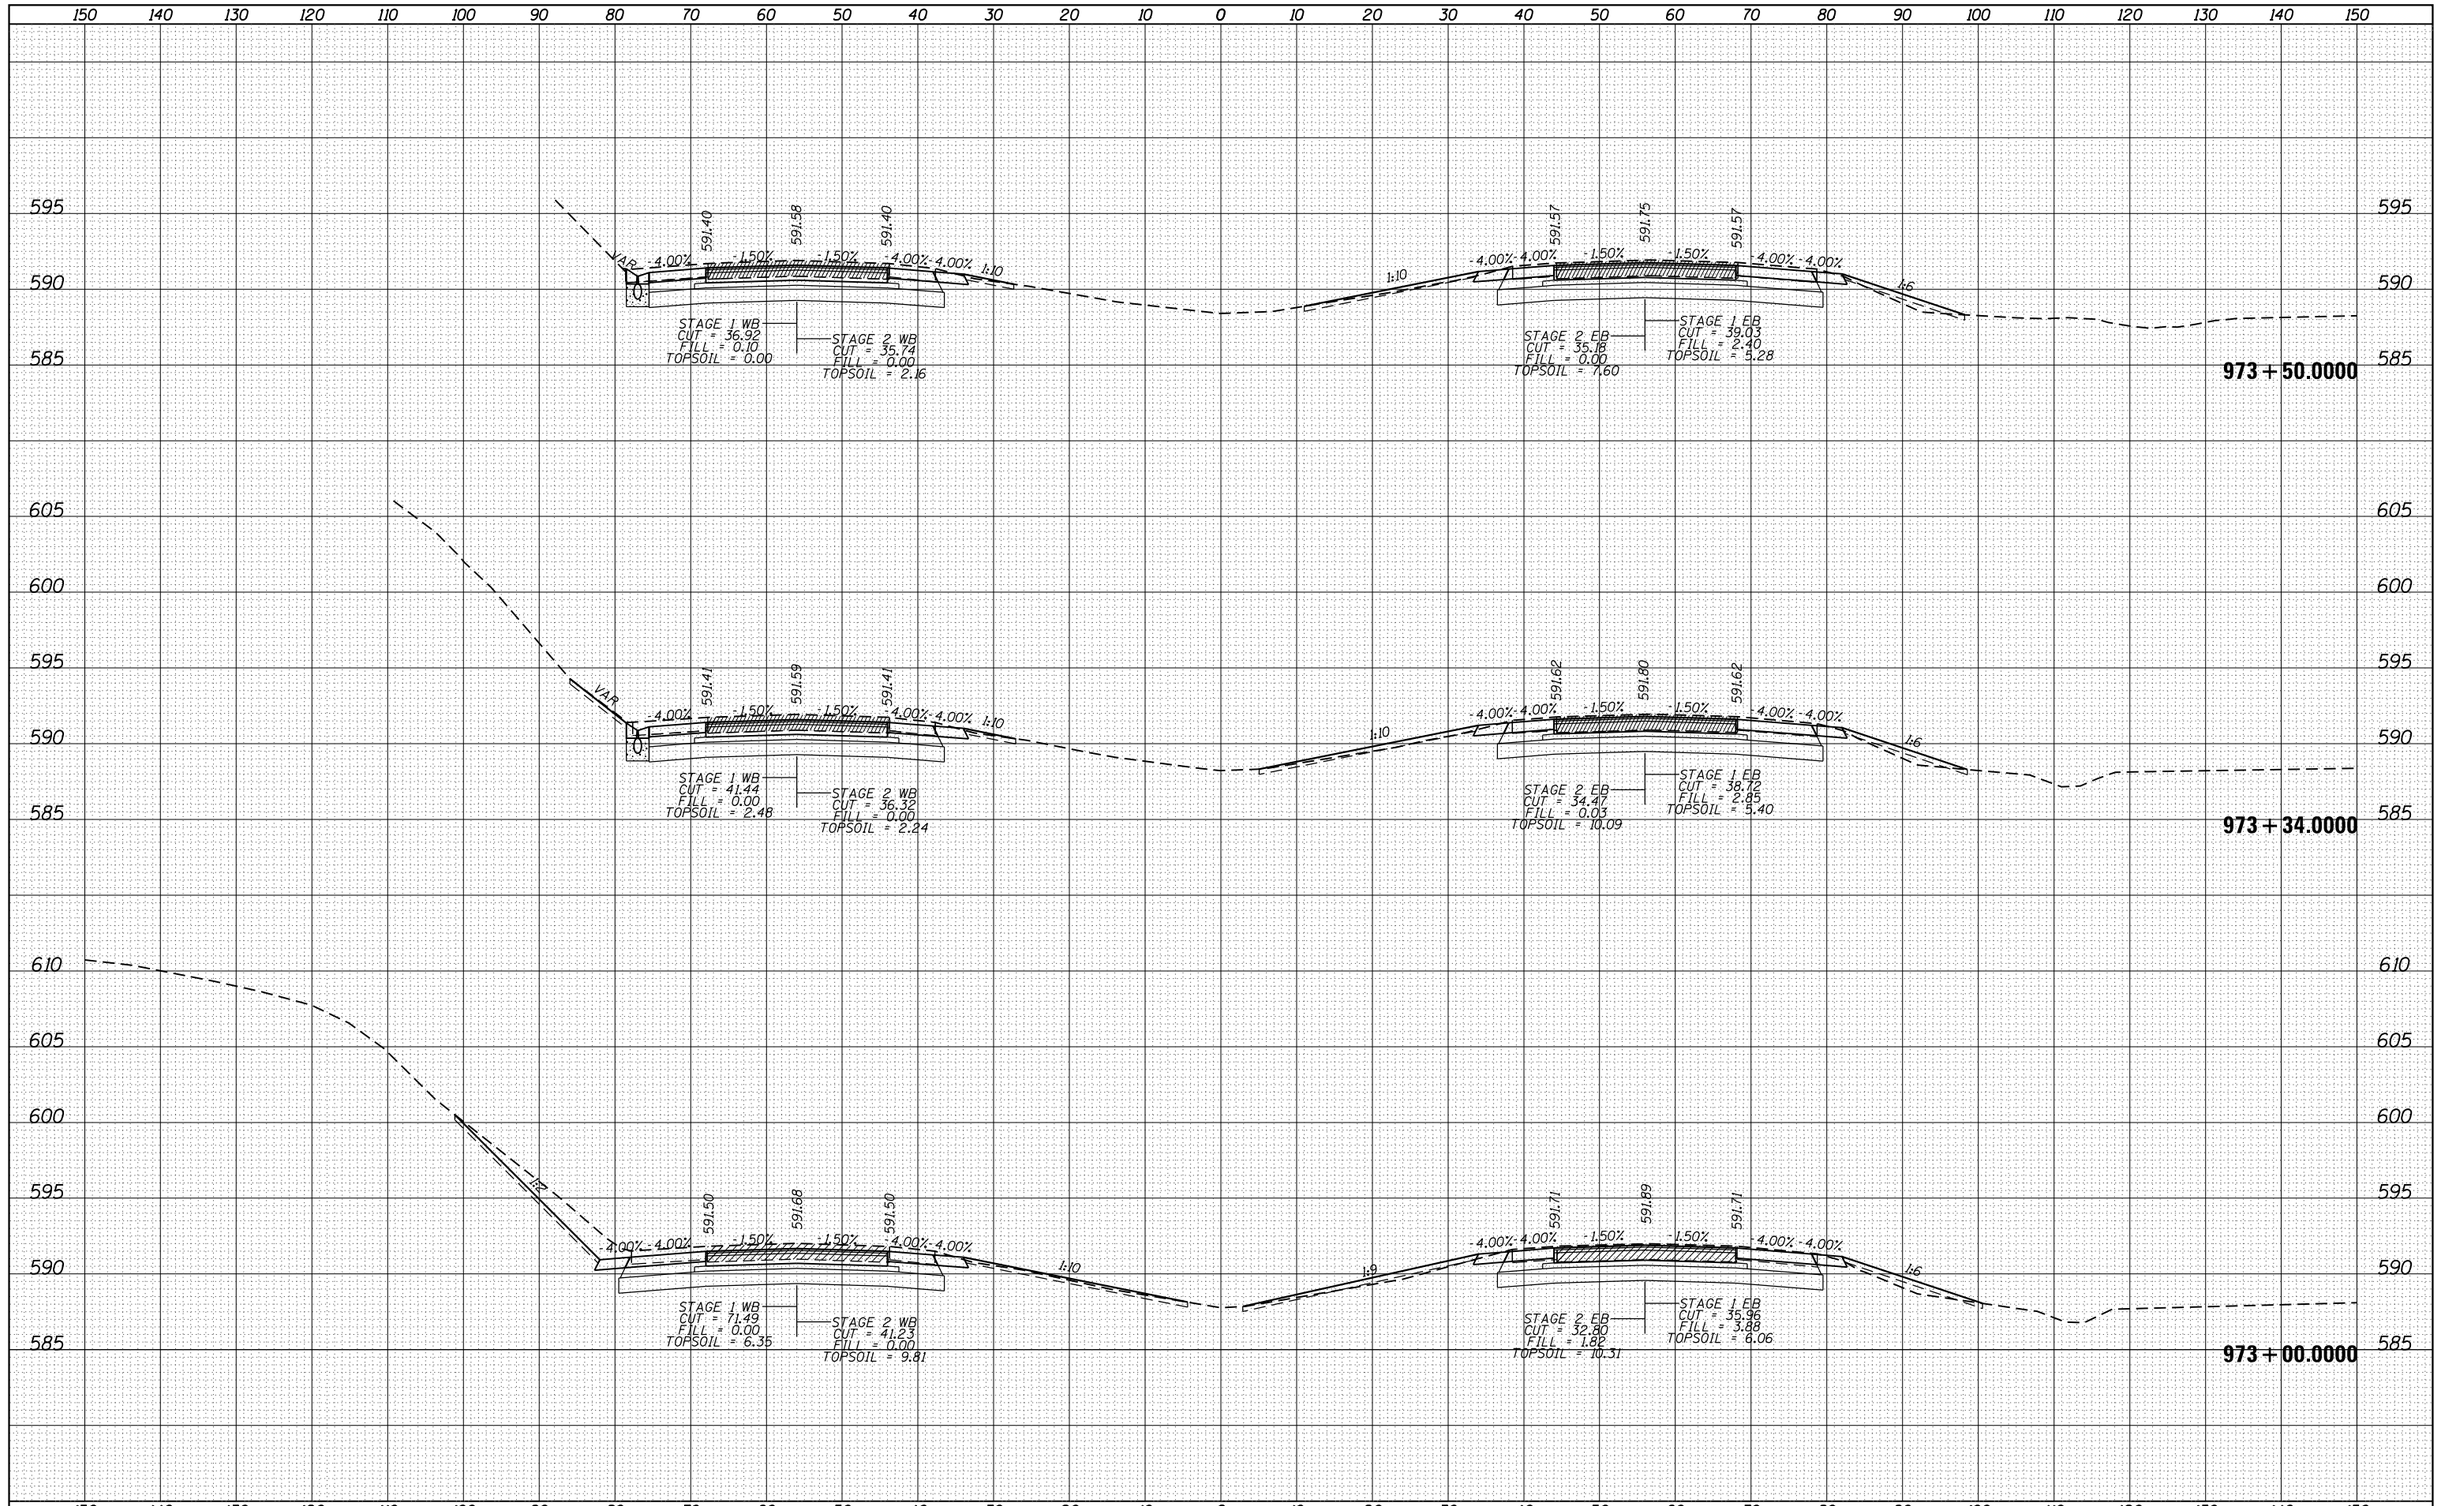

ORIGINAL SURVEY	NOTE BOOK	NO.
SURVEYED	BY	
PLOTTED		
TEMPLATE		
AREAS		
AREAS CHECKED		DATE

FILE NAME =	USER NAME = goffjl	DESIGNED -	REVISED -
pw:\\IL084EBIDINTEG.illinois.gov:PWIDOT\Documents\IDOT Offices\District 2\Projects\P201313\CADD\Design\0201313-xsc_ml.dgn		DRAWN -	REVISED -
	PLOT SCALE = 20.0000 ' / in.	CHECKED -	REVISED -
Default	PLOT DATE = 3/28/2017	DATE -	REVISED -

STATE OF ILLINOIS
DEPARTMENT OF TRANSPORTATION

I-88
CROSS SECTIONS

SCALE: | SHEET OF SHEETS | STA. 973+00.0000 TO STA.973+50.0000

F.A.I. RTE.	SECTION	COUNTY	TOTAL SHEETS	SHEET NO.
88	(195-1)RS-1	WHITESIDE	140	111
		CONTRACT NO. 64J37		
	ILLINOIS FED. AID PROJECT			

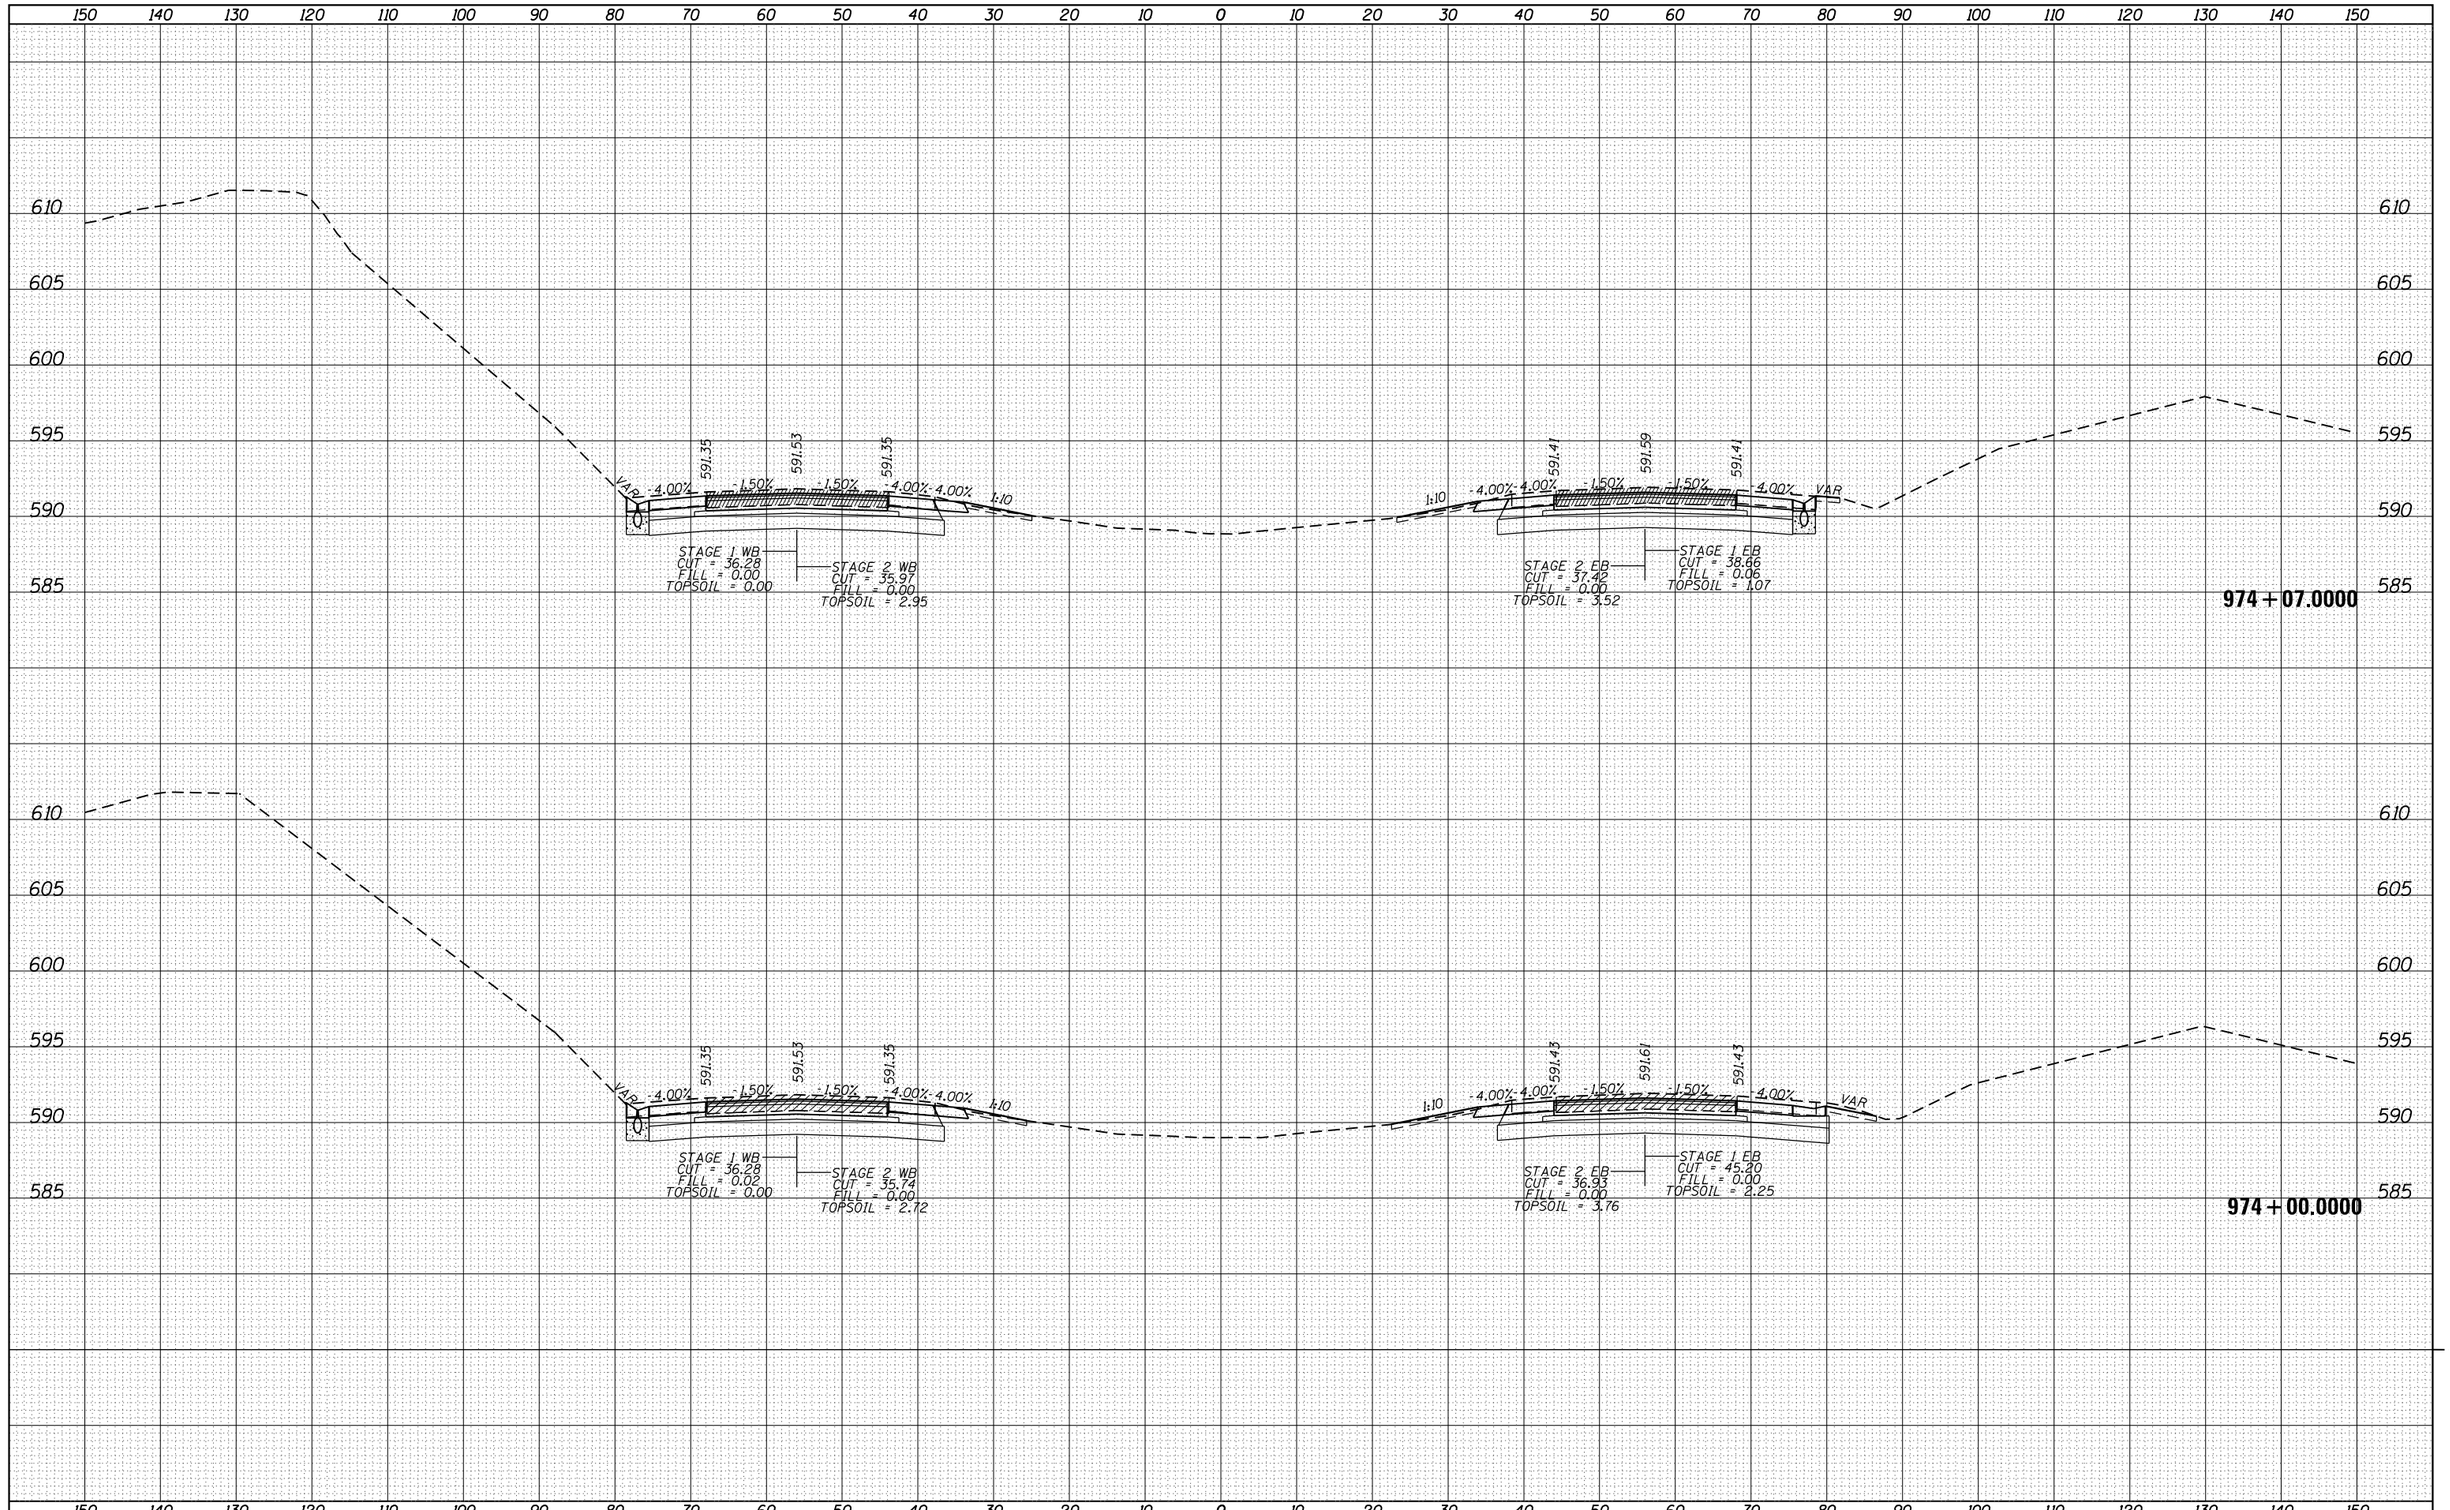

FINAL SURVEY — NOTE BOOK — NO. — BY — DATE
SURVEYED — PLOTTED — TEMPLATE — AREAS — AREAS CHECKED

ORIGINAL SURVEY — NOTE BOOK — NO. — BY — DATE
SURVEYED — PLOTTED — TEMPLATE — AREAS — AREAS CHECKED

FILE NAME =	USER NAME = goffjl	DESIGNED -	REVISED -
pw:\\IL084EBIDINTEG.illinois.gov:PWIDOT\Documents\IDOT Offices\District 2\Projects\P201313\CADD\Design\D201313-xsc_ml.dgn	PLOT SCALE = 20.0000 ' / in.	CHECKED -	REVISED -
Default	PLOT DATE = 3/28/2017	DATE -	REVISED -

STATE OF ILLINOIS
DEPARTMENT OF TRANSPORTATION

I-88
CROSS SECTIONS

SCALE: | SHEET OF SHEETS | STA. 974+00.0000 TO STA. 974+07.0000

F.A.I. RTE.	SECTION	COUNTY	TOTAL SHEETS	SHEET NO.
88	(195-1)RS-1	WHITESIDE	140	112
		CONTRACT NO. 64J37		
		ILLINOIS FED. AID PROJECT		

FINAL SURVEY	NOTE BOOK	NO.
SURVEYED		BY
PLOTTED		
TEMPLATE		
AREAS		
AREAS CHECKED		DATE

ORIGINAL SURVEY	NOTE BOOK	NO.
SURVEYED		BY
PLOTTED		
TEMPLATE		
AREAS		
AREAS CHECKED		DATE

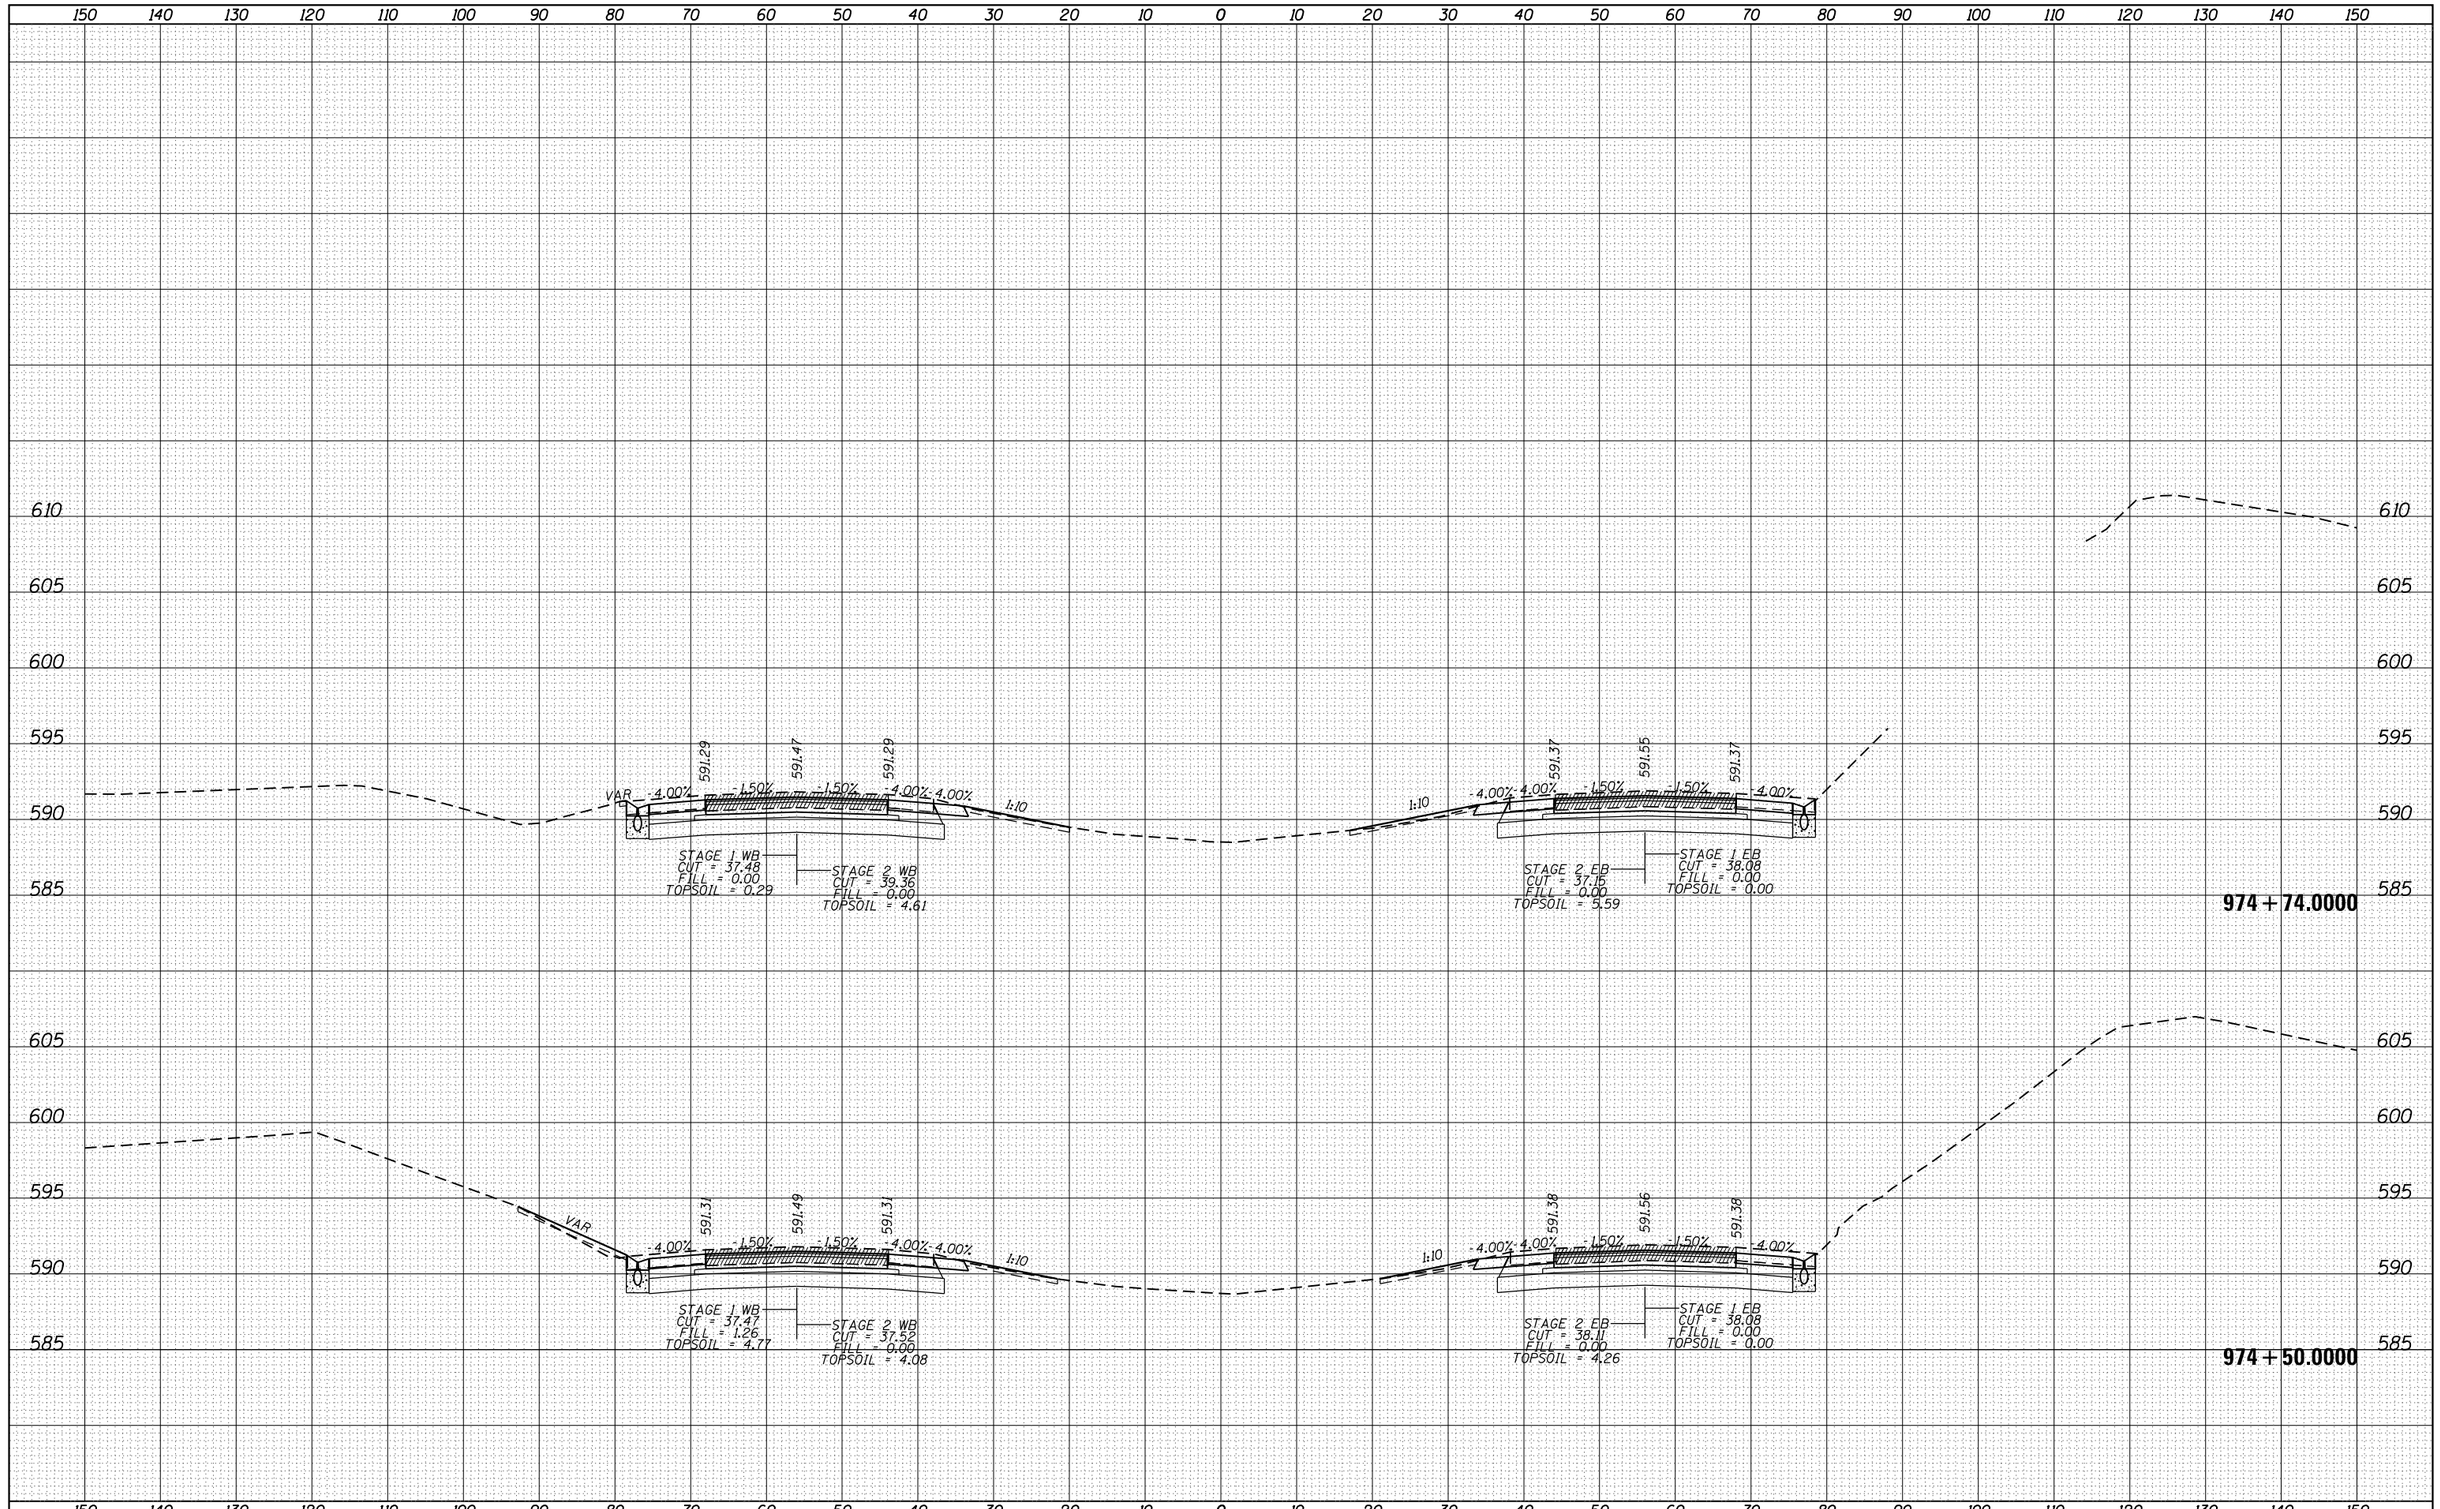

FILE NAME = pw:\\IL084EBIDINTEG.illinois.gov:PWIDOT\Documents\IDOT Offices\District 2\Projects\P201313\CADD\Design\D201313-xsc_ml.dgn	USER NAME = goffjl	DESIGNED -	REVISED -
		DRAWN -	REVISED -
	PLOT SCALE = 20.0000 ' / in.	CHECKED -	REVISED -
Default	PLOT DATE = 3/28/2017	DATE -	REVISED -

STATE OF ILLINOIS
DEPARTMENT OF TRANSPORTATION

I-88
CROSS SECTIONS

SCALE: | SHEET OF SHEETS | STA. 974+50.0000 TO STA.974+74.0000

F.A.I. RTE.	SECTION	COUNTY	TOTAL SHEETS	SHEET NO.
88	(195-1)RS-1	WHITESIDE	140	113
		CONTRACT NO. 64J37		
		ILLINOIS FED. AID PROJECT		

FINAL SURVEY	NOTE BOOK	NO.
SURVEYED	BY	DATE
PLOTTED		
TEMPLATE		
AREAS		
AREAS CHECKED		

ORIGINAL SURVEY	NOTE BOOK	NO.
SURVEYED	BY	DATE
PLOTTED		
TEMPLATE		
AREAS		
AREAS CHECKED		

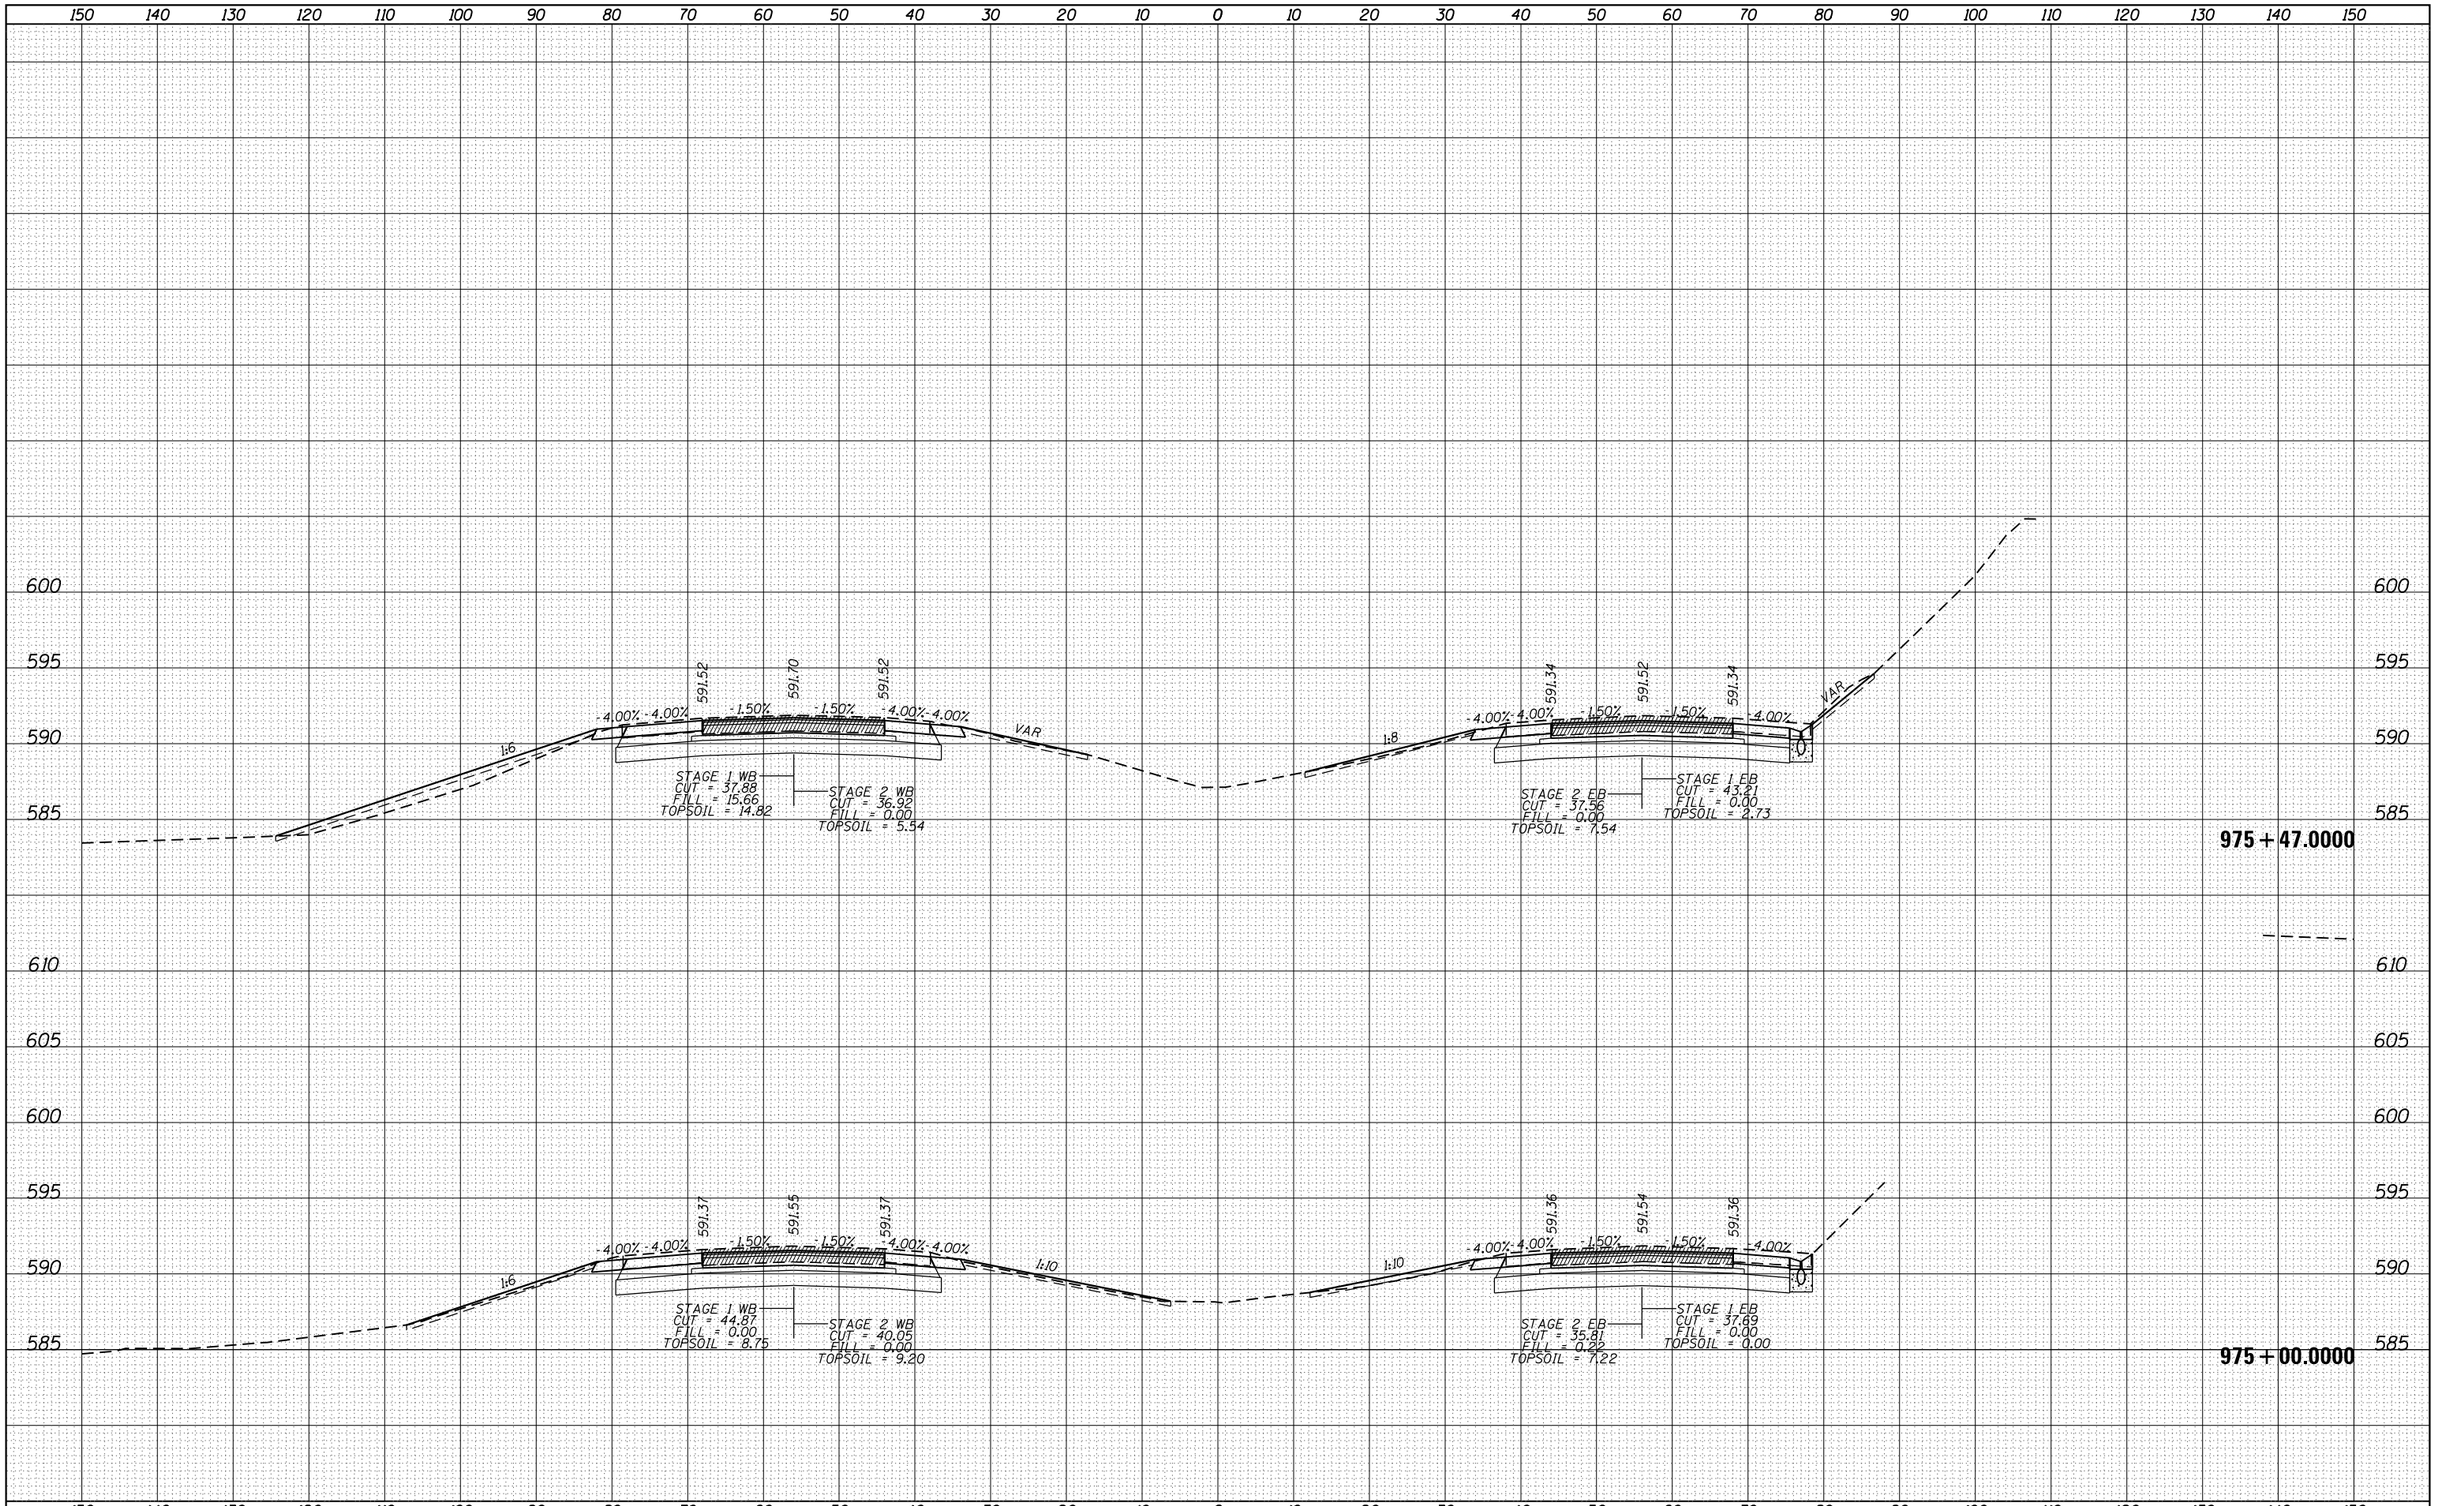

FILE NAME =	USER NAME = goffjl	DESIGNED -	REVISED -
pw:\\IL084EBIDINTEG.illinois.gov:PWIDOT\Documents\IDOT Offices\District 2\Projects\P201313\CADD\Design\0201313-xsc_ml.dgn		DRAWN -	REVISED -
	PLOT SCALE = 20.0000 ' / in.	CHECKED -	REVISED -
Default	PLOT DATE = 3/28/2017	DATE -	REVISED -

STATE OF ILLINOIS
DEPARTMENT OF TRANSPORTATION

I-88
CROSS SECTIONS

SCALE: | SHEET OF SHEETS | STA. 975+00.0000 TO STA. 975+47.0000

F.A.I. RTE.	SECTION	COUNTY	TOTAL SHEETS	SHEET NO.
88	(195-1)RS-1	WHITESIDE	140	114
		CONTRACT NO. 64J37		
	ILLINOIS FED. AID PROJECT			

FINAL SURVEY		BY	DATE
NOTE BOOK	SURVEYED		
NO.	PLOTTED		
	TEMPLATE		
	AREAS		
	AREAS CHECKED		

ORIGINAL SURVEY		BY	DATE
NOTE BOOK	SURVEYED		
NO.	PLOTTED		
	TEMPLATE		
	AREAS		
	AREAS CHECKED		

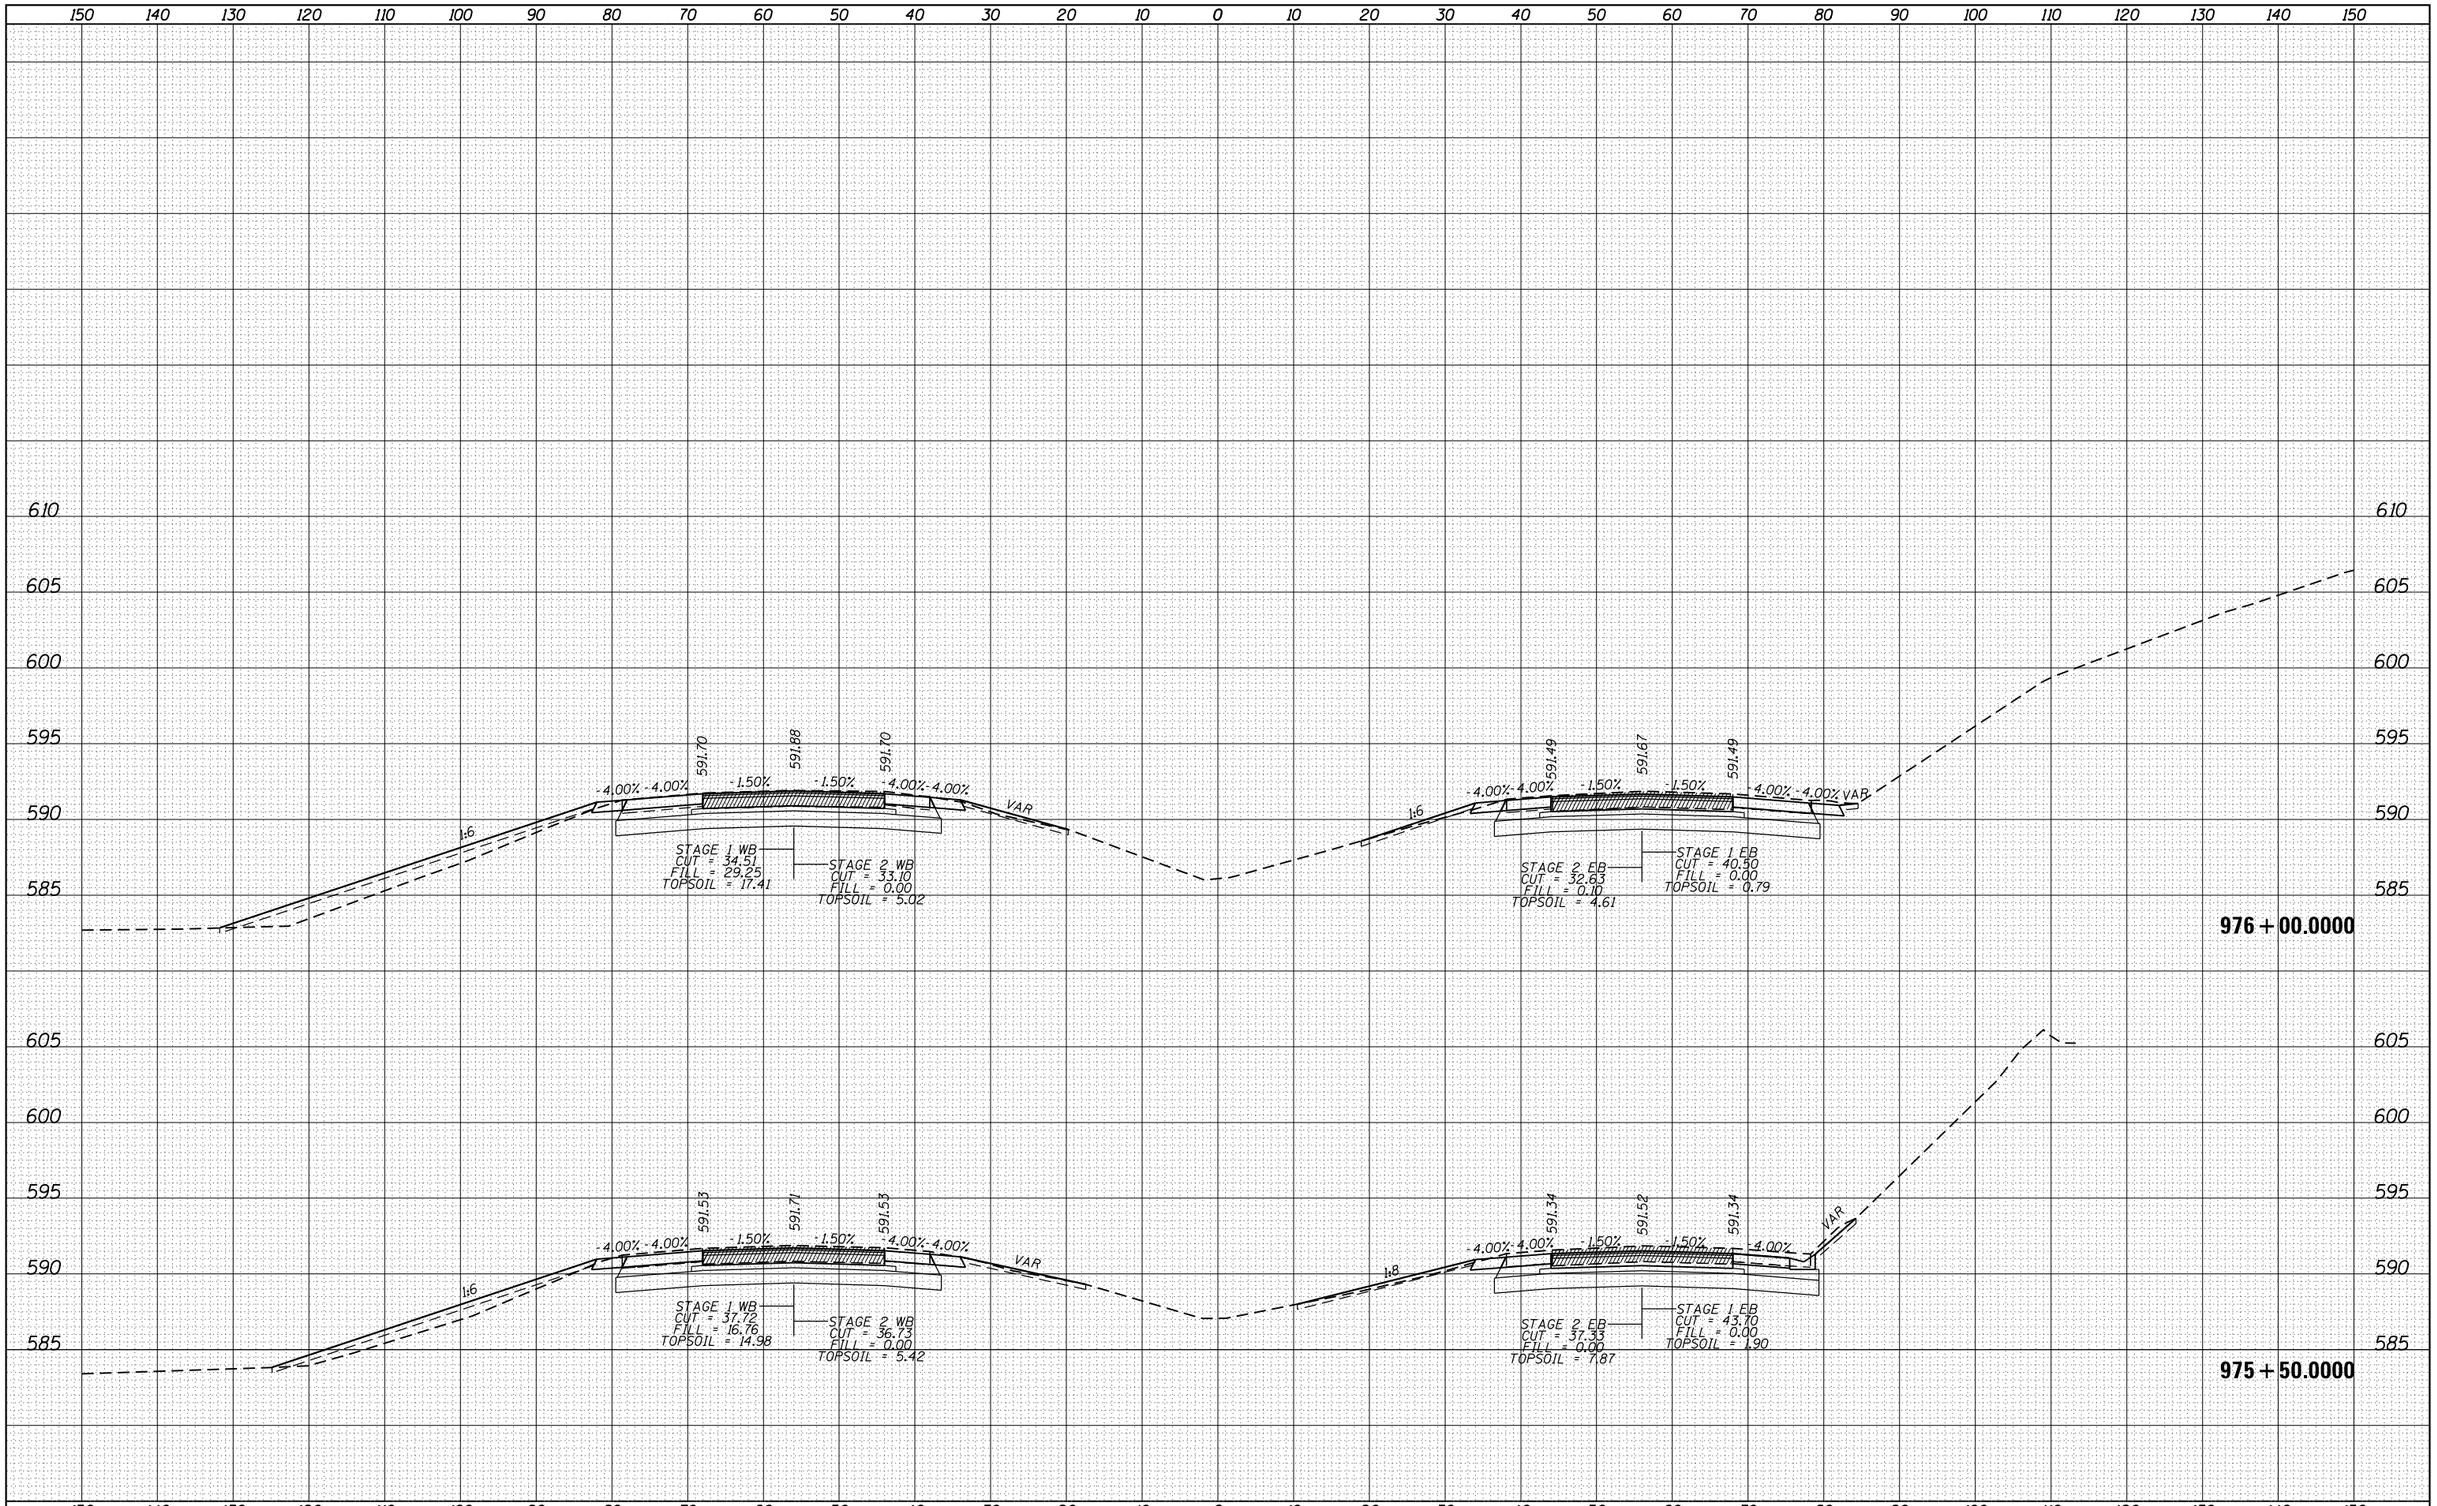

FILE NAME =	USER NAME = goffjl	DESIGNED -	REVISED -
pw:\\IL084EBIDINTEG.illinois.gov:PWIDOT\Documents\IDOT Offices\District 2\Projects\P201313\CADD\Design\D201313-xsc-ml.dgn		DRAWN -	REVISED -
Default	PLOT SCALE = 20.0000 ' / in.	CHECKED -	REVISED -
	PLOT DATE = 3/28/2017	DATE -	REVISED -

STATE OF ILLINOIS
DEPARTMENT OF TRANSPORTATION

I-88
CROSS SECTIONS

SCALE: | SHEET OF SHEETS | STA. 975+50.0000 TO STA. 976+00.0000

F.A.I. RTE.	SECTION	COUNTY	TOTAL SHEETS	SHEET NO.
88	(195-1)RS-1	WHITESIDE	140	115
		CONTRACT NO. 64J37		
		ILLINOIS FED. AID PROJECT		

FINAL SURVEY	NOTE BOOK	NO.	BY	DATE
SURVEYED				
PLOTTED				
TEMPLATE				
AREAS				
AREAS CHECKED				

ORIGINAL SURVEY	NOTE BOOK	NO.	BY	DATE
SURVEYED				
PLOTTED				
TEMPLATE				
AREAS				
AREAS CHECKED				

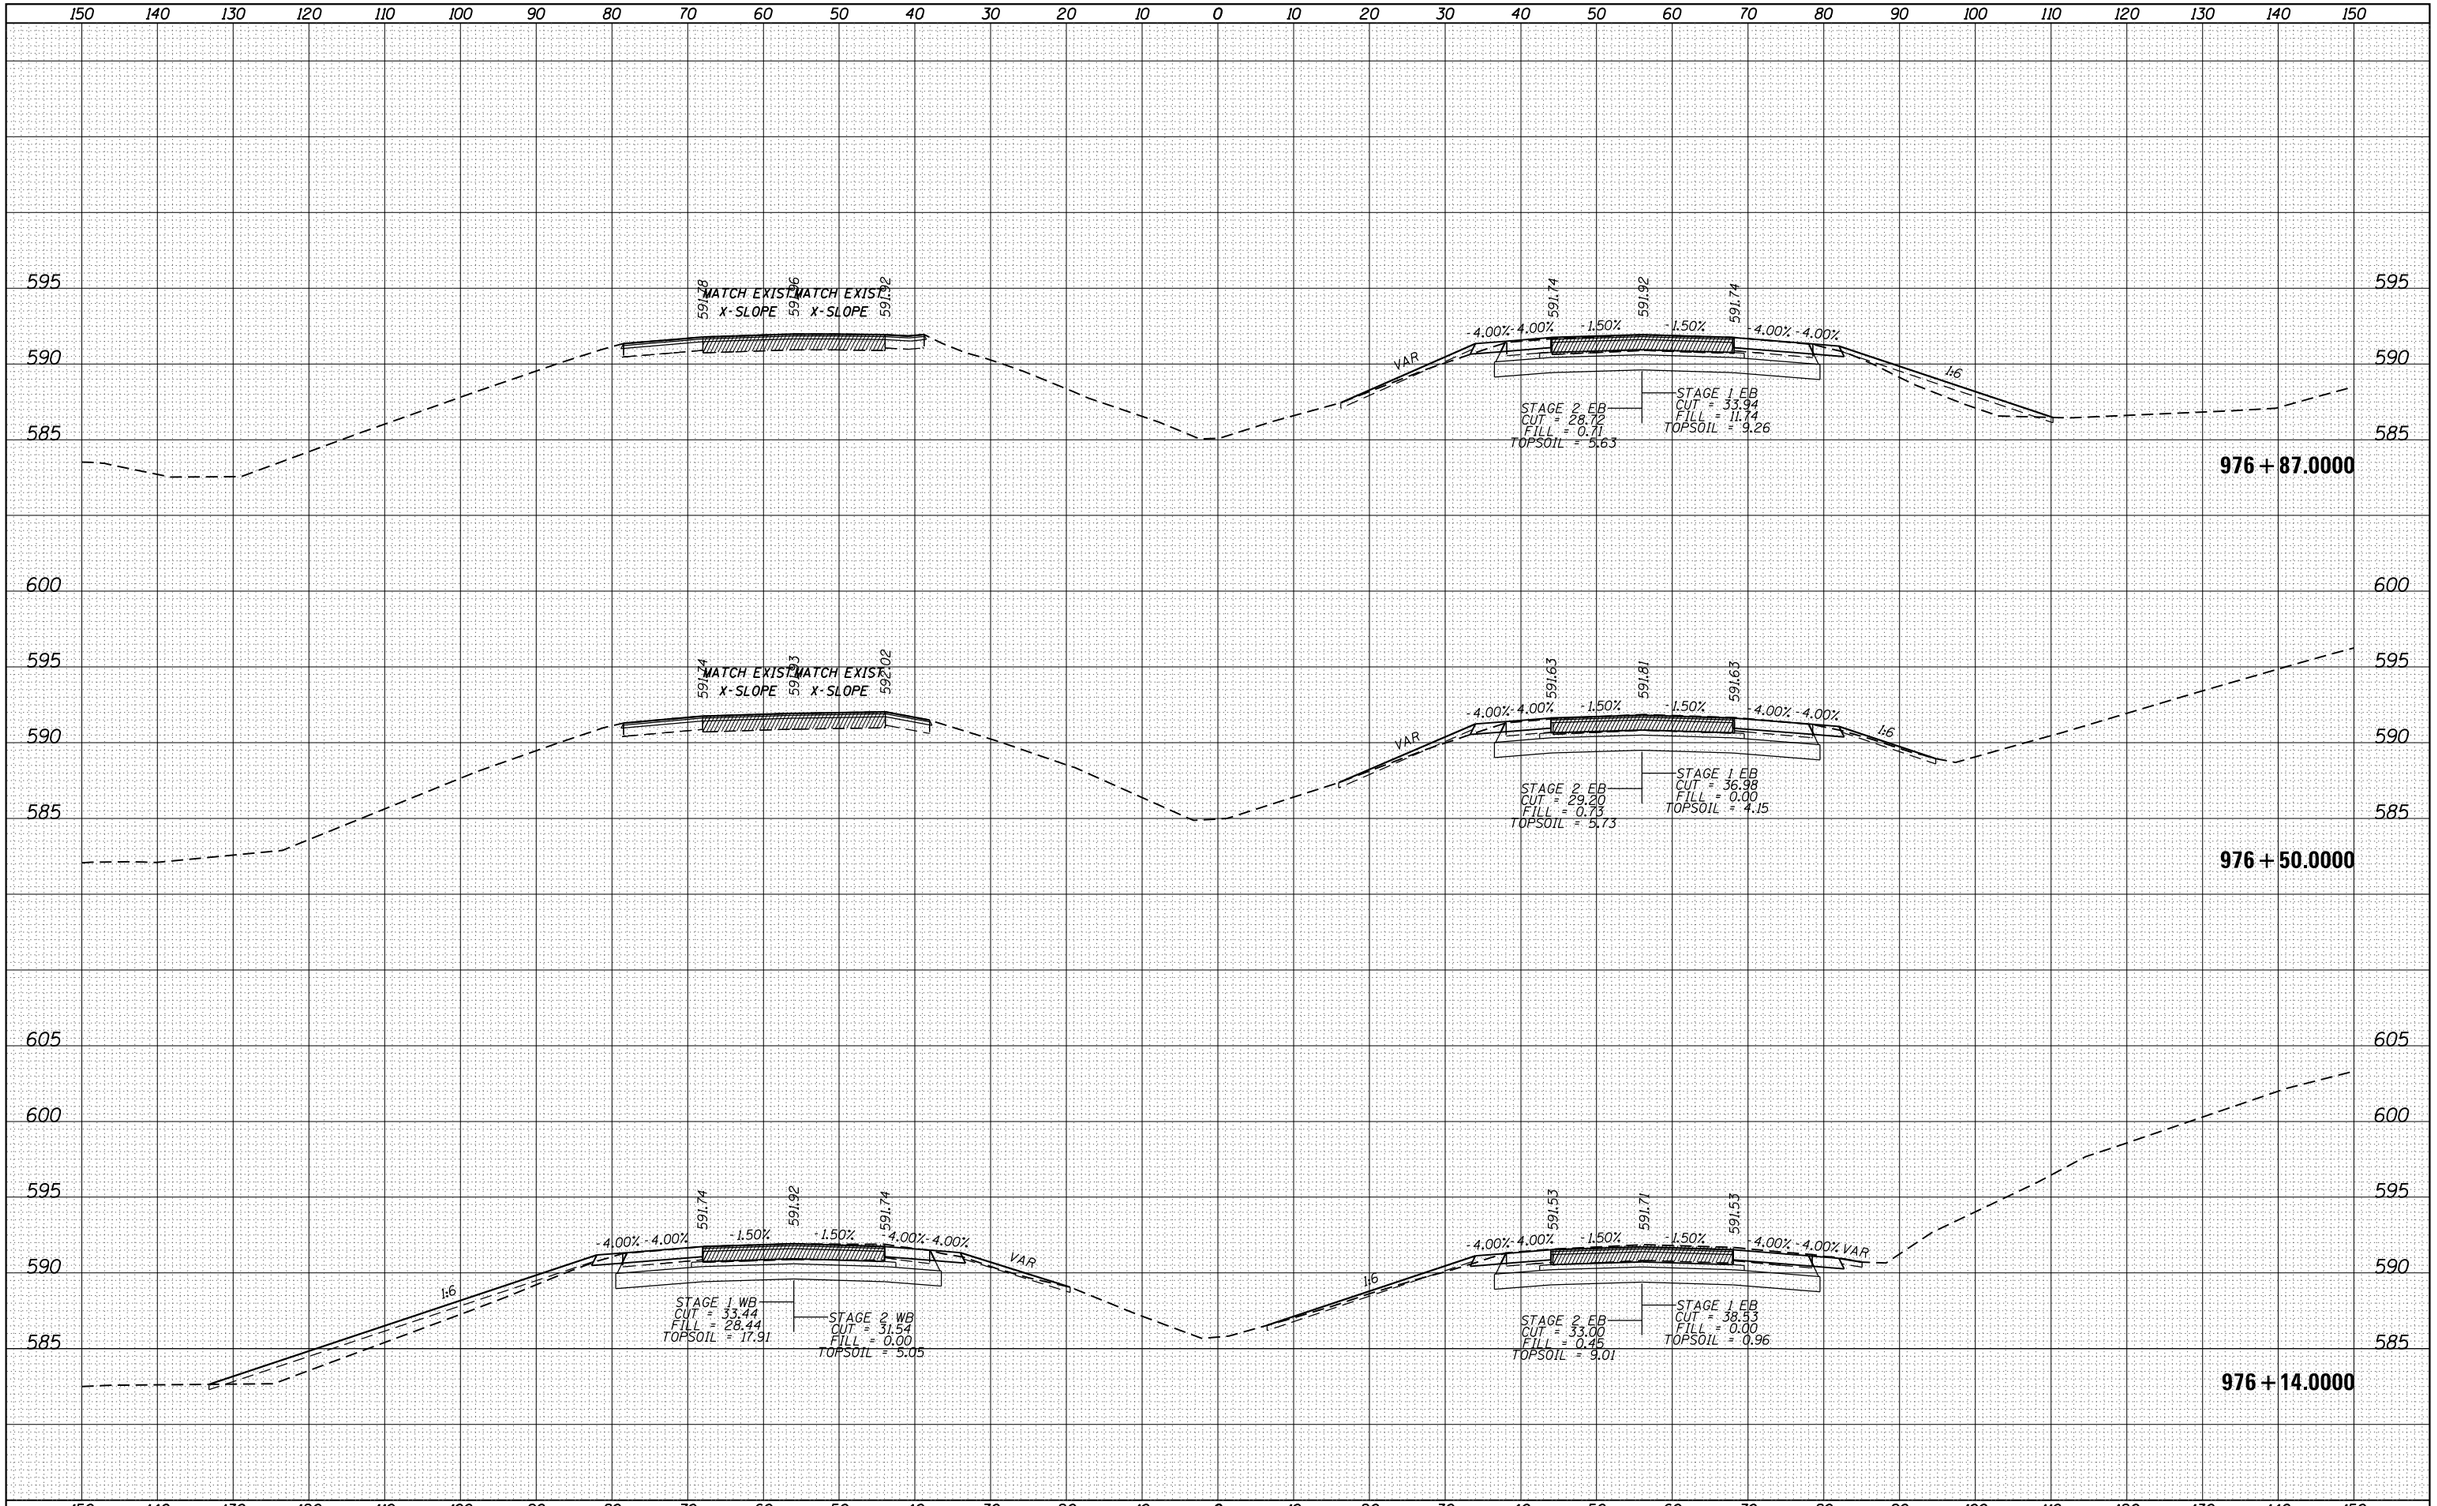

FILE NAME = pw:\\IL084EBIDINTEG.illinois.gov:PWIDOT\Documents\IDOT Offices\District 2\Projects\P201313\CADD\Design\D201313-xsc_ml.dgn	USER NAME = goffjl	DESIGNED -	REVISED -
	PLOT SCALE = 20.0000 ' / in.	CHECKED -	REVISED -
Default	PLOT DATE = 3/28/2017	DATE -	REVISED -

STATE OF ILLINOIS
DEPARTMENT OF TRANSPORTATION

I-88
CROSS SECTIONS

SCALE: | SHEET OF SHEETS | STA. 976+14.0000 TO STA. 976+87.0000

F.A.I. RTE.	SECTION	COUNTY	TOTAL SHEETS	SHEET NO.
88	(195-1)RS-1	WHITESIDE	140	116
		CONTRACT NO. 64J37		
	ILLINOIS	FED. AID PROJECT		

FINAL SURVEY	NOTE BOOK	NO.
SURVEYED		
PLOTTED		
TEMPLATE		
AREAS		
AREAS CHECKED		

BY	DATE

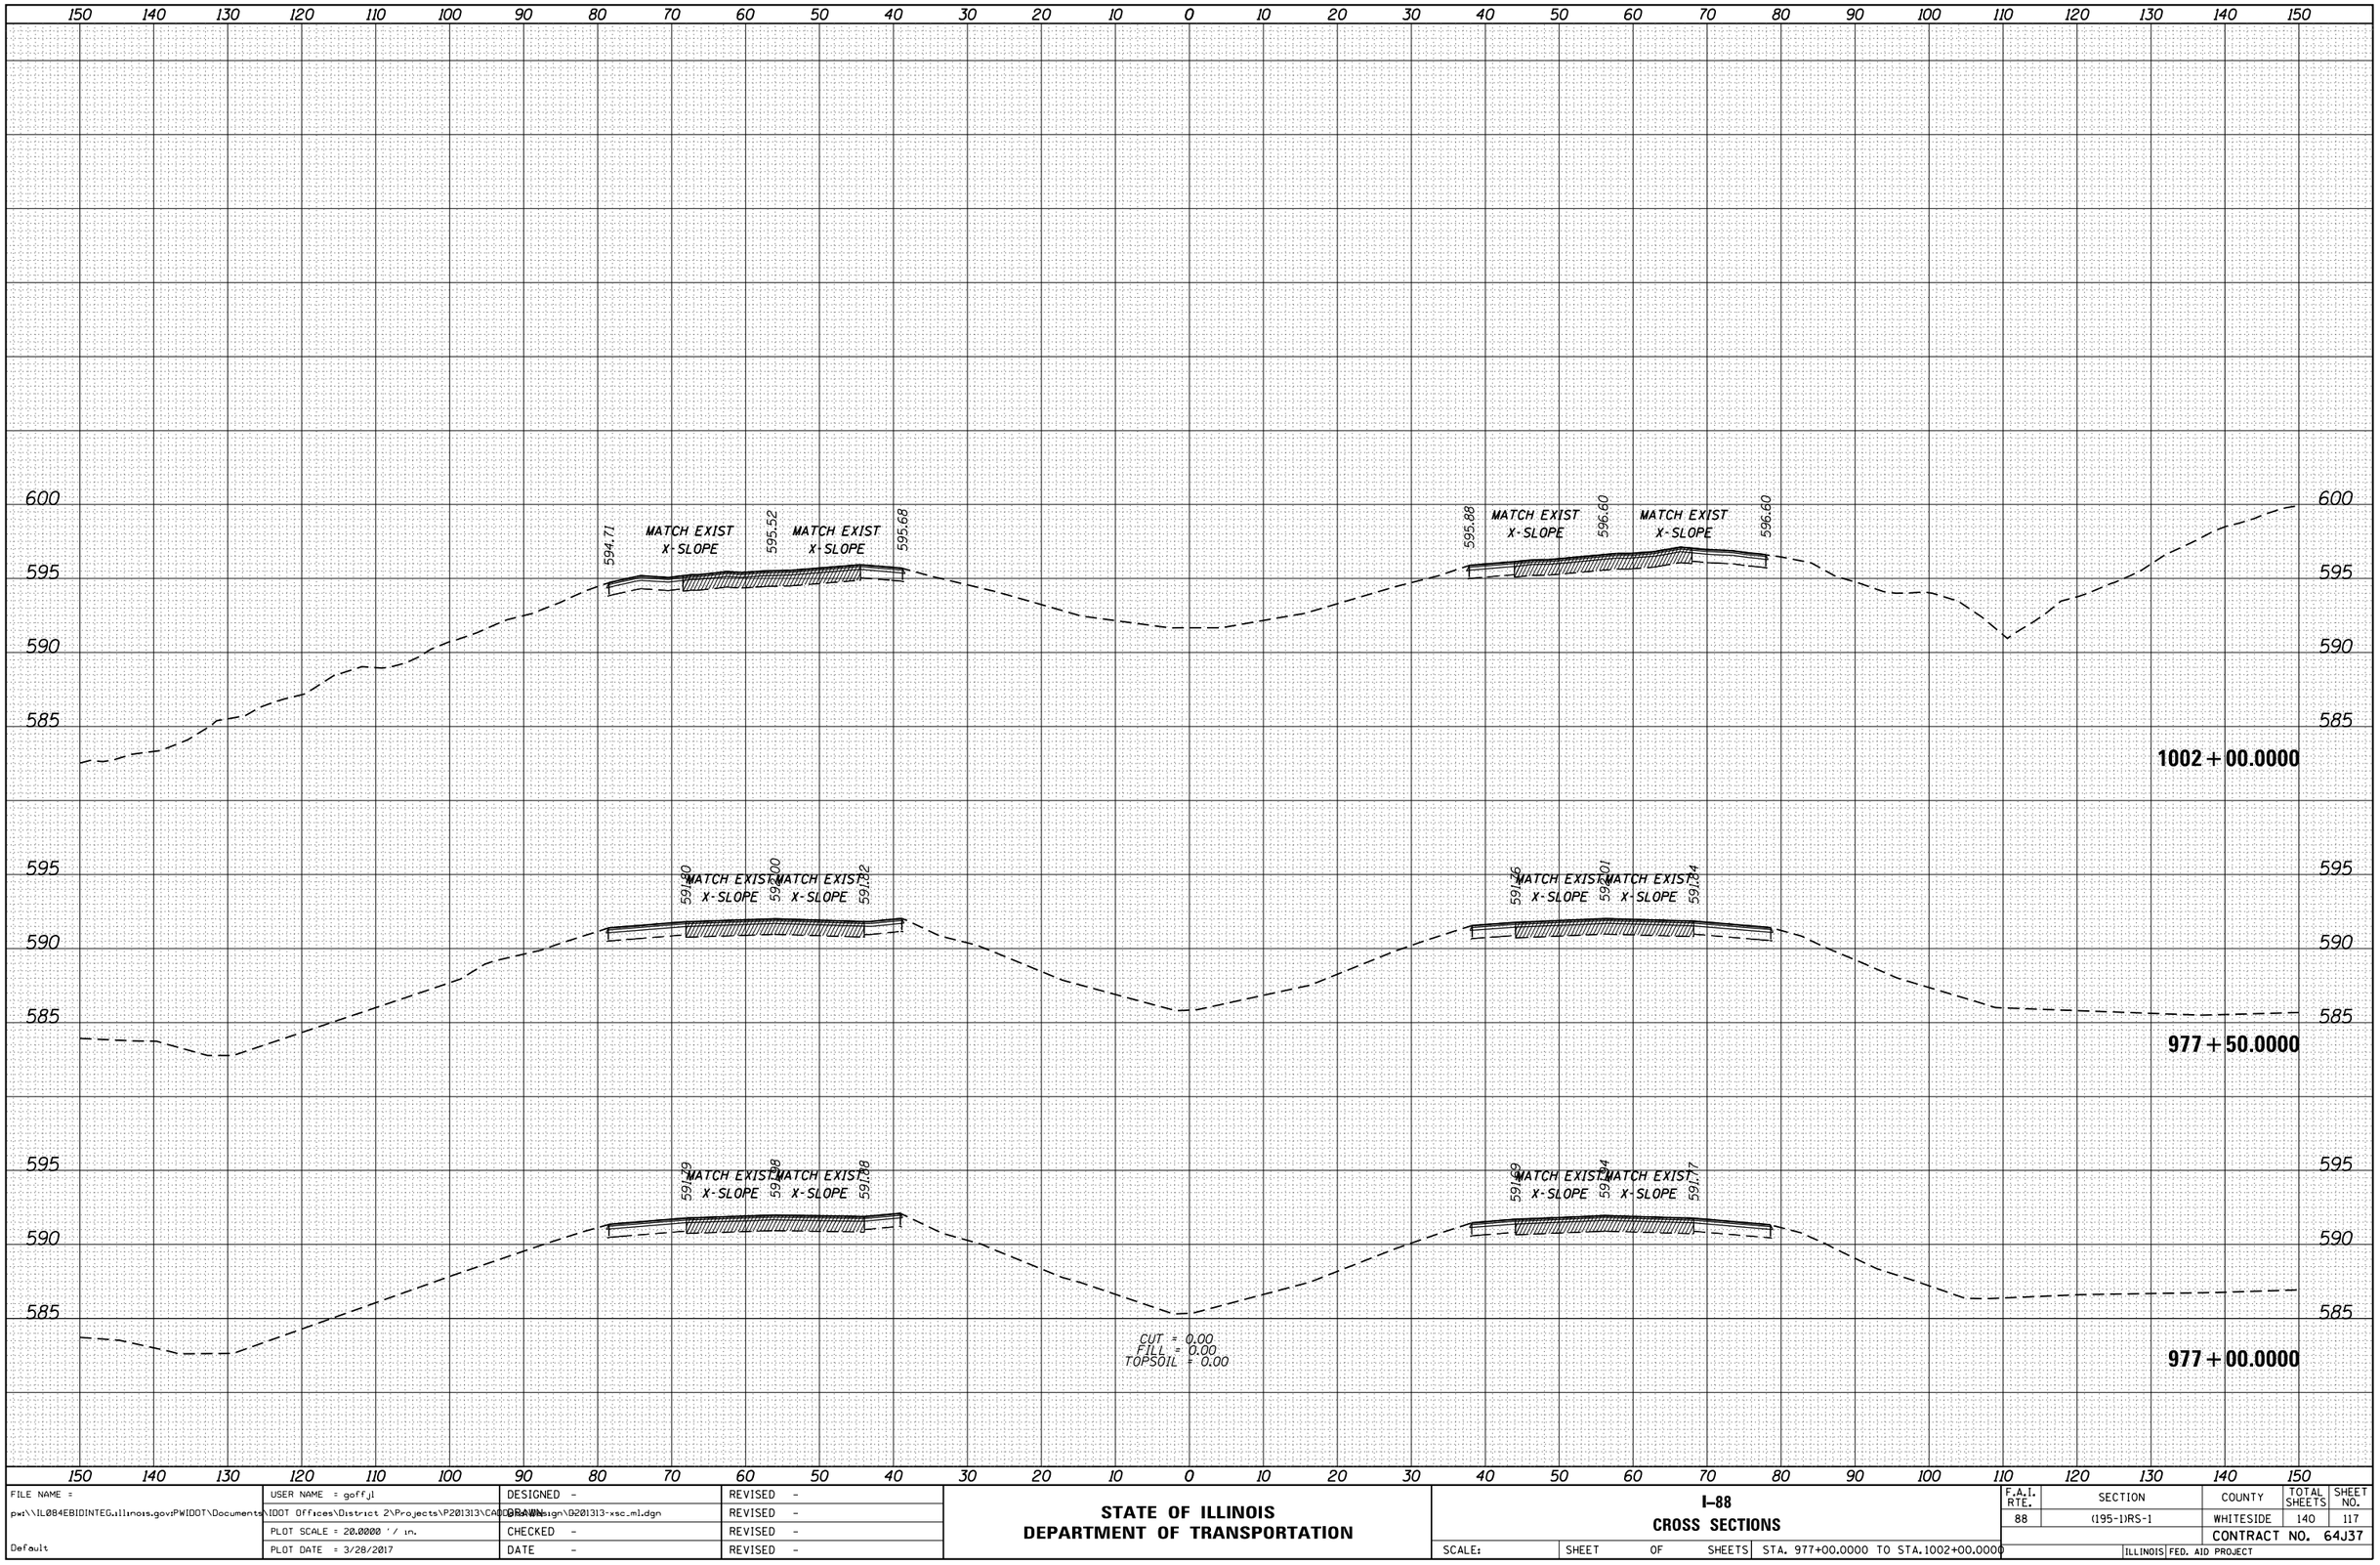

ORIGINAL SURVEY	NOTE BOOK	NO.
SURVEYED		
PLOTTED		
TEMPLATE		
AREAS		
AREAS CHECKED		

BY	DATE

FILE NAME = pw:\\IL084EBIDINTEG.illinois.gov:PWIDOT\Documents\IDOT Offices\District 2\Projects\P201313\CADD\Design\D201313-xsc_ml.dgn	USER NAME = goffjl	DESIGNED -	REVISED -
		DRAWN -	REVISED -
	PLOT SCALE = 20.0000 ' / in.	CHECKED -	REVISED -
Default	PLOT DATE = 3/28/2017	DATE -	REVISED -

STATE OF ILLINOIS
DEPARTMENT OF TRANSPORTATION

I-88
CROSS SECTIONS

SCALE: | SHEET OF SHEETS | STA. 977+00.0000 TO STA.1002+00.0000

F.A.I. RTE.	SECTION	COUNTY	TOTAL SHEETS	SHEET NO.
88	(195-1)RS-1	WHITESIDE	140	117
		CONTRACT NO. 64J37		
		ILLINOIS FED. AID PROJECT		

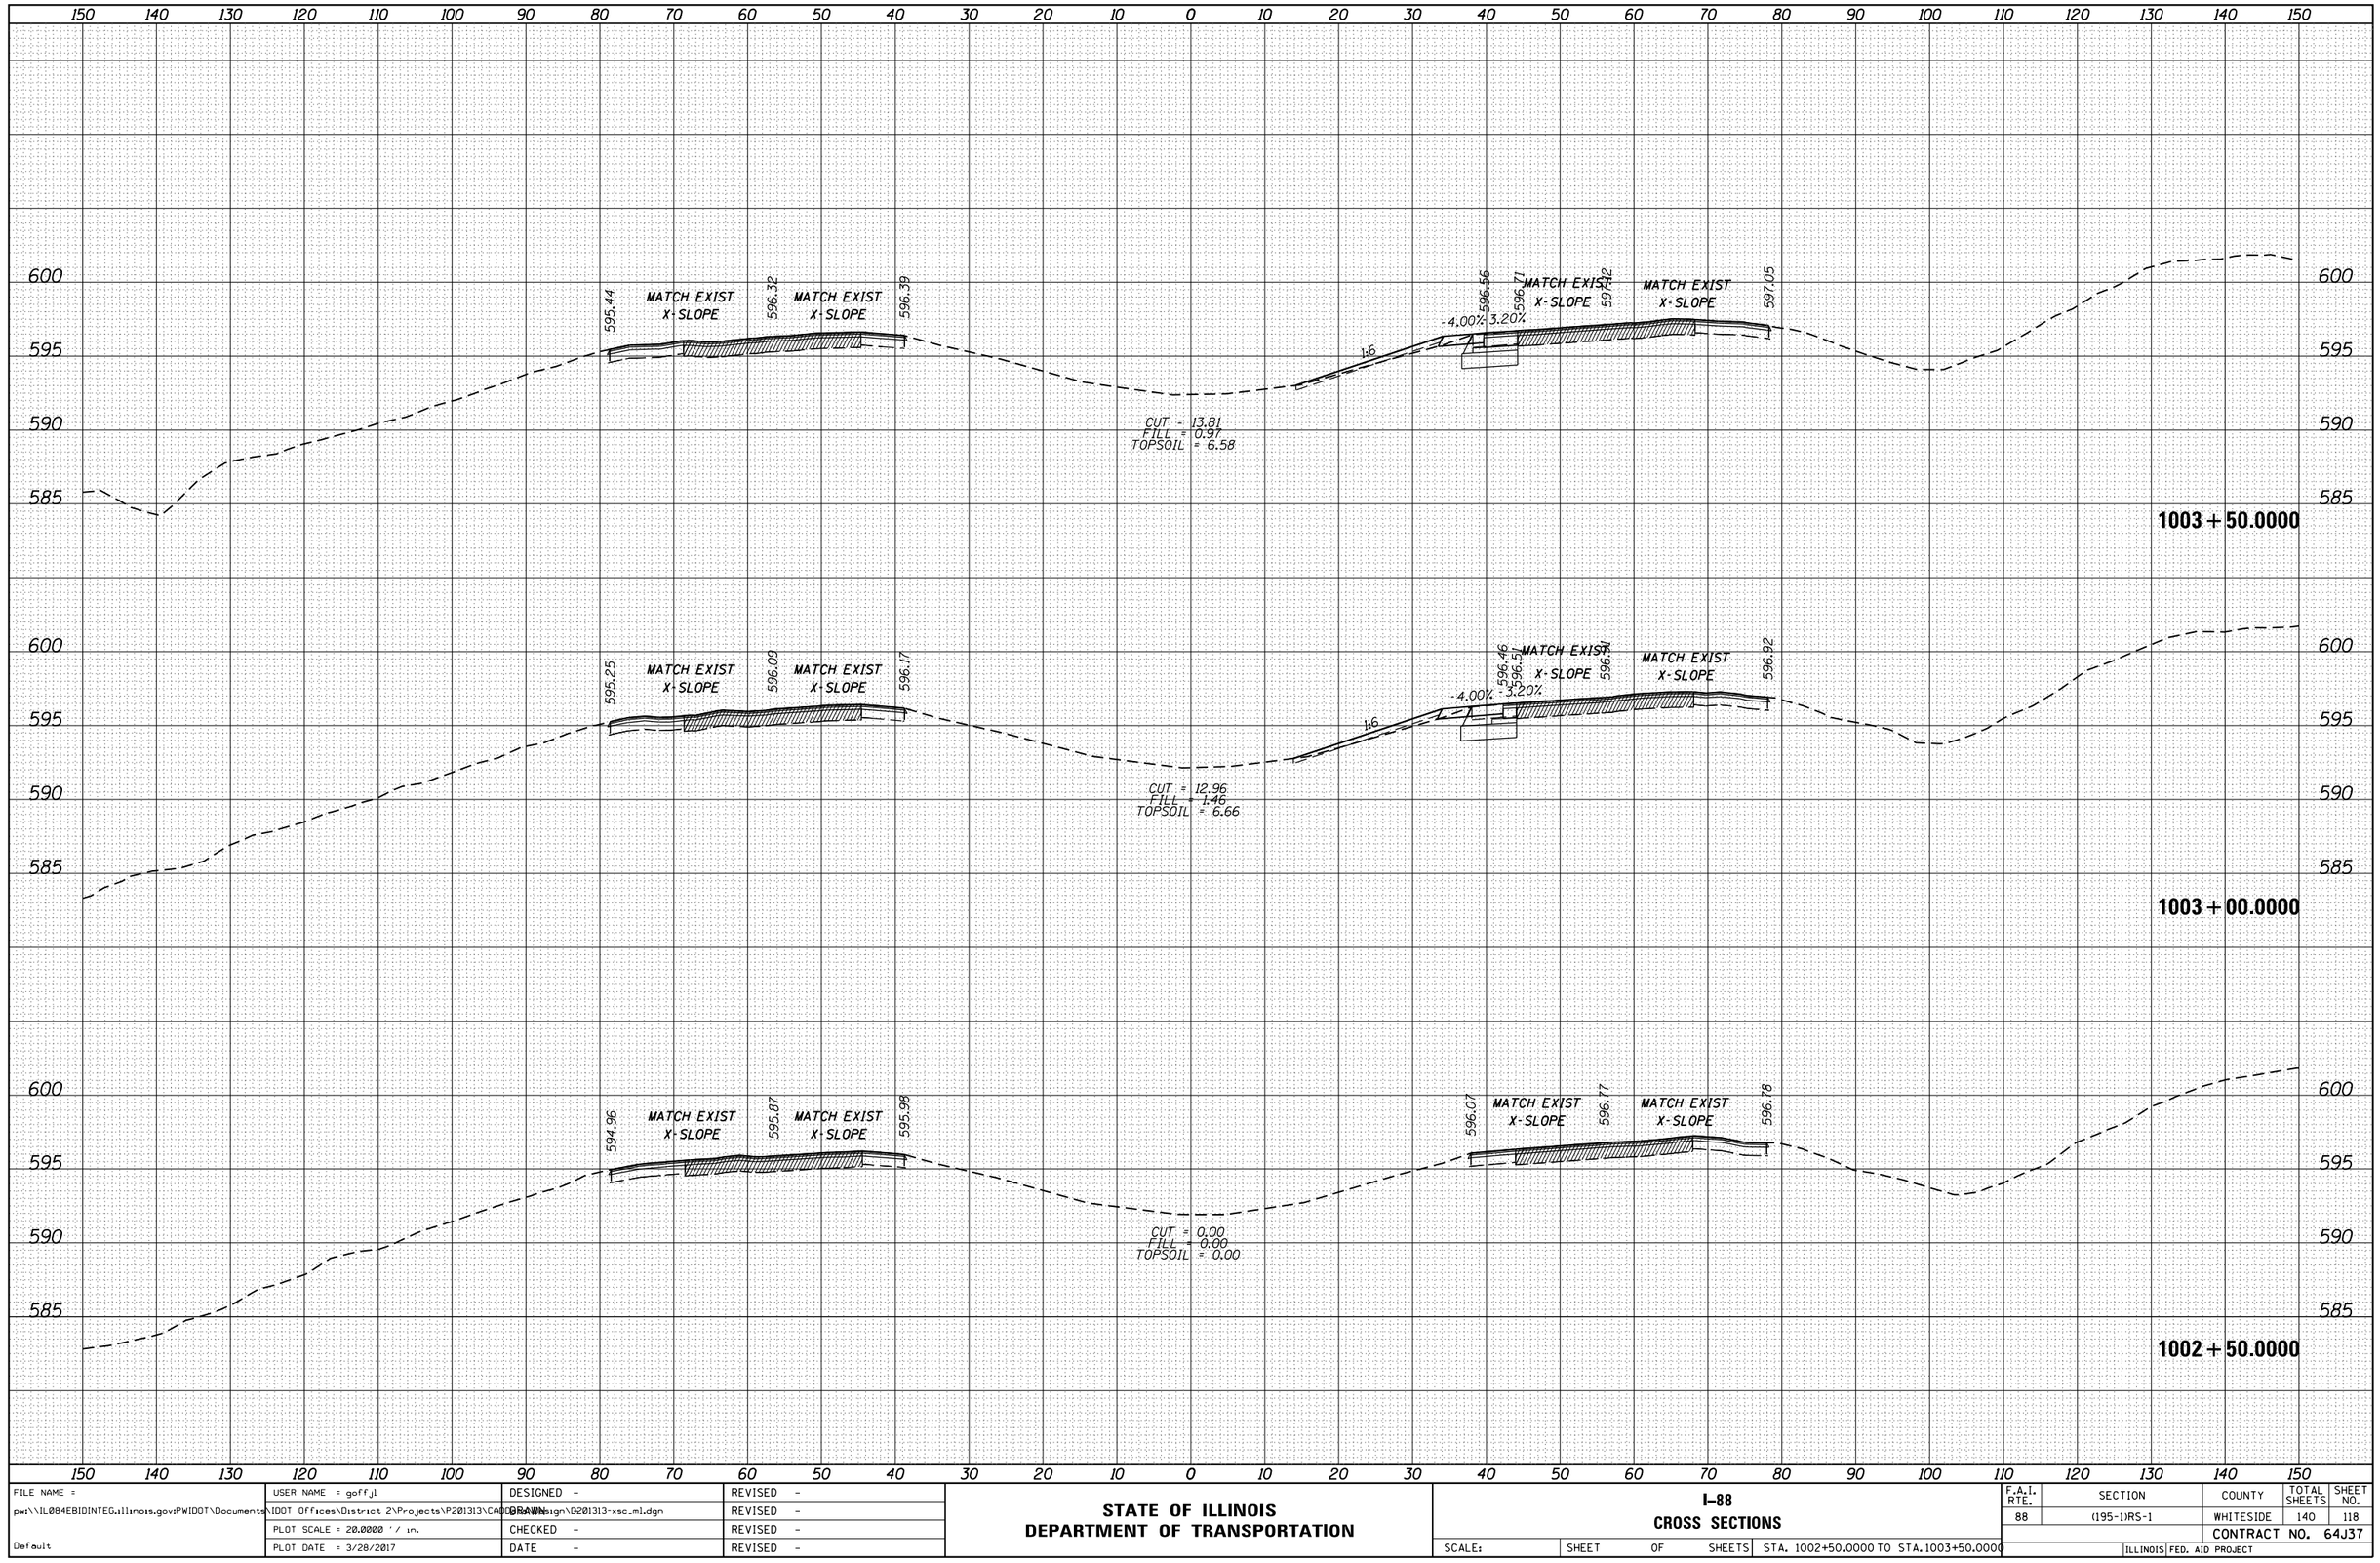

FINAL SURVEY	NOTE BOOK	NO.	BY	DATE
SURVEYED				
PLOTTED				
TEMPLATE				
AREAS				
AREAS CHECKED				

ORIGINAL SURVEY	NOTE BOOK	NO.	BY	DATE
SURVEYED				
PLOTTED				
TEMPLATE				
AREAS				
AREAS CHECKED				

FILE NAME =	USER NAME = goffjl	DESIGNED -	REVISED -
pw:\\IL084EBIDINTEG.illinois.gov:PWIDOT\Documents\IDOT Offices\District 2\Projects\P201313\CADD\Design\0201313-xsc_ml.dgn		DRAWN -	REVISED -
Default	PLOT SCALE = 20.0000 ' / in.	CHECKED -	REVISED -
	PLOT DATE = 3/28/2017	DATE -	REVISED -

STATE OF ILLINOIS
DEPARTMENT OF TRANSPORTATION

I-88
CROSS SECTIONS

SCALE: | SHEET OF SHEETS | STA. 1002+50.0000 TO STA. 1003+50.0000

F.A.I. RTE.	SECTION	COUNTY	TOTAL SHEETS	SHEET NO.
88	(195-1)RS-1	WHITESIDE	140	118
		CONTRACT NO. 64J37		
	ILLINOIS FED. AID PROJECT			

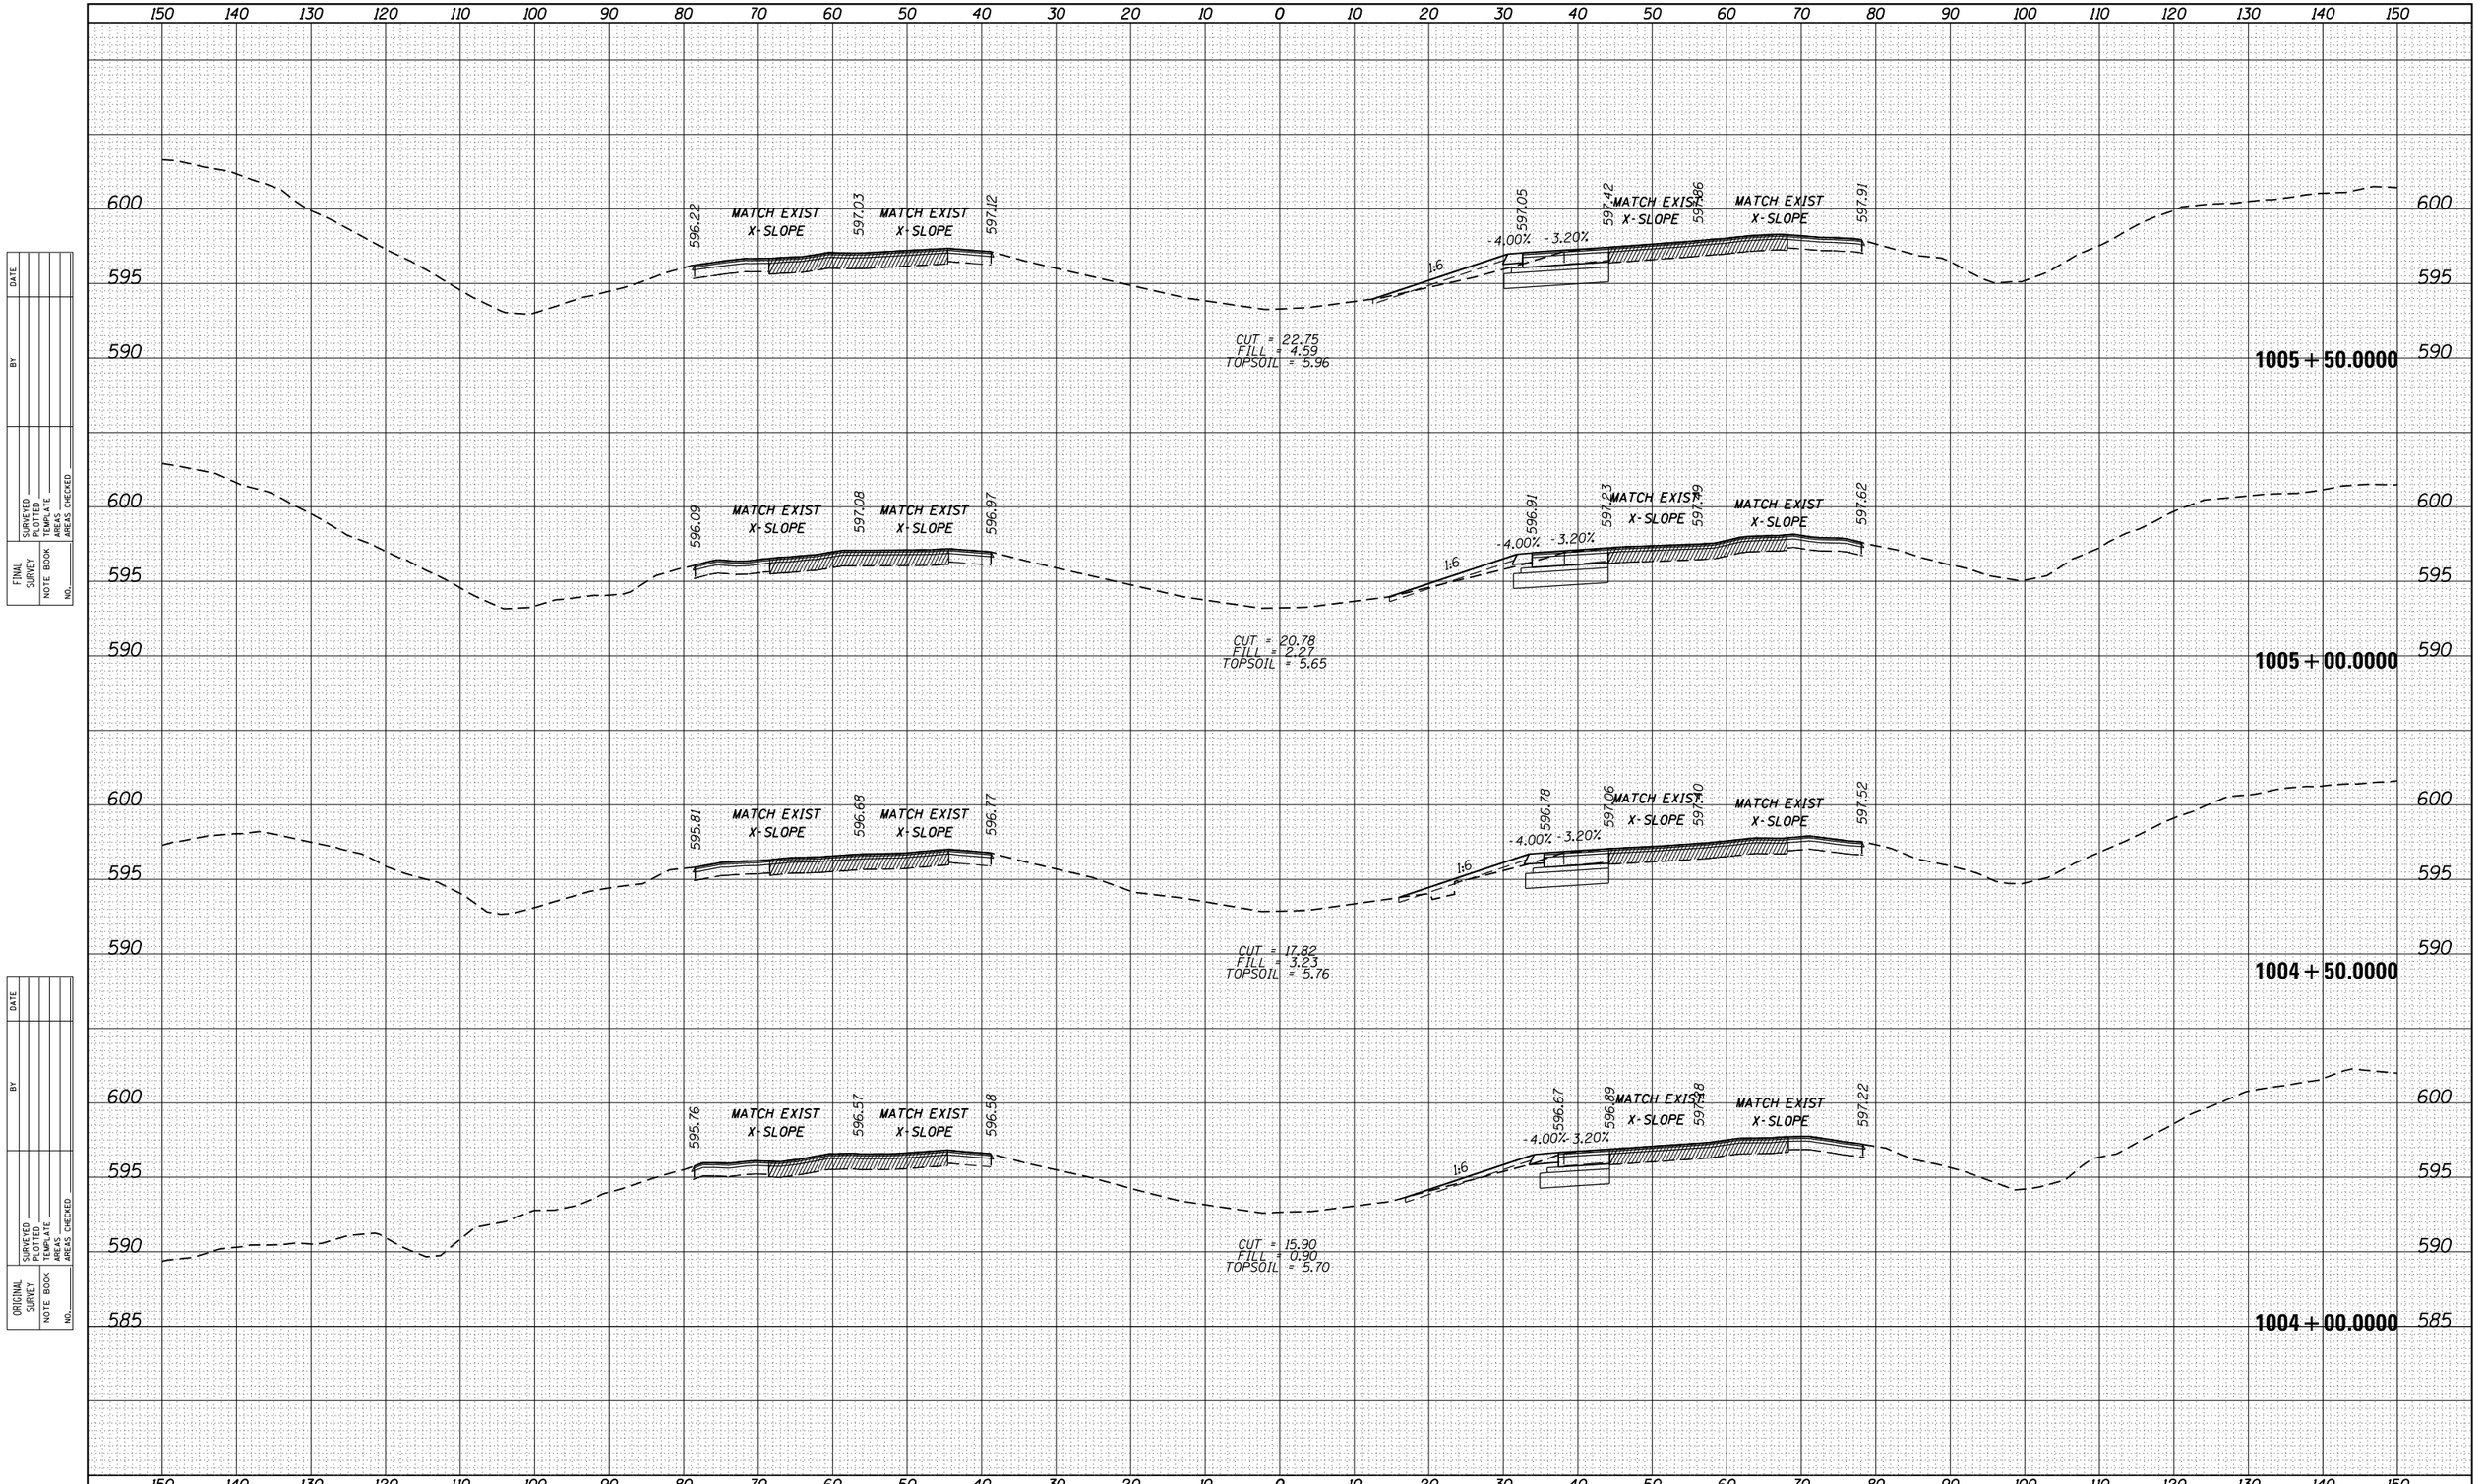

FINAL SURVEY	NOTE BOOK	NO.	BY	DATE
SURVEYED				
PLOTTED				
TEMPLATE				
AREAS				
AREAS CHECKED				

ORIGINAL SURVEY	NOTE BOOK	NO.	BY	DATE
SURVEYED				
PLOTTED				
TEMPLATE				
AREAS				
AREAS CHECKED				

FILE NAME =	USER NAME = goffjl	DESIGNED -	REVISED -
pw:\\IL084EBIDINTEG.illinois.gov:PWIDOT\Documents\IDOT Offices\District 2\Projects\P201313\CADD\Design\D201313-xsc_ml.dgn		DRAWN -	REVISED -
	PLOT SCALE = 20.0000 ' / in.	CHECKED -	REVISED -
Default	PLOT DATE = 3/28/2017	DATE -	REVISED -

STATE OF ILLINOIS
DEPARTMENT OF TRANSPORTATION

I-88
CROSS SECTIONS

SCALE: | SHEET OF SHEETS | STA. 1004+00.0000 TO STA. 1005+50.0000

F.A.I. RTE.	SECTION	COUNTY	TOTAL SHEETS	SHEET NO.
88	(195-1)RS-1	WHITESIDE	140	119
		CONTRACT NO. 64J37		
	ILLINOIS	FED. AID PROJECT		

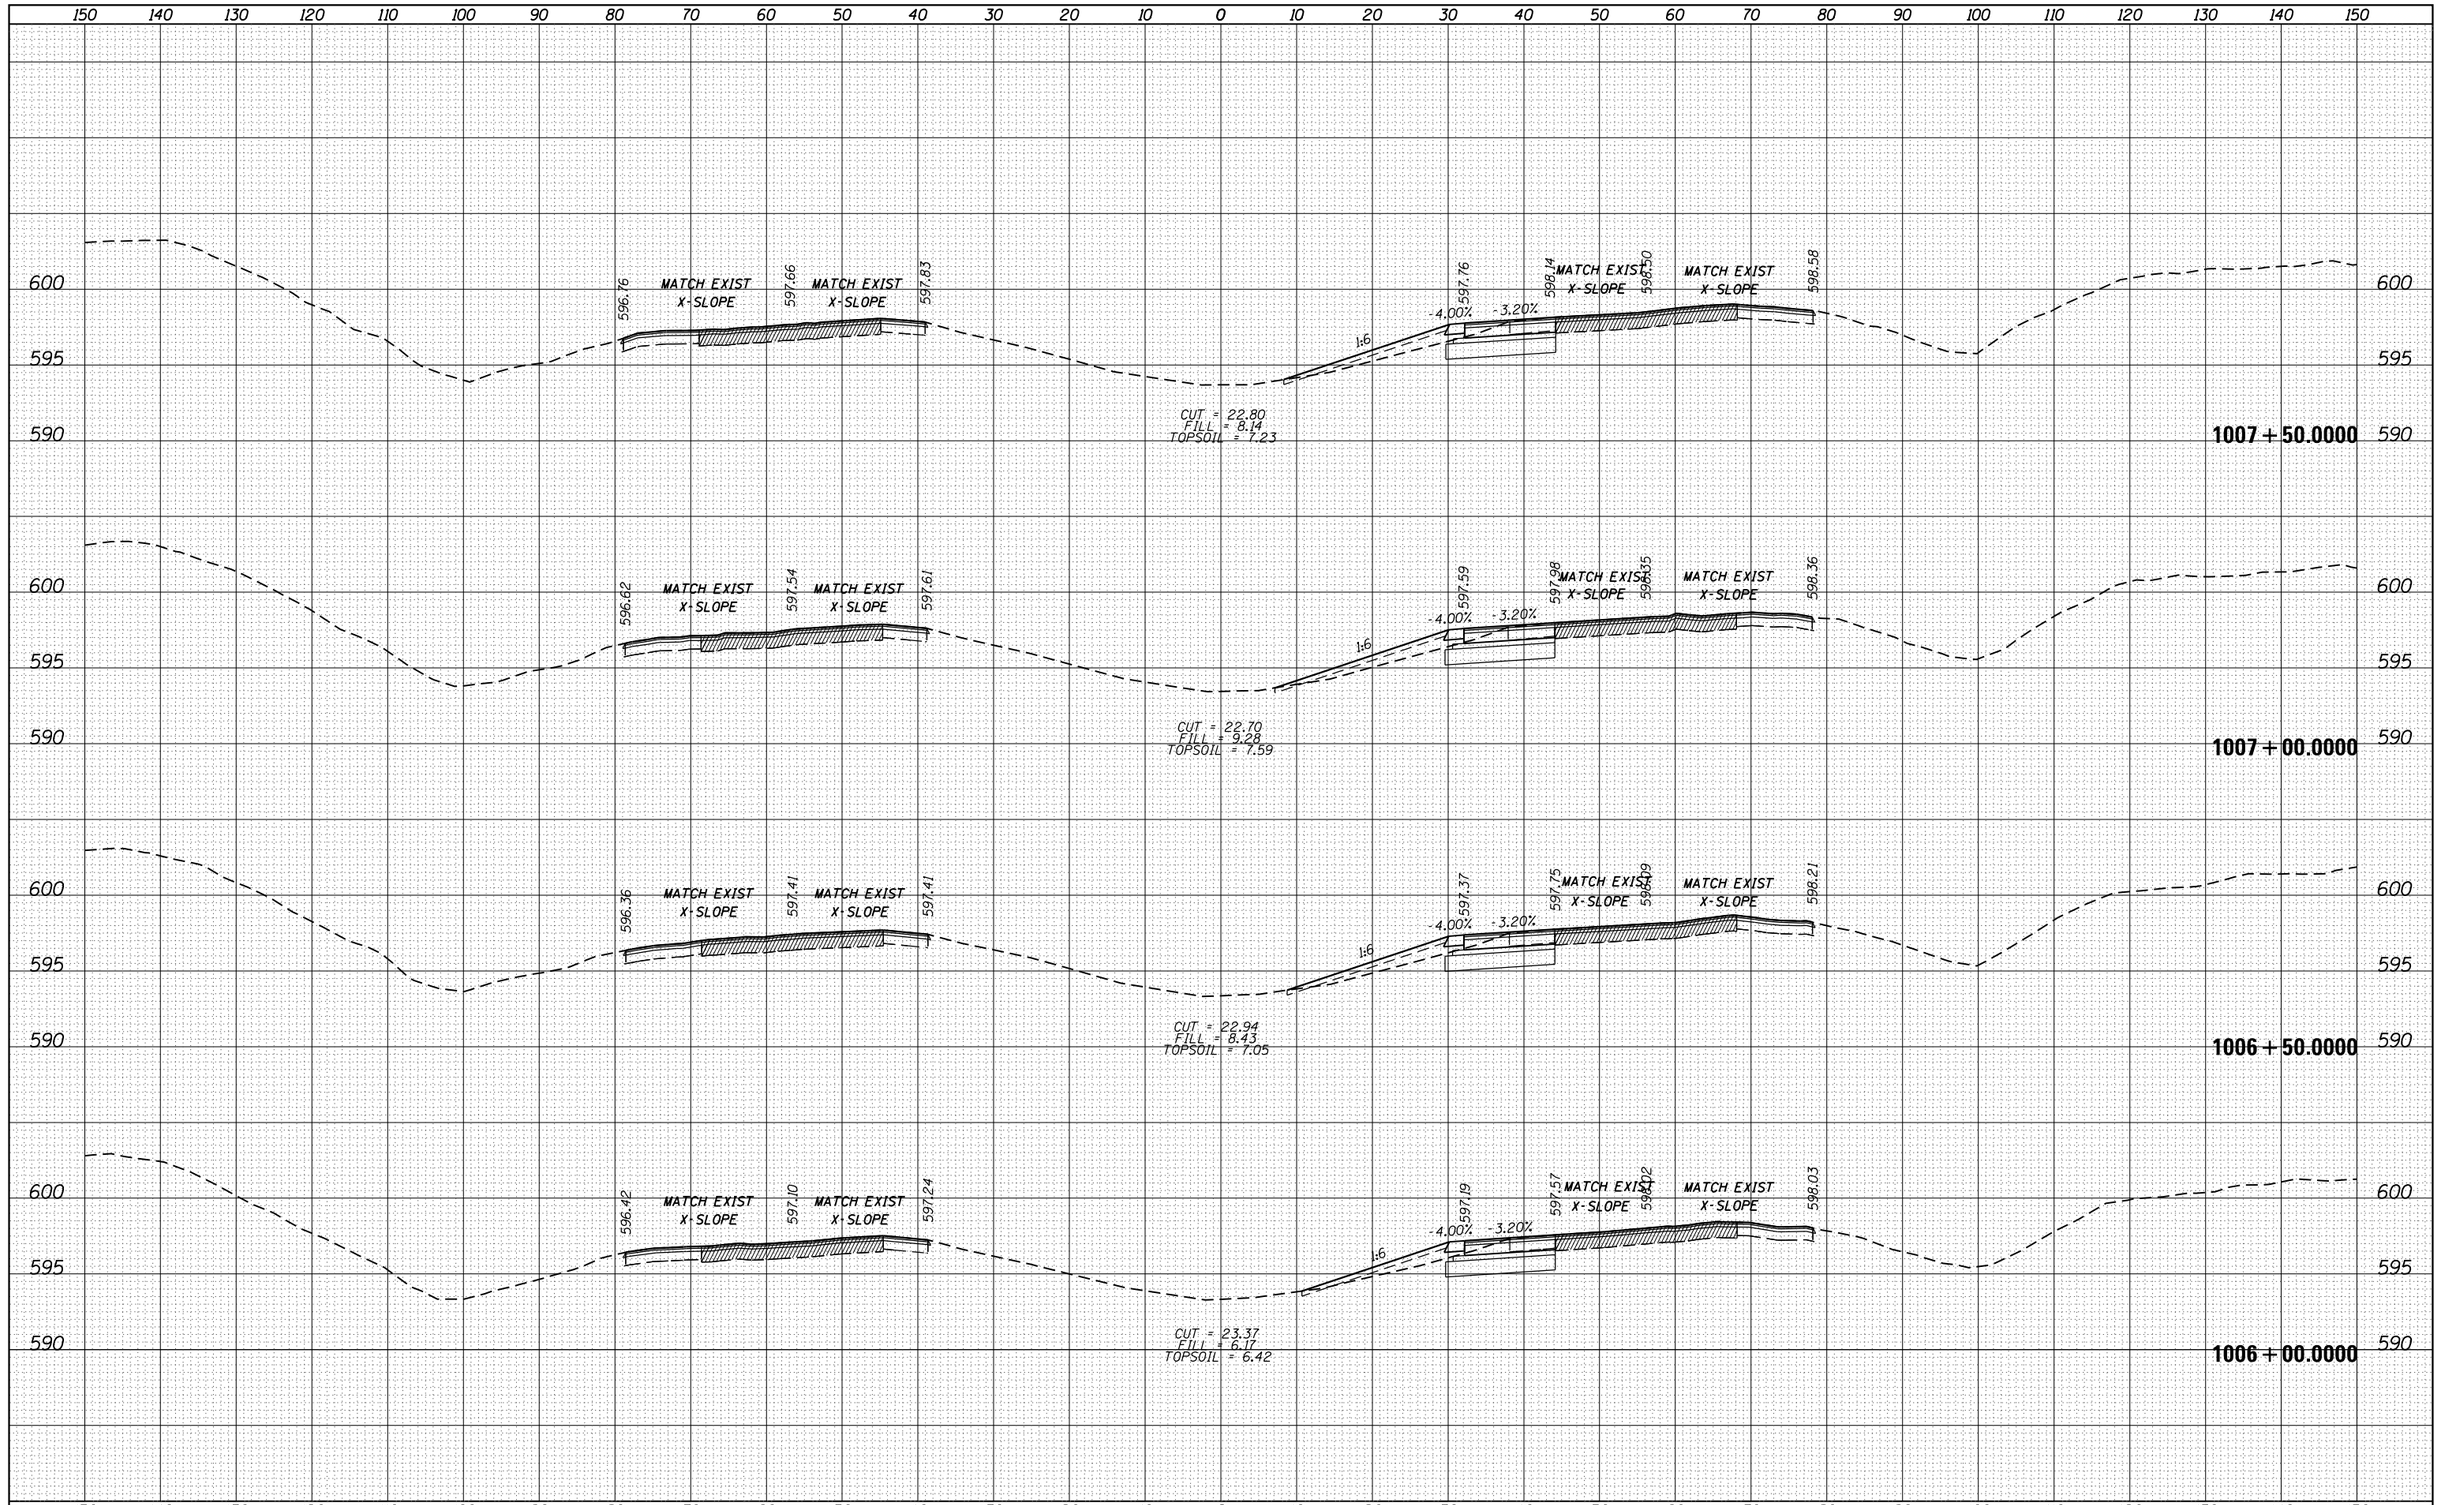

FINAL SURVEY	NOTE BOOK	NO.
SURVEYED		
PLOTTED		
TEMPLATE		
AREAS		
AREAS CHECKED		

BY	DATE

ORIGINAL SURVEY	NOTE BOOK	NO.
SURVEYED		
PLOTTED		
TEMPLATE		
AREAS		
AREAS CHECKED		

BY	DATE

FILE NAME =	USER NAME = goffjl	DESIGNED -	REVISED -
pw:\\IL084EBIDINTEG.illinois.gov:PWIDOT\Documents\IDOT Offices\District 2\Projects\P201313\CADD\Design\D201313-xsc_ml.dgn		DRAWN -	REVISED -
Default	PLOT SCALE = 20.0000 ' / in.	CHECKED -	REVISED -
	PLOT DATE = 3/28/2017	DATE -	REVISED -

STATE OF ILLINOIS
DEPARTMENT OF TRANSPORTATION

I-88
CROSS SECTIONS

SCALE: | SHEET OF SHEETS | STA. 1006+00.0000 TO STA. 1007+50.0000

F.A.I. RTE.	SECTION	COUNTY	TOTAL SHEETS	SHEET NO.
88	(195-1)RS-1	WHITESIDE	140	120
		CONTRACT NO. 64J37		
	ILLINOIS	FED. AID PROJECT		

FINAL SURVEY	NOTE BOOK	NO.
SURVEYED	PLOTTED	
TEMPLATE	AREAS	
AREAS CHECKED		

BY	DATE

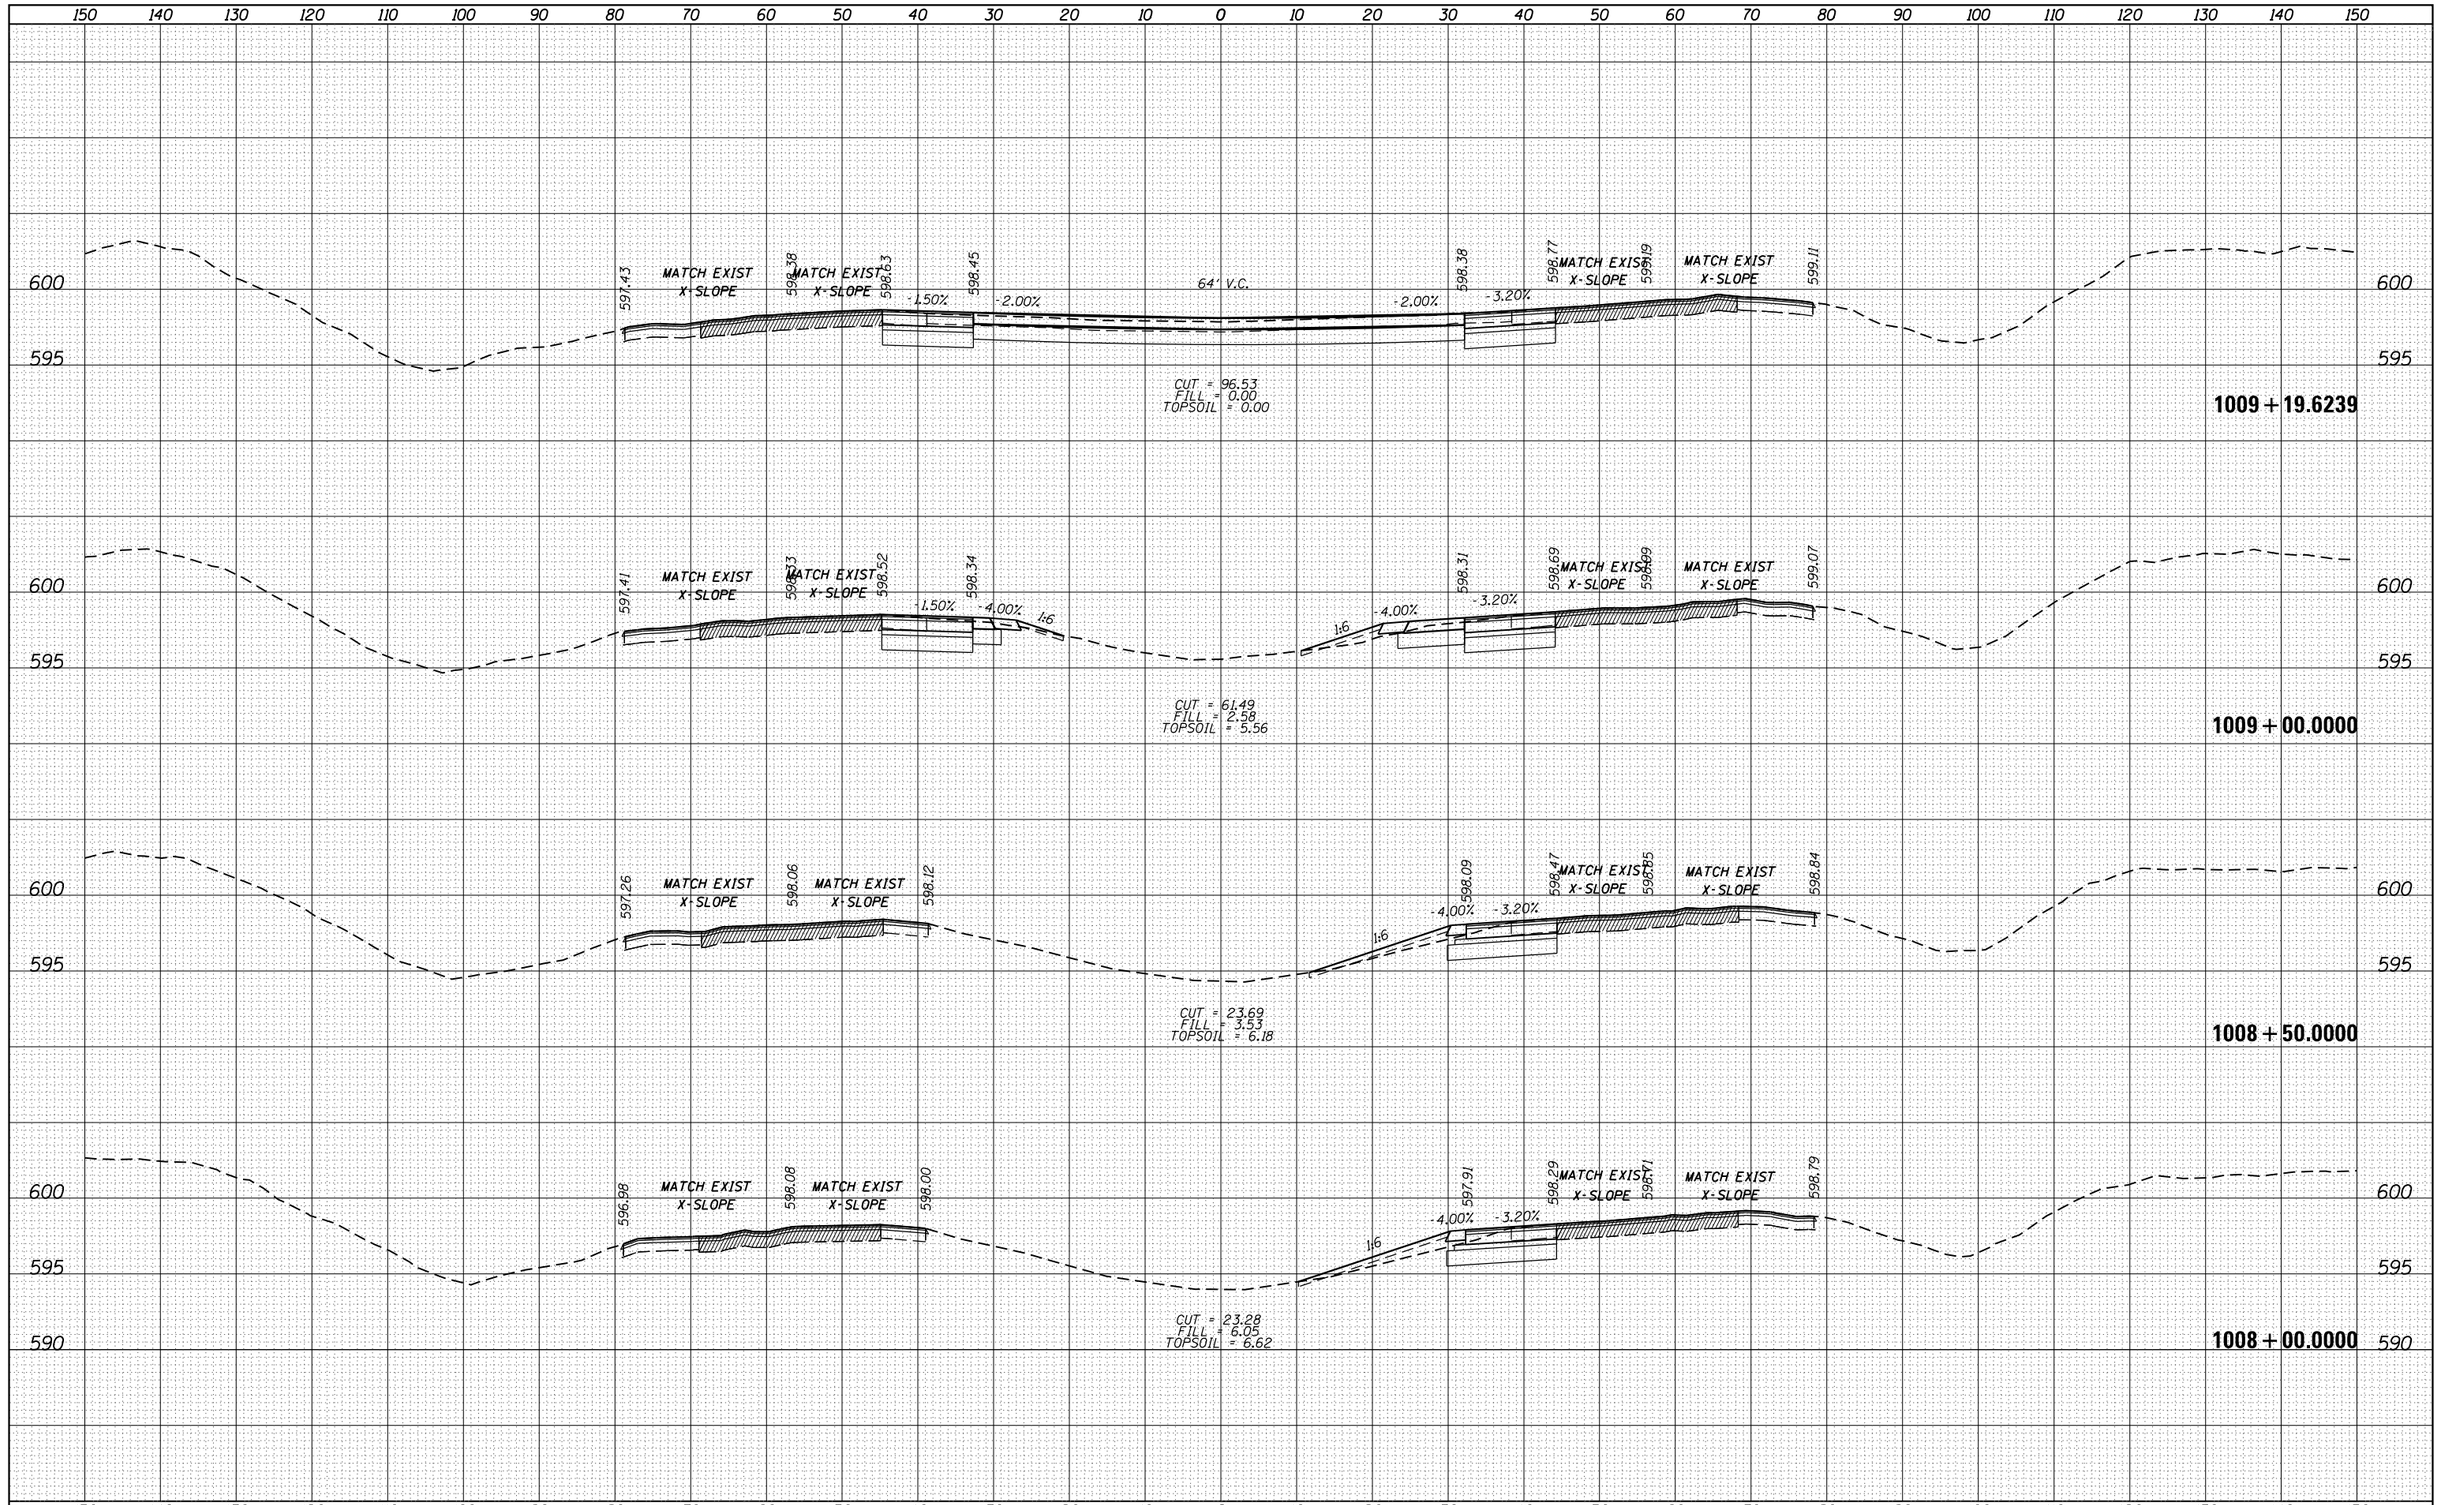

ORIGINAL SURVEY	NOTE BOOK	NO.
SURVEYED	PLOTTED	
TEMPLATE	AREAS	
AREAS CHECKED		

BY	DATE

FILE NAME = pw:\\IL084EBIDINTEG.illinois.gov:PWIDOT\Documents\IDOT Offices\District 2\Projects\P201313\CADD\Design\D201313-xsc_ml.dgn	USER NAME = goffjl	DESIGNED -	REVISED -
	PLOT SCALE = 20.0000 ' / in.	CHECKED -	REVISED -
Default	PLOT DATE = 3/28/2017	DATE -	REVISED -

STATE OF ILLINOIS
DEPARTMENT OF TRANSPORTATION

I-88
CROSS SECTIONS

SCALE: | SHEET OF SHEETS | STA. 1008+00.0000 TO STA. 1009+19.6239

F.A.I. RTE.	SECTION	COUNTY	TOTAL SHEETS	SHEET NO.
88	(195-1)RS-1	WHITESIDE	140	121
		CONTRACT NO. 64J37		
	ILLINOIS FED. AID PROJECT			

FINAL SURVEY	NOTE BOOK	NO.
SURVEYED	BY	
PLOTTED		
TEMPLATE		
AREAS		
AREAS CHECKED		DATE

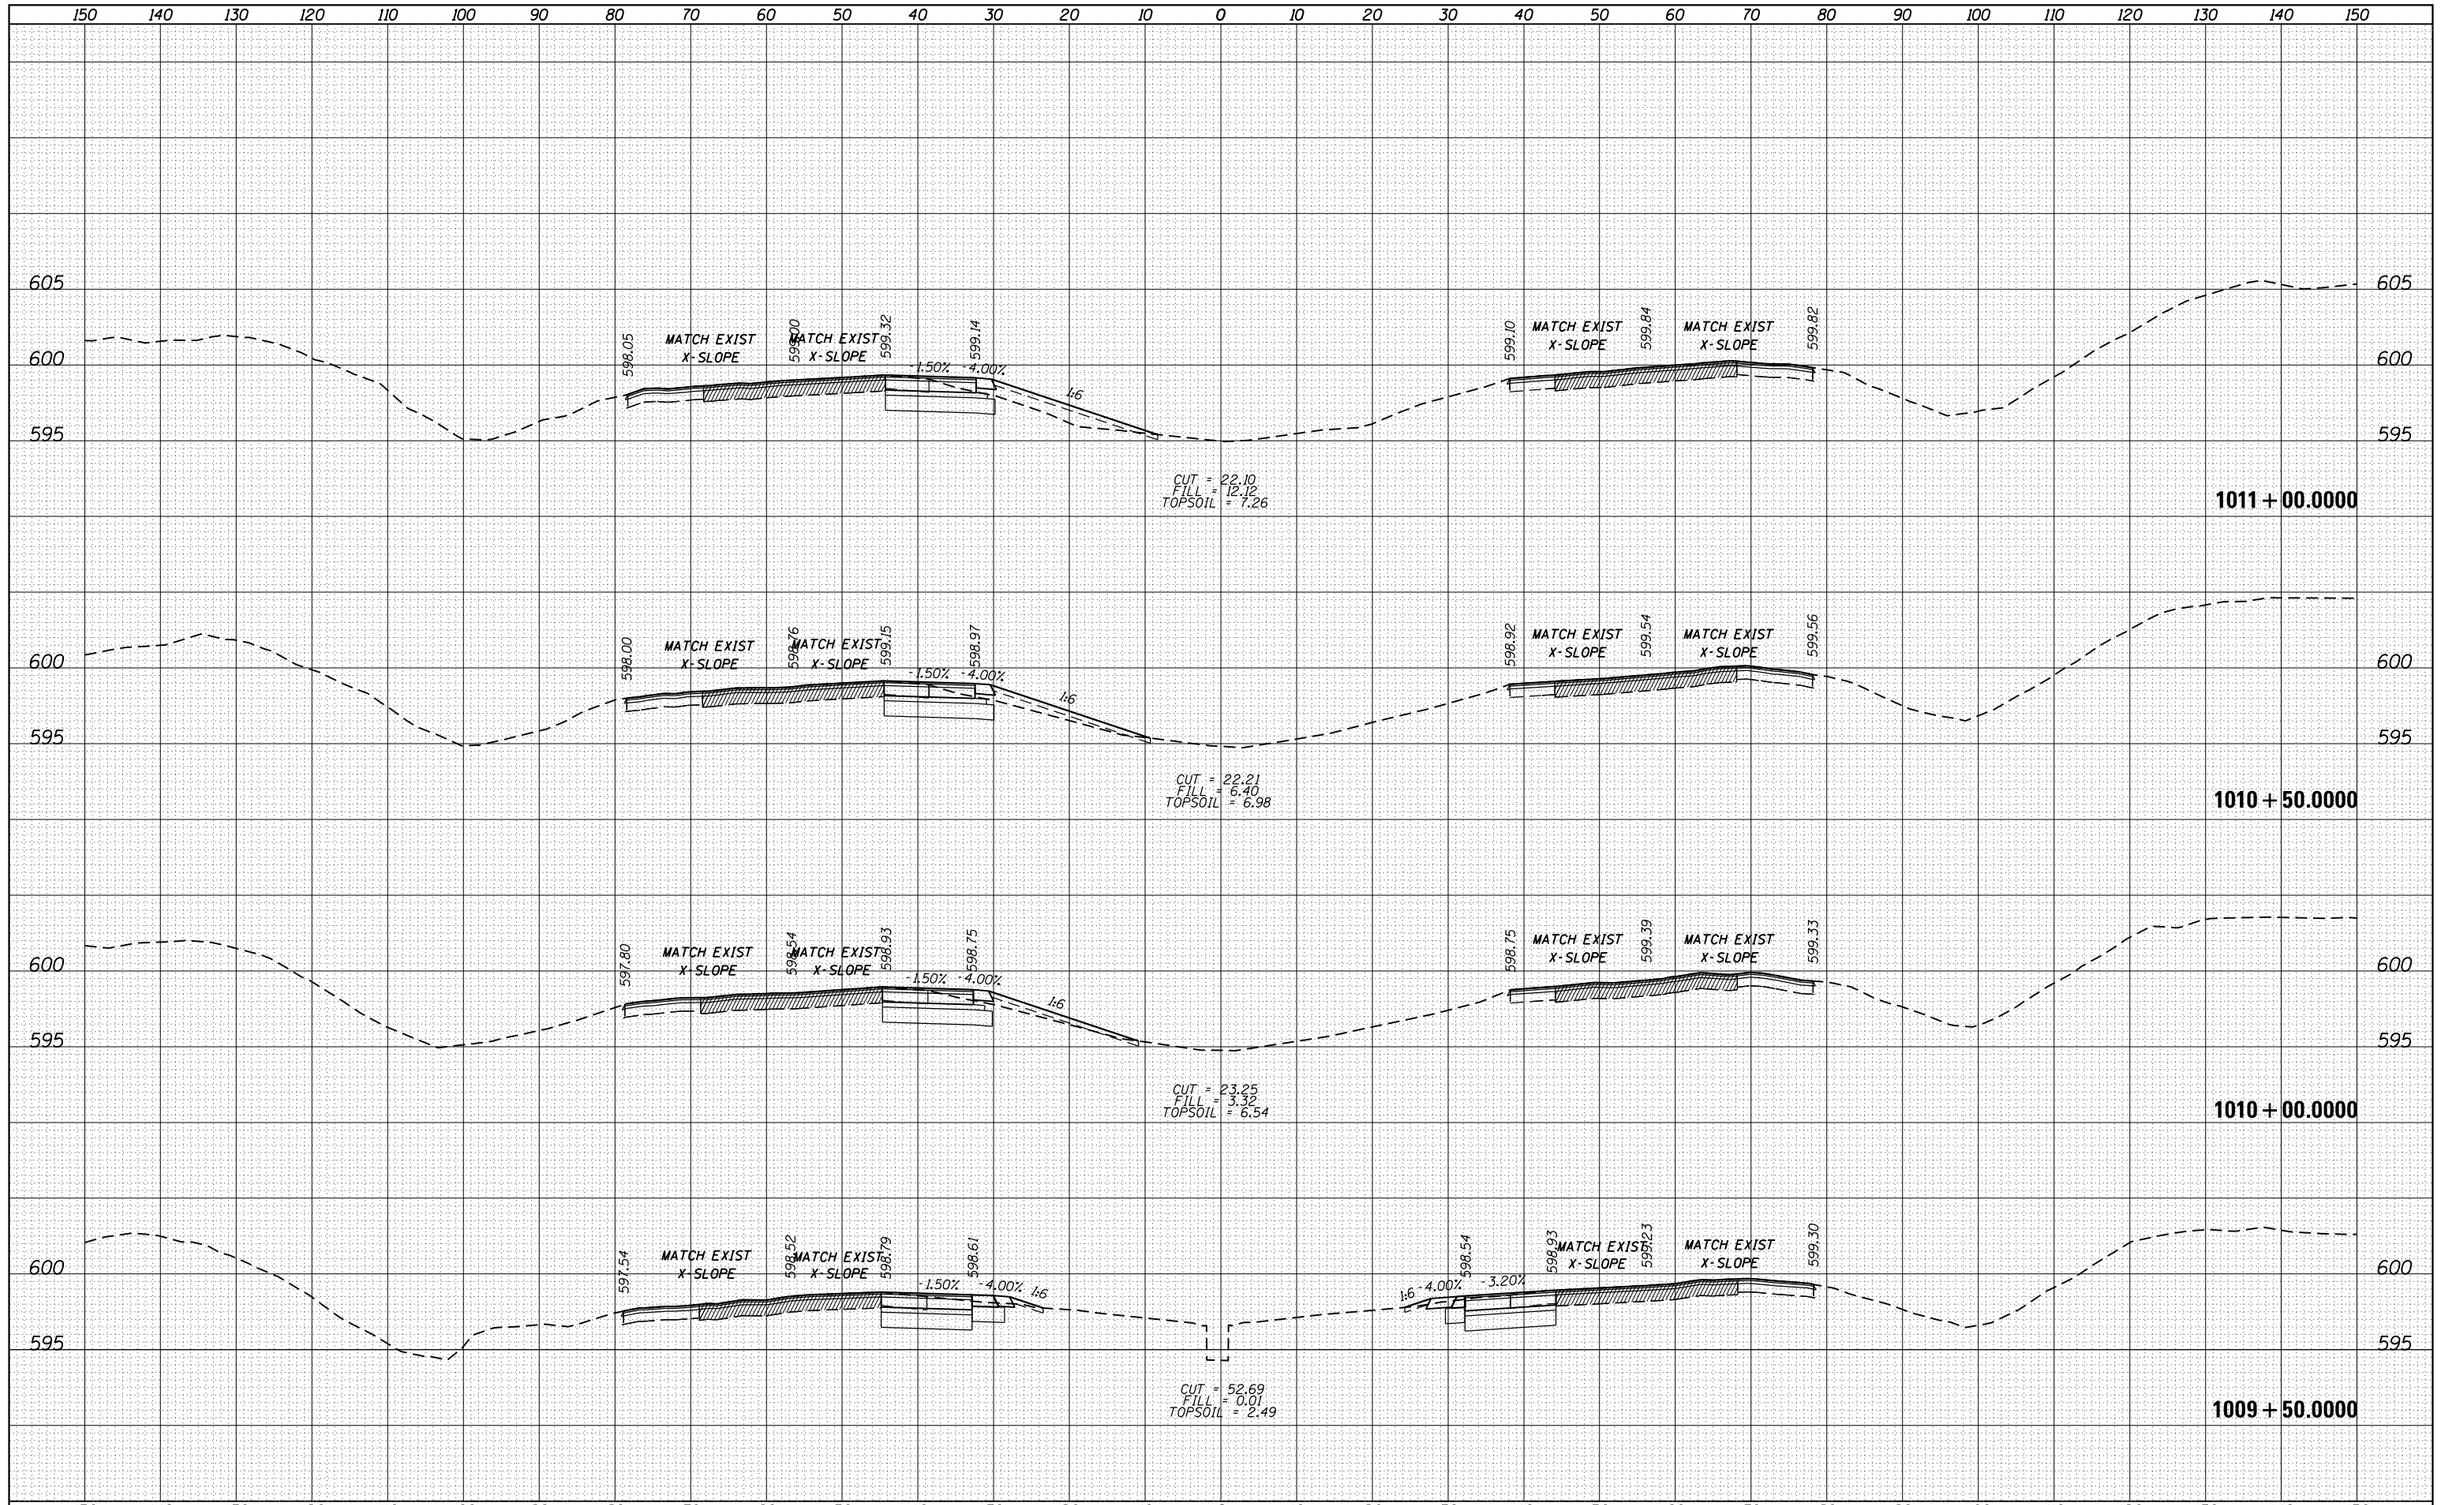

ORIGINAL SURVEY	NOTE BOOK	NO.
SURVEYED	BY	
PLOTTED		
TEMPLATE		
AREAS		
AREAS CHECKED		DATE

FILE NAME =	USER NAME = goffjl	DESIGNED -	REVISED -
pw:\\IL084EBIDINTEG.illinois.gov:PWIDOT\Documents\IDOT Offices\District 2\Projects\P201313\CADD\Design\D201313-xsc_ml.dgn		DRAWN -	REVISED -
Default	PLOT SCALE = 20.0000 ' / in.	CHECKED -	REVISED -
	PLOT DATE = 3/28/2017	DATE -	REVISED -

STATE OF ILLINOIS
DEPARTMENT OF TRANSPORTATION

I-88
CROSS SECTIONS

SCALE: | SHEET OF SHEETS | STA. 1009+50.0000 TO STA. 1011+00.0000

F.A.I. RTE.	SECTION	COUNTY	TOTAL SHEETS	SHEET NO.
88	(195-1)RS-1	WHITESIDE	140	122
		CONTRACT NO. 64J37		
		ILLINOIS FED. AID PROJECT		

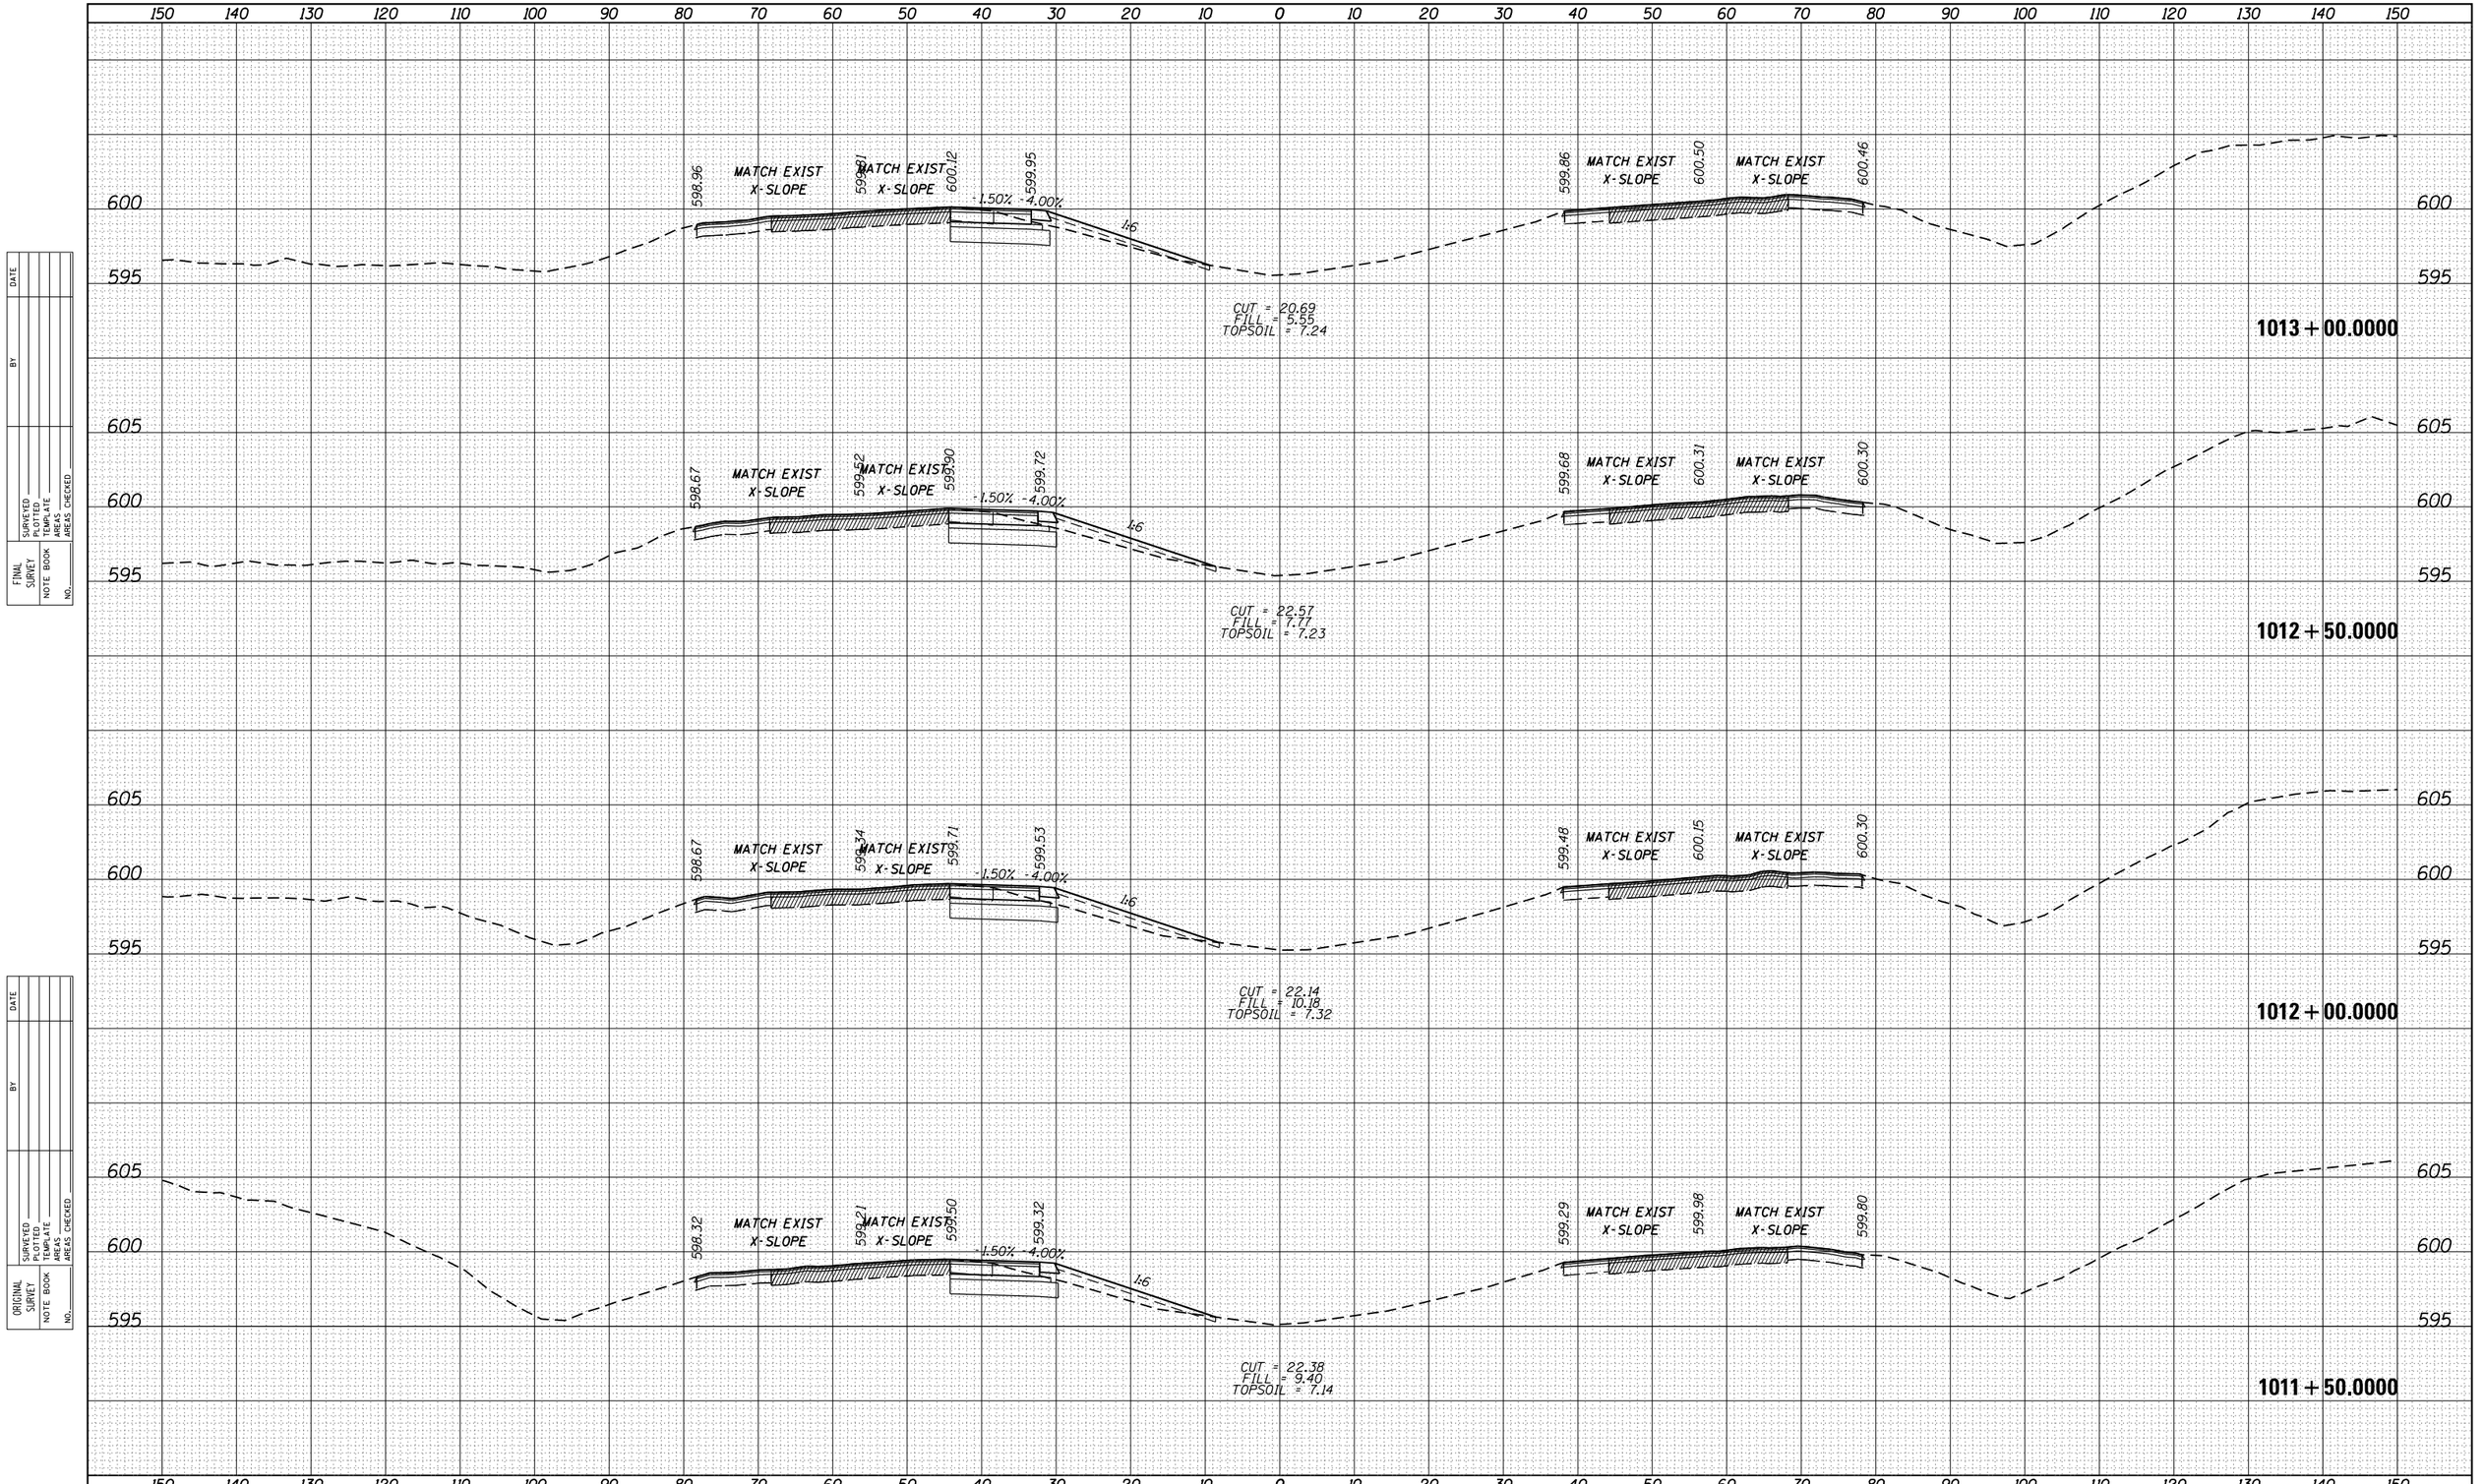

FINAL SURVEY

NO.	NOTE BOOK	SURVEYED	PLOTTED	TEMPLATE	AREAS	AREAS CHECKED	BY	DATE

ORIGINAL SURVEY

NO.	NOTE BOOK	SURVEYED	PLOTTED	TEMPLATE	AREAS	AREAS CHECKED	BY	DATE

FILE NAME = pw:\\IL084EBIDINTEG.illinois.gov:PWIDOT\Documents\IDOT Offices\District 2\Projects\P201313\CADD\Design\D201313-xsc_ml.dgn	USER NAME = goffjl	DESIGNED -	REVISED -
	PLOT SCALE = 20.0000 ' / in.	CHECKED -	REVISED -
Default	PLOT DATE = 3/28/2017	DATE -	REVISED -

STATE OF ILLINOIS
DEPARTMENT OF TRANSPORTATION

I-88
CROSS SECTIONS

SCALE: | SHEET OF SHEETS | STA. 1011+50.0000 TO STA. 1013+00.0000

F.A.I. RTE.	SECTION	COUNTY	TOTAL SHEETS	SHEET NO.
88	(195-1)RS-1	WHITESIDE	140	123
		CONTRACT NO. 64J37		
	ILLINOIS FED. AID PROJECT			

FINAL SURVEY	NOTE BOOK	NO.
SURVEYED	BY	
PLOTTED		
TEMPLATE		
AREAS		
AREAS CHECKED		DATE

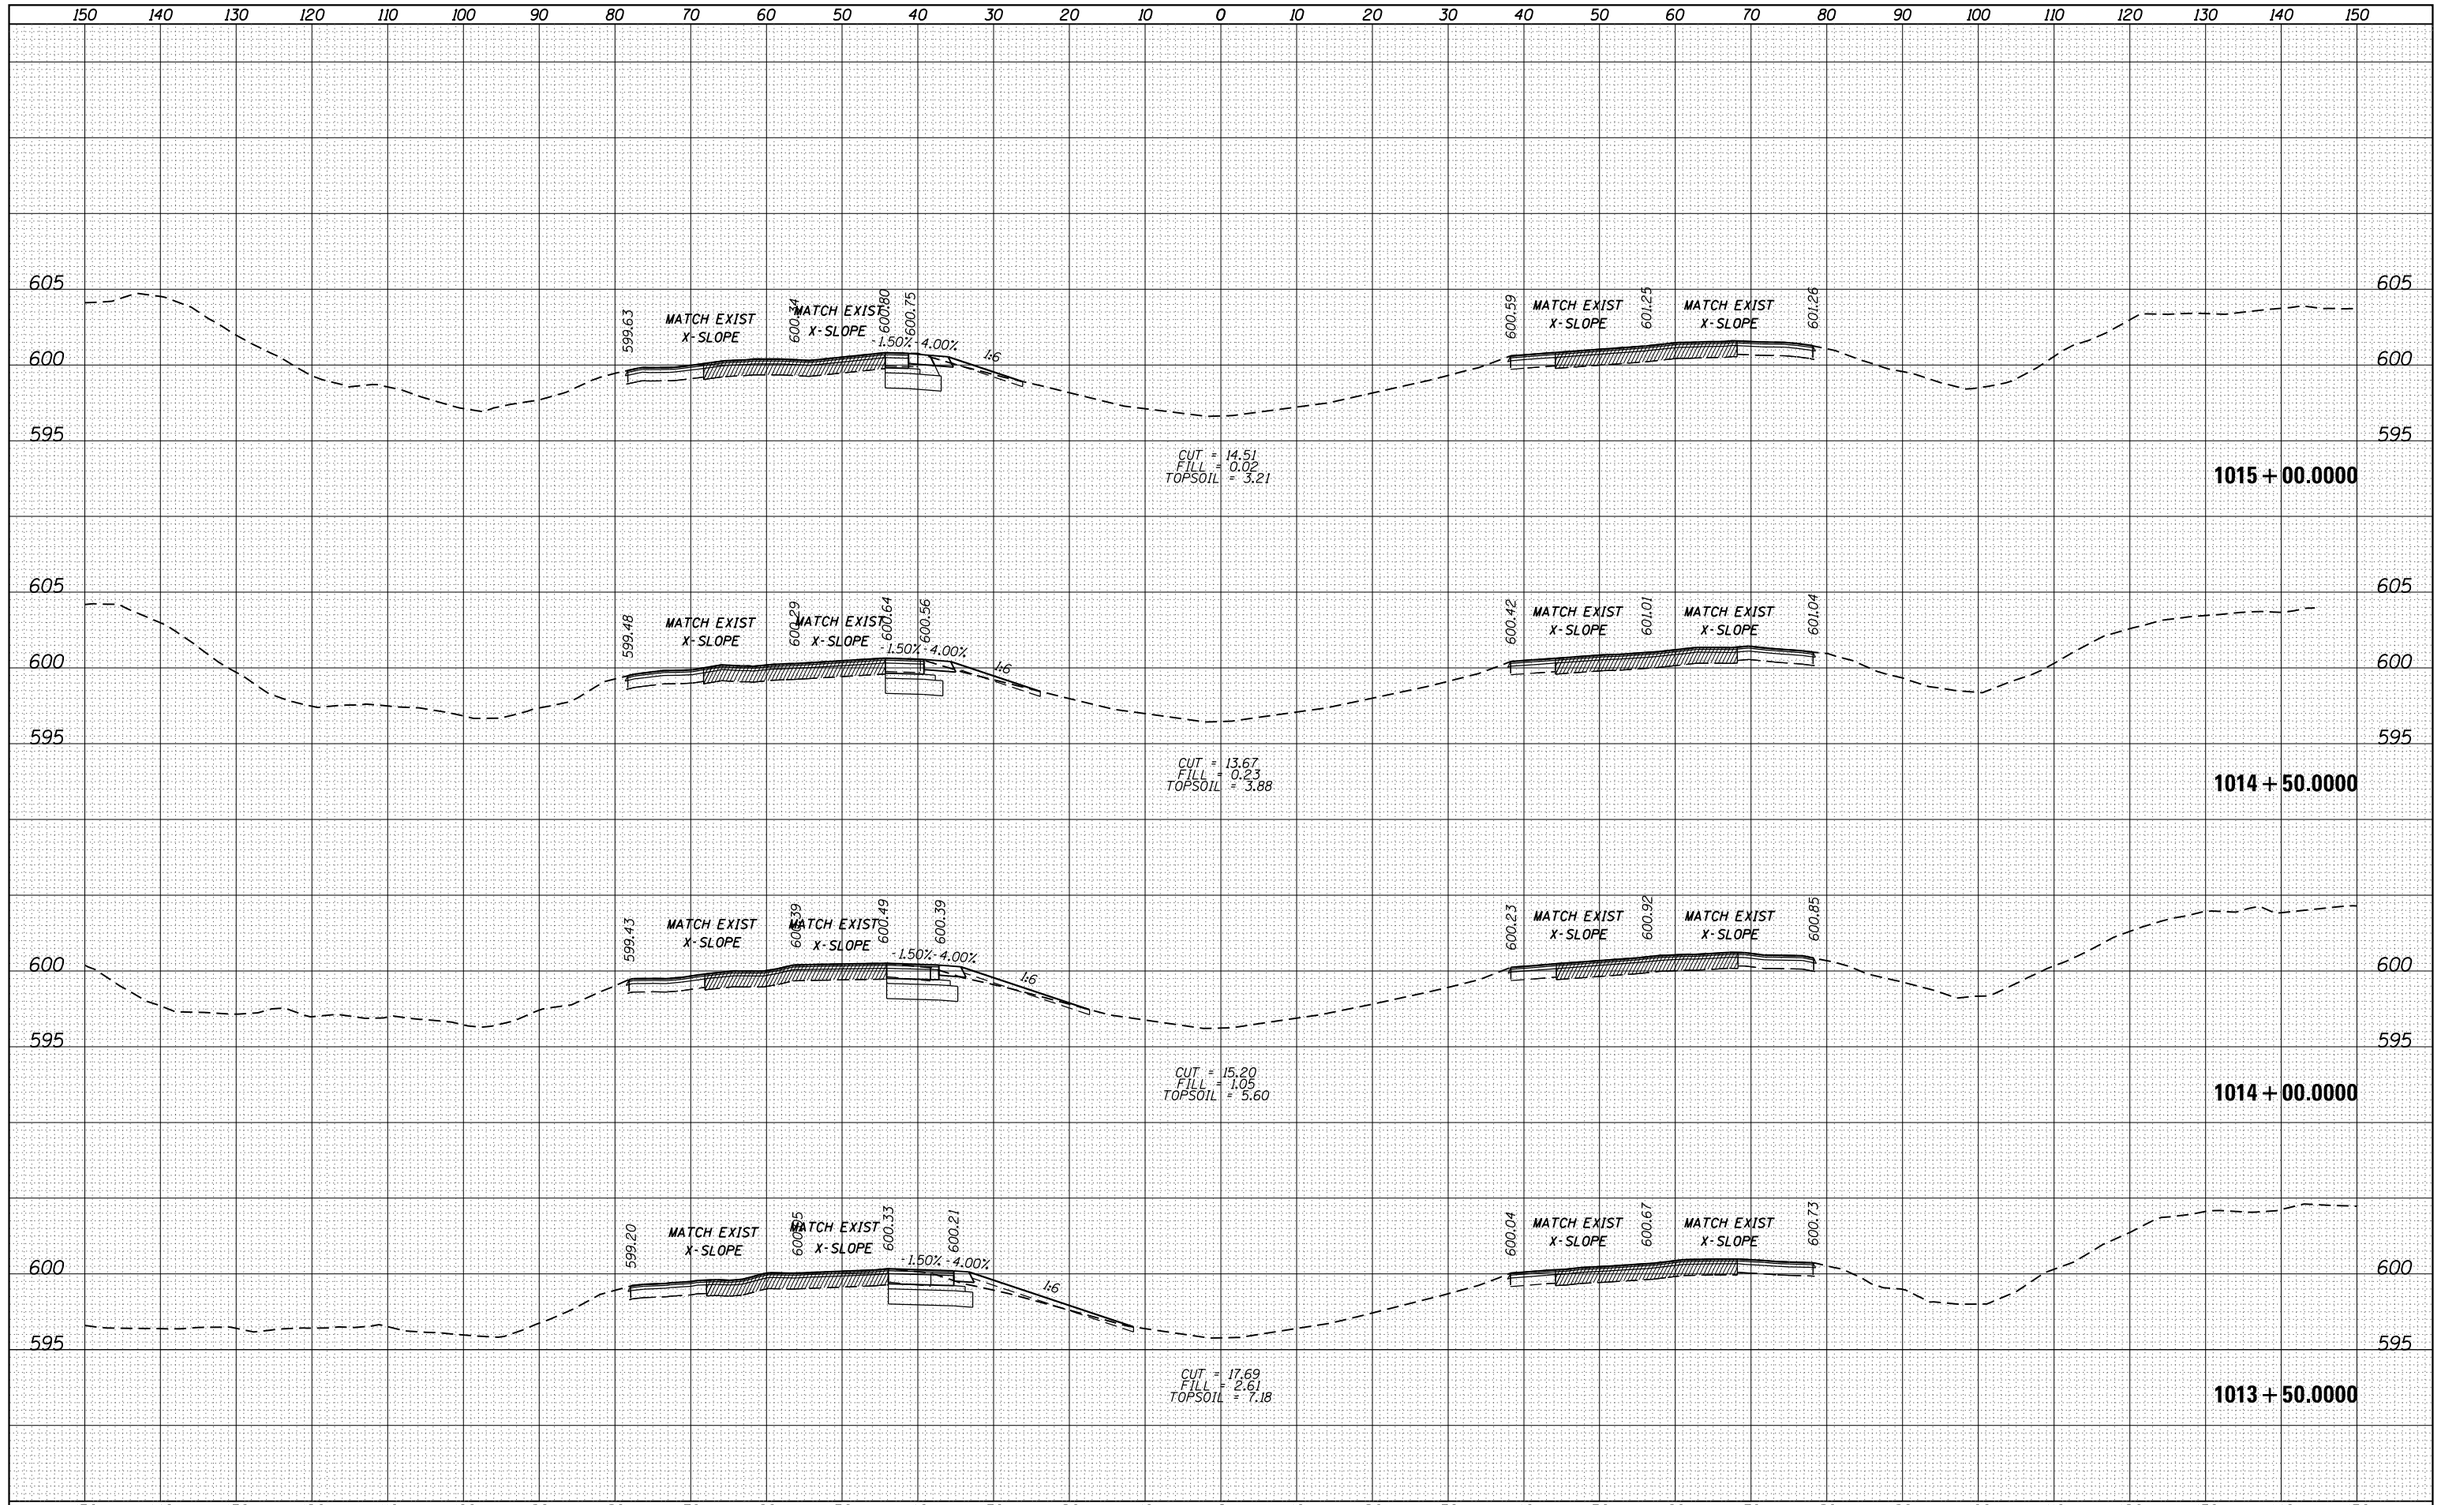

ORIGINAL SURVEY	NOTE BOOK	NO.
SURVEYED	BY	
PLOTTED		
TEMPLATE		
AREAS		
AREAS CHECKED		DATE

FILE NAME = pw:\\IL084EBIDINTEG.illinois.gov:PWIDOT\Documents\IDOT Offices\District 2\Projects\P201313\CADD\Design\D201313-xsc_ml.dgn	USER NAME = goffjl	DESIGNED -	REVISED -
	PLOT SCALE = 20.0000 ' / in.	CHECKED -	REVISED -
Default	PLOT DATE = 3/28/2017	DATE -	REVISED -

STATE OF ILLINOIS
DEPARTMENT OF TRANSPORTATION

I-88
CROSS SECTIONS

SCALE: | SHEET OF SHEETS | STA. 1013+50.0000 TO STA.1015+00.0000

F.A.I. RTE.	SECTION	COUNTY	TOTAL SHEETS	SHEET NO.
88	(195-1)RS-1	WHITESIDE	140	124
		CONTRACT NO. 64J37		
	ILLINOIS FED. AID PROJECT			

150 140 130 120 110 100 90 80 70 60 50 40 30 20 10 0 10 20 30 40 50 60 70 80 90 100 110 120 130 140 150

595
590

599.33 MATCH EXIST X-SLOPE 599.14 MATCH EXIST X-SLOPE 593.72

593.35 MATCH EXIST X-SLOPE 592.93 MATCH EXIST X-SLOPE 592.73

1104 + 50.0000

605
600

600.28 MATCH EXIST X-SLOPE 600.99 MATCH EXIST X-SLOPE 601.06

601.10 MATCH EXIST X-SLOPE 601.61 MATCH EXIST X-SLOPE 601.74

1016 + 50.0000

605
600
595

599.99 MATCH EXIST X-SLOPE 600.96 MATCH EXIST X-SLOPE 600.86

600.91 MATCH EXIST X-SLOPE 601.68 MATCH EXIST X-SLOPE 601.70

CUT = 0.00
FILL = 0.00
TOPSOIL = 0.00

1016 + 00.0000

605
600
595

599.94 MATCH EXIST X-SLOPE 600.03 MATCH EXIST X-SLOPE 600.97 600.95

-1.50% -4.00%

1:6

600.73 MATCH EXIST X-SLOPE 601.36 MATCH EXIST X-SLOPE 601.39

CUT = 13.44
FILL = 0.33
TOPSOIL = 6.77

1015 + 50.0000

150 140 130 120 110 100 90 80 70 60 50 40 30 20 10 0 10 20 30 40 50 60 70 80 90 100 110 120 130 140 150

FINAL SURVEY
NOTE BOOK
NO.
SURVEYED
PLOTTED
TEMPLATE
AREAS
AREAS CHECKED
BY
DATE

ORIGINAL SURVEY
NOTE BOOK
NO.
SURVEYED
PLOTTED
TEMPLATE
AREAS
AREAS CHECKED
BY
DATE

FILE NAME = pw:\\IL084EBIDINTEG.illinois.gov:PWIDOT\Documents\IDOT Offices\District 2\Projects\P201313\CADD\Design\D201313-xsc_ml.dgn	USER NAME = goffjl	DESIGNED -	REVISED -
		DRAWN -	REVISED -
	PLOT SCALE = 20.0000 ' / in.	CHECKED -	REVISED -
Default	PLOT DATE = 3/28/2017	DATE -	REVISED -

STATE OF ILLINOIS
DEPARTMENT OF TRANSPORTATION

I-88
CROSS SECTIONS

SCALE: | SHEET OF SHEETS | STA. 1015+50.0000 TO STA. 1104+50.0000

F.A.I. RTE.	SECTION	COUNTY	TOTAL SHEETS	SHEET NO.
88	(195-1)RS-1	WHITESIDE	140	125
		CONTRACT NO. 64J37		
	ILLINOIS	FED. AID PROJECT		

150 140 130 120 110 100 90 80 70 60 50 40 30 20 10 0 10 20 30 40 50 60 70 80 90 100 110 120 130 140 150

595
590

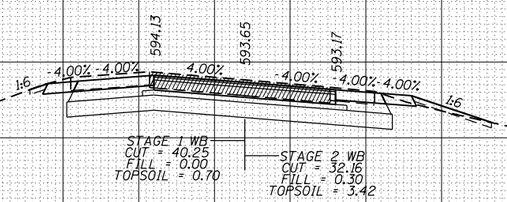

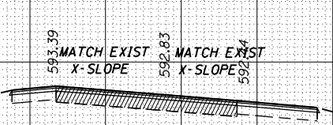

1106 + 00.0000

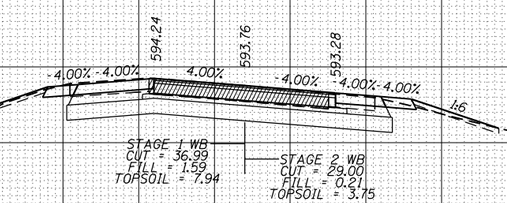

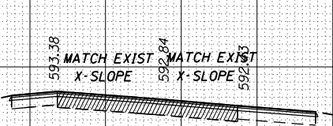

1105 + 50.0000

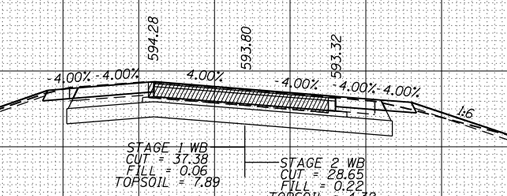

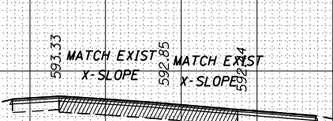

1105 + 32.4836

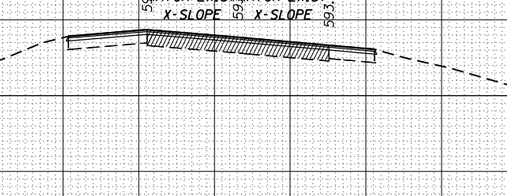

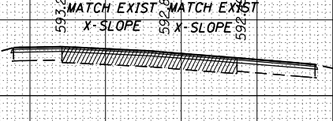

1105 + 00.0000

150 140 130 120 110 100 90 80 70 60 50 40 30 20 10 0 10 20 30 40 50 60 70 80 90 100 110 120 130 140 150

FINAL SURVEY
NOTE BOOK
NO.
SURVEYED
PLOTTED
TEMPLATE
AREAS
AREAS CHECKED
BY
DATE

ORIGINAL SURVEY
NOTE BOOK
NO.
SURVEYED
PLOTTED
TEMPLATE
AREAS
AREAS CHECKED
BY
DATE

FILE NAME = pw:\\IL084EBIDINTEG.illinois.gov:PWIDOT\Documents\IDOT Offices\District 2\Projects\P201313\CADD\Design\D201313-xsc_ml.dgn	USER NAME = goffjl	DESIGNED -	REVISED -
		DRAWN -	REVISED -
	PLOT SCALE = 20.0000 ' / in.	CHECKED -	REVISED -
Default	PLOT DATE = 3/28/2017	DATE -	REVISED -

STATE OF ILLINOIS
DEPARTMENT OF TRANSPORTATION

I-88
CROSS SECTIONS

SCALE: | SHEET OF SHEETS | STA. 1105+00.0000 TO STA. 1106+00.0000

F.A.I. RTE.	SECTION	COUNTY	TOTAL SHEETS	SHEET NO.
88	(195-1)RS-1	WHITESIDE	140	126
		CONTRACT NO. 64J37		
	ILLINOIS FED. AID PROJECT			

150 140 130 120 110 100 90 80 70 60 50 40 30 20 10 0 10 20 30 40 50 60 70 80 90 100 110 120 130 140 150

605
600
595
590

593.67 593.19 592.71
1:10 -4.00% -4.00% 4.00% -4.00% -4.00% -4.00% VAR
STAGE 1 WB
CUT = 49.33
FILL = 0.00
TOPSOIL = 1.80
STAGE 2 WB
CUT = 42.55
FILL = 0.00
TOPSOIL = 1.77

593.43 MATCH EXIST X-SLOPE 592.87 MATCH EXIST X-SLOPE 592.31

1108 + 00.0000

595
590

593.78 593.30 592.82
1:10 -4.00% -4.00% 4.00% -4.00% -4.00% -4.00% VAR
STAGE 1 WB
CUT = 48.62
FILL = 0.00
TOPSOIL = 1.52
STAGE 2 WB
CUT = 41.62
FILL = 0.00
TOPSOIL = 1.85

593.45 MATCH EXIST X-SLOPE 592.89 MATCH EXIST X-SLOPE 592.33

1107 + 50.0000

595
590

593.90 593.42 592.94
1:10 -4.00% -4.00% 4.00% -4.00% -4.00% -4.00% 1:6
STAGE 1 WB
CUT = 46.47
FILL = 0.00
TOPSOIL = 0.93
STAGE 2 WB
CUT = 37.92
FILL = 0.00
TOPSOIL = 1.19

593.43 MATCH EXIST X-SLOPE 592.86 MATCH EXIST X-SLOPE 592.28

1107 + 00.0000

595
590

594.01 593.53 593.05
1:10 -4.00% -4.00% 4.00% -4.00% -4.00% -4.00% 1:6
STAGE 1 WB
CUT = 42.90
FILL = 0.00
TOPSOIL = 0.60
STAGE 2 WB
CUT = 35.44
FILL = 0.00
TOPSOIL = 1.38

593.43 MATCH EXIST X-SLOPE 592.84 MATCH EXIST X-SLOPE 592.24

1106 + 50.0000

150 140 130 120 110 100 90 80 70 60 50 40 30 20 10 0 10 20 30 40 50 60 70 80 90 100 110 120 130 140 150

FINAL SURVEY
NOTE BOOK
NO.
SURVEYED
PLOTTED
TEMPLATE
AREAS
AREAS CHECKED
BY
DATE

ORIGINAL SURVEY
NOTE BOOK
NO.
SURVEYED
PLOTTED
TEMPLATE
AREAS
AREAS CHECKED
BY
DATE

FILE NAME = pw:\\IL084EBIDINTEG.illinois.gov:PWIDOT\Documents\IDOT Offices\District 2\Projects\P201313\CADD\Design\D201313-xsc_ml.dgn	USER NAME = goffjl	DESIGNED -	REVISED -
		DRAWN -	REVISED -
	PLOT SCALE = 20.0000 ' / in.	CHECKED -	REVISED -
Default	PLOT DATE = 3/28/2017	DATE -	REVISED -

STATE OF ILLINOIS
DEPARTMENT OF TRANSPORTATION

I-88
CROSS SECTIONS

SCALE: | SHEET OF SHEETS | STA. 1106+50.0000 TO STA. 1108+00.0000

F.A.I. RTE.	SECTION	COUNTY	TOTAL SHEETS	SHEET NO.
88	(195-1)RS-1	WHITESIDE	140	127
		CONTRACT NO. 64J37		
	ILLINOIS FED. AID PROJECT			

FINAL SURVEY	NOTE BOOK	NO.
SURVEYED	BY	DATE
PLOTTED		
TEMPLATE		
AREAS		
AREAS CHECKED		

ORIGINAL SURVEY	NOTE BOOK	NO.
SURVEYED	BY	DATE
PLOTTED		
TEMPLATE		
AREAS		
AREAS CHECKED		

150 140 130 120 110 100 90 80 70 60 50 40 30 20 10 0 10 20 30 40 50 60 70 80 90 100 110 120 130 140 150

600 595 590

VAR 4.00% 593.45 4.00% 592.97 4.00% 592.49 4.00% 4.00% VAR

STAGE 1 WB
CUT = 57.24
FILL = 0.00
TOPSOIL = 2.04

STAGE 2 WB
CUT = 47.90
FILL = 0.00
TOPSOIL = 2.37

593.49 MATCH EXIST X-SLOPE 592.92 MATCH EXIST X-SLOPE 592.38

1109 + 00.0000

600 595 590

VAR 4.00% 593.46 4.00% 592.98 4.00% 592.50 4.00% 4.00% VAR

STAGE 1 WB
CUT = 58.98
FILL = 0.00
TOPSOIL = 3.75

STAGE 2 WB
CUT = 47.43
FILL = 0.00
TOPSOIL = 2.23

593.48 MATCH EXIST X-SLOPE 592.92 MATCH EXIST X-SLOPE 592.36

1108 + 90.1249

600 595 590

1:10 4.00% 4.00% 593.57 4.00% 593.09 4.00% 592.61 4.00% 4.00% VAR

STAGE 1 WB
CUT = 55.88
FILL = 0.00
TOPSOIL = 3.50

STAGE 2 WB
CUT = 44.34
FILL = 0.00
TOPSOIL = 1.81

593.43 MATCH EXIST X-SLOPE 592.86 MATCH EXIST X-SLOPE 592.30

1108 + 50.0000

150 140 130 120 110 100 90 80 70 60 50 40 30 20 10 0 10 20 30 40 50 60 70 80 90 100 110 120 130 140 150

FILE NAME = pw:\\IL084EBIDINTEG.illinois.gov:PWIDOT\Documents\IDOT Offices\District 2\Projects\P201313\CADD\Design\D201313-xsc_ml.dgn	USER NAME = goff_jl	DESIGNED -	REVISED -
	PLOT SCALE = 20.0000 ' / in.	CHECKED -	REVISED -
Default	PLOT DATE = 3/28/2017	DATE -	REVISED -

STATE OF ILLINOIS
DEPARTMENT OF TRANSPORTATION

I-88
CROSS SECTIONS

SCALE: | SHEET OF SHEETS | STA. 1108+50.0000 TO STA. 1109+00.0000

F.A.I. RTE.	SECTION	COUNTY	TOTAL SHEETS	SHEET NO.
88	(195-1)RS-1	WHITESIDE	140	128
		CONTRACT NO. 64J37		
	ILLINOIS	FED. AID PROJECT		

FINAL SURVEY	BY	DATE
SURVEYED		
PLOTTED		
TEMPLATE		
NOTE BOOK		
AREAS		
NO.	AREAS CHECKED	

ORIGINAL SURVEY	BY	DATE
SURVEYED		
PLOTTED		
TEMPLATE		
NOTE BOOK		
AREAS		
NO.	AREAS CHECKED	

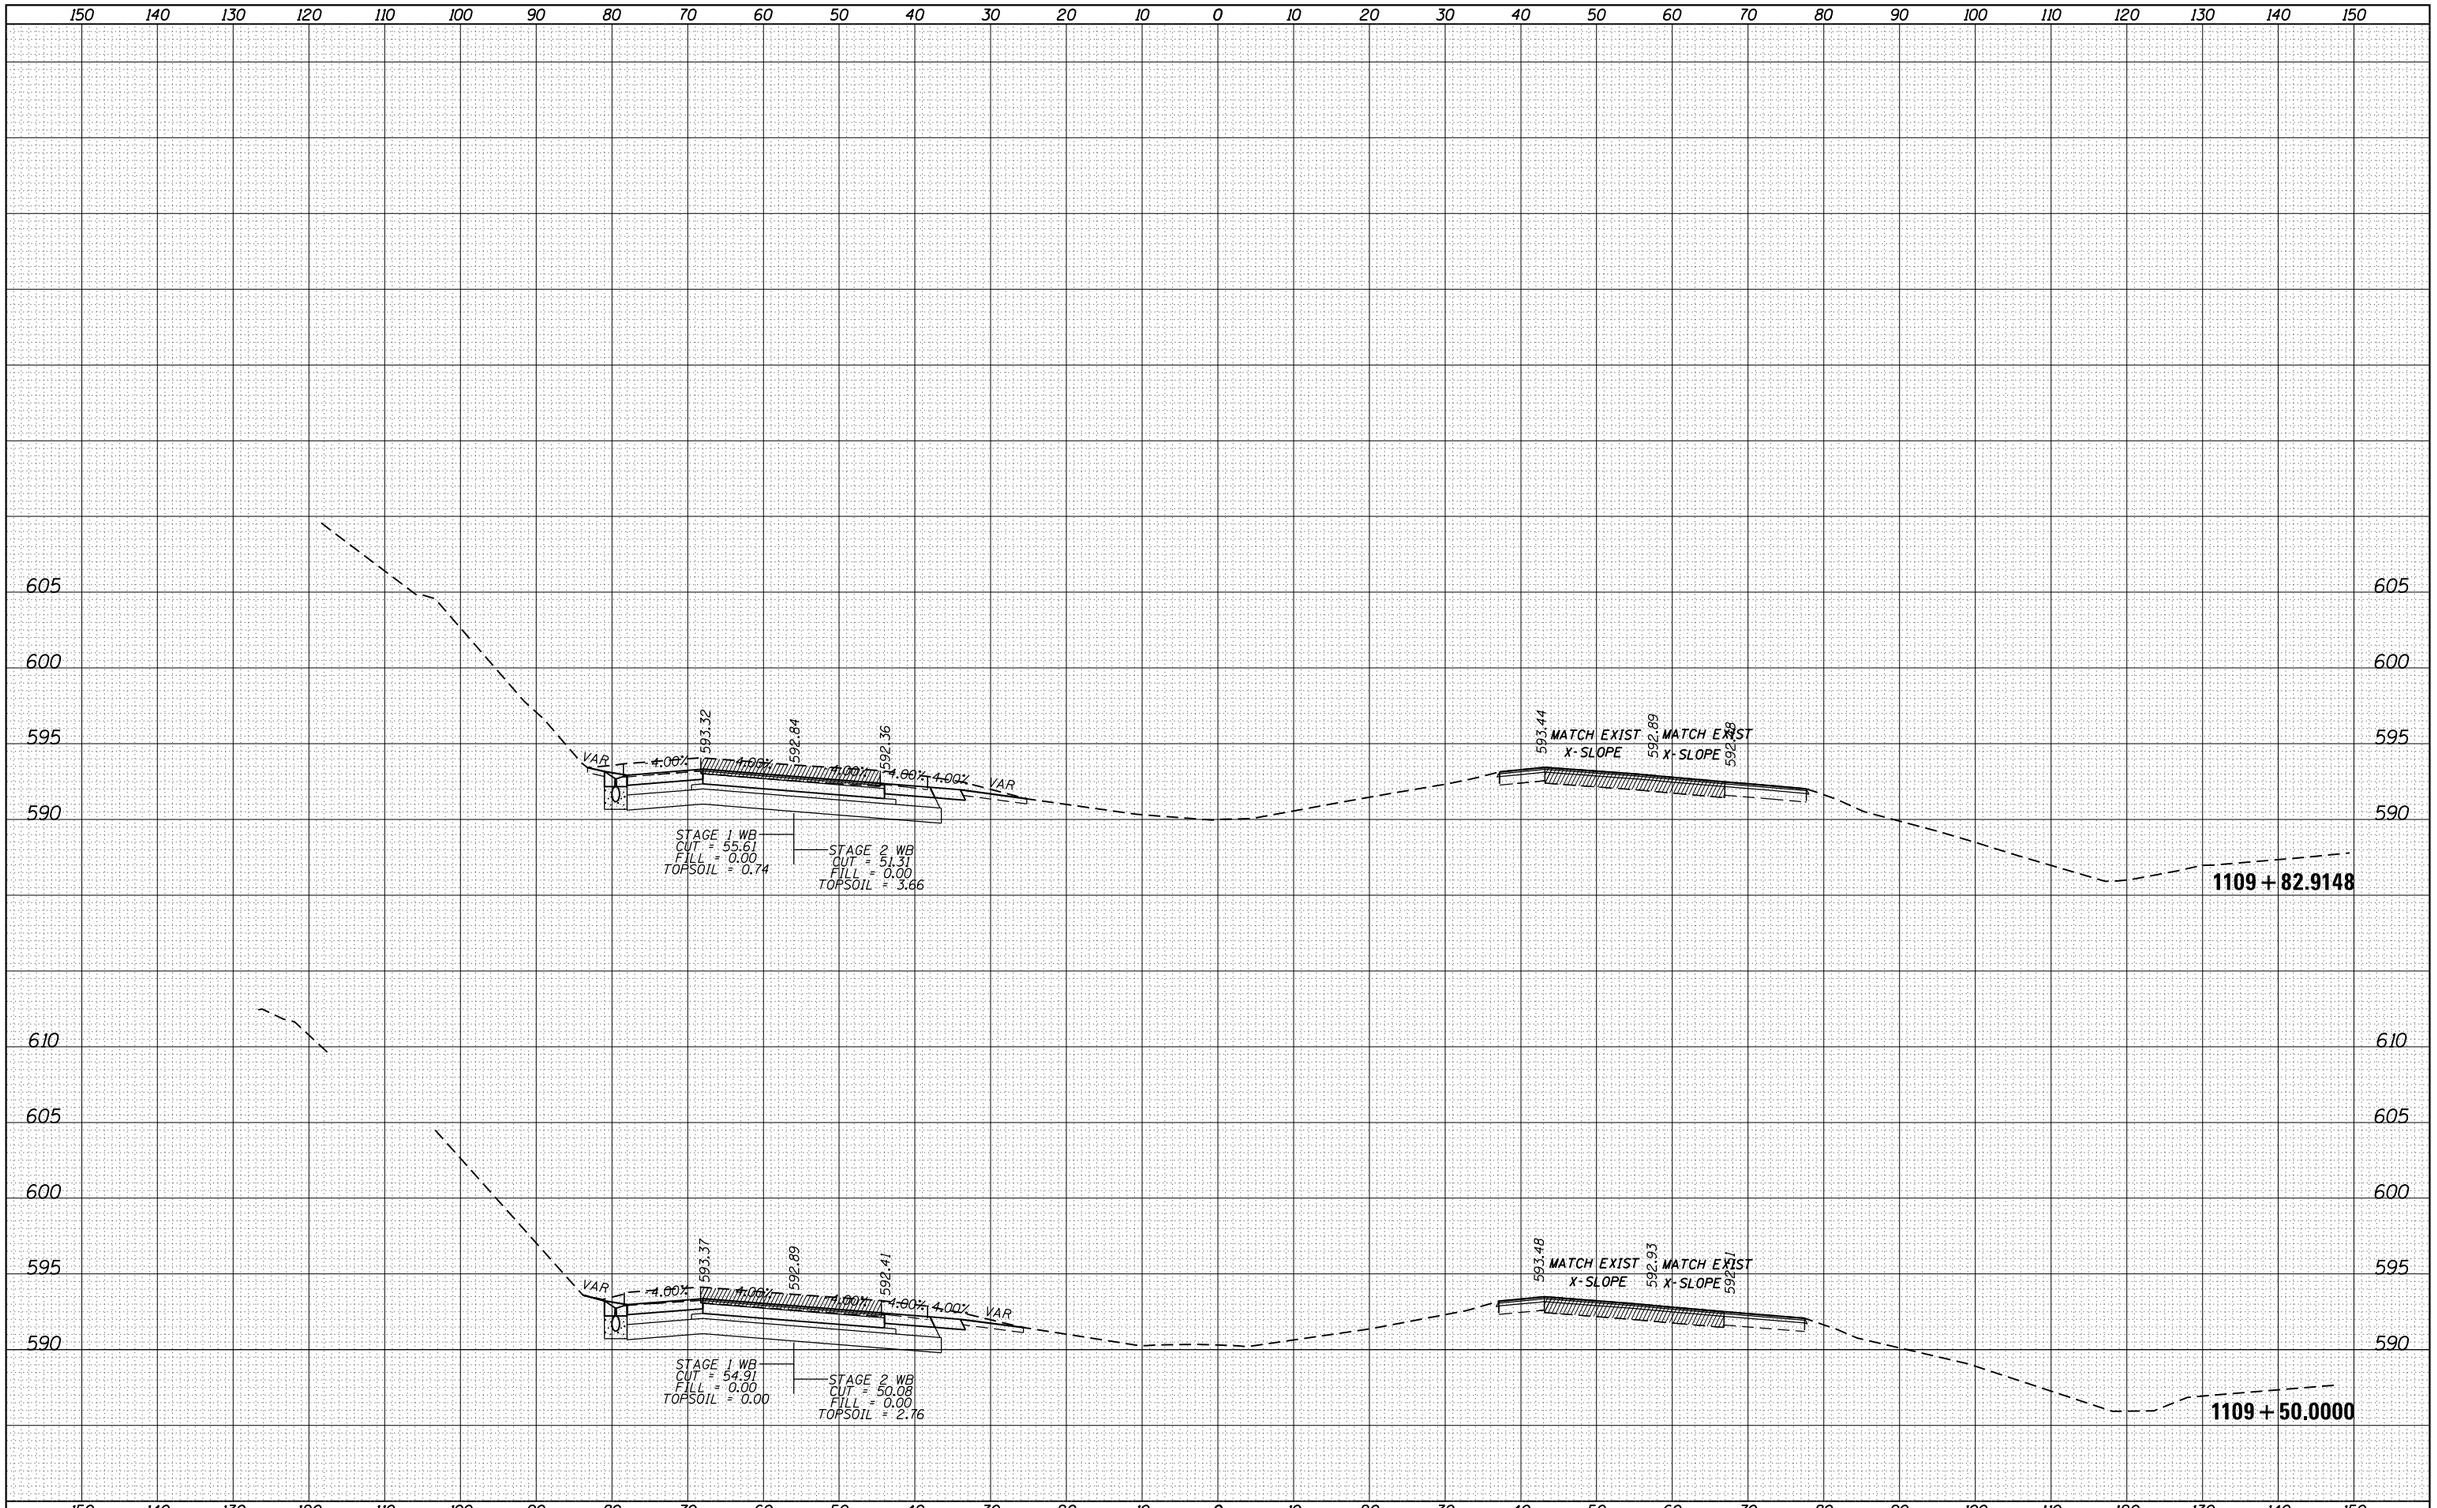

FILE NAME =	USER NAME = goffjl	DESIGNED -	REVISED -
pw:\\IL084EBIDINTEG.illinois.gov:PWIDOT\Documents\IDOT Offices\District 2\Projects\P201313\CADD\Design\P201313-xsc_ml.dgn		DRAWN -	REVISED -
Default	PLOT SCALE = 20.0000 ' / in.	CHECKED -	REVISED -
	PLOT DATE = 3/28/2017	DATE -	REVISED -

STATE OF ILLINOIS
DEPARTMENT OF TRANSPORTATION

I-88
CROSS SECTIONS

SCALE: | SHEET OF SHEETS | STA. 1109+50.0000 TO STA.1109+82.9148

F.A.I. RTE.	SECTION	COUNTY	TOTAL SHEETS	SHEET NO.
88	(195-1)RS-1	WHITESIDE	140	129
		CONTRACT NO. 64J37		
	ILLINOIS FED. AID PROJECT			

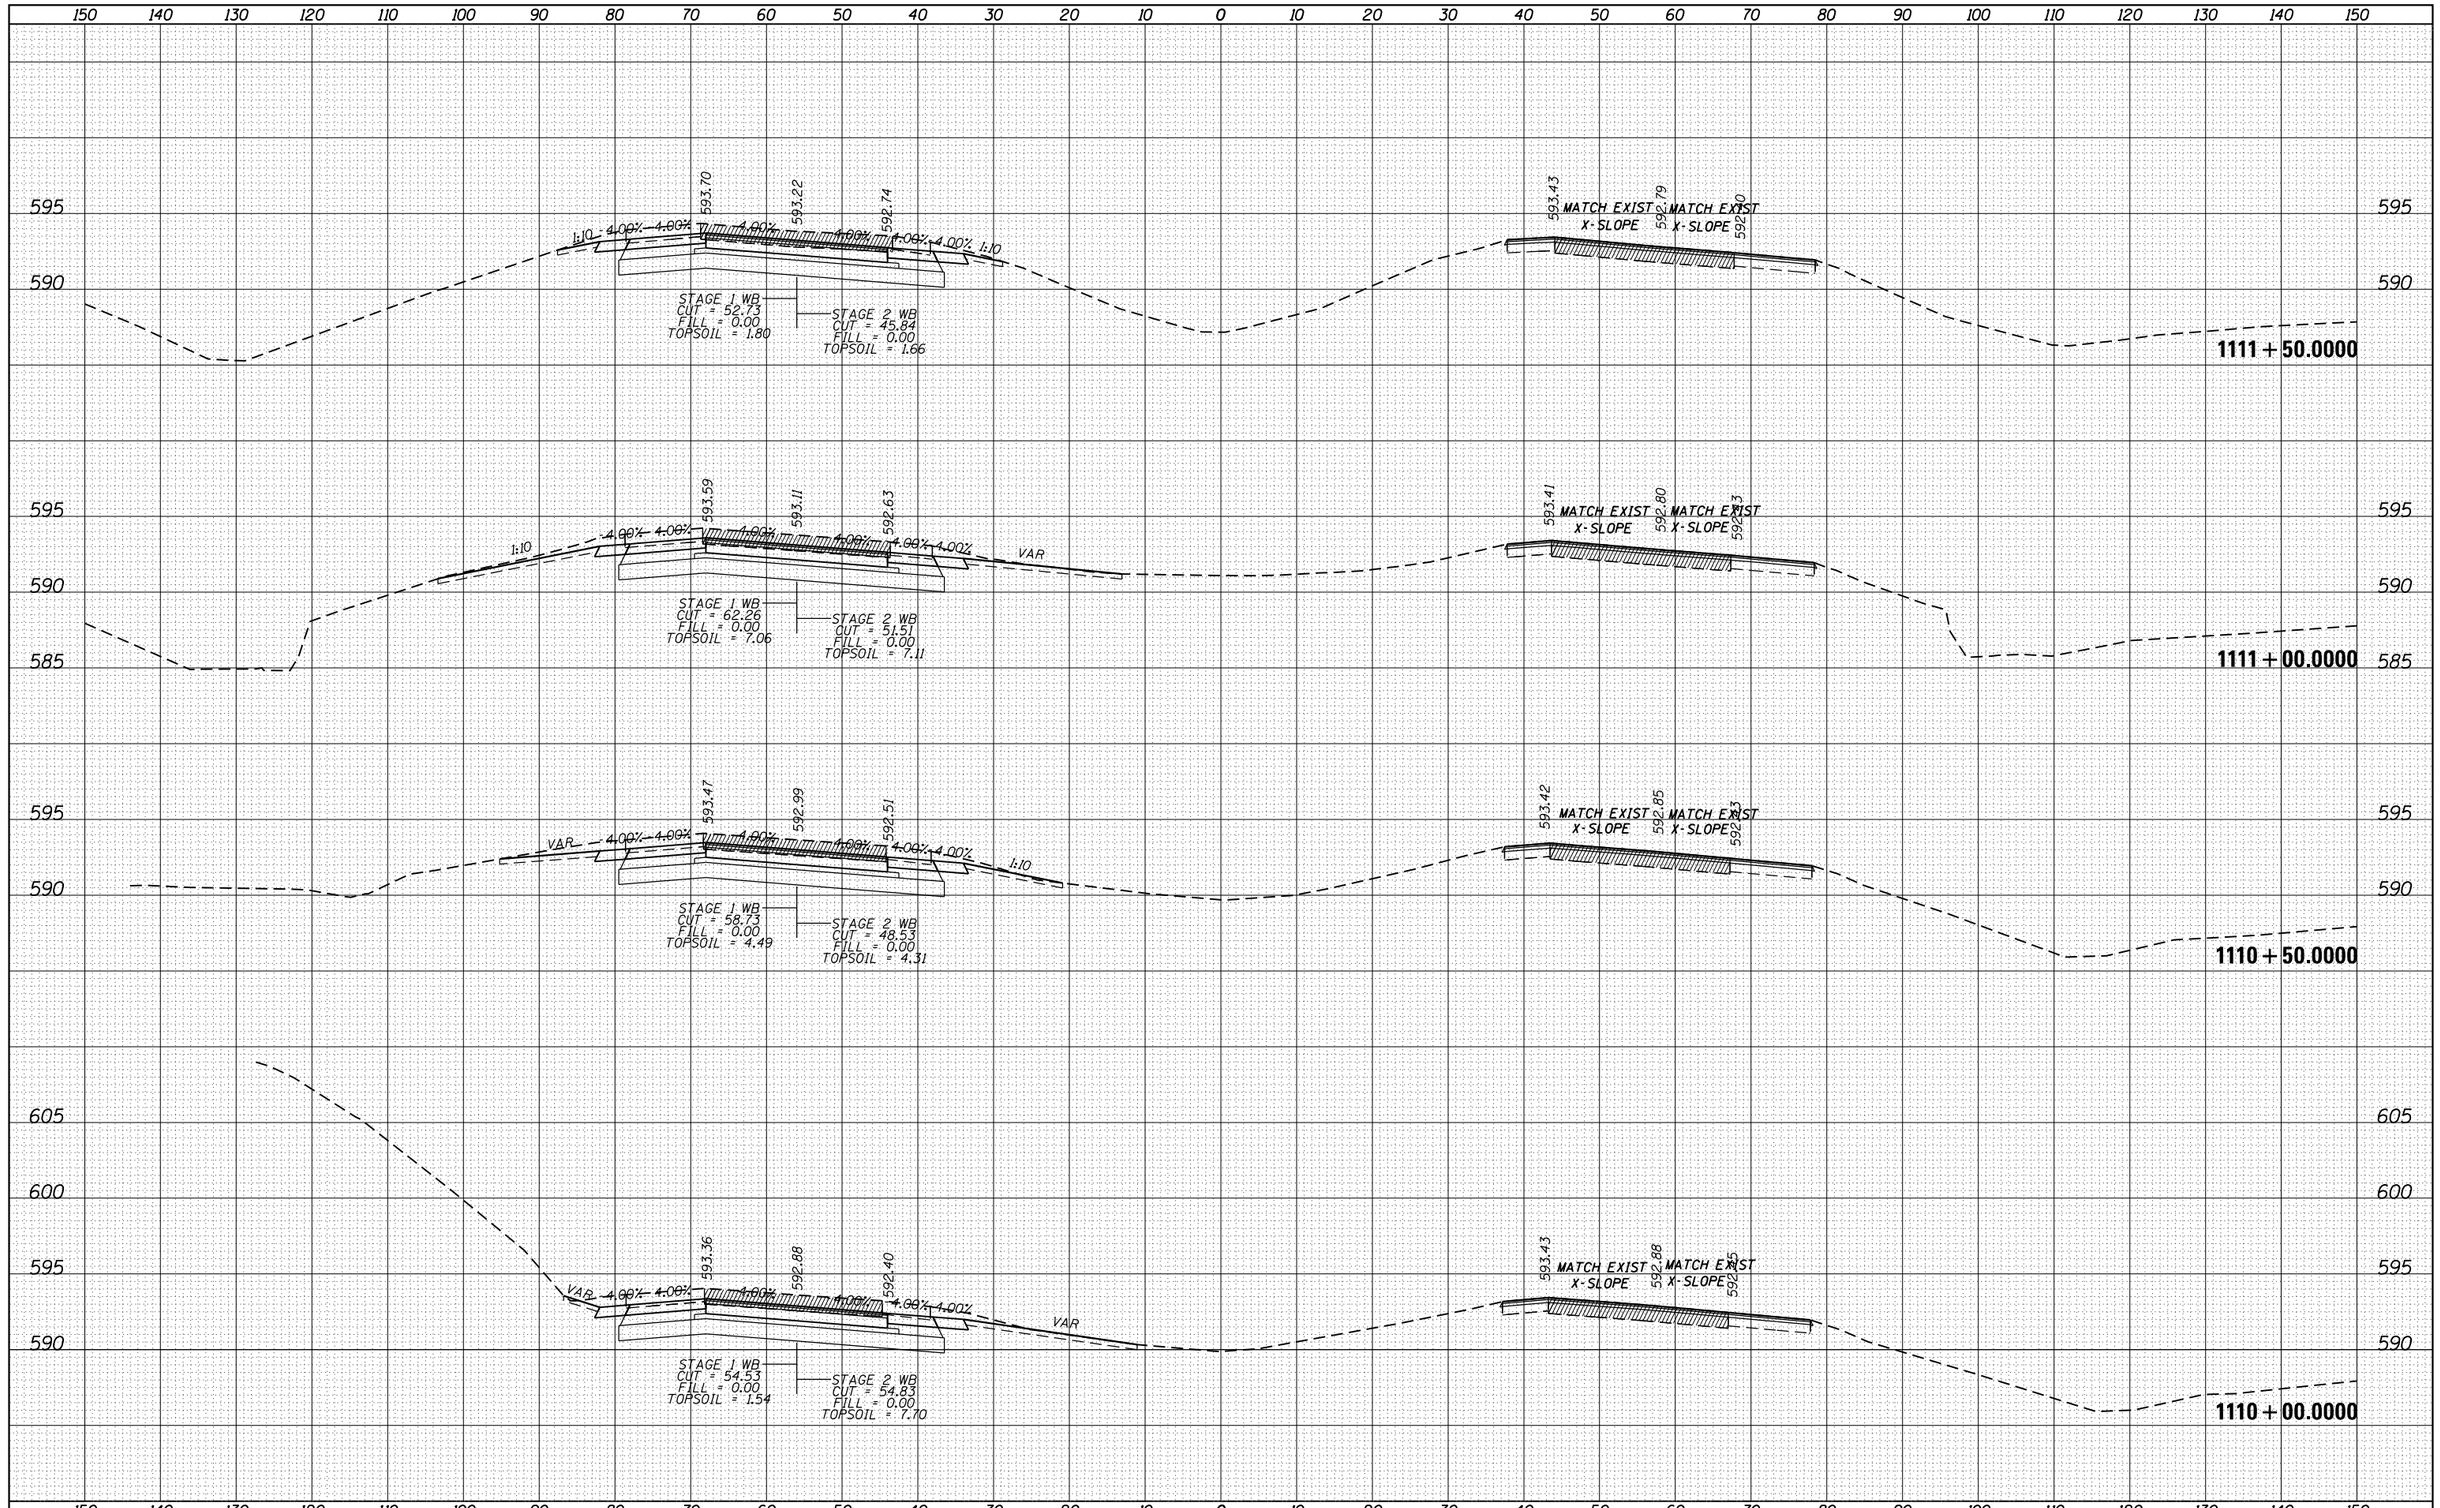

FINAL SURVEY

NO.	NOTE BOOK	PAGES	BY	DATE
		SURVEYED		
		PLOTTED		
		TEMPLATE		
		AREAS		
		AREAS CHECKED		

ORIGINAL SURVEY

NO.	NOTE BOOK	PAGES	BY	DATE
		SURVEYED		
		PLOTTED		
		TEMPLATE		
		AREAS		
		AREAS CHECKED		

FILE NAME = pw:\\IL084EBIDINTEG.illinois.gov:PWIDOT\Documents\IDOT Offices\District 2\Projects\P201313\CADD\Design\D201313-xsc_ml.dgn	USER NAME = goffjl	DESIGNED -	REVISED -
	PLOT SCALE = 20.0000 ' / in.	CHECKED -	REVISED -
Default	PLOT DATE = 3/28/2017	DATE -	REVISED -

STATE OF ILLINOIS
DEPARTMENT OF TRANSPORTATION

I-88
CROSS SECTIONS

SCALE: | SHEET OF SHEETS | STA. 1110+00.0000 TO STA. 1111+50.0000

F.A.I. RTE.	SECTION	COUNTY	TOTAL SHEETS	SHEET NO.
88	(195-1)RS-1	WHITESIDE	140	130
		CONTRACT NO. 64J37		
		ILLINOIS FED. AID PROJECT		

FINAL SURVEY	NOTE BOOK	NO.
SURVEYED	BY	
PLOTTED		
TEMPLATE		
AREAS		
AREAS CHECKED		DATE

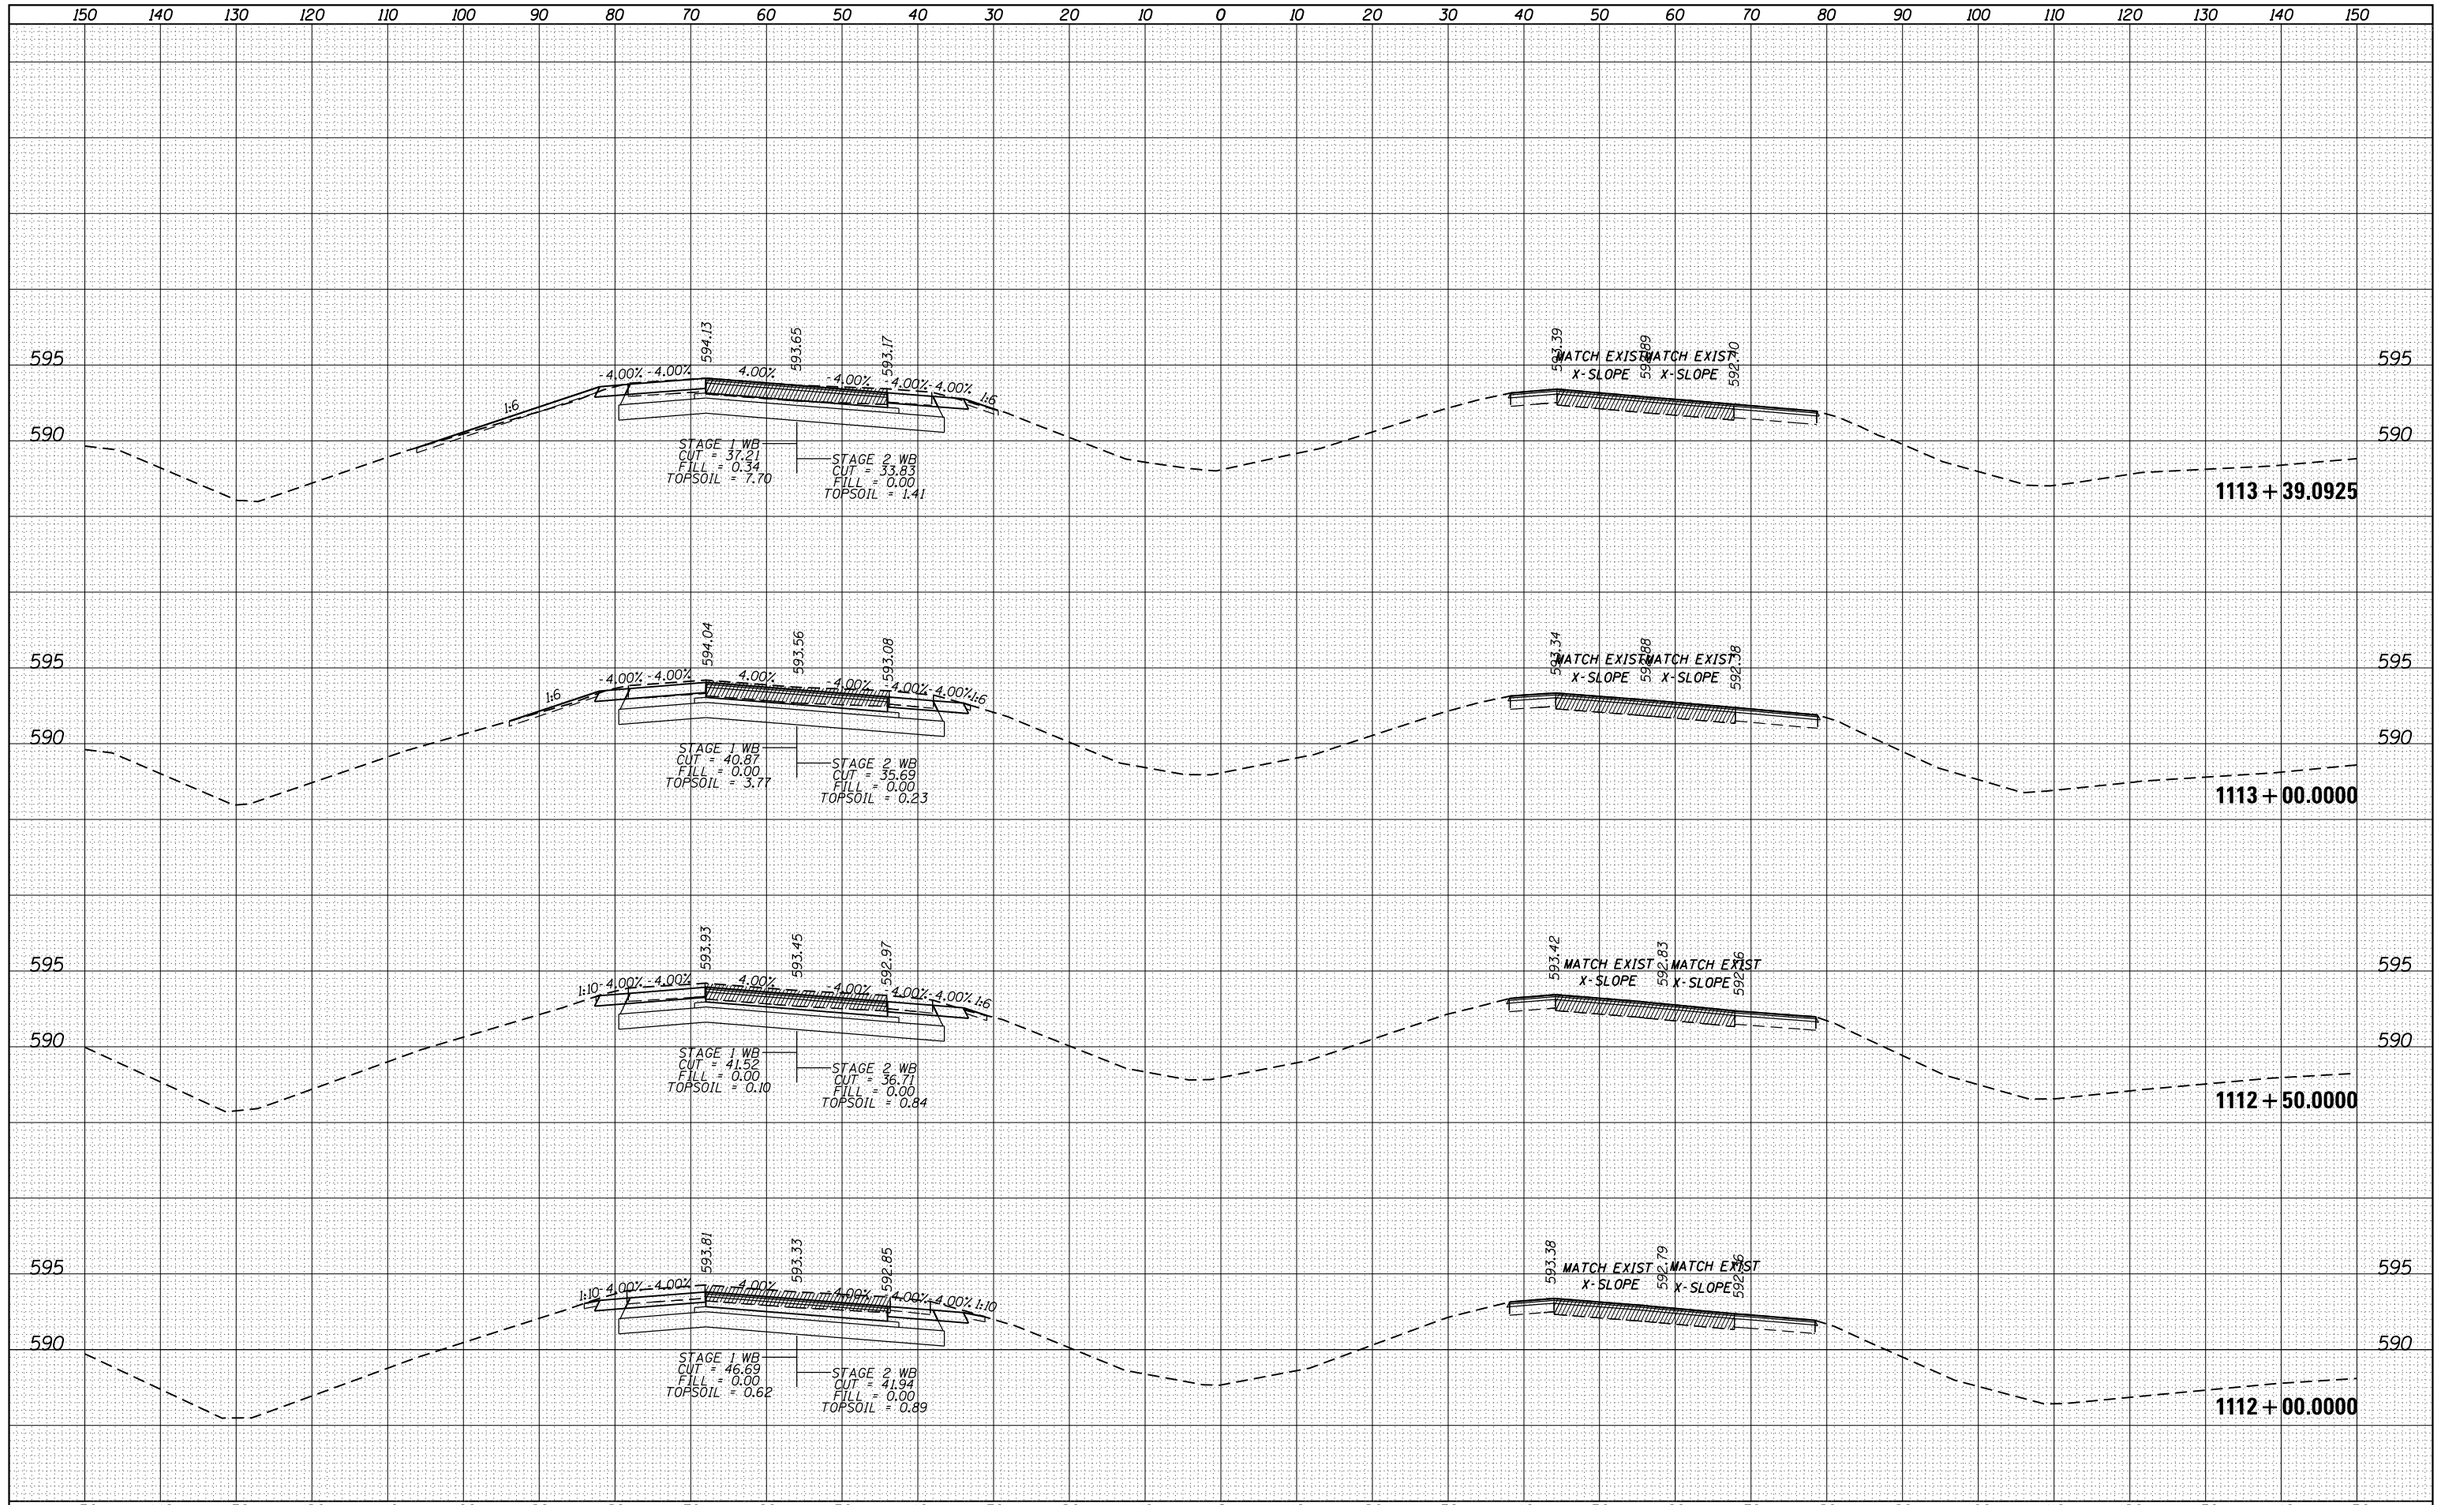

ORIGINAL SURVEY	NOTE BOOK	NO.
SURVEYED	BY	
PLOTTED		
TEMPLATE		
AREAS		
AREAS CHECKED		DATE

FILE NAME = pw:\\IL084EBIDINTEG.illinois.gov:PWIDOT\Documents\IDOT Offices\District 2\Projects\P201313\CADD\Design\D201313-xsc_ml.dgn	USER NAME = goffjl	DESIGNED -	REVISED -
	PLOT SCALE = 20.0000 ' / in.	CHECKED -	REVISED -
Default	PLOT DATE = 3/28/2017	DATE -	REVISED -

STATE OF ILLINOIS
DEPARTMENT OF TRANSPORTATION

I-88
CROSS SECTIONS

SCALE: | SHEET OF SHEETS | STA. 1112+00.0000 TO STA. 1113+39.0925

F.A.I. RTE.	SECTION	COUNTY	TOTAL SHEETS	SHEET NO.
88	(195-1)RS-1	WHITESIDE	140	131
		CONTRACT NO. 64J37		
	ILLINOIS	FED. AID PROJECT		

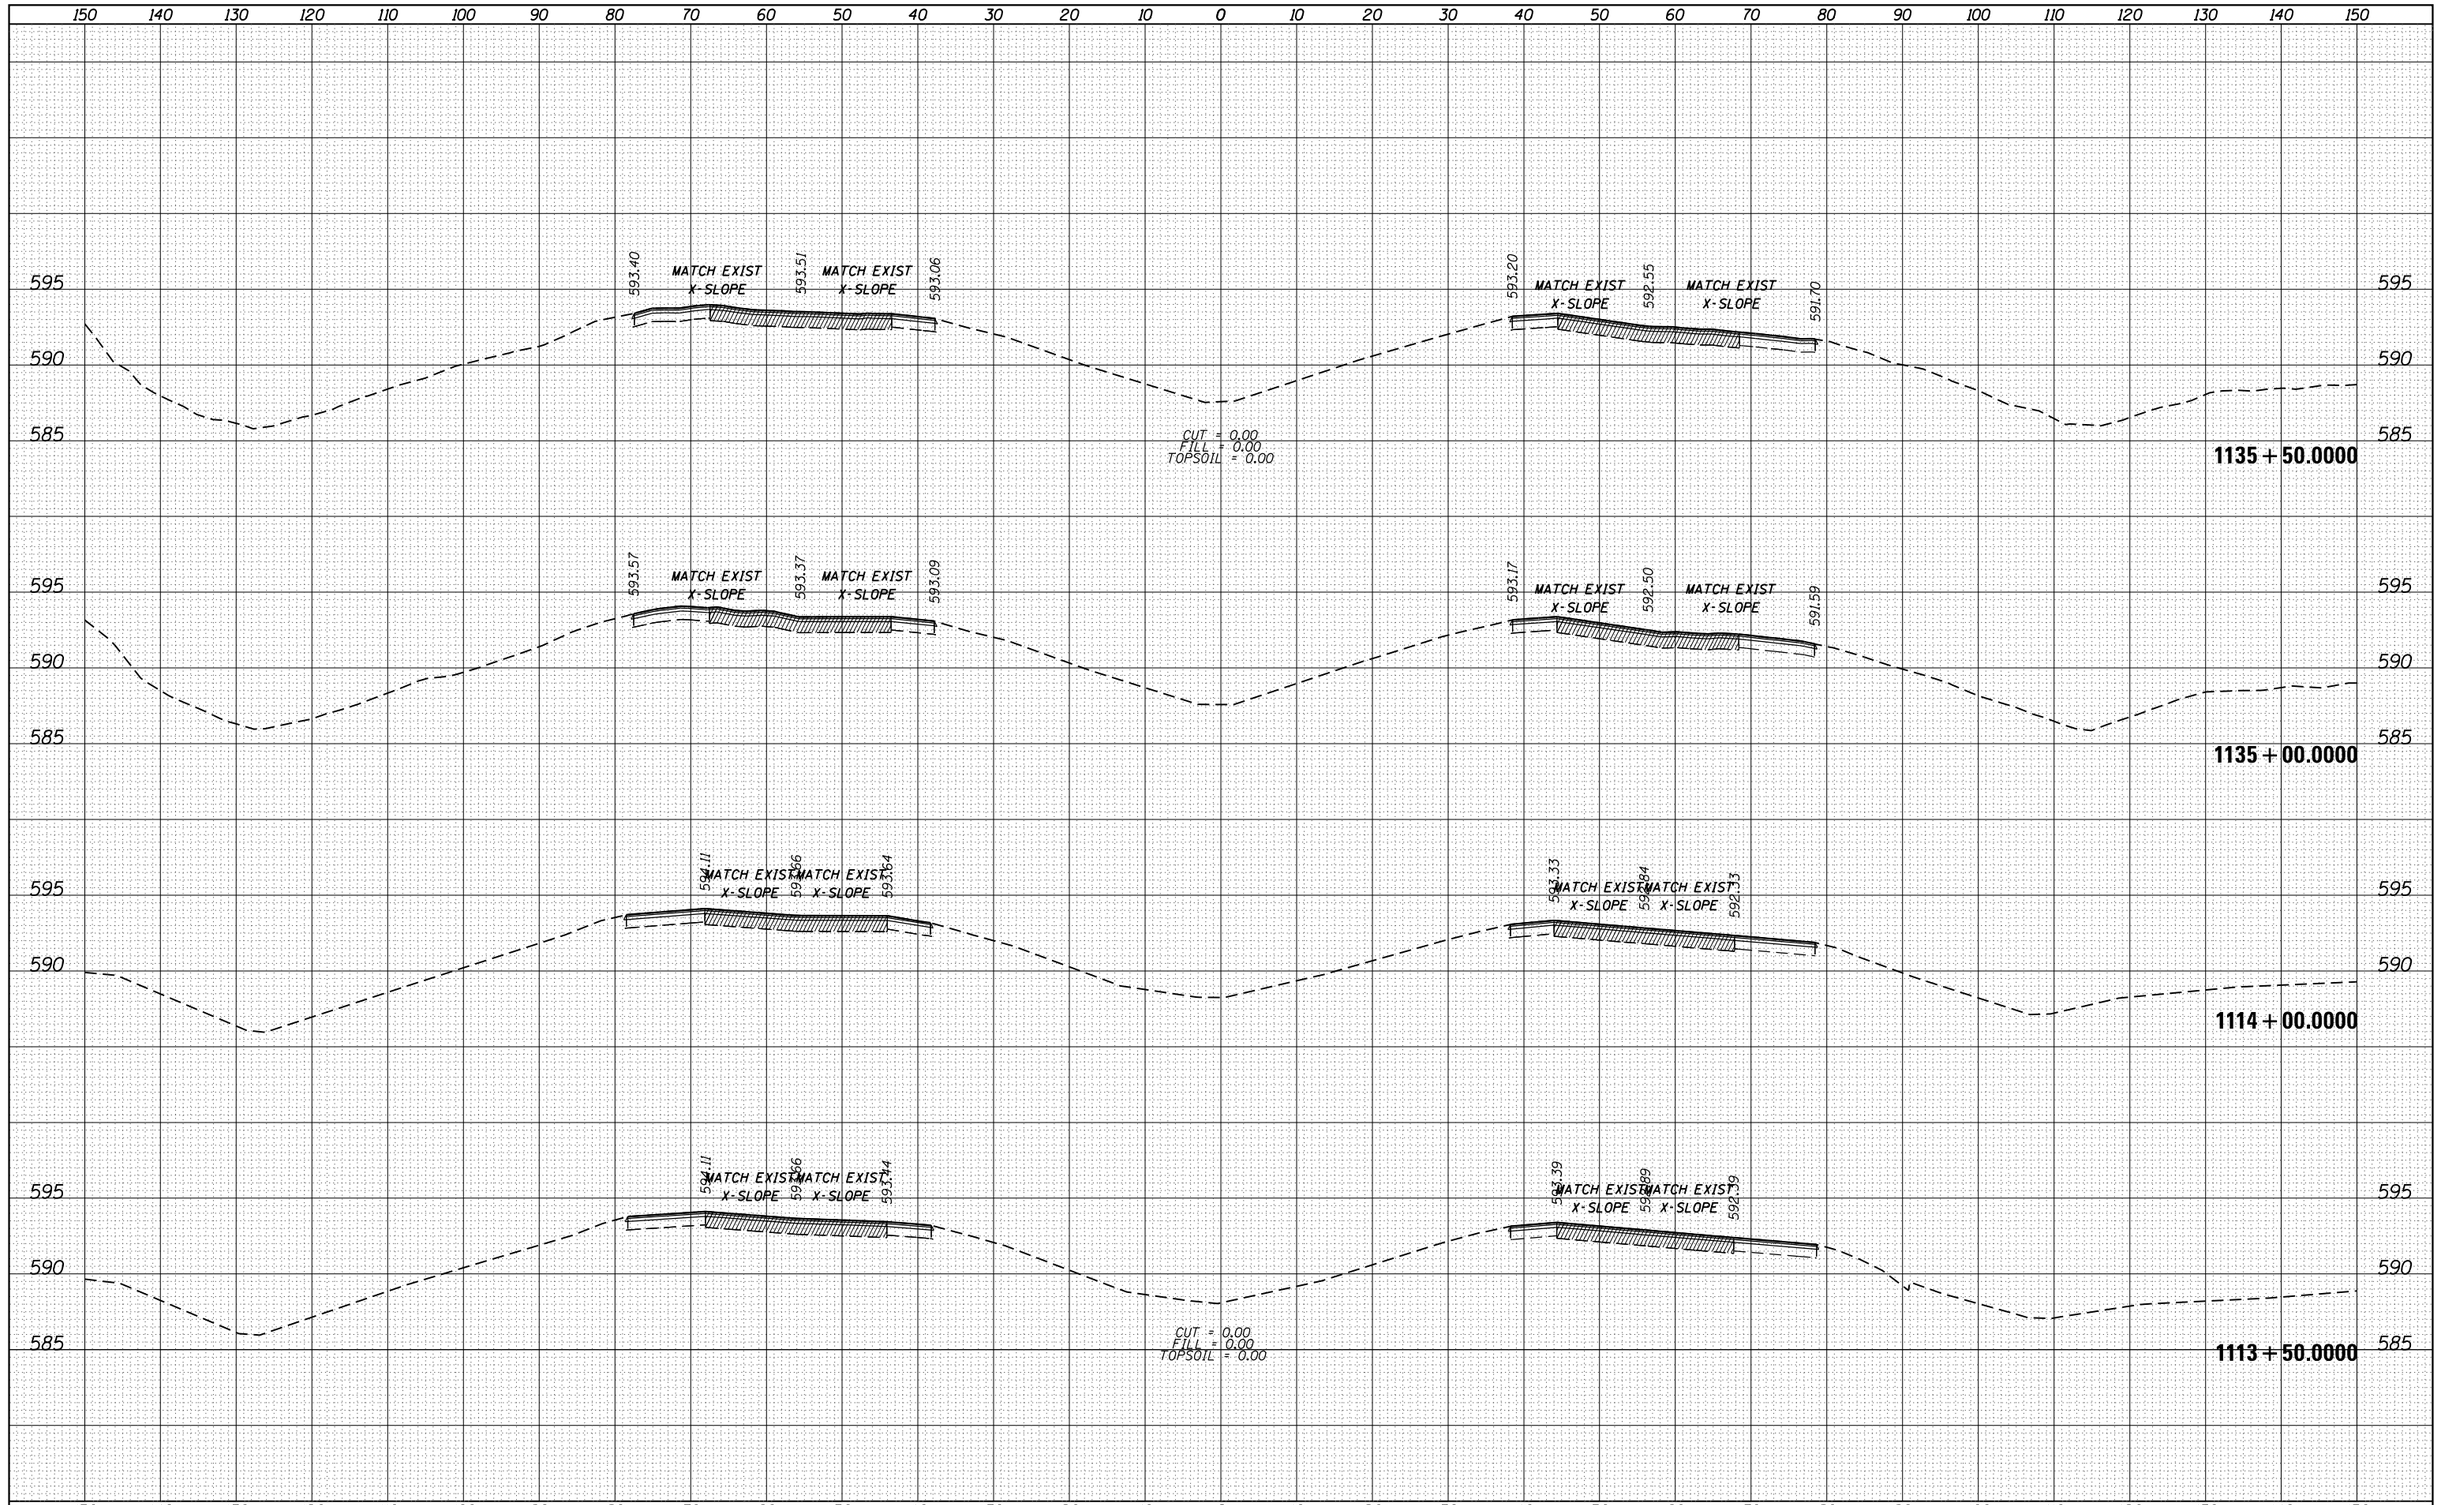

FINAL SURVEY	NO.	NOTE BOOK	BY	DATE

SURVEYED
PLOTTED
TEMPLATE
AREAS
AREAS CHECKED

ORIGINAL SURVEY	NO.	NOTE BOOK	BY	DATE

SURVEYED
PLOTTED
TEMPLATE
AREAS
AREAS CHECKED

FILE NAME = pw:\\IL084EBIDINTEG.illinois.gov:PWIDOT\Documents\IDOT Offices\District 2\Projects\P201313\CADD\Design\D201313-xsc_ml.dgn Default	USER NAME = goffjl	DESIGNED -	REVISED -
	PLOT SCALE = 20.0000 ' / in.	CHECKED -	REVISED -
	PLOT DATE = 3/28/2017	DATE -	REVISED -

STATE OF ILLINOIS
DEPARTMENT OF TRANSPORTATION

I-88
CROSS SECTIONS

SCALE: | SHEET OF SHEETS | STA. 1113+50.0000 TO STA. 1135+50.0000

F.A.I. RTE.	SECTION	COUNTY	TOTAL SHEETS	SHEET NO.
88	(195-1)RS-1	WHITESIDE	140	132
		CONTRACT NO. 64J37		
	ILLINOIS FED. AID PROJECT			

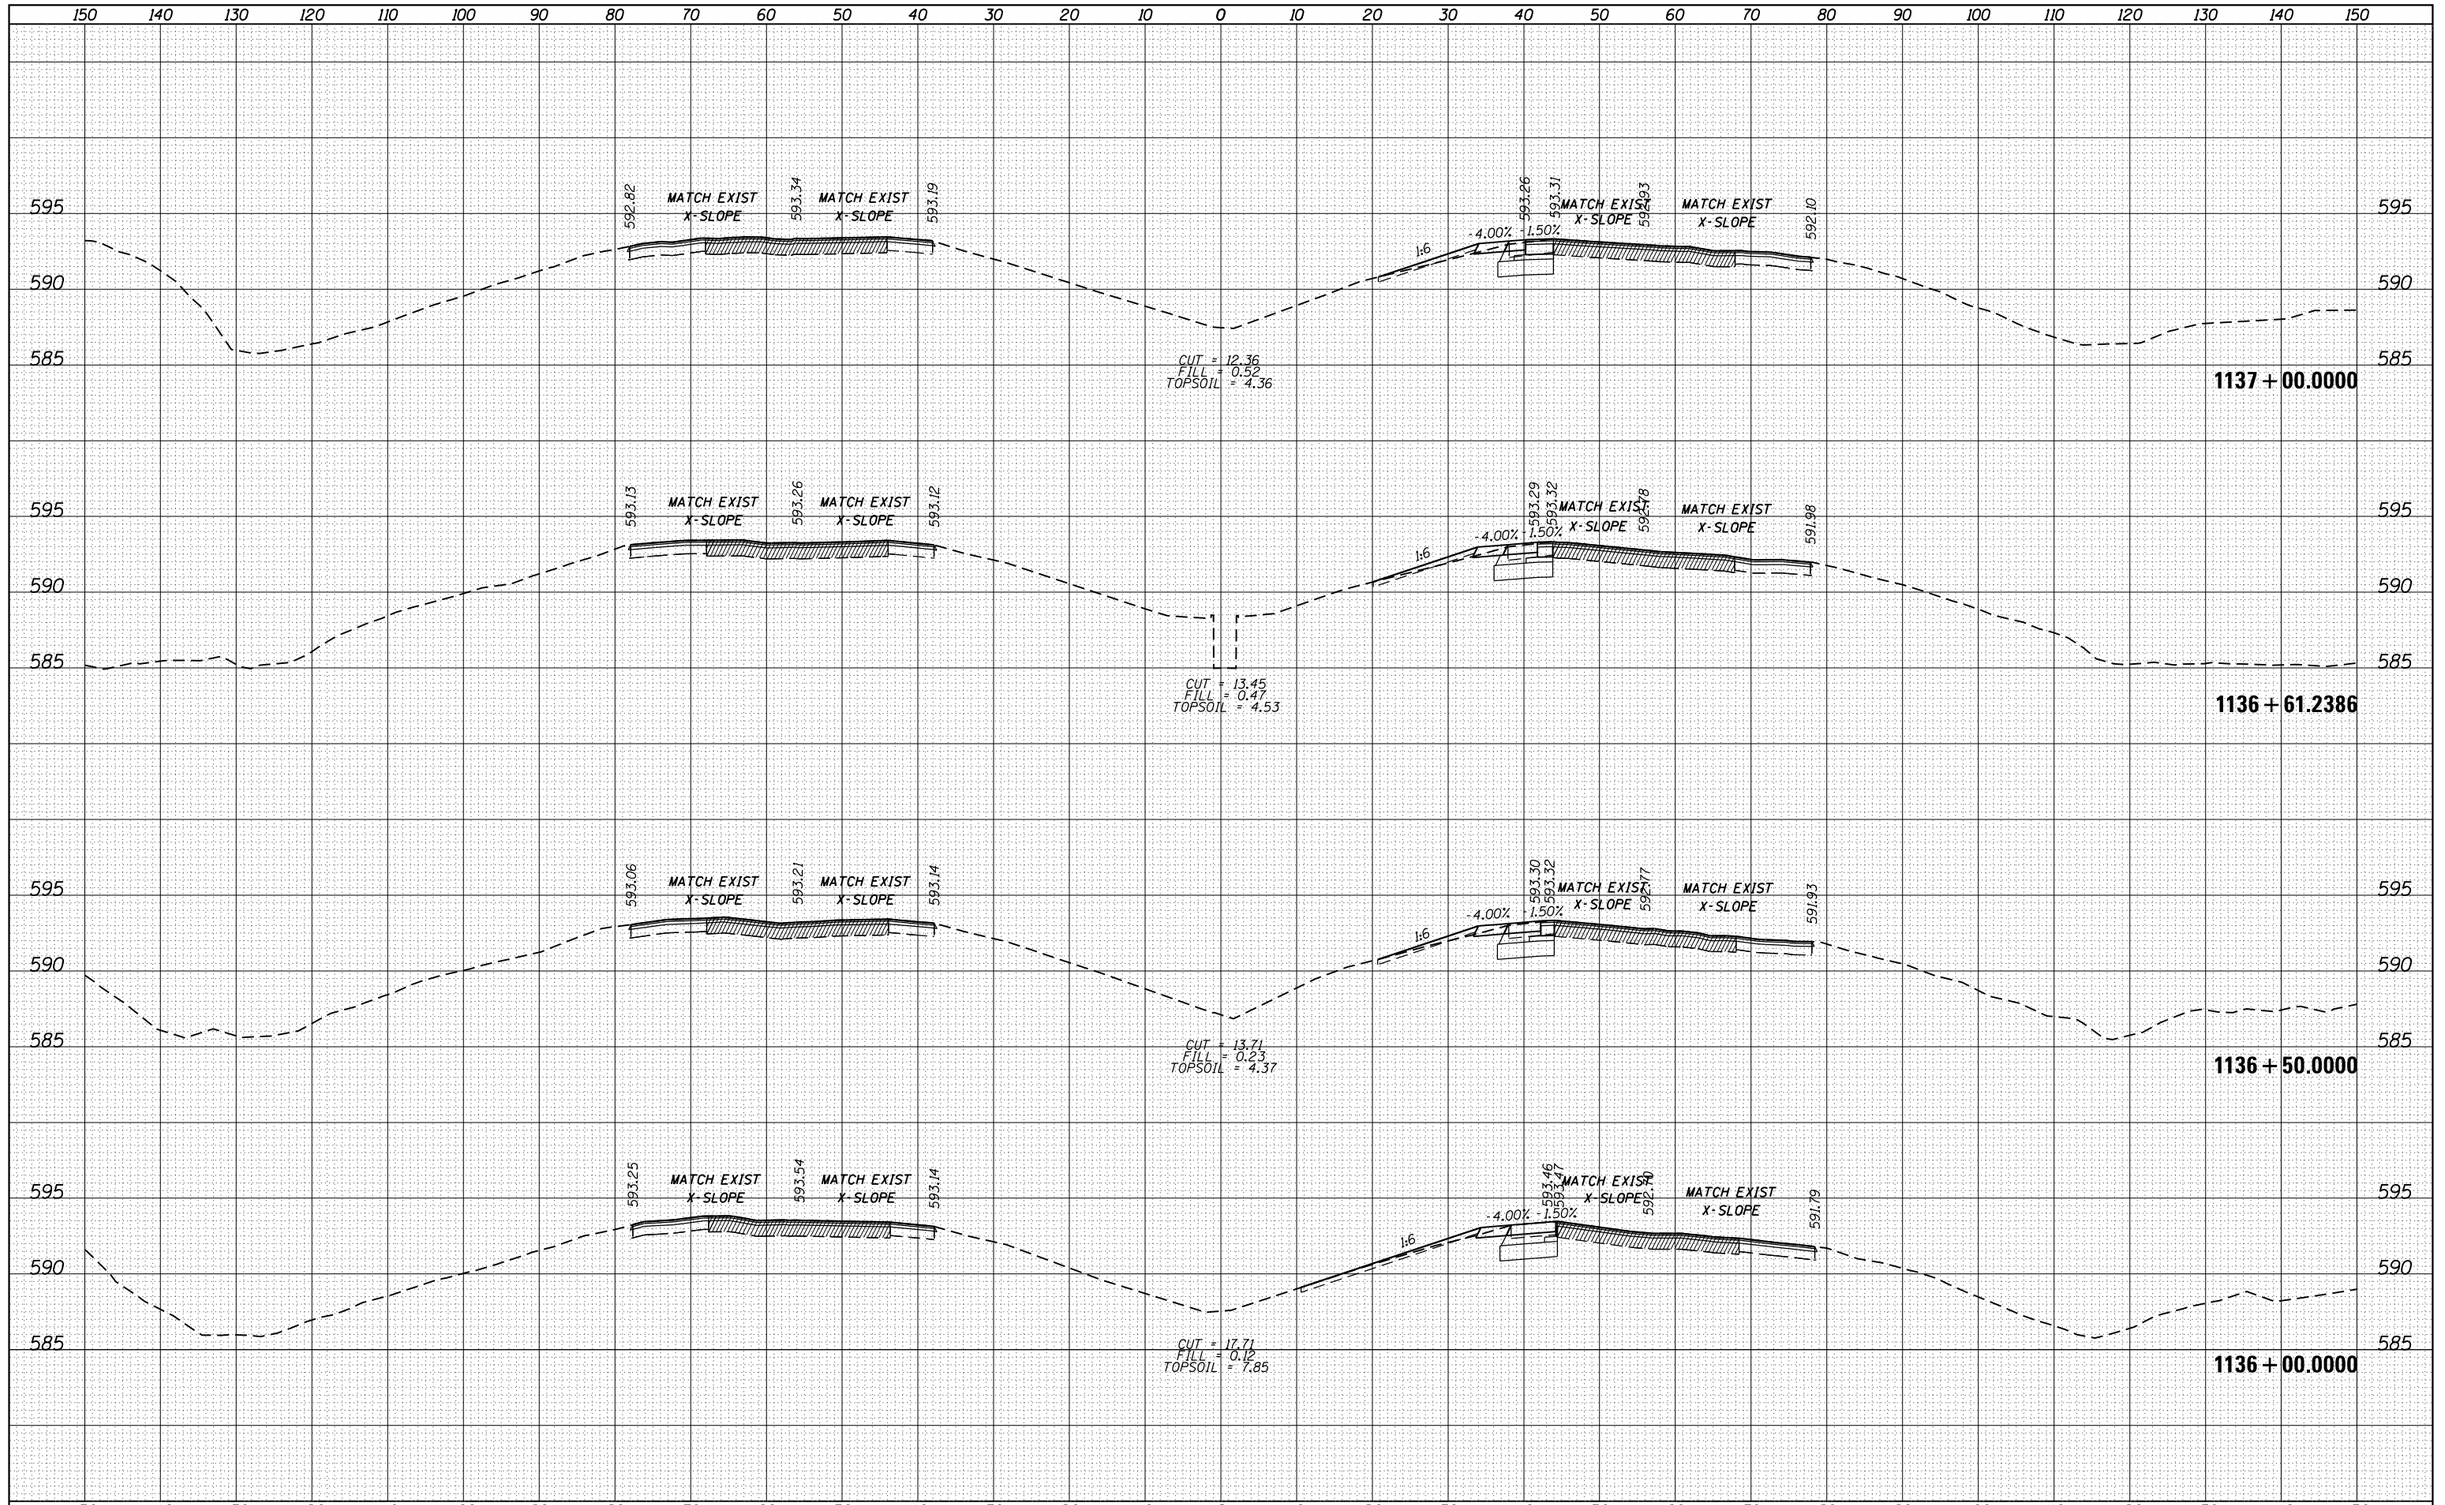

FINAL SURVEY

NO.	NOTE BOOK	PAGES	AREAS CHECKED	BY	DATE
			SURVEYED		
			PLOTTED		
			TEMPLATE		

ORIGINAL SURVEY

NO.	NOTE BOOK	PAGES	AREAS CHECKED	BY	DATE
			SURVEYED		
			PLOTTED		
			TEMPLATE		

FILE NAME = pw:\\IL084EBIDINTEG.illinois.gov:PWIDOT\Documents\IDOT Offices\District 2\Projects\P201313\CADD\Design\D201313-xsc_ml.dgn	USER NAME = goffjl	DESIGNED -	REVISED -
		DRAWN -	REVISED -
	PLOT SCALE = 20.0000 ' / in.	CHECKED -	REVISED -
Default	PLOT DATE = 3/28/2017	DATE -	REVISED -

STATE OF ILLINOIS
DEPARTMENT OF TRANSPORTATION

I-88
CROSS SECTIONS

SCALE: | SHEET OF SHEETS | STA. 1136+00.0000 TO STA.1137+00.0000

F.A.I. RTE.	SECTION	COUNTY	TOTAL SHEETS	SHEET NO.
88	(195-1)RS-1	WHITESIDE	140	133
		CONTRACT NO. 64J37		
		ILLINOIS FED. AID PROJECT		

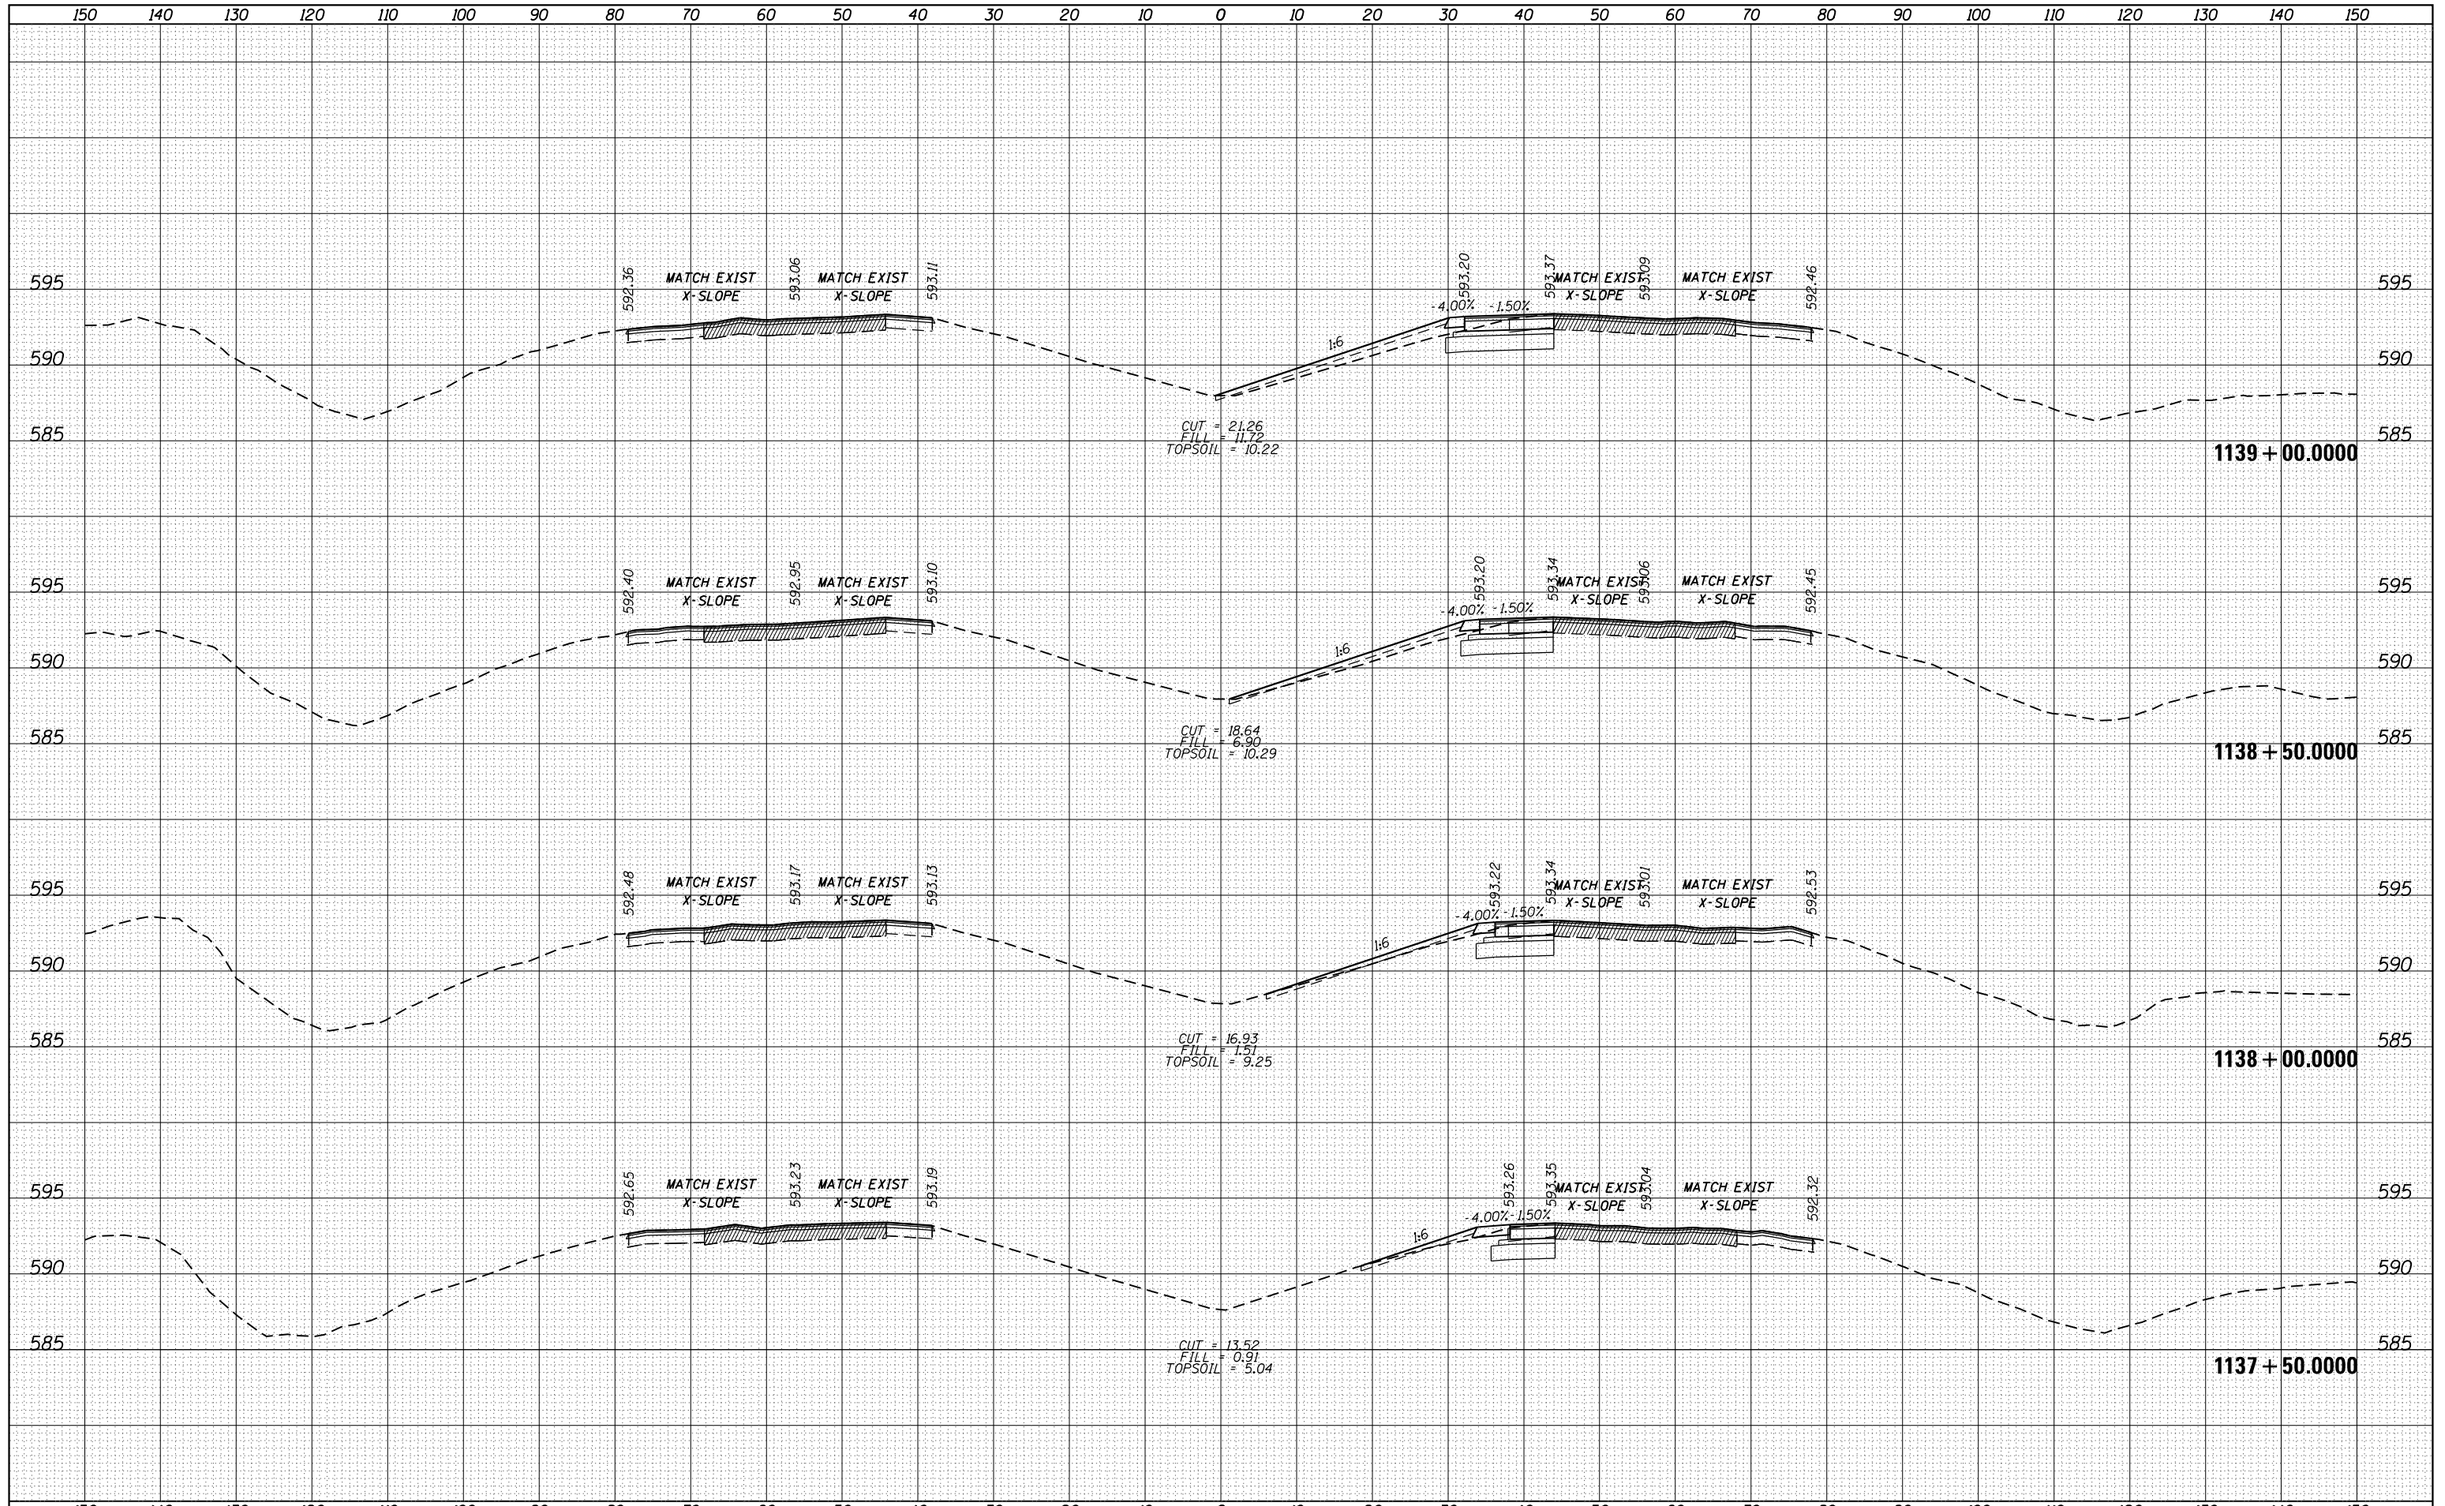

FINAL SURVEY	NOTE BOOK	NO.
SURVEYED		
PLOTTED		
TEMPLATE		
AREAS		
AREAS CHECKED		

BY	DATE

ORIGINAL SURVEY	NOTE BOOK	NO.
SURVEYED		
PLOTTED		
TEMPLATE		
AREAS		
AREAS CHECKED		

BY	DATE

FILE NAME =	USER NAME = goffjl	DESIGNED -	REVISED -
pw:\\IL084EBIDINTEG.illinois.gov:PWIDOT\Documents\IDOT Offices\District 2\Projects\P201313\CADD\Design\D201313-xsc_ml.dgn		DRAWN -	REVISED -
Default	PLOT SCALE = 20.0000 ' / in.	CHECKED -	REVISED -
	PLOT DATE = 3/28/2017	DATE -	REVISED -

STATE OF ILLINOIS
DEPARTMENT OF TRANSPORTATION

I-88
CROSS SECTIONS

SCALE: | SHEET OF SHEETS | STA. 1137+50.0000 TO STA. 1139+00.0000

F.A.I. RTE.	SECTION	COUNTY	TOTAL SHEETS	SHEET NO.
88	(195-1)RS-1	WHITESIDE	140	134
		CONTRACT NO. 64J37		
		ILLINOIS FED. AID PROJECT		

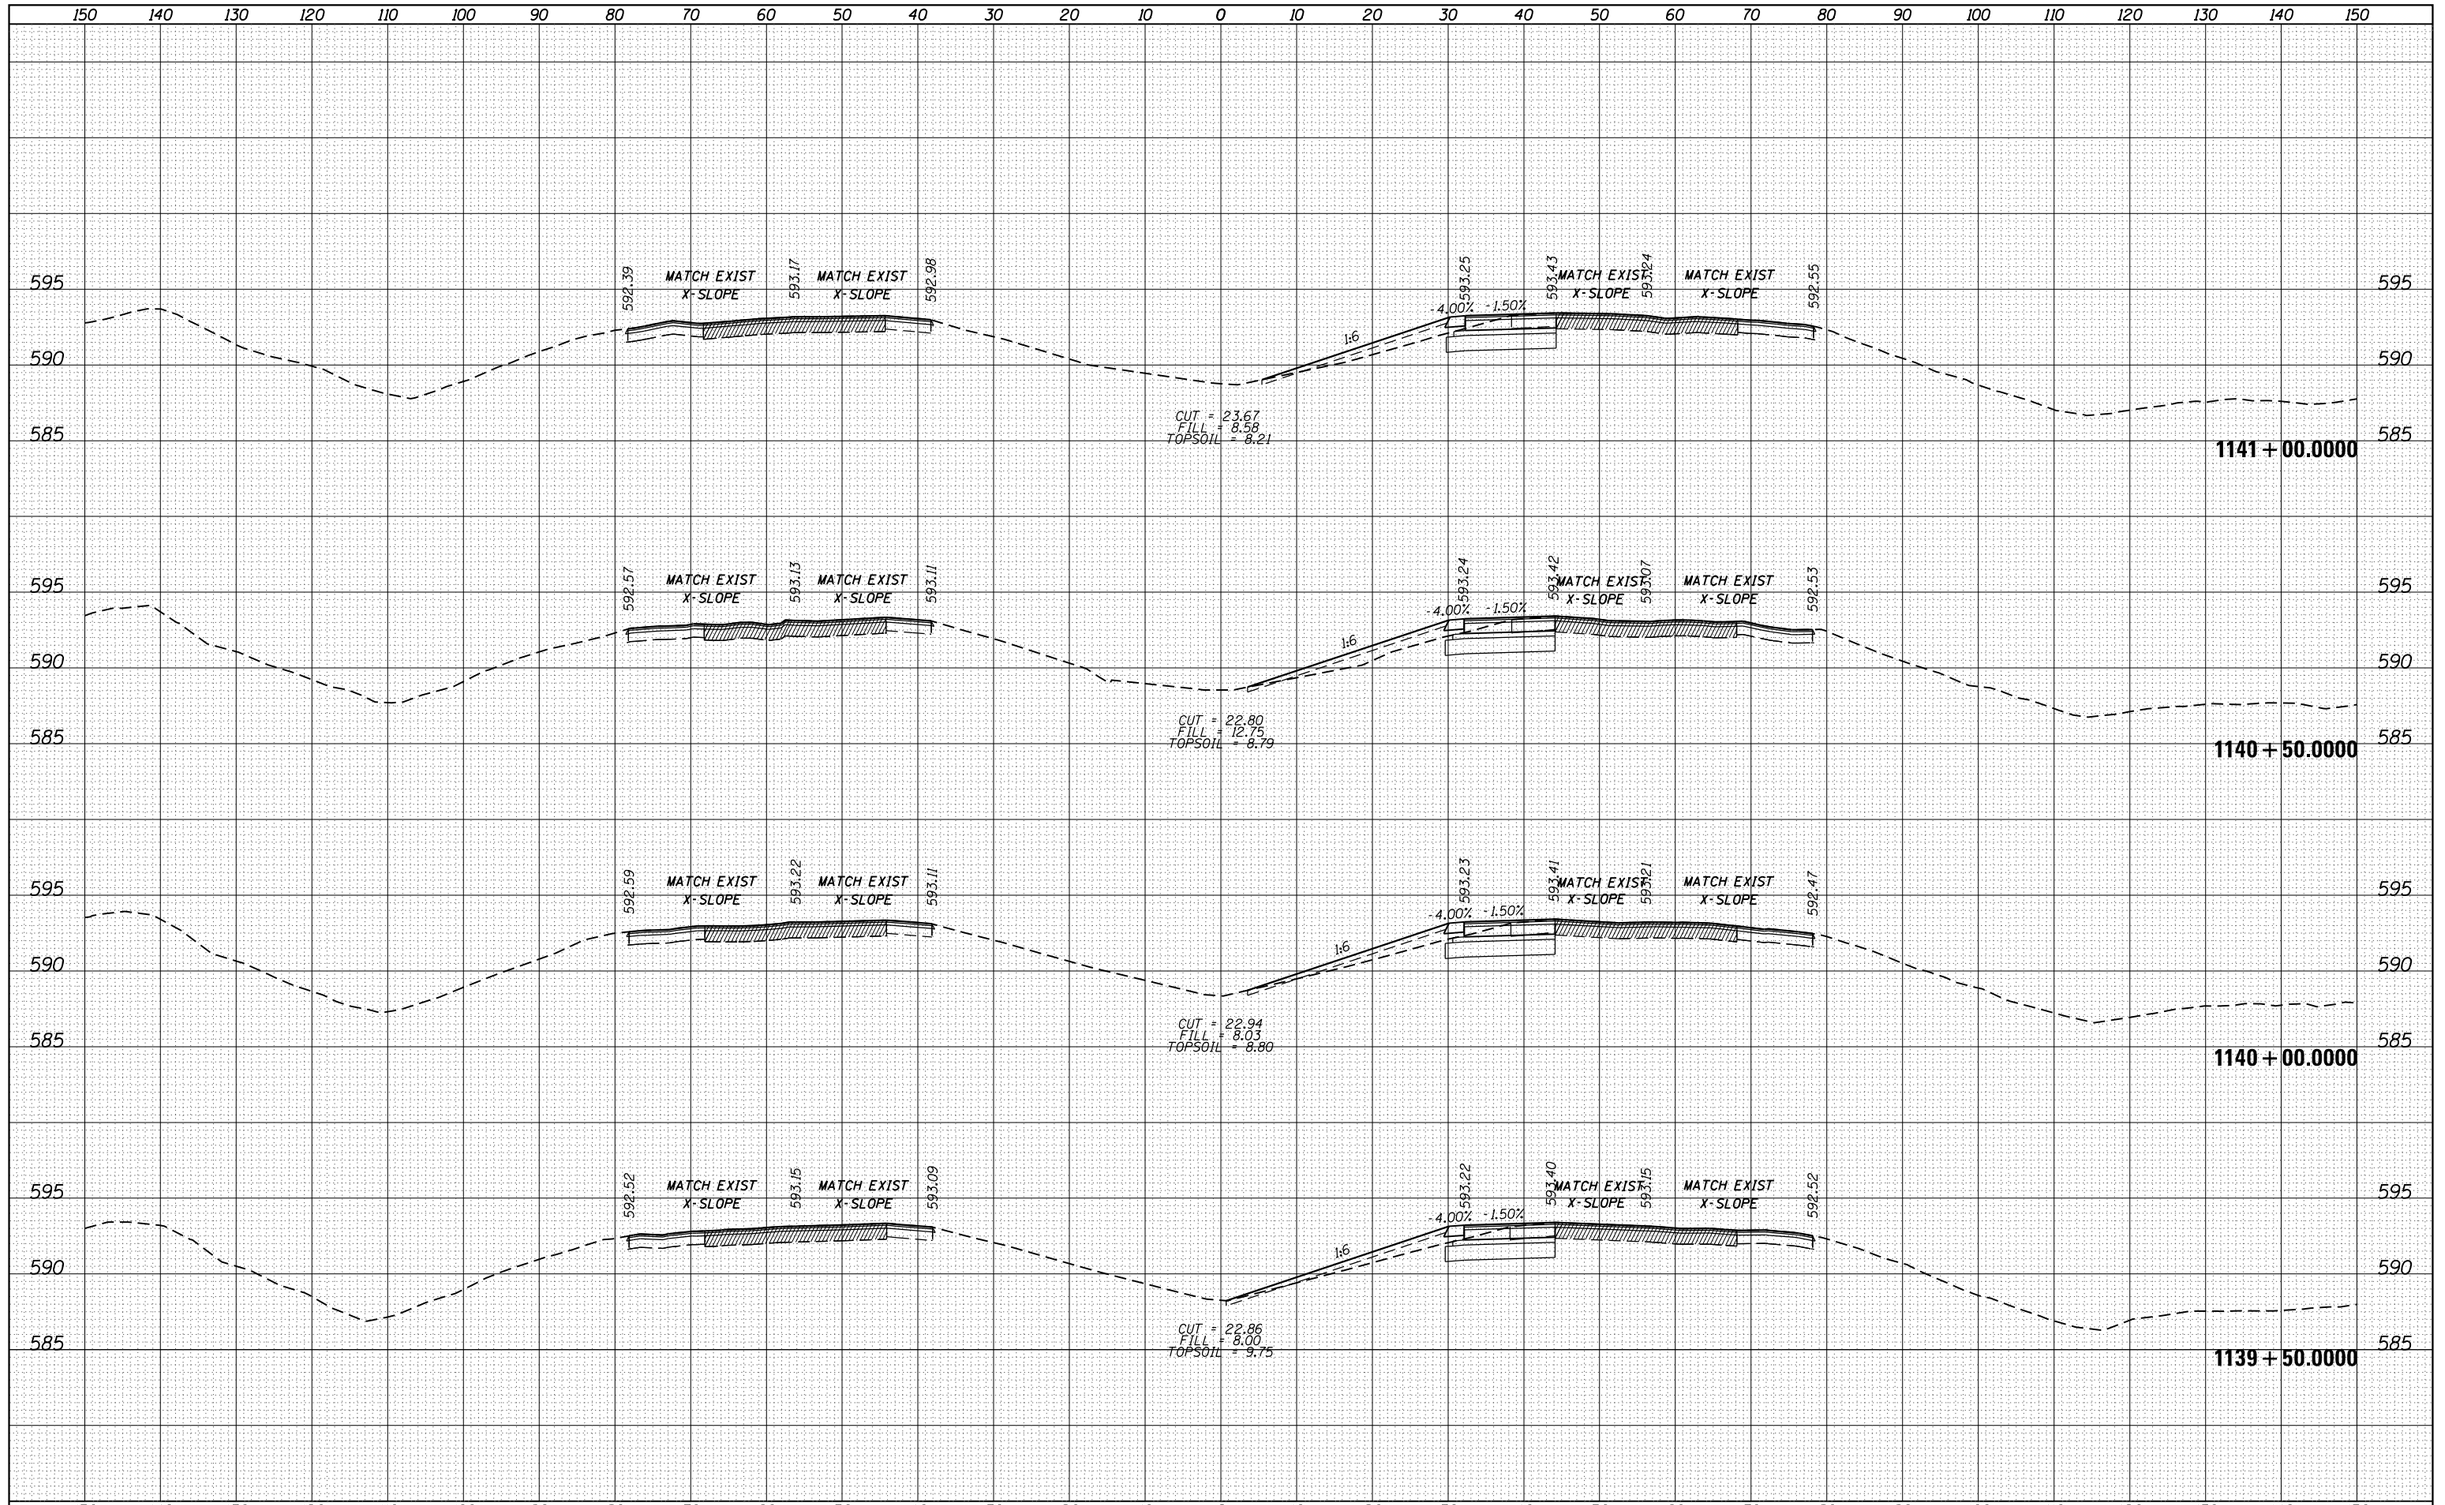

FINAL SURVEY	NOTE BOOK	NO.
SURVEYED		
PLOTTED		
TEMPLATE		
AREAS		
AREAS CHECKED		

BY	DATE

ORIGINAL SURVEY	NOTE BOOK	NO.
SURVEYED		
PLOTTED		
TEMPLATE		
AREAS		
AREAS CHECKED		

BY	DATE

FILE NAME =	USER NAME = goffjl	DESIGNED -	REVISED -
pw:\\IL084EBIDINTEG.illinois.gov:PWIDOT\Documents\IDOT Offices\District 2\Projects\P201313\CADD\Design\D201313-xsc_ml.dgn		DRAWN -	REVISED -
Default	PLOT SCALE = 20.0000 ' / in.	CHECKED -	REVISED -
	PLOT DATE = 3/28/2017	DATE -	REVISED -

STATE OF ILLINOIS
DEPARTMENT OF TRANSPORTATION

I-88
CROSS SECTIONS

SCALE: | SHEET OF SHEETS | STA. 1139+50.0000 TO STA. 1141+00.0000

F.A.I. RTE.	SECTION	COUNTY	TOTAL SHEETS	SHEET NO.
88	(195-1)RS-1	WHITESIDE	140	135
		CONTRACT NO. 64J37		
		ILLINOIS FED. AID PROJECT		

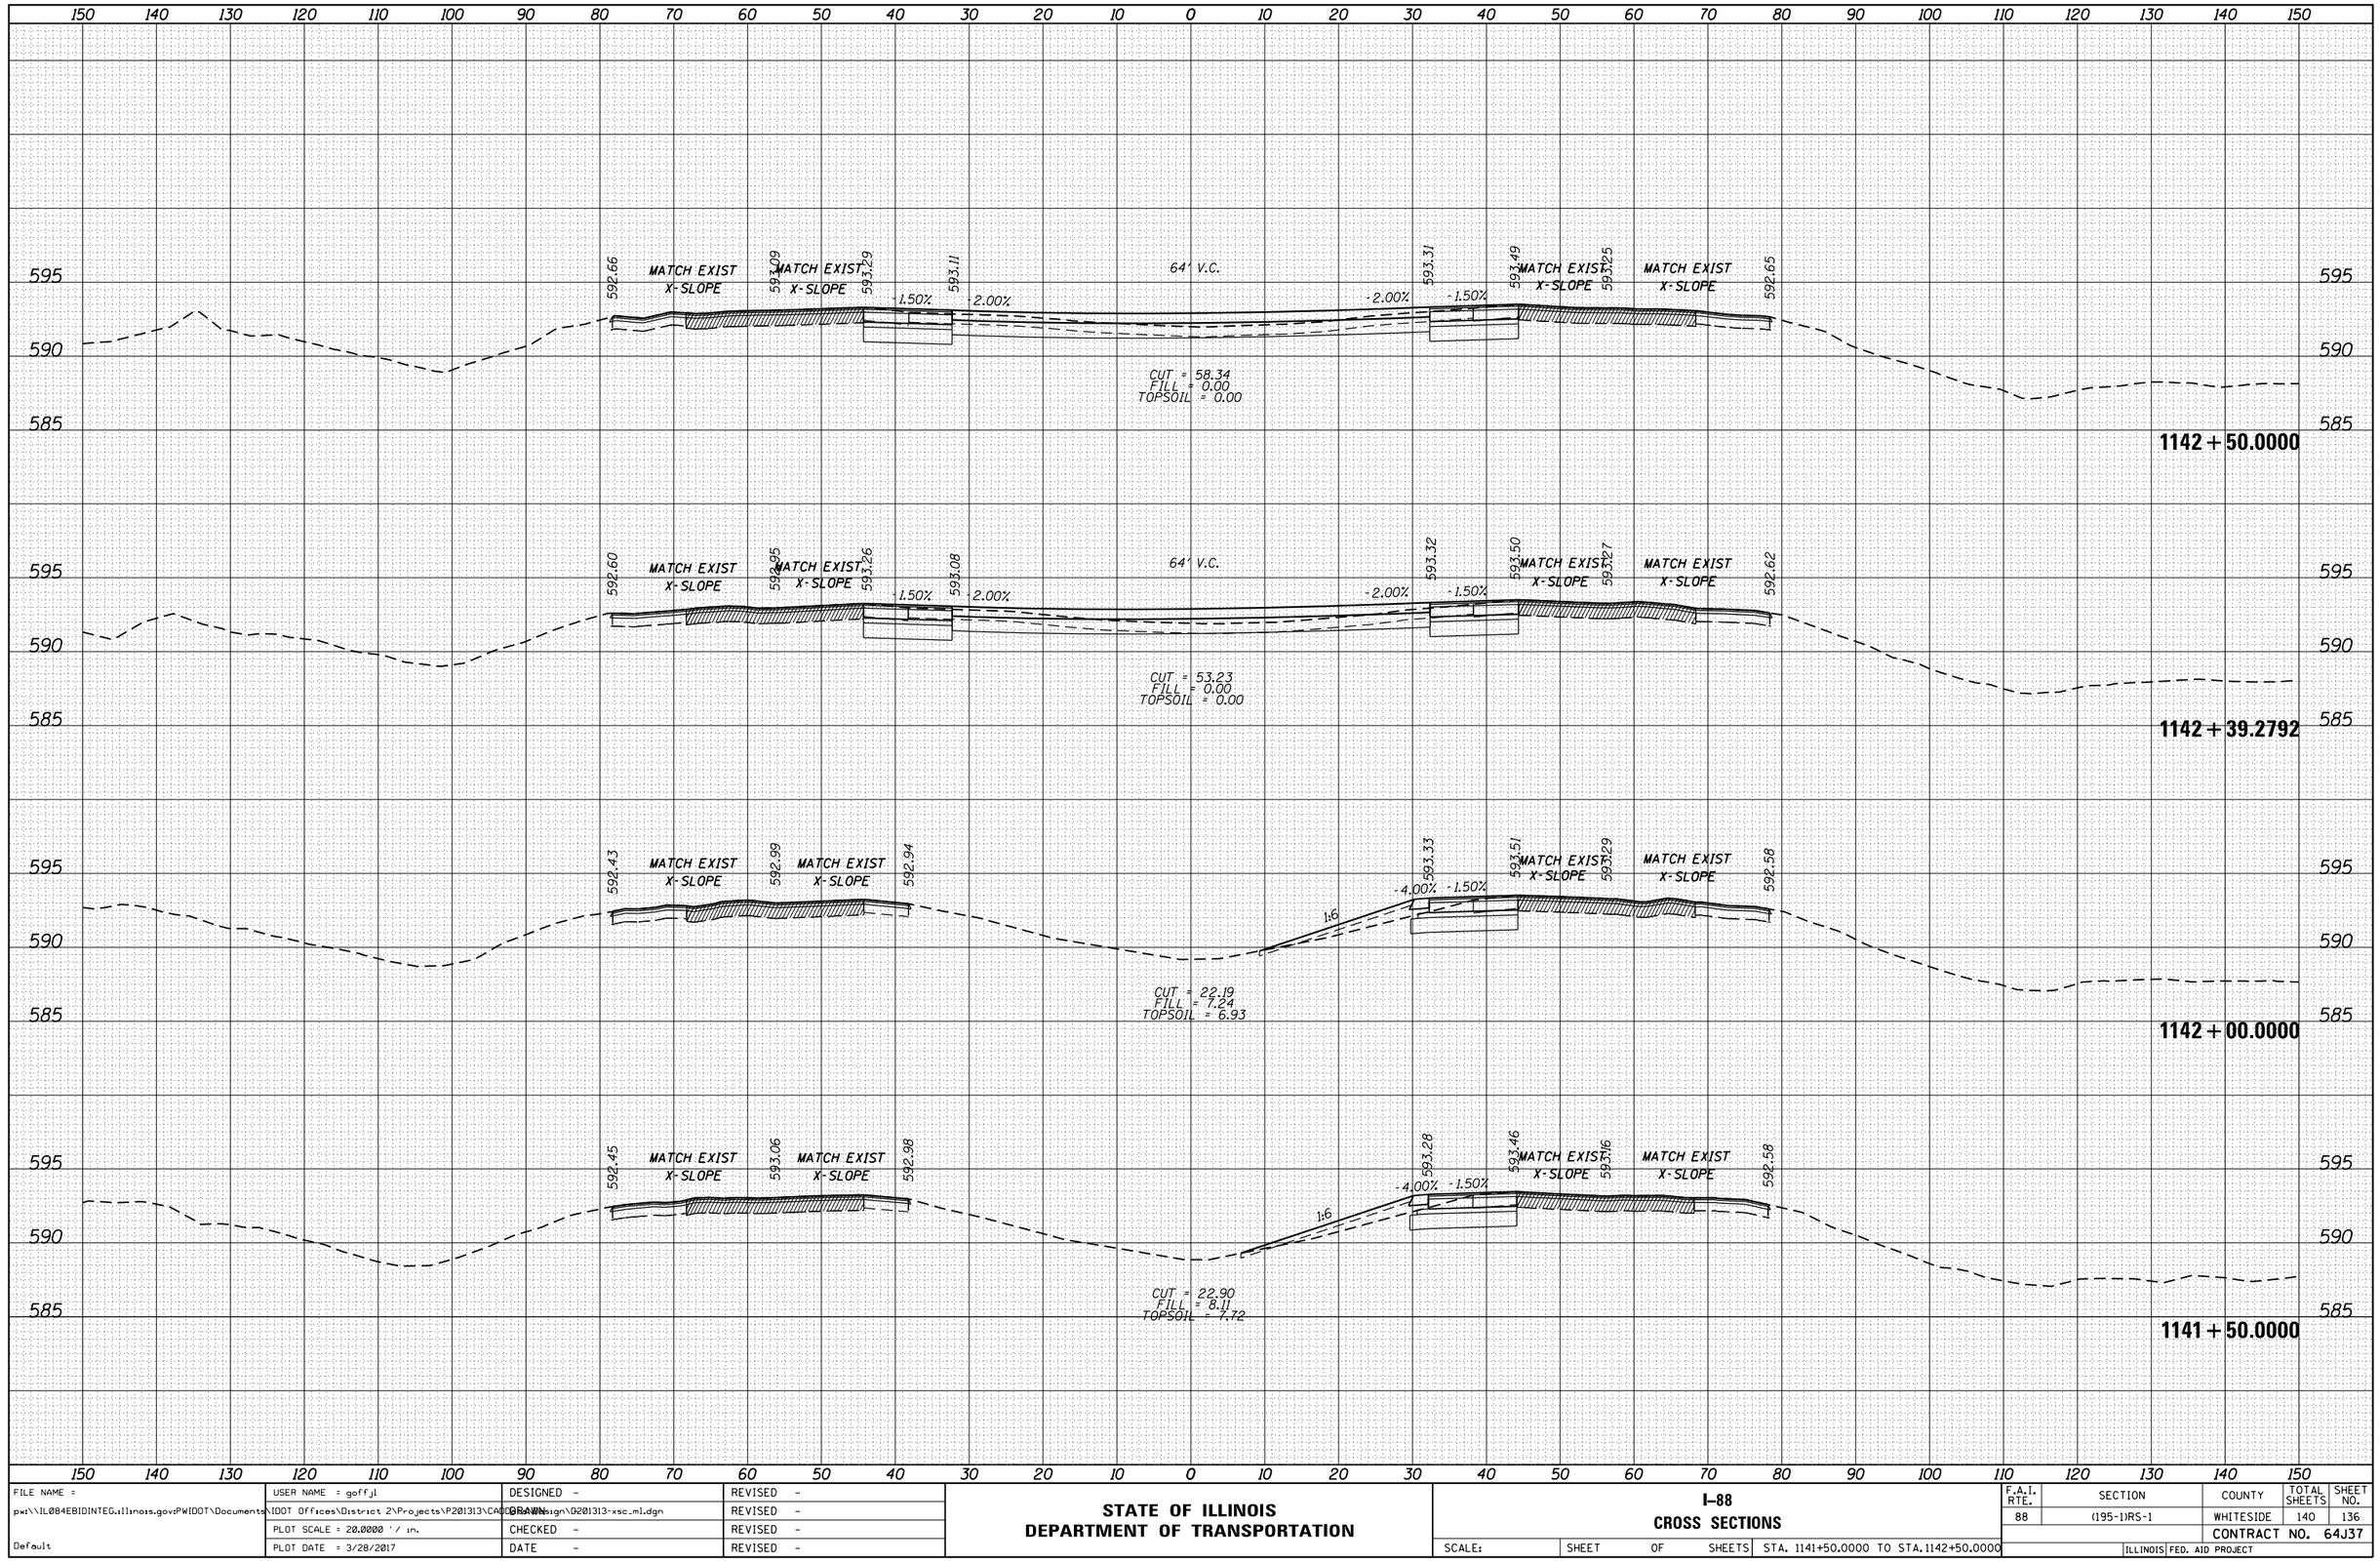

FINAL SURVEY	NOTE BOOK	NO.	BY	DATE
SURVEYED				
PLOTTED				
TEMPLATE				
AREAS				
AREAS CHECKED				

ORIGINAL SURVEY	NOTE BOOK	NO.	BY	DATE
SURVEYED				
PLOTTED				
TEMPLATE				
AREAS				
AREAS CHECKED				

FILE NAME = pw:\\IL084EBIDINTEG.illinois.gov:PWIDOT\Documents\IDOT Offices\District 2\Projects\P201313\CADD\Design\D201313-xsc_ml.dgn	USER NAME = goffjl	DESIGNED -	REVISED -
		DRAWN -	REVISED -
	PLOT SCALE = 20.0000 ' / in.	CHECKED -	REVISED -
Default	PLOT DATE = 3/28/2017	DATE -	REVISED -

STATE OF ILLINOIS
DEPARTMENT OF TRANSPORTATION

I-88
CROSS SECTIONS

SCALE: | SHEET OF SHEETS | STA. 1141+50.0000 TO STA. 1142+50.0000

F.A.I. RTE.	SECTION	COUNTY	TOTAL SHEETS	SHEET NO.
88	(195-1)RS-1	WHITESIDE	140	136
		CONTRACT NO. 64J37		
		ILLINOIS FED. AID PROJECT		

FINAL SURVEY	NOTE BOOK	NO.
SURVEYED	BY	
PLOTTED		
TEMPLATE		
AREAS		
AREAS CHECKED		DATE

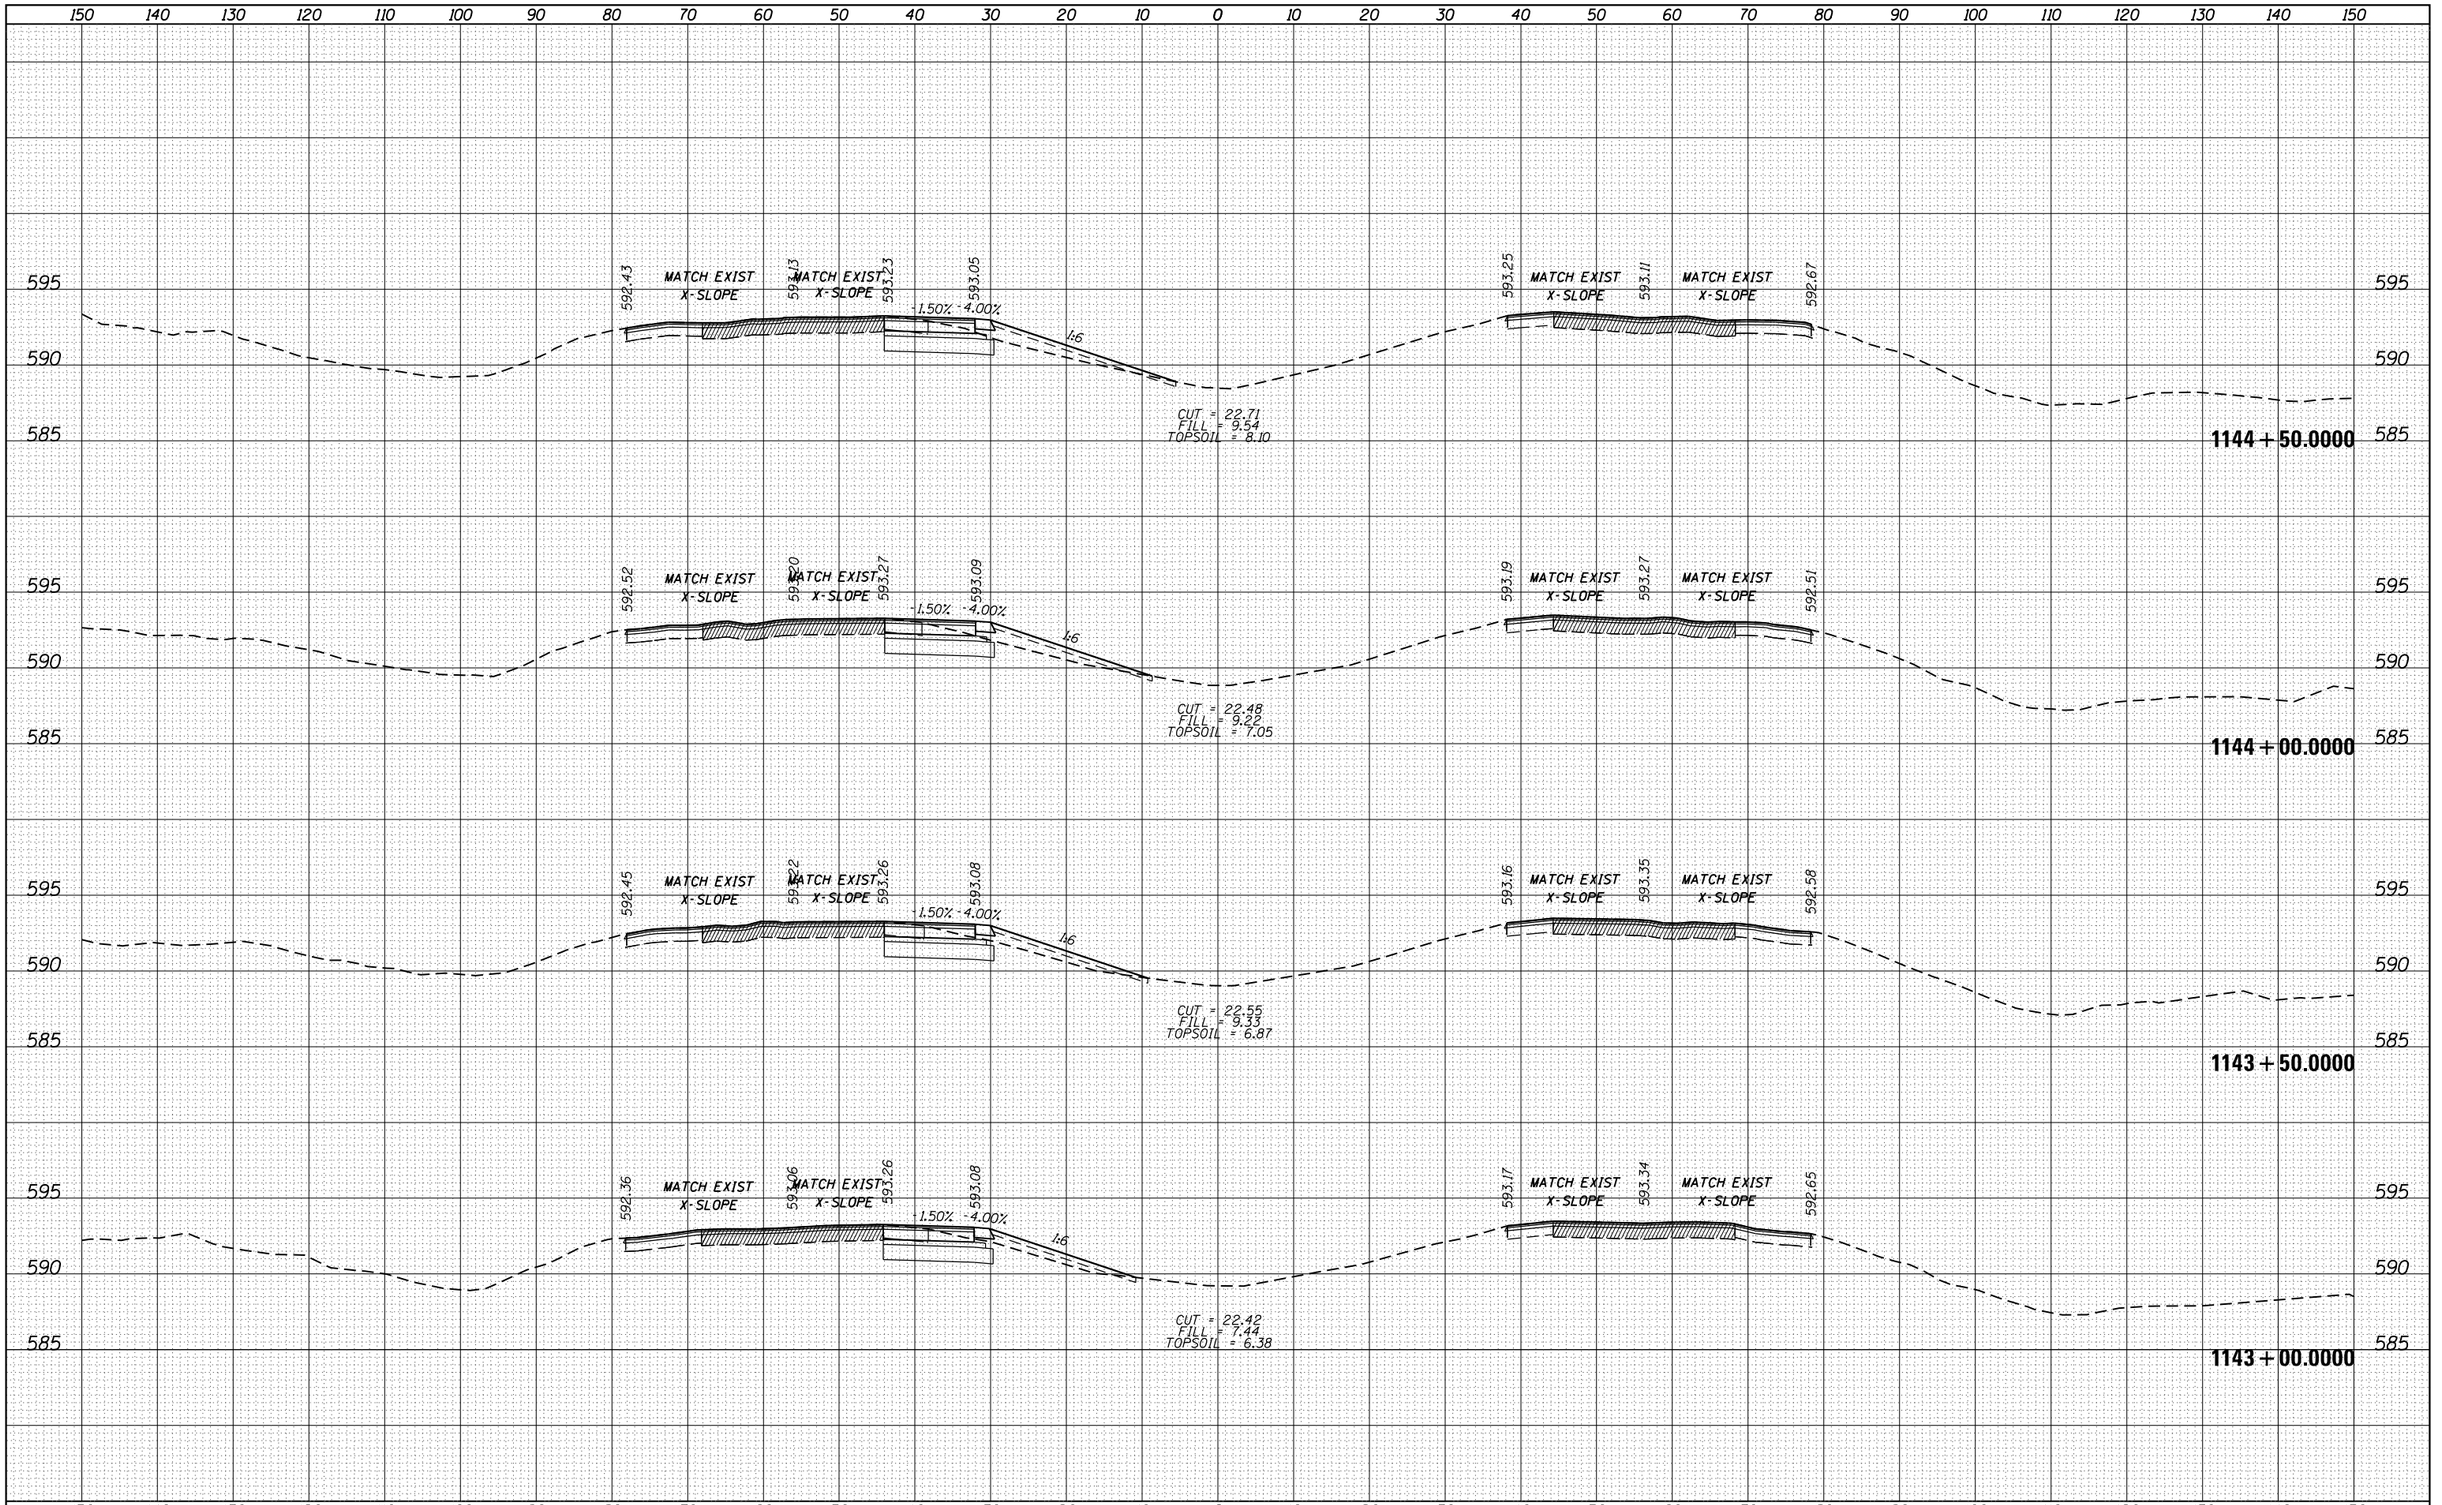

ORIGINAL SURVEY	NOTE BOOK	NO.
SURVEYED	BY	
PLOTTED		
TEMPLATE		
AREAS		
AREAS CHECKED		DATE

FILE NAME = pw:\\IL084EBIDINTEG.illinois.gov:PWIDOT\Documents\IDOT Offices\District 2\Projects\P201313\CADD\Design\D201313-xsc_ml.dgn	USER NAME = goffjl	DESIGNED -	REVISED -
		DRAWN -	REVISED -
	PLOT SCALE = 20.0000 ' / in.	CHECKED -	REVISED -
Default	PLOT DATE = 3/28/2017	DATE -	REVISED -

STATE OF ILLINOIS
DEPARTMENT OF TRANSPORTATION

I-88
CROSS SECTIONS

SCALE: | SHEET OF SHEETS | STA. 1143+00.0000 TO STA. 1144+50.0000

F.A.I. RTE.	SECTION	COUNTY	TOTAL SHEETS	SHEET NO.
88	(195-1)RS-1	WHITESIDE	140	137
		CONTRACT NO. 64J37		
	ILLINOIS	FED. AID PROJECT		

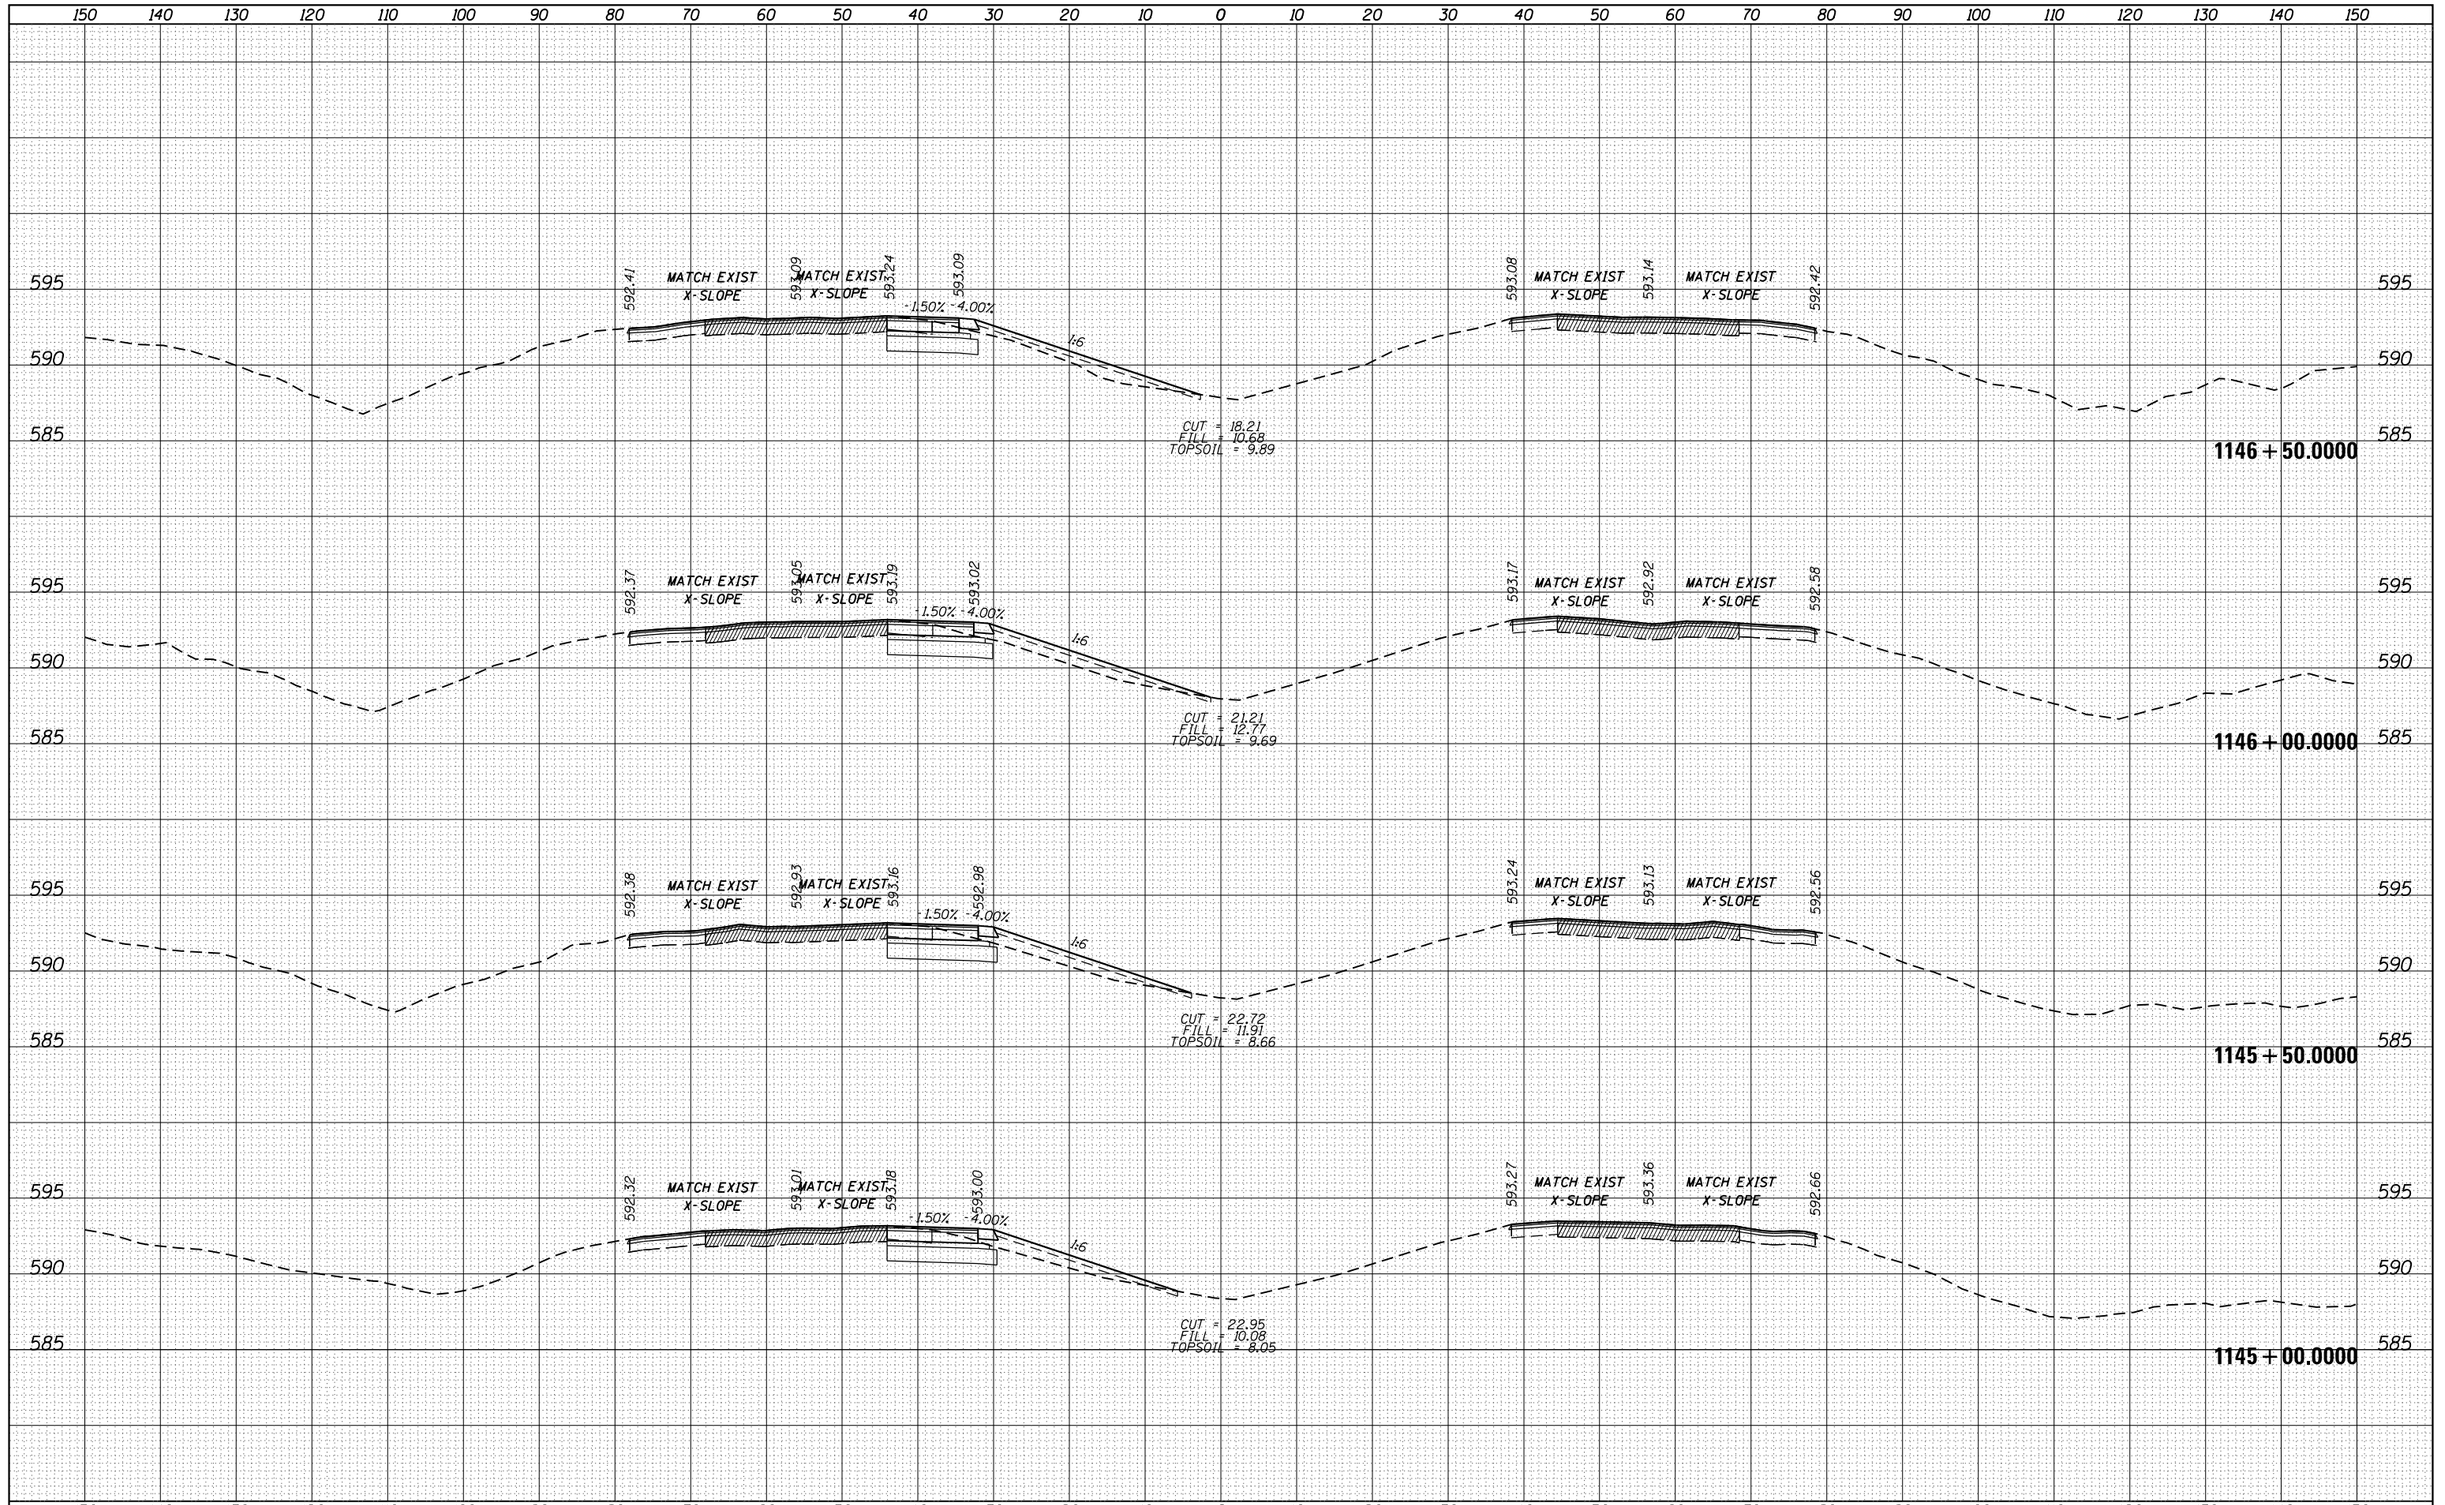

FINAL SURVEY

NO.	NOTE BOOK	BY	DATE

SURVEYED
PLOTTED
TEMPLATE
AREAS
AREAS CHECKED

ORIGINAL SURVEY

NO.	NOTE BOOK	BY	DATE

SURVEYED
PLOTTED
TEMPLATE
AREAS
AREAS CHECKED

FILE NAME = pw:\\IL084EBIDINTEG.illinois.gov:PWIDOT\Documents\IDOT Offices\District 2\Projects\P201313\CADD\Design\D201313-xsc_ml.dgn	USER NAME = goffjl	DESIGNED -	REVISED -
	PLOT SCALE = 20.0000 ' / in.	CHECKED -	REVISED -
Default	PLOT DATE = 3/28/2017	DATE -	REVISED -

STATE OF ILLINOIS
DEPARTMENT OF TRANSPORTATION

I-88
CROSS SECTIONS

SCALE: | SHEET OF SHEETS | STA. 1145+00.0000 TO STA. 1146+50.0000

F.A.I. RTE.	SECTION	COUNTY	TOTAL SHEETS	SHEET NO.
88	(195-1)RS-1	WHITESIDE	140	138
		CONTRACT NO. 64J37		
		ILLINOIS FED. AID PROJECT		

FINAL SURVEY	NOTE BOOK	NO.	BY	DATE
SURVEYED				
PLOTTED				
TEMPLATE				
AREAS				
AREAS CHECKED				

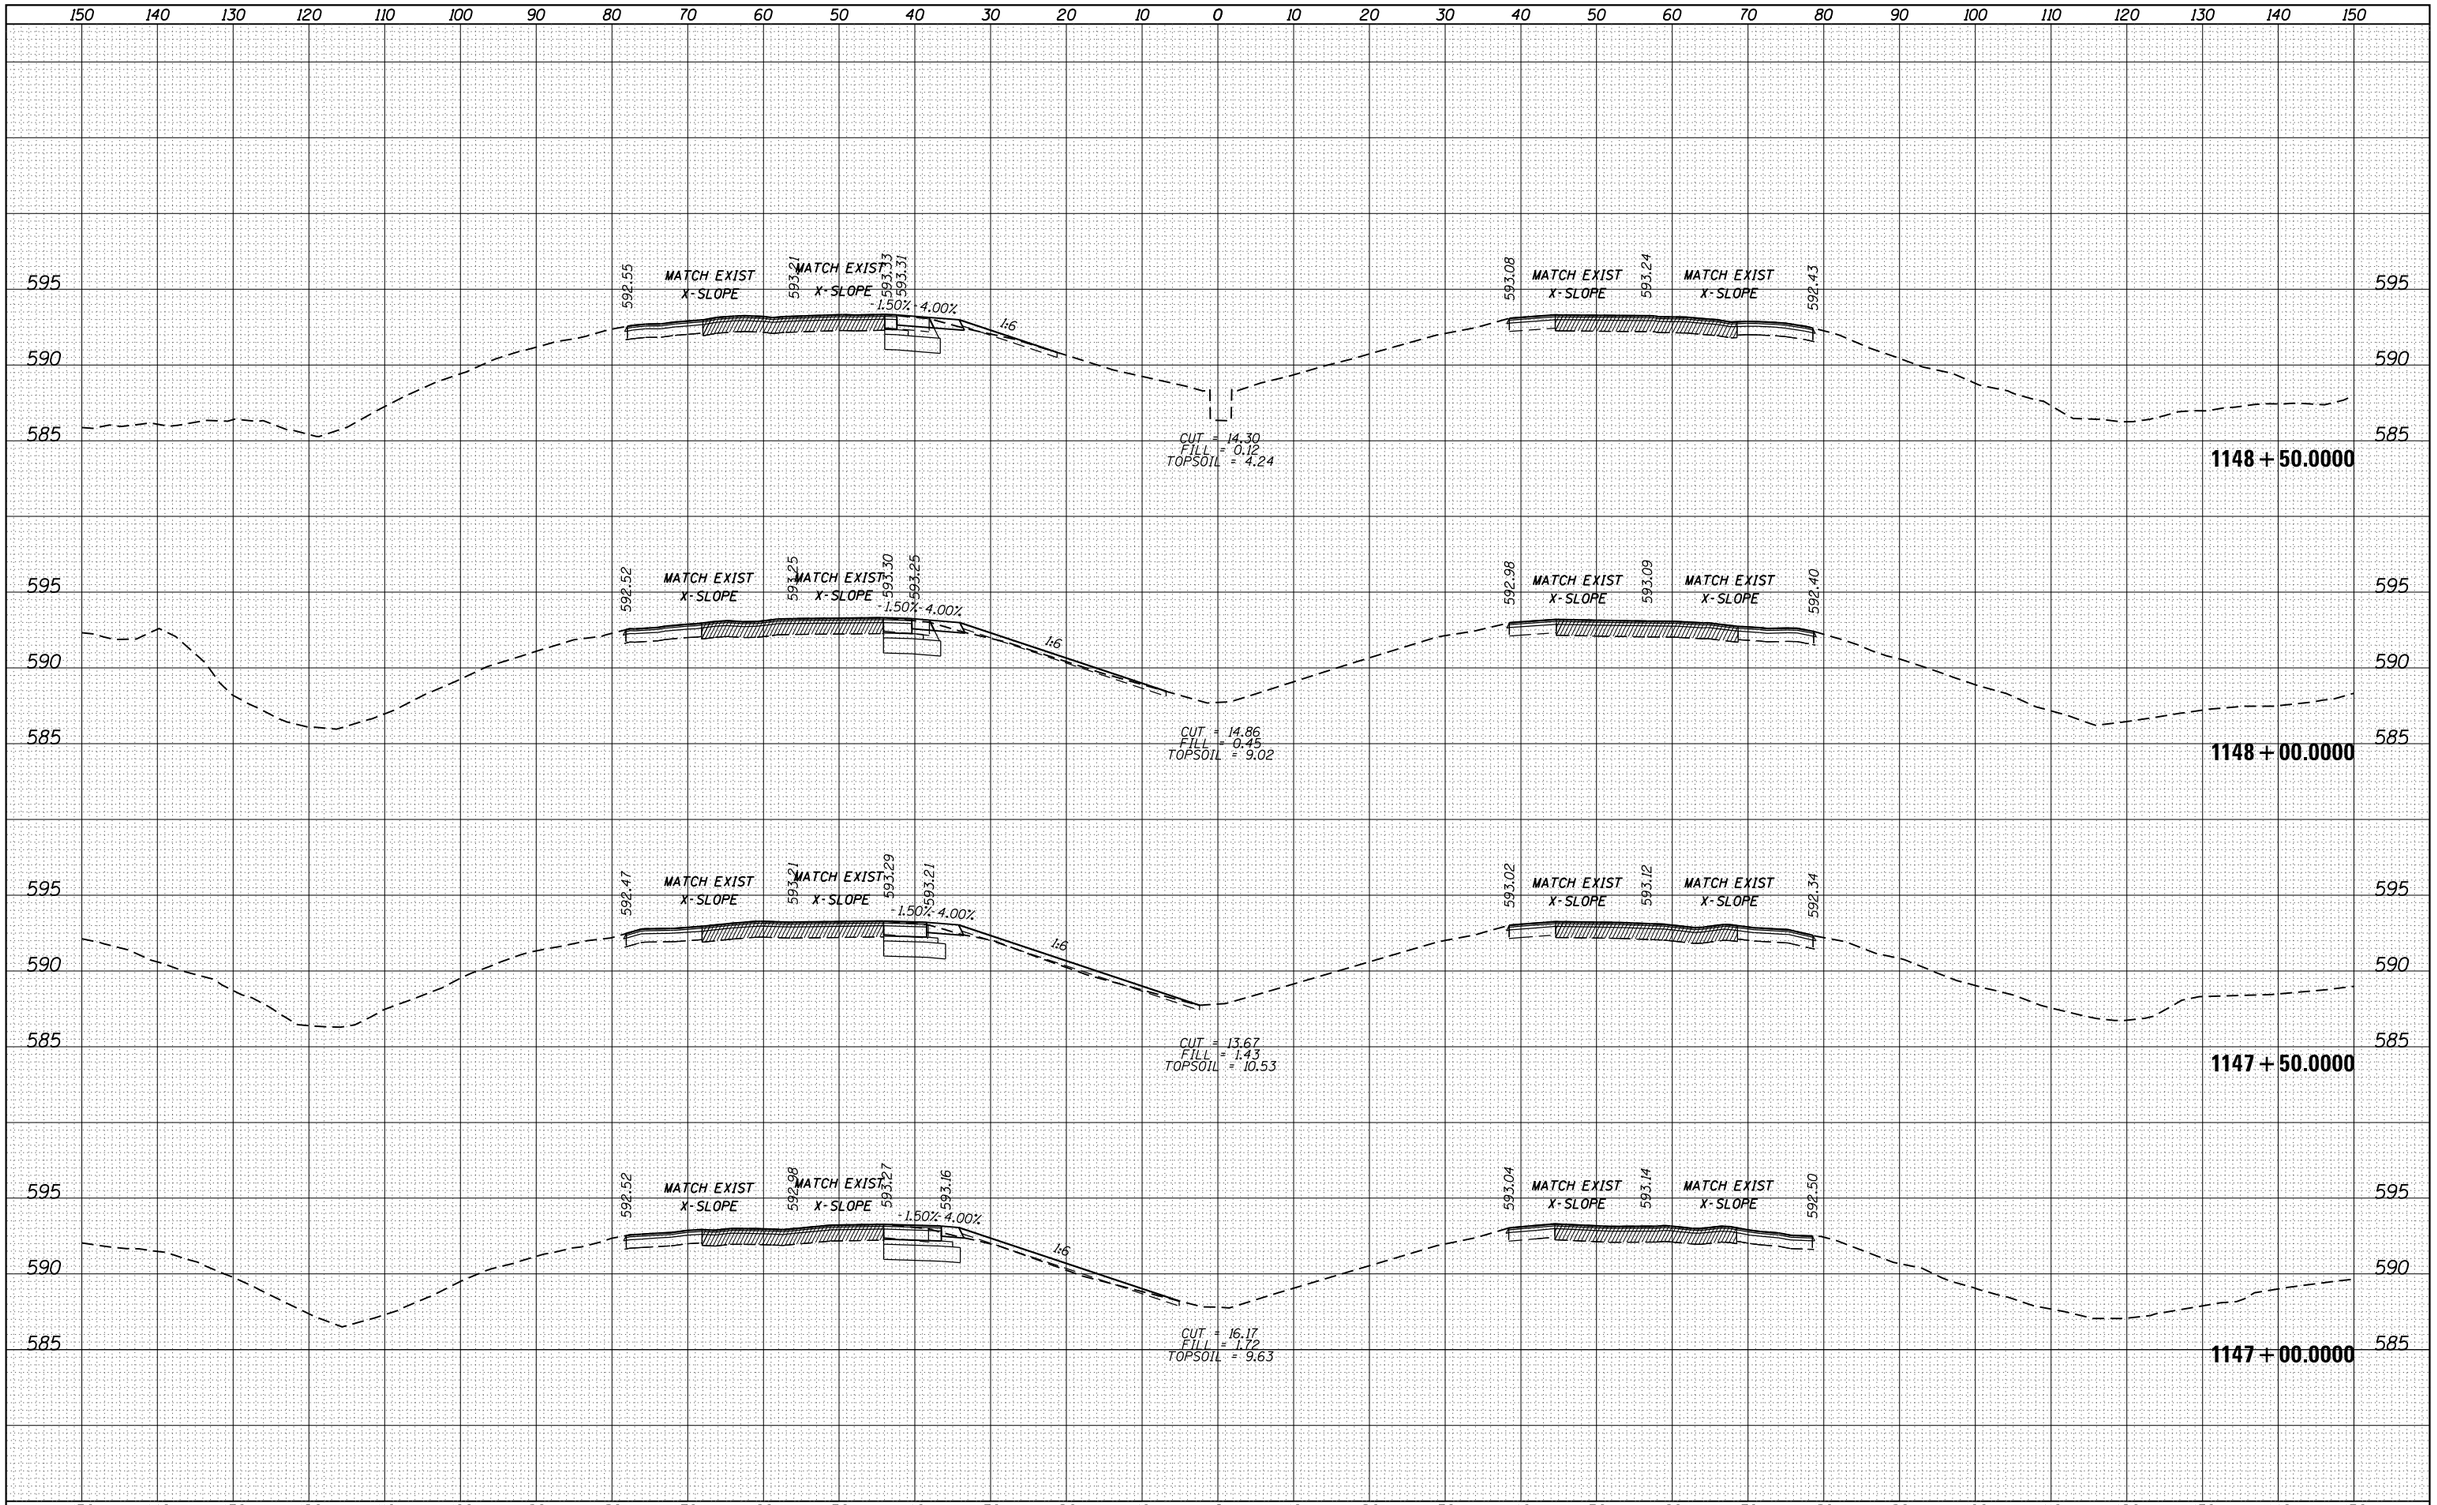

ORIGINAL SURVEY	NOTE BOOK	NO.	BY	DATE
SURVEYED				
PLOTTED				
TEMPLATE				
AREAS				
AREAS CHECKED				

FILE NAME = pw:\\IL084EBIDINTEG.illinois.gov:PWIDOT\Documents\IDOT Offices\District 2\Projects\P201313\CADD\Design\D201313-xsc_ml.dgn	USER NAME = goffjl	DESIGNED -	REVISED -
	PLOT SCALE = 20.0000 ' / in.	CHECKED -	REVISED -
Default	PLOT DATE = 3/28/2017	DATE -	REVISED -

STATE OF ILLINOIS
DEPARTMENT OF TRANSPORTATION

I-88
CROSS SECTIONS

SCALE: | SHEET OF SHEETS | STA. 1147+00.0000 TO STA. 1148+50.0000

F.A.I. RTE.	SECTION	COUNTY	TOTAL SHEETS	SHEET NO.
88	(195-1)RS-1	WHITESIDE	140	139
		CONTRACT NO. 64J37		
		ILLINOIS FED. AID PROJECT		

FINAL SURVEY		BY	DATE
NOTE BOOK	SURVEYED		
NO.	PLOTTED		
	TEMPLATE		
	AREAS		
	AREAS CHECKED		

ORIGINAL SURVEY		BY	DATE
NOTE BOOK	SURVEYED		
NO.	PLOTTED		
	TEMPLATE		
	AREAS		
	AREAS CHECKED		

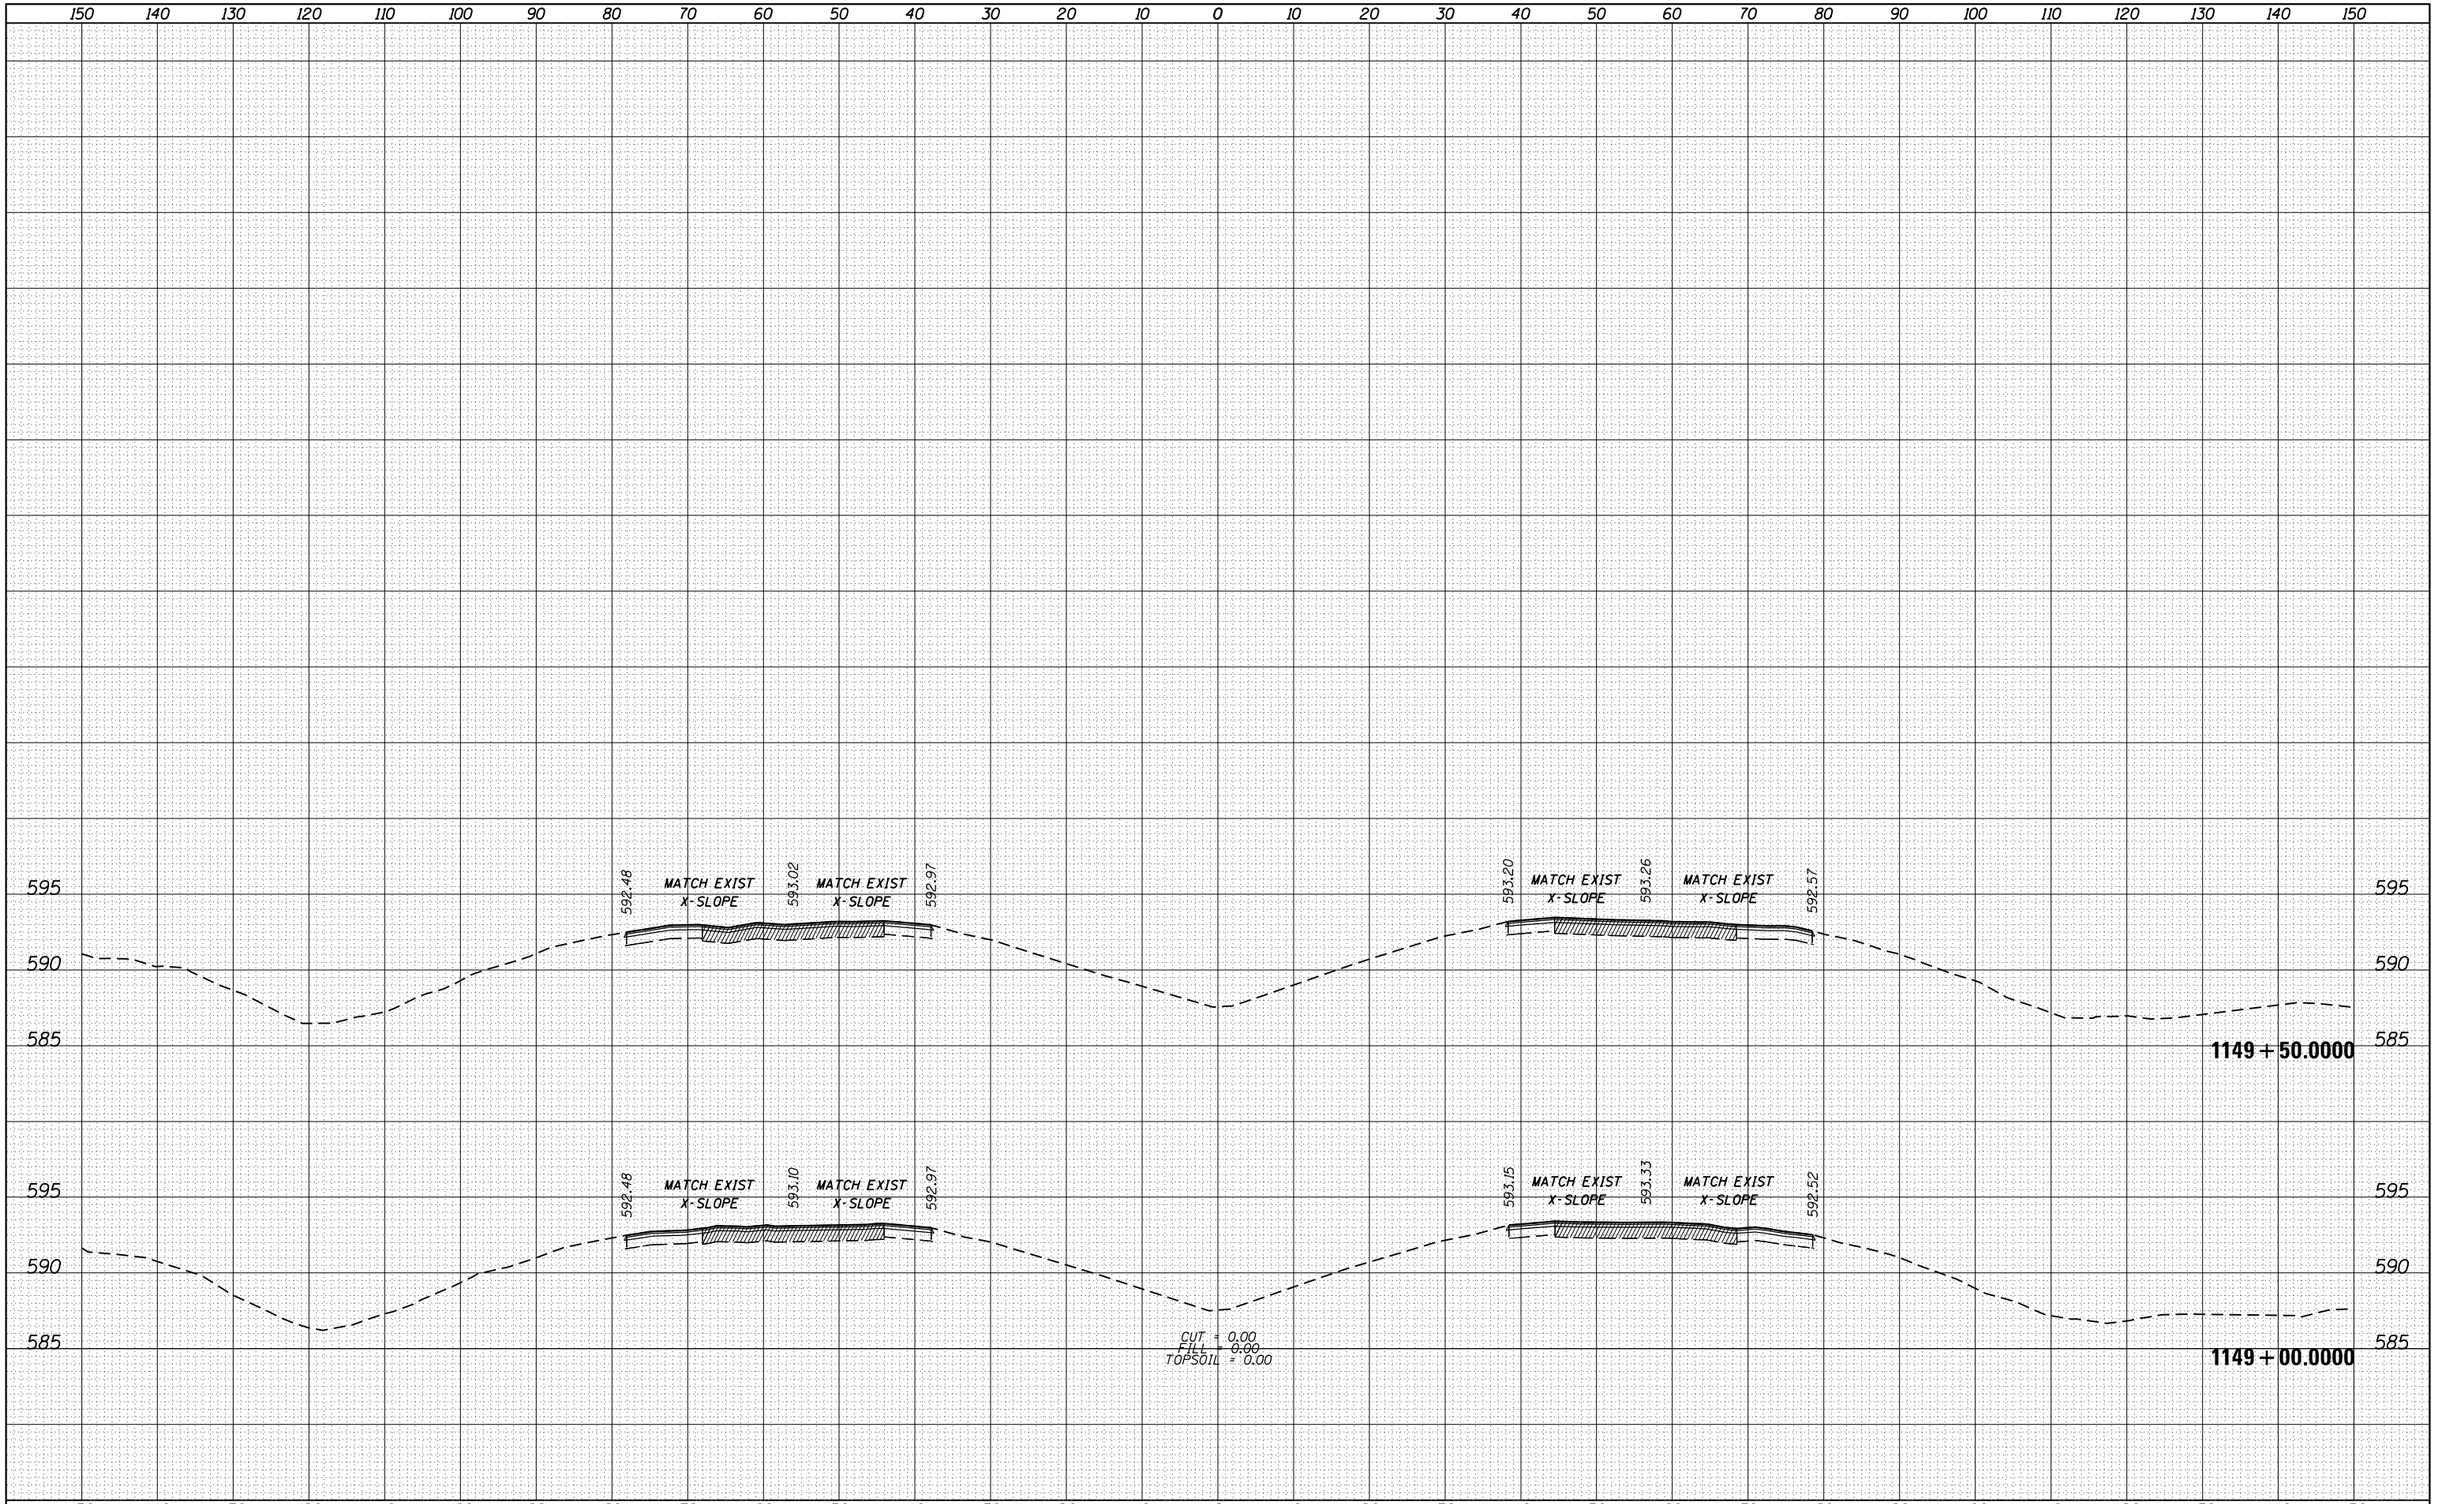

FILE NAME = pw:\\IL084EBIDINTEG.illinois.gov:PWIDOT\Documents\IDOT Offices\District 2\Projects\P201313\CADD\Design\D201313-xsc_ml.dgn	USER NAME = goffjl	DESIGNED -	REVISED -
	PLOT SCALE = 20.0000 ' / in.	CHECKED -	REVISED -
Default	PLOT DATE = 3/28/2017	DATE -	REVISED -

STATE OF ILLINOIS
DEPARTMENT OF TRANSPORTATION

I-88
CROSS SECTIONS

SCALE: | SHEET OF SHEETS | STA. 1149+00.0000 TO STA. 1149+50.0000

F.A.I. RTE.	SECTION	COUNTY	TOTAL SHEETS	SHEET NO.
88	(195-1)RS-1	WHITESIDE	140	140
		CONTRACT NO. 64J37		
		ILLINOIS FED. AID PROJECT		