F.A.P. RTE.	SECTION	COUNTY	TOTAL SHEETS	SHEET NO.
337	20R-5	LAKE	562	98
STA. 102+100		TO STA. 102+395		
FED. ROAD DIST. NO.		ILLINOIS	FED. AID PROJECT	
D-91-552-99				60881

FINAL SURVEY	BY	DATE
SURVEYED		
PLOTTED		
NOTE BOOK/TEMPLATE		
AREAS		
AREAS CHECKED		
NO.		

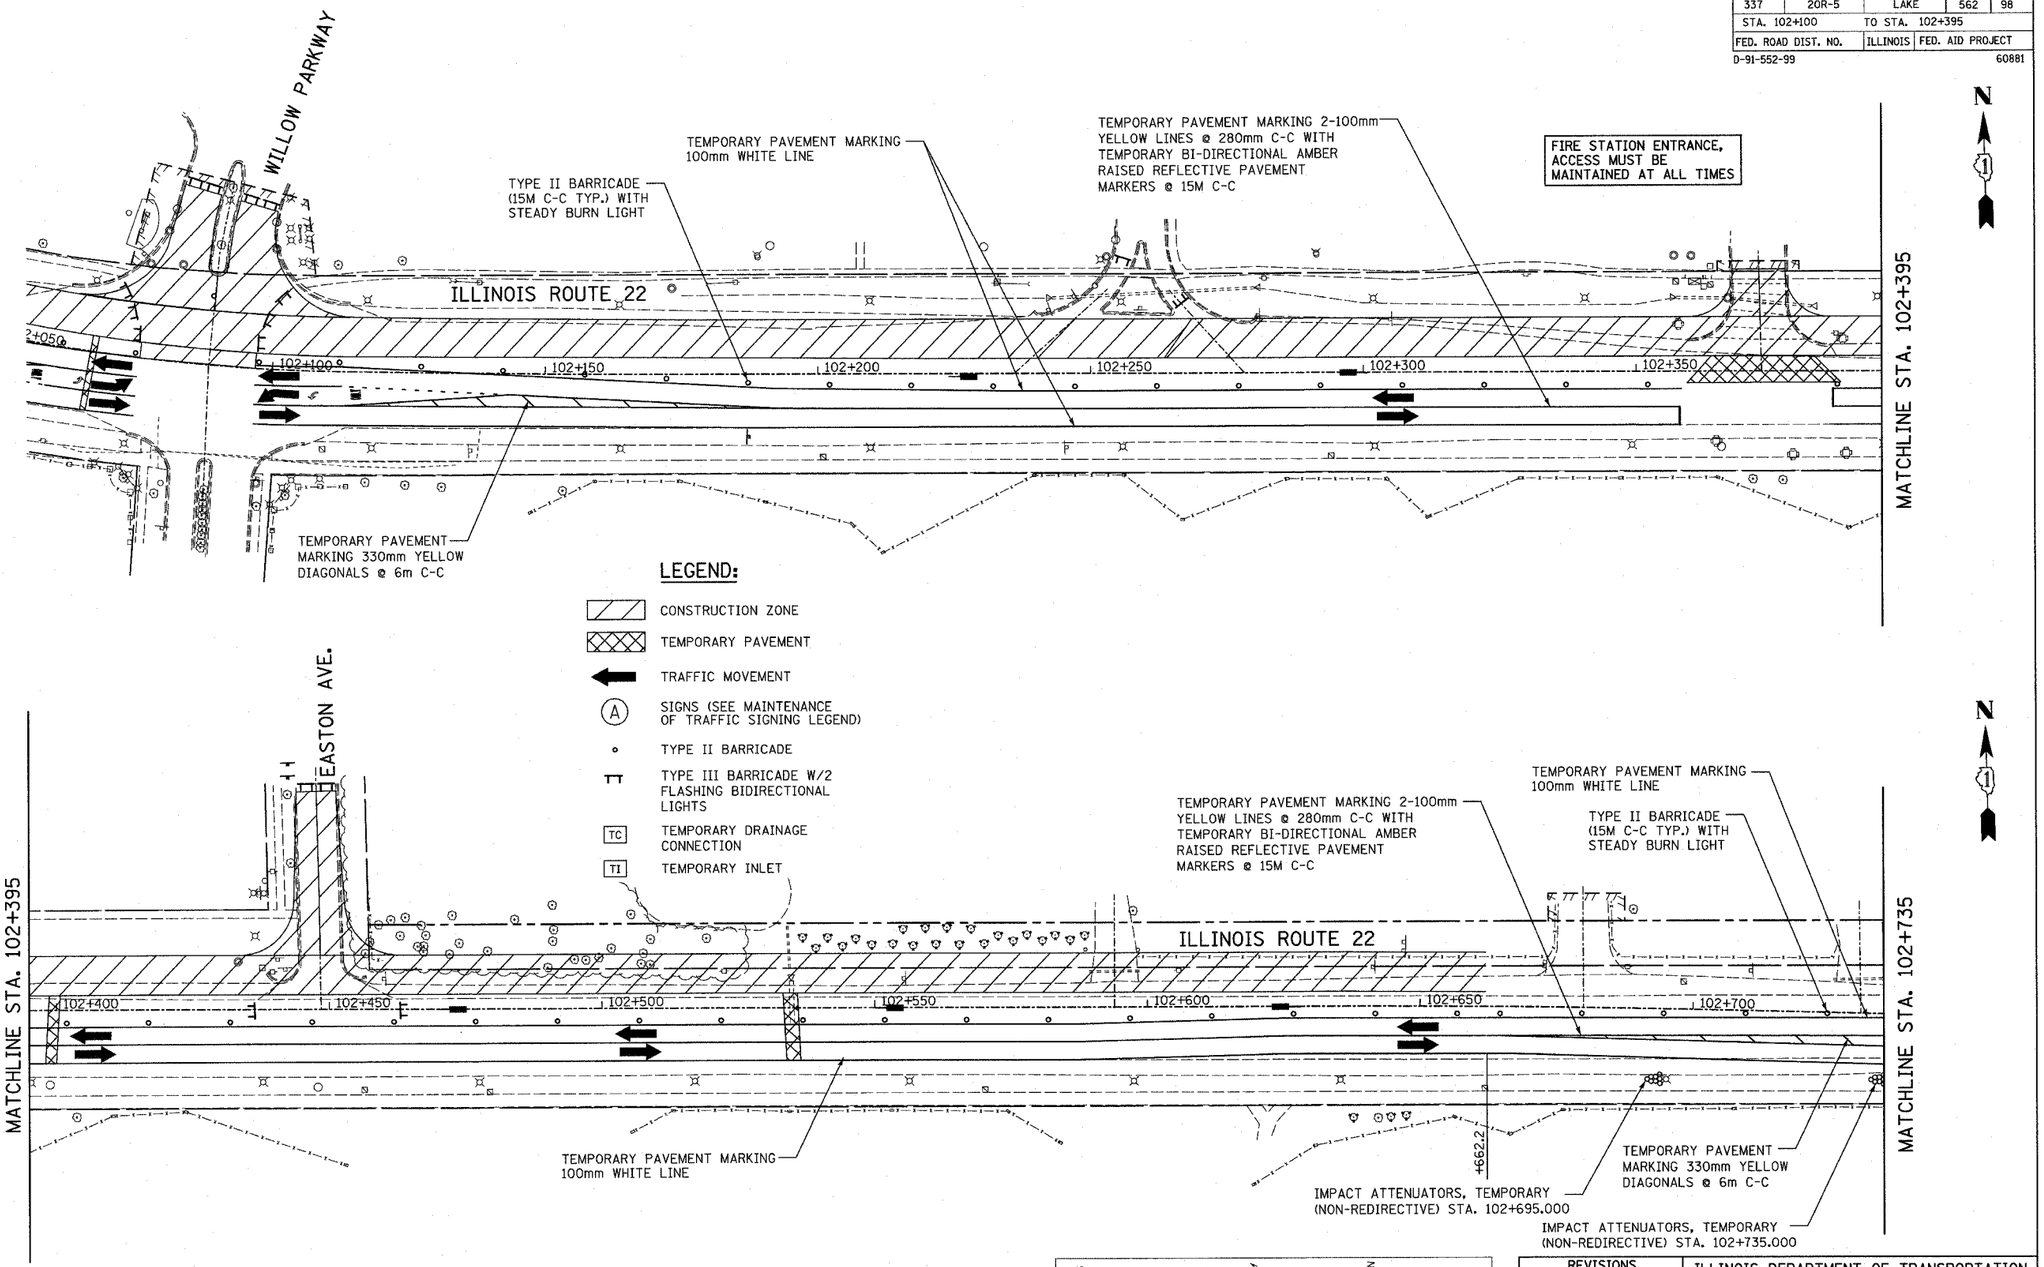

LEGEND:

- CONSTRUCTION ZONE
- TEMPORARY PAVEMENT
- TRAFFIC MOVEMENT
- (A) SIGNS (SEE MAINTENANCE OF TRAFFIC SIGNING LEGEND)
- TYPE II BARRICADE
- TYPE III BARRICADE W/2 FLASHING BIDIRECTIONAL LIGHTS
- TC TEMPORARY DRAINAGE CONNECTION
- TI TEMPORARY INLET

ORIGINAL SURVEY	BY	DATE
SURVEYED		
PLOTTED		
NOTE BOOK/TEMPLATE		
AREAS		
AREAS CHECKED		
NO.		

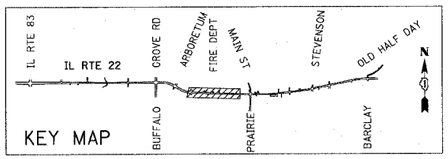

REVISIONS	
NAME	DATE

ILLINOIS DEPARTMENT OF TRANSPORTATION
IL RTE 22 (FAP 337)
IL RTE 83 TO US 45 / IL 21 (MILWAUKEE AVE)
MAINTENANCE OF TRAFFIC
STAGE 1A
STA. 102+100 TO STA. 102+735
SHEET 2 OF 4

SCALE: 1:500 DRAWN BY: JPM

DATE: 03-22-2004 CHECKED BY: JNR

p:\00332\Road\22mot1a02.dgn 04/15/2004 01:17:49 PM