F.A.P. RTE.	SECTION	COUNTY	TOTAL SHEETS	SHEET NO.
337	20R-5	LAKE	562	128
STA.		TO STA.		
FED. ROAD DIST. NO.		ILLINOIS	FED. AID PROJECT	
D-91-552-99				60881

ORIGINAL SURVEY	NOTE BOOK	NO.	BY	DATE
FINAL SURVEY	SURVEYED			
	PLOTTED			
	TEMPLATE			
	AREAS			
	AREAS CHECKED			

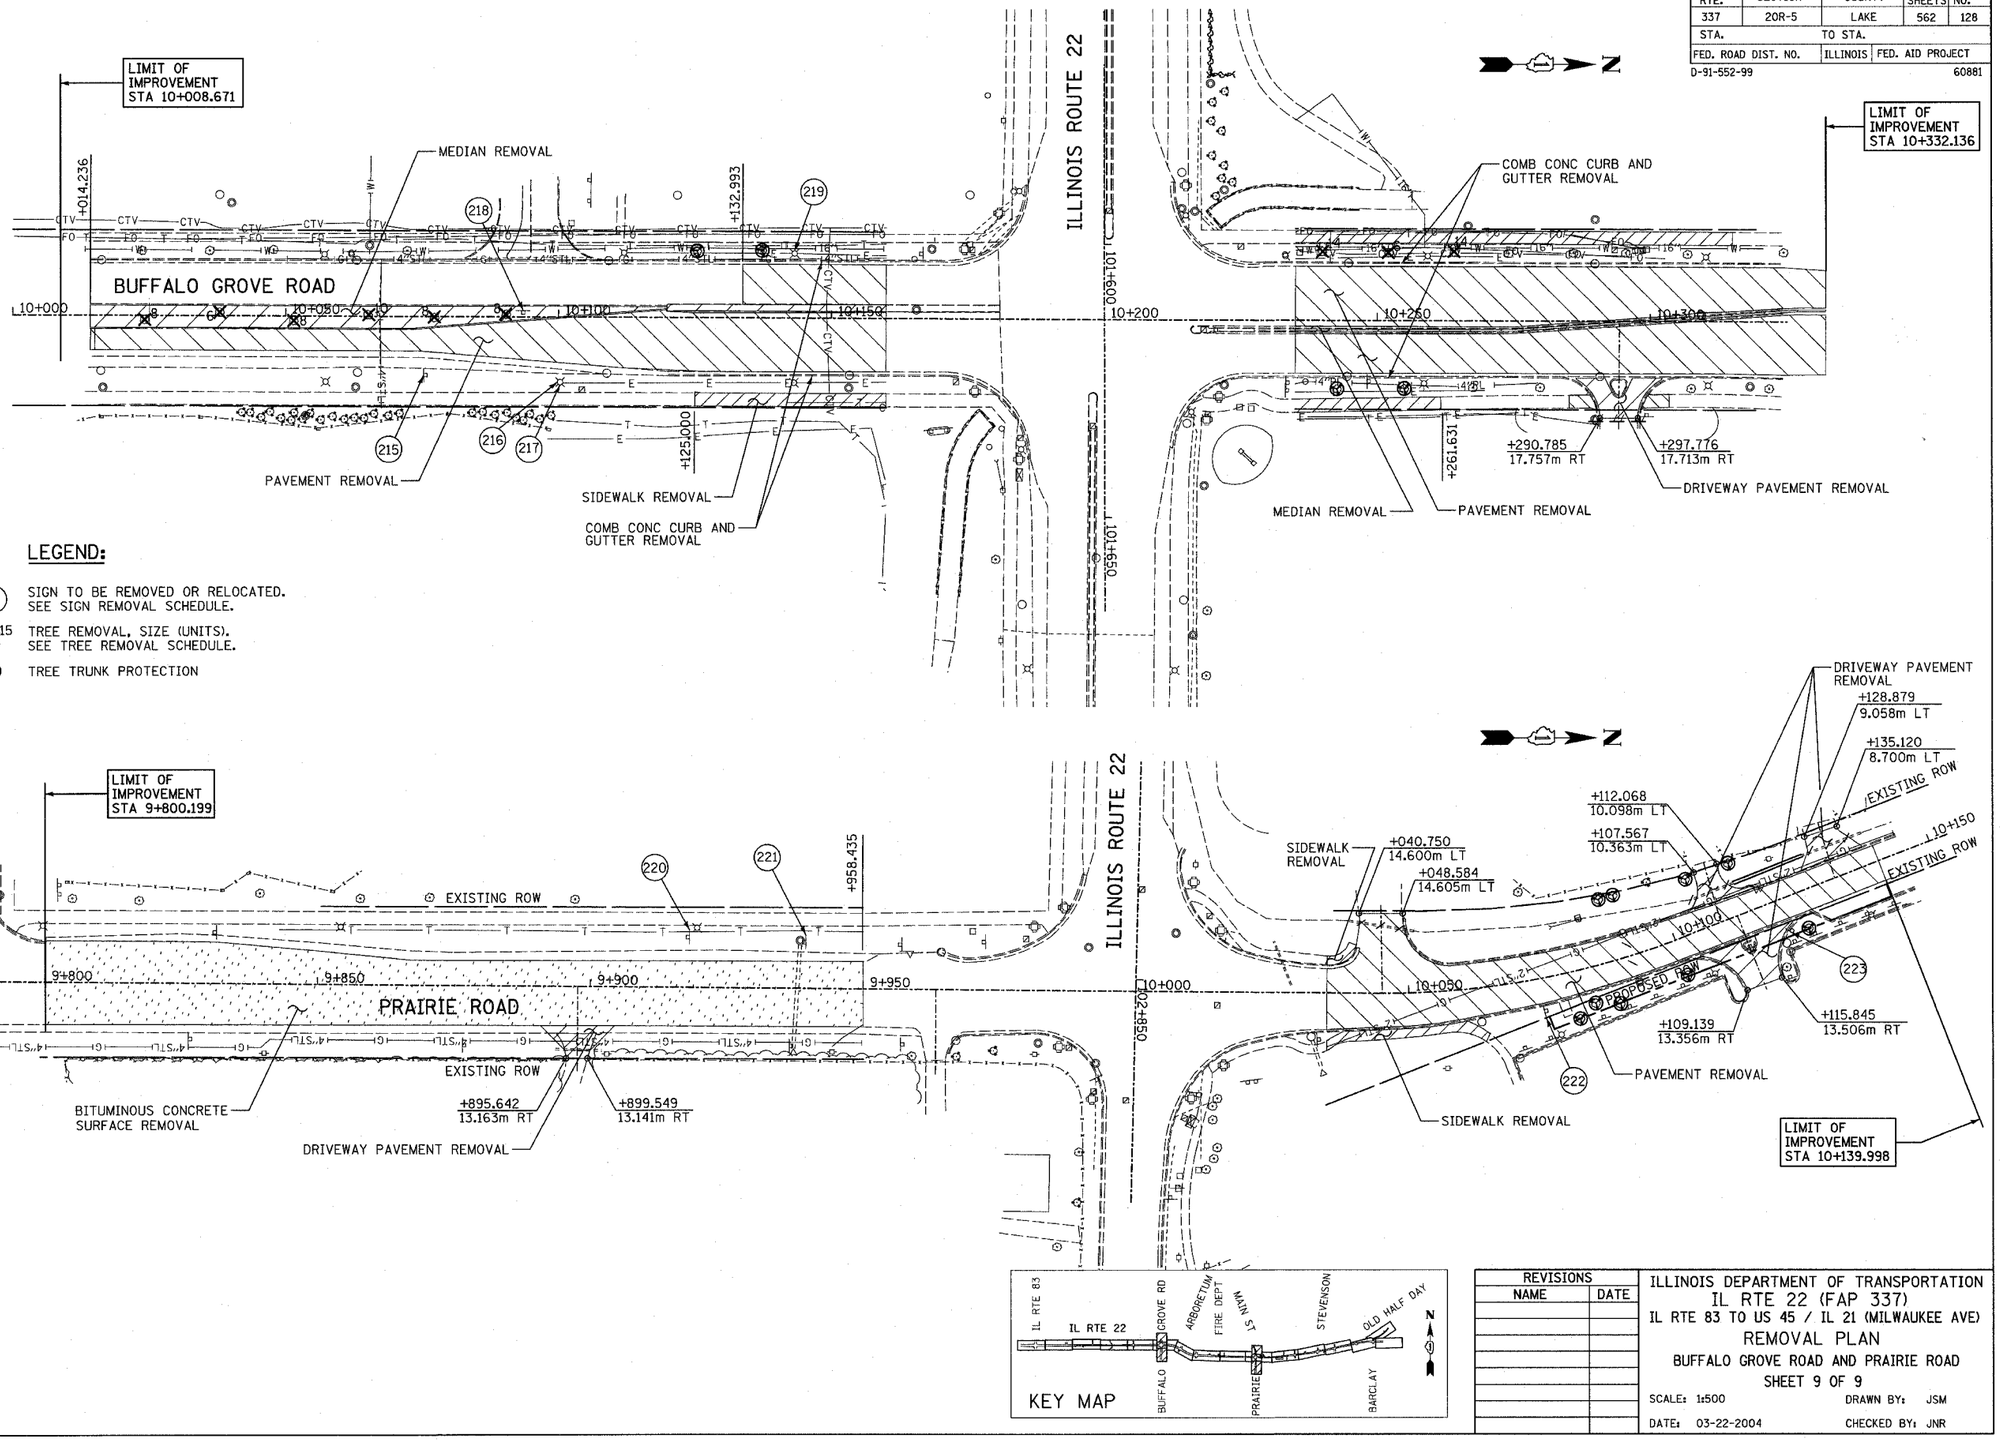

REVISIONS	
NAME	DATE

ILLINOIS DEPARTMENT OF TRANSPORTATION
IL RTE 22 (FAP 337)
IL RTE 83 TO US 45 / IL 21 (MILWAUKEE AVE)
REMOVAL PLAN
BUFFALO GROVE ROAD AND PRAIRIE ROAD
SHEET 9 OF 9

SCALE: 1:500 DRAWN BY: JSM

DATE: 03-22-2004 CHECKED BY: JNR

p:\00332\road\22reash09.dgn 03/23/2004 03:30:45 PM