STATE OF ILLINOIS
DEPARTMENT OF TRANSPORTATION

FAP	SECTION	COUNTY	TOTAL SHEETS	SHEET NO.
337	20R-5	LAKE	562	448
FED. ROAD DIST. NO. 7	ILLINOIS	FED. AID PROJECT-		

SHEET NO. 4
9 SHEETS

D-91-552-99 Contract No. 60881

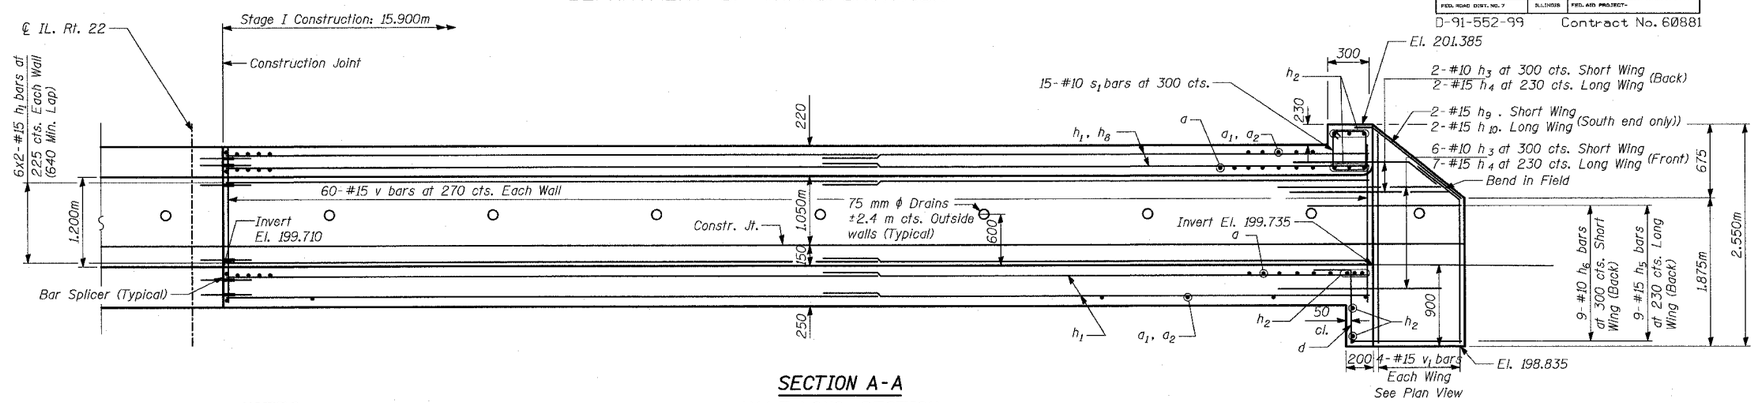

SECTION A-A
HALF LONG. SECTION

NOTES

1. For Notes See Sheet 3 of 9.

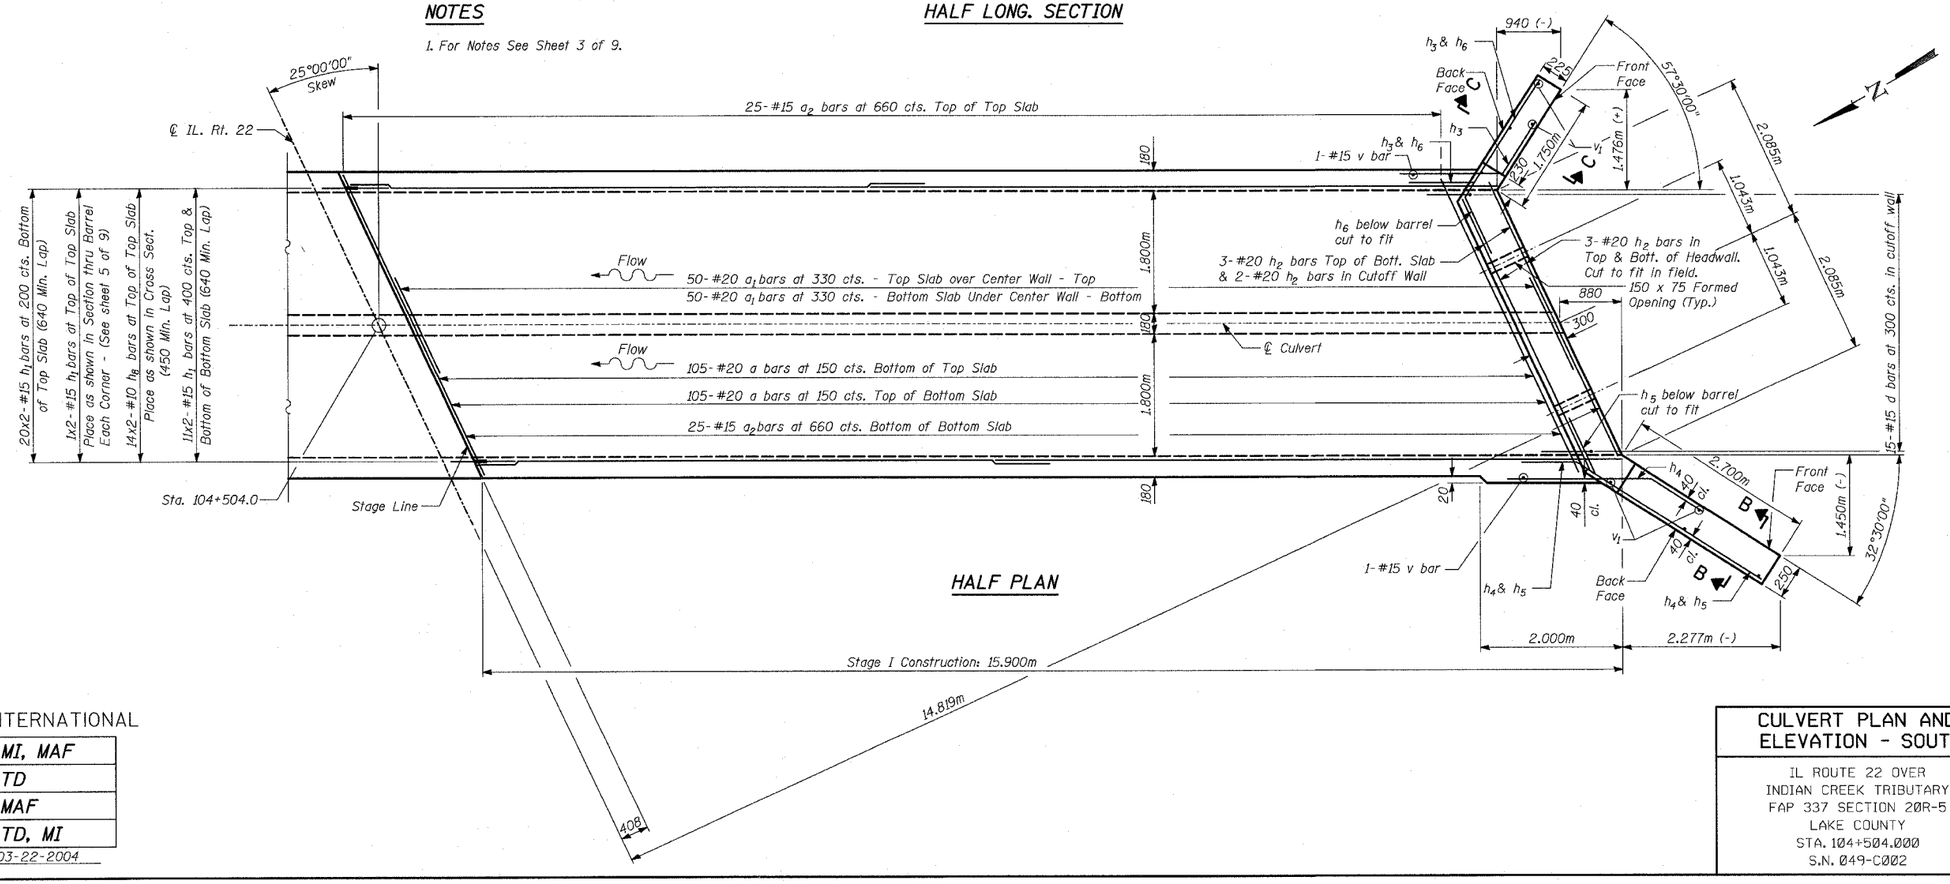

HALF PLAN

TY·LIN INTERNATIONAL

DESIGNED	MI, MAF
CHECKED	TD
DRAWN	MAF
CHECKED	TD, MI
DATE	03-22-2004

CULVERT PLAN AND ELEVATION - SOUTH

IL ROUTE 22 OVER
INDIAN CREEK TRIBUTARY
FAP 337 SECTION 20R-5
LAKE COUNTY
STA. 104+504.000
S.N. 049-C002

...\structure\double\dbplan2.dgn 04/12/2004 11:45:13 AM