ORIGINAL SURVEY		BY	DATE
	SURVEYED		
	PLOTTED		
NOTE BOOK	TEMPLATE		
	AREAS		
NO.	AREAS CHECKED		

FINAL SURVEY		BY	DATE
	SURVEYED		
	PLOTTED		
NOTE BOOK	TEMPLATE		
	AREAS		
NO.	AREAS CHECKED		

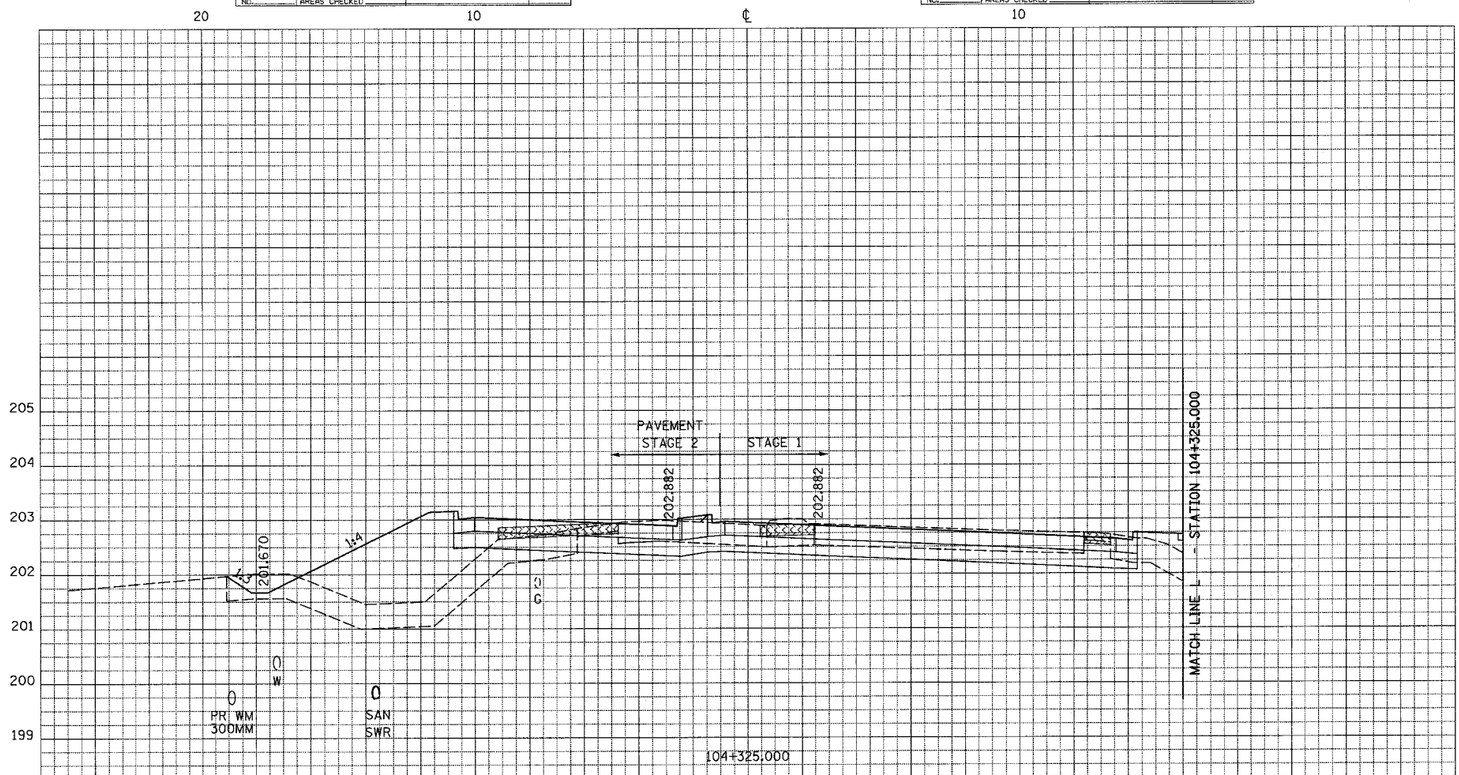

END AREAS (SQ M)	STAGE 1	PRESTAGE
EARTH EXCAVATION	1.1	3.4
TOPSOIL EXCAVATION	6.3	4.4
EMBANKMENT	10.9	7.4

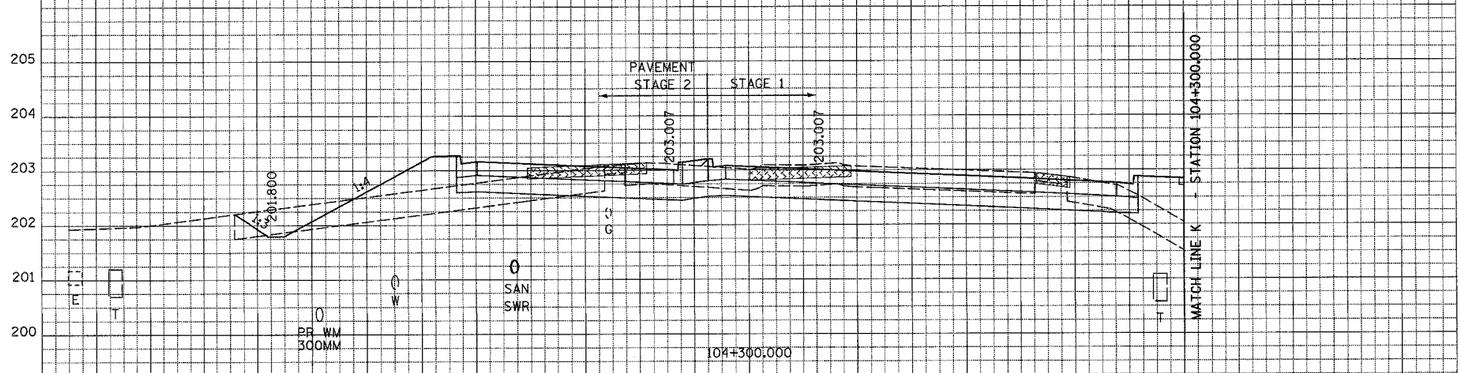

END AREAS (SQ M)	STAGE 1	PRESTAGE
EARTH EXCAVATION	1.0	3.8
TOPSOIL EXCAVATION	6.1	5.6
EMBANKMENT	4.5	11.7

POROUS GRANULAR EMBANKMENT, SUBGRADE

UNDERCUT (REMOVAL AND DISPOSAL OF UNSUITABLE MATERIAL)

TEMPORARY PAVEMENT

F.A.P. RTE.	SECTION	COUNTY	TOTAL SHEETS	SHEET NO.
337	20R-5	LAKE	562	536
STA. 99+825.000	TO STA. 104+600.000			
FED. ROAD DIST. NO.	ILLINOIS	FED. AID PROJECT		
D-91-552-99			60881	

ILLINOIS ROUTE 22
CROSS SECTION SHEET 61 OF 67