F.A.P. RTE.	SECTION	COUNTY	TOTAL SHEETS	SHEET NO.
337	20 WRS-6	LAKE	318	54
STA. 11+450	TO STA. 11+800			
FED. ROAD DIST. NO.	ILLINOIS FED. AID PROJECT			

CONTRACT NO. 62030

EXISTING

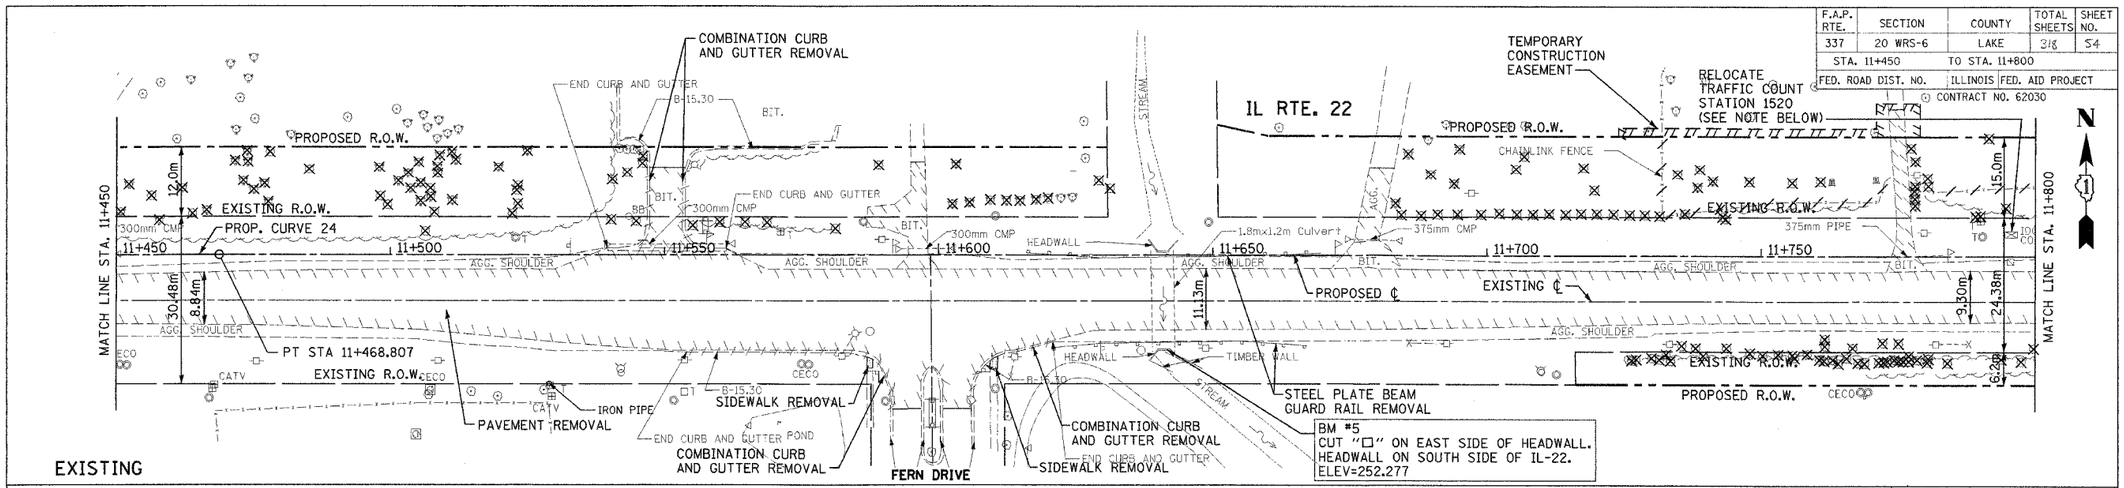

PROPOSED

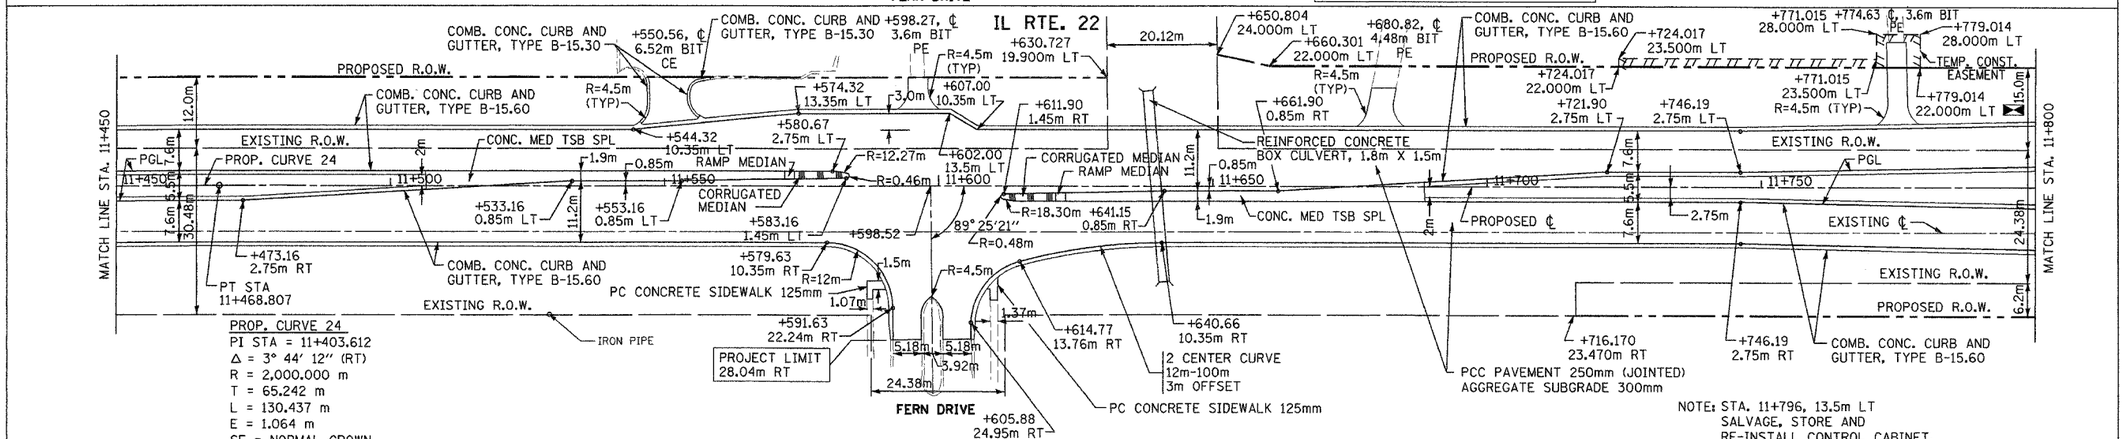

PROP. CURVE 24
PI STA = 11+403.612
Δ = 3° 44′ 12″ (RT)
R = 2,000.000 m
T = 65.242 m
L = 130.437 m
E = 1.064 m
SE = NORMAL CROWN
P.C. STA = 11+338.370
P.T. STA = 11+468.807

NOTE: STA. 11+796, 13.5m LT
SALVAGE, STORE AND
RE-INSTALL CONTROL CABINET,
MODEM AND SOLAR PANEL.
(SEE DETAIL)

SCALE IN METERS
HORIZ. (1:500) 10 0 10
VERT. (1:50) 1 0 1

PROPOSED

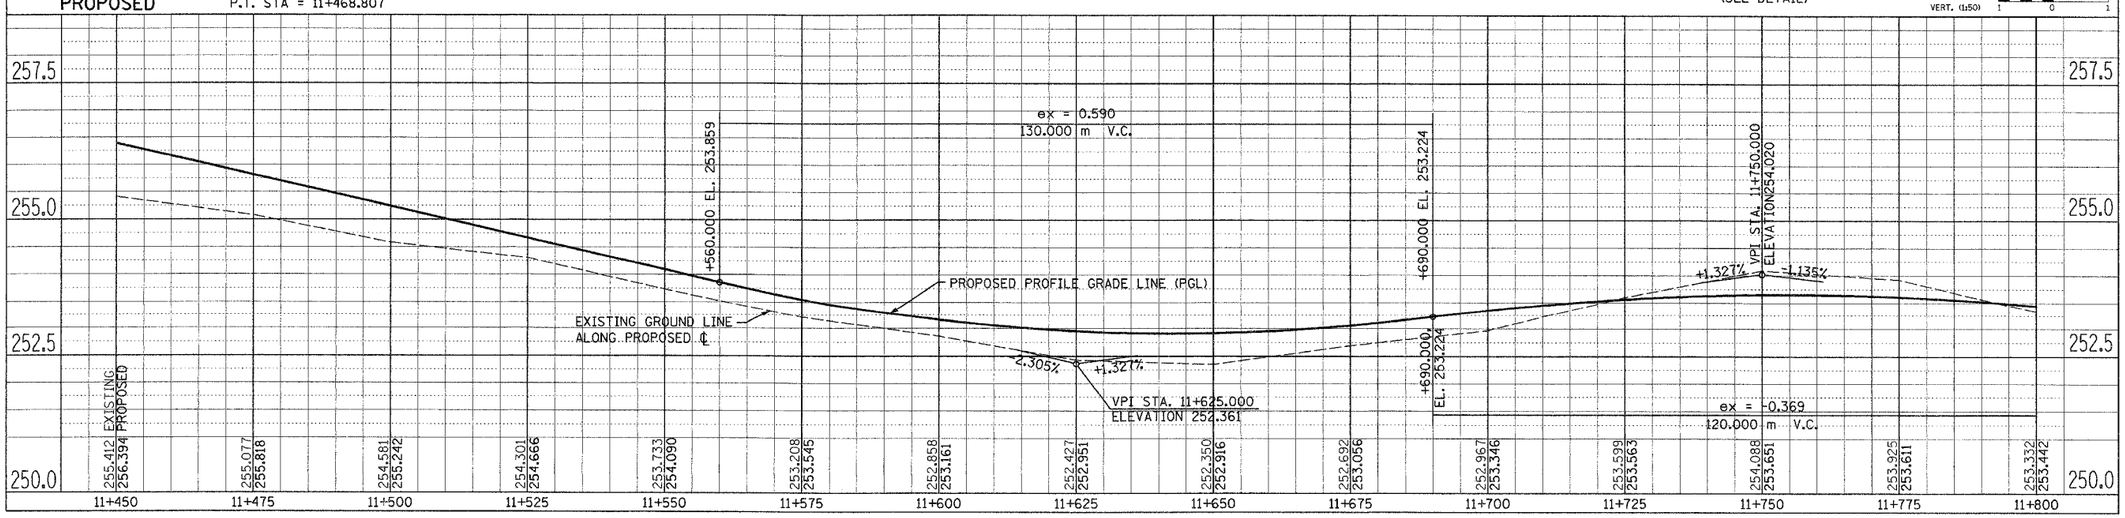

PLAN AND PROFILE IL RTE. 22 STA. 11+450 TO STA. 11+800