F.A.P. RTE.	SECTION	COUNTY	TOTAL SHEETS	SHEET NO.
337	20 WRS-6	LAKE	318	63
STA. 10+450		TO STA. 10+750		
FED. ROAD DIST. NO.		ILLINOIS	FED. AID PROJECT	

CONTRACT NO. 62030

NOT TO BE USED FOR DESIGN/CONSTRUCTION PURPOSE

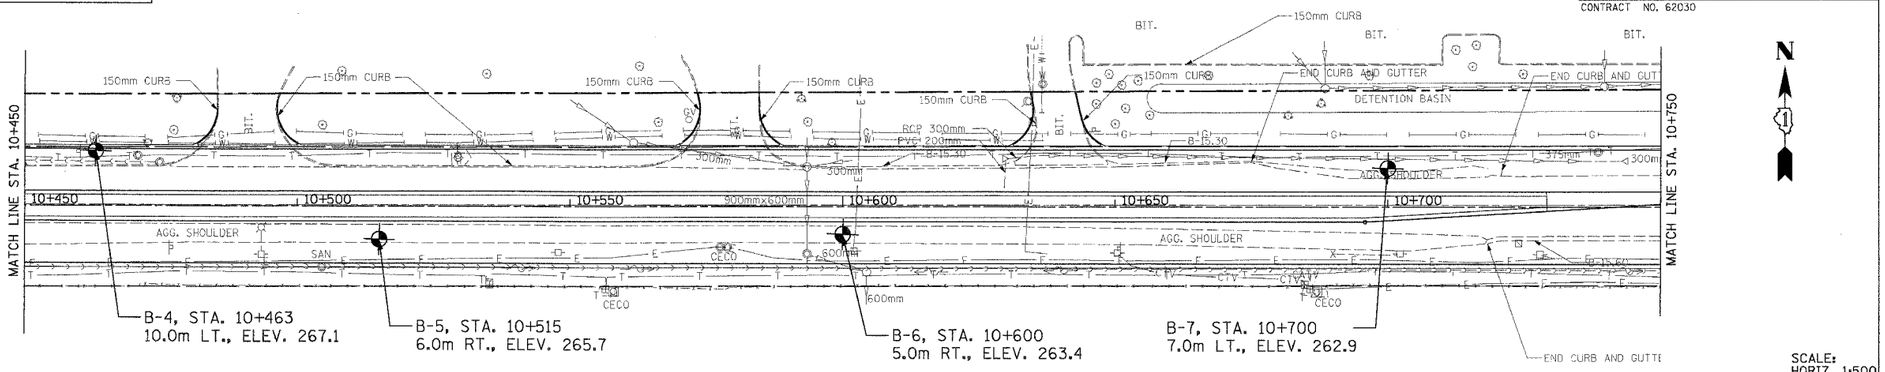

SCALE:
HORIZ. 1:500
VERT. 1:50

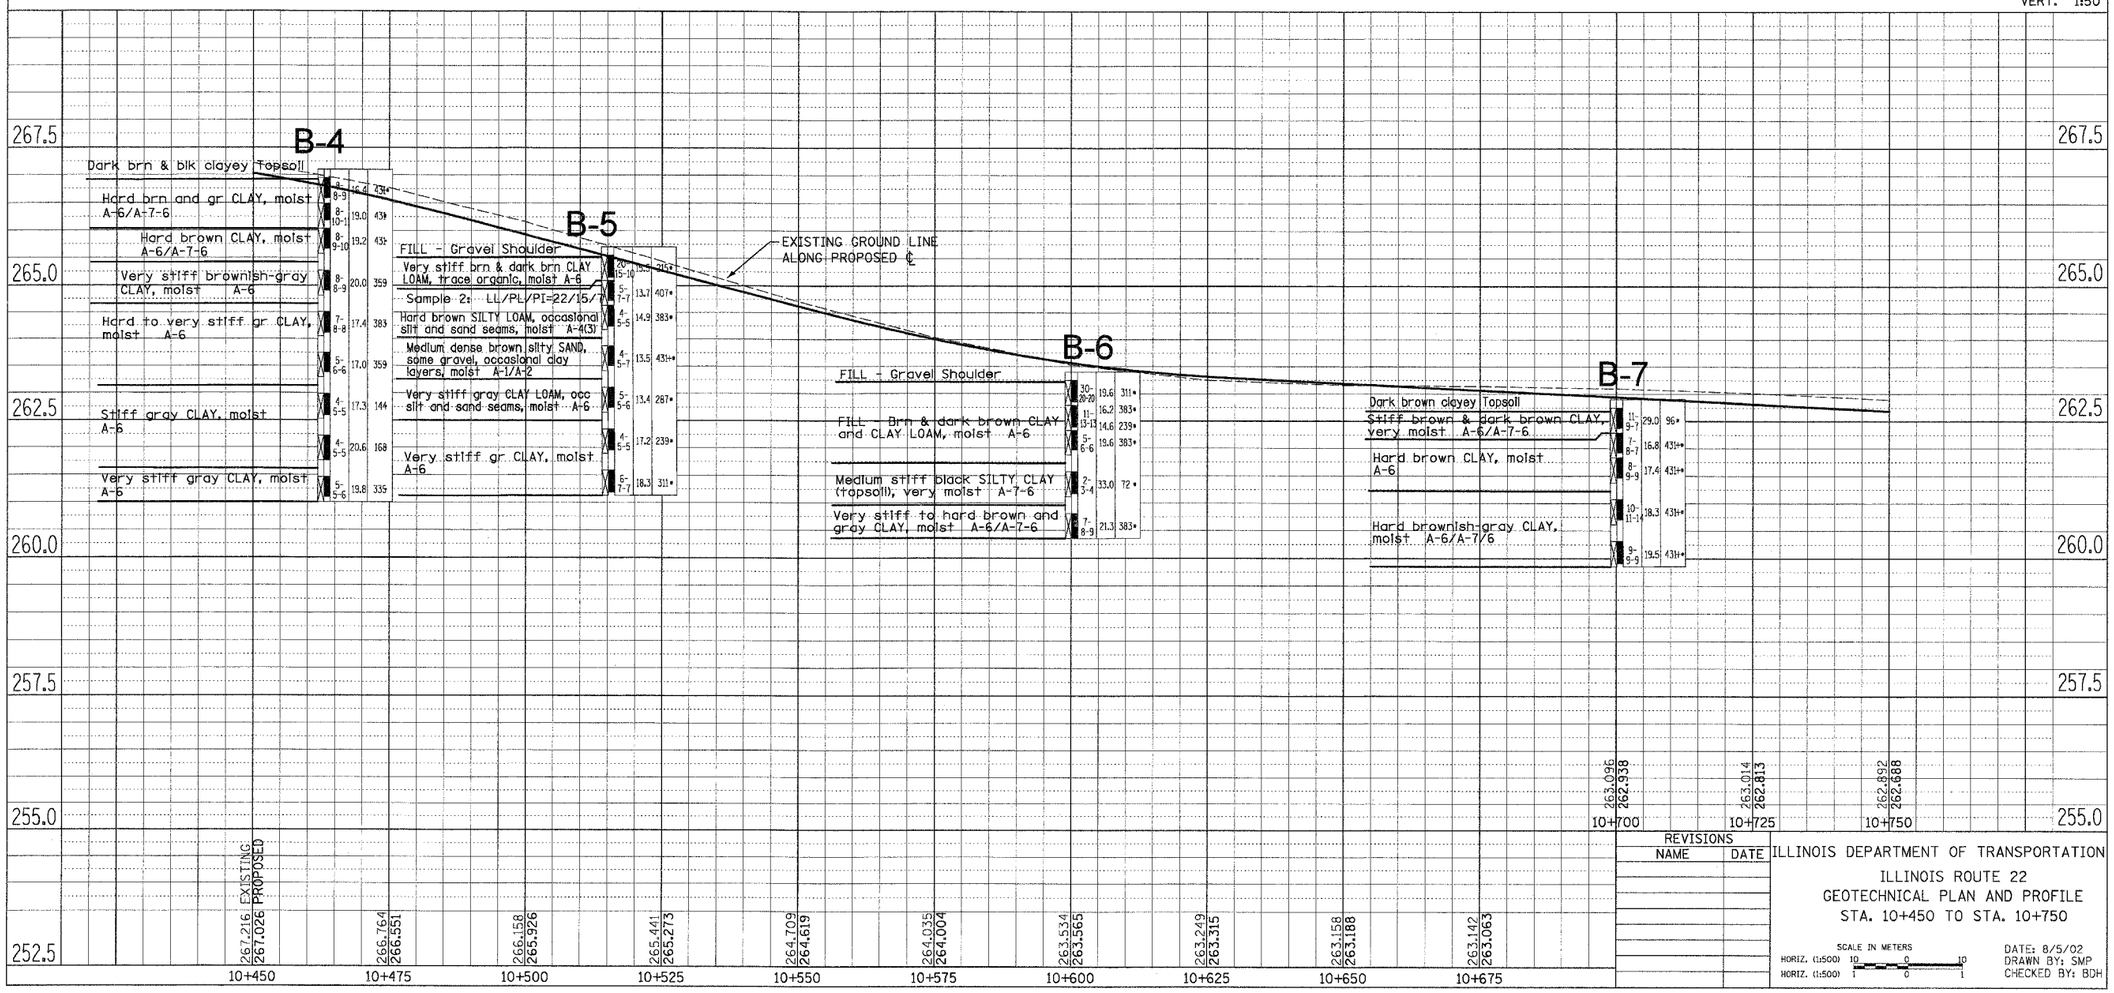

REVISIONS	
NAME	DATE

ILLINOIS DEPARTMENT OF TRANSPORTATION

ILLINOIS ROUTE 22
GEOTECHNICAL PLAN AND PROFILE
STA. 10+450 TO STA. 10+750

SCALE IN METERS
HORIZ. (1:500) 10 0 10
HORIZ. (1:500) 1 0 1

DATE: 8/5/02
DRAWN BY: SMP
CHECKED BY: BDH

FINAL SURVEY
NOTE BOOK NO.
SURVEYED
PLOTTED
TEMPLATE
AREAS
AREAS CHECKED
BY
DATE

ORIGINAL SURVEY
NOTE BOOK NO.
SURVEYED
PLOTTED
TEMPLATE
AREAS
AREAS CHECKED
BY
DATE