F.A.P. RTE.	SECTION	COUNTY	TOTAL SHEETS	SHEET NO.
337	20 WRS-6	LAKE	318	76
STA. 10+100		TO STA. 10+450		
FED. ROAD DIST. NO.		ILLINOIS	FED. AID PROJECT	

CONTRACT NO. 62030

DATE	BY	
		FINAL SURVEY
		SURVEYED
		PLOTTED
		NOTE BOOK
		TEMPLATE
		AREAS
		AREAS CHECKED
		NO.

EXISTING

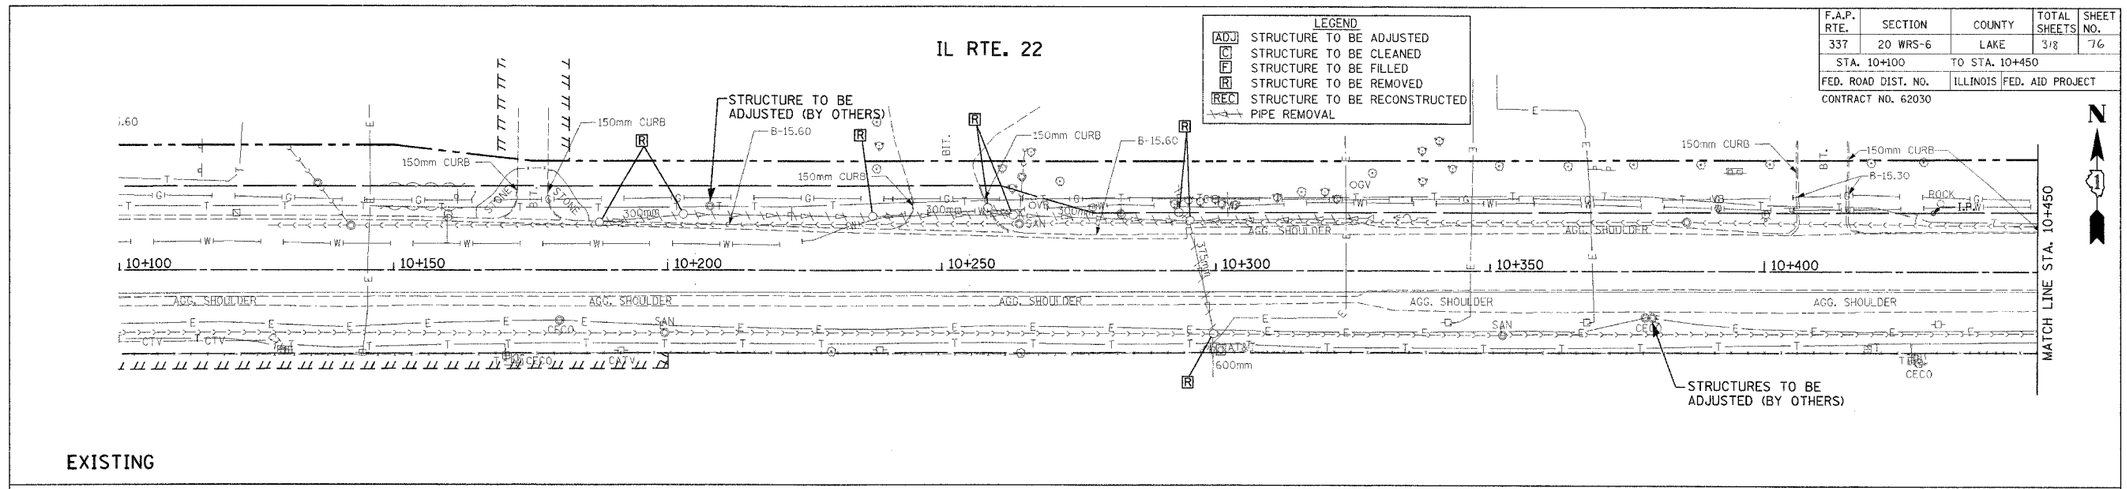

PROPOSED

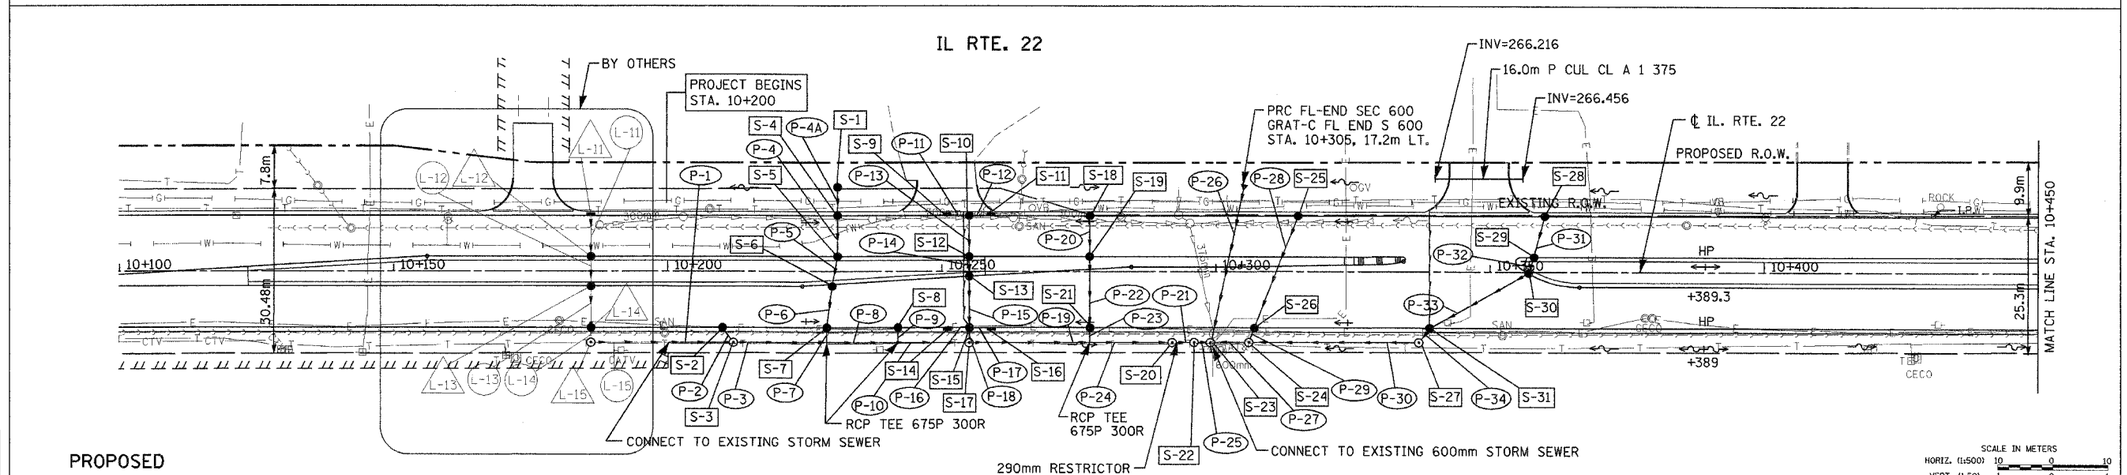

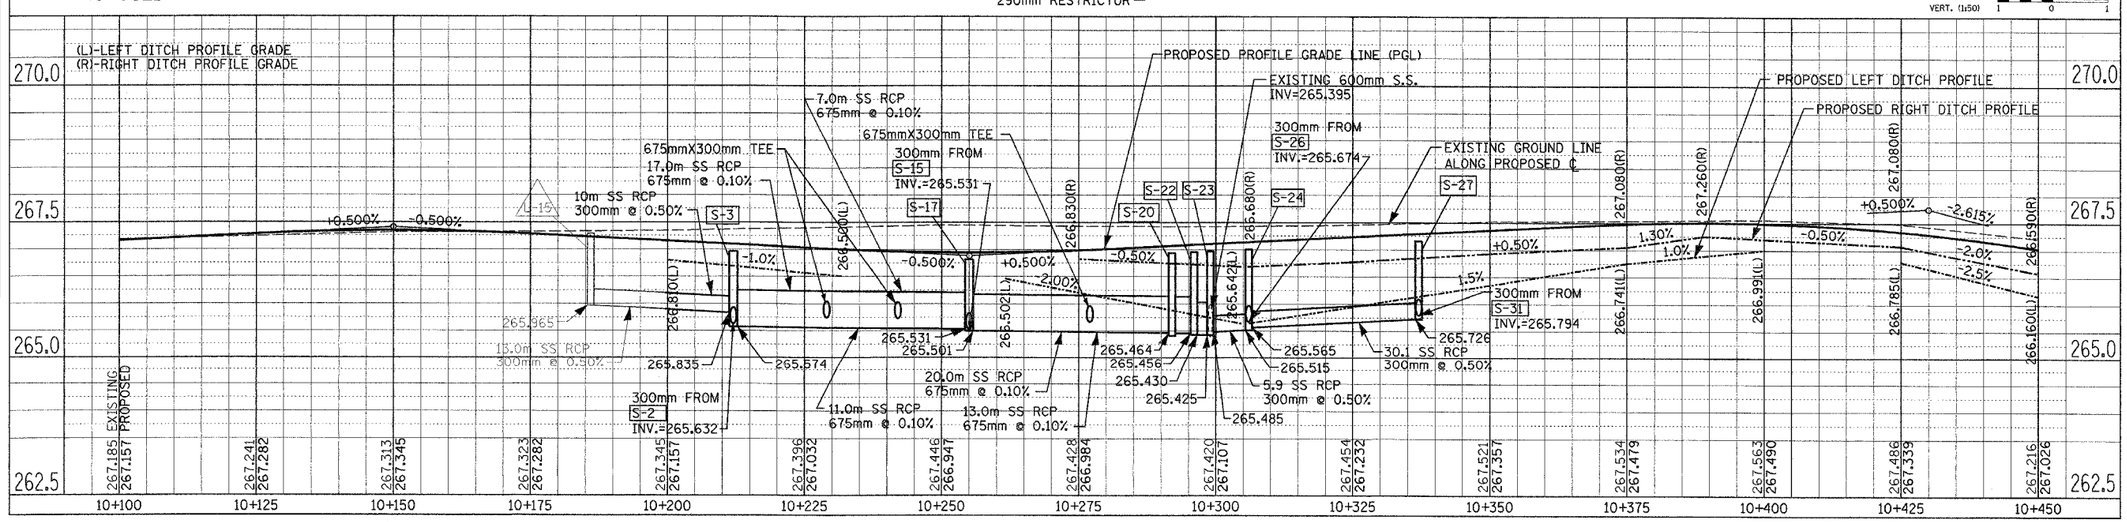

DRAINAGE AND UTILITIES IL. RTE. 22 STA. 10+100 TO STA. 10+450