F.A.P. RTE.	SECTION	COUNTY	TOTAL SHEETS	SHEET NO.
337	20 WRS-6	LAKE	318	84
STA. 12+500		TO STA. 12+700		
FED. ROAD DIST. NO.		ILLINOIS	FED. AID PROJECT	

CONTRACT NO. 62030

FINAL SURVEY NOTE BOOK	DATE	BY	
	SURVEYED		
	PLOTTED		
	TEMPLATE		
	AREAS		
NO.	AREAS CHECKED		

EXISTING

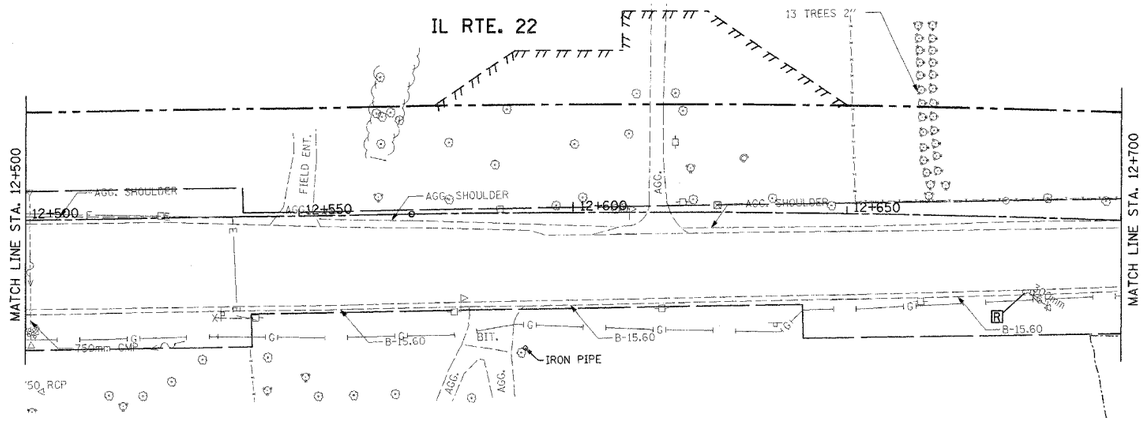

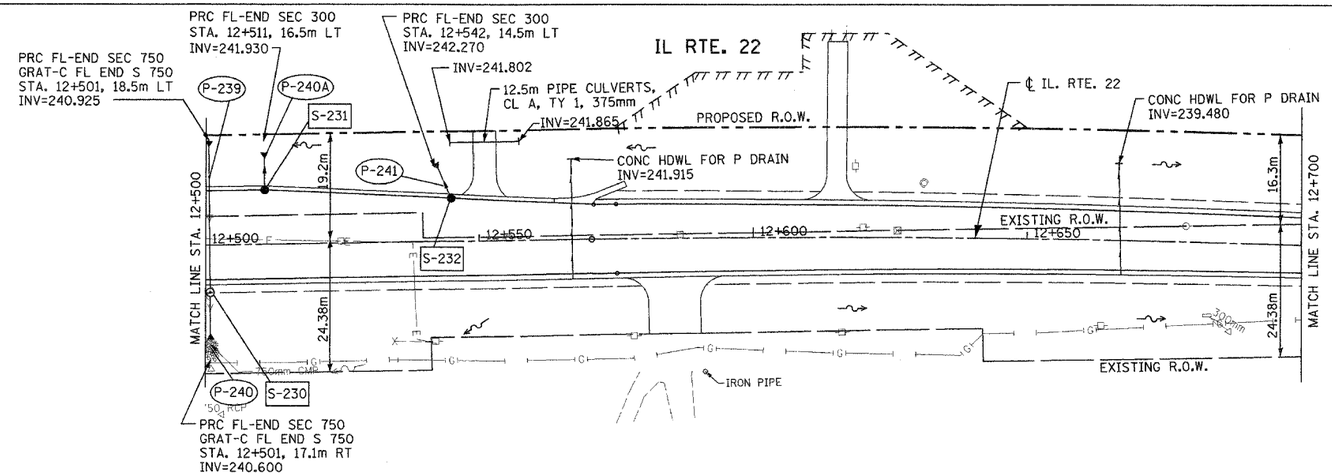

PROPOSED

SCALE IN METERS
HORIZ. (1:500) 10 0 10
VERT. (1:50) 1 0 1

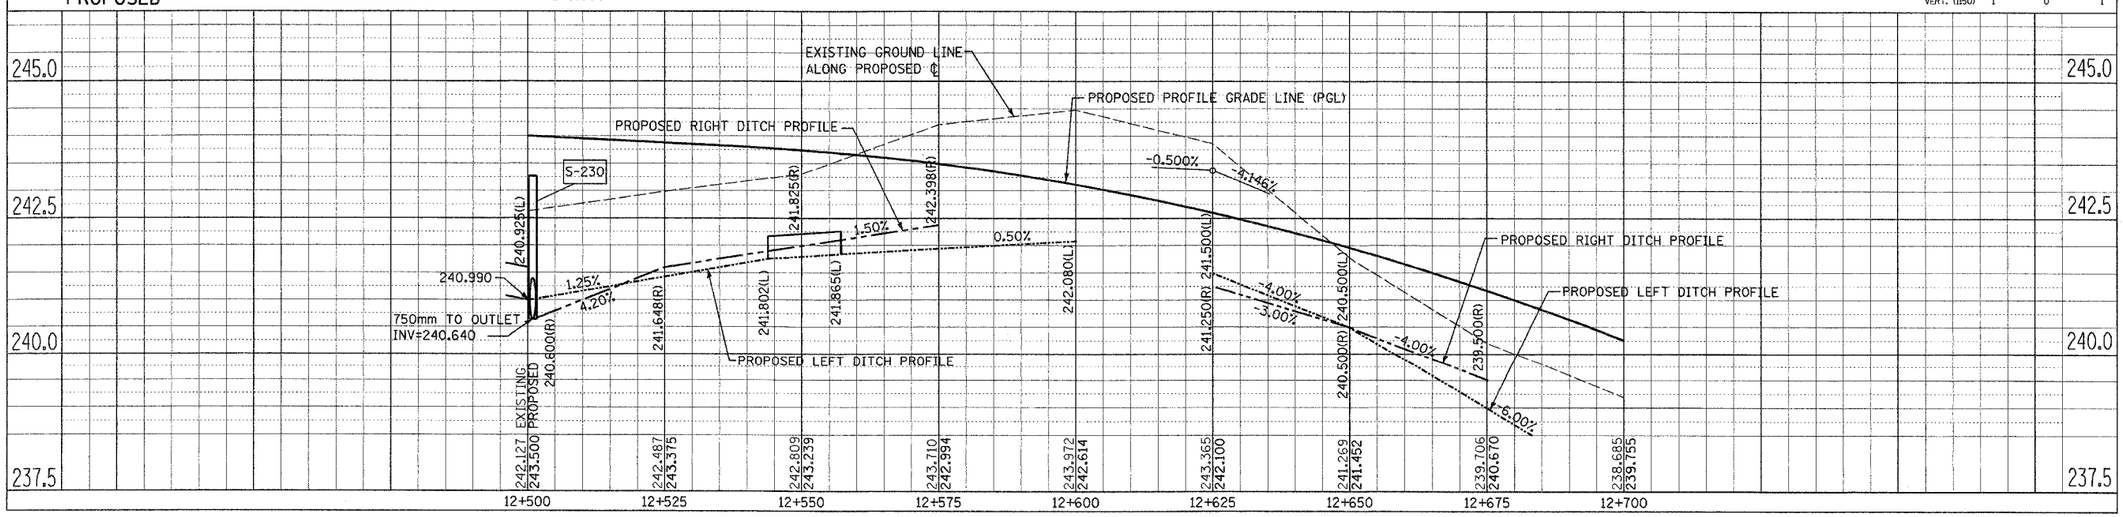

DRAINAGE AND UTILITIES IL. RTE. 22 STA. 12+500 TO STA. 12+700