F.A.P. RTE.	SECTION	COUNTY	TOTAL SHEETS	SHEET NO.
337	20 WRS-6	LAKE	3/8	87
STA. 0+900		TO STA. 1+200		
FED. ROAD DIST. NO.		ILLINOIS	FED. AID PROJECT	

CONTRACT NO. 62030

FINAL SURVEY NOTE BOOK — DATE / BY: SURVEYED, PLOTTED, TEMPLATE, AREAS, AREAS CHECKED — NO.

ORIGINAL SURVEY NOTE BOOK — DATE / BY: SURVEYED, PLOTTED, TEMPLATE, AREAS, AREAS CHECKED — NO.

EXISTING

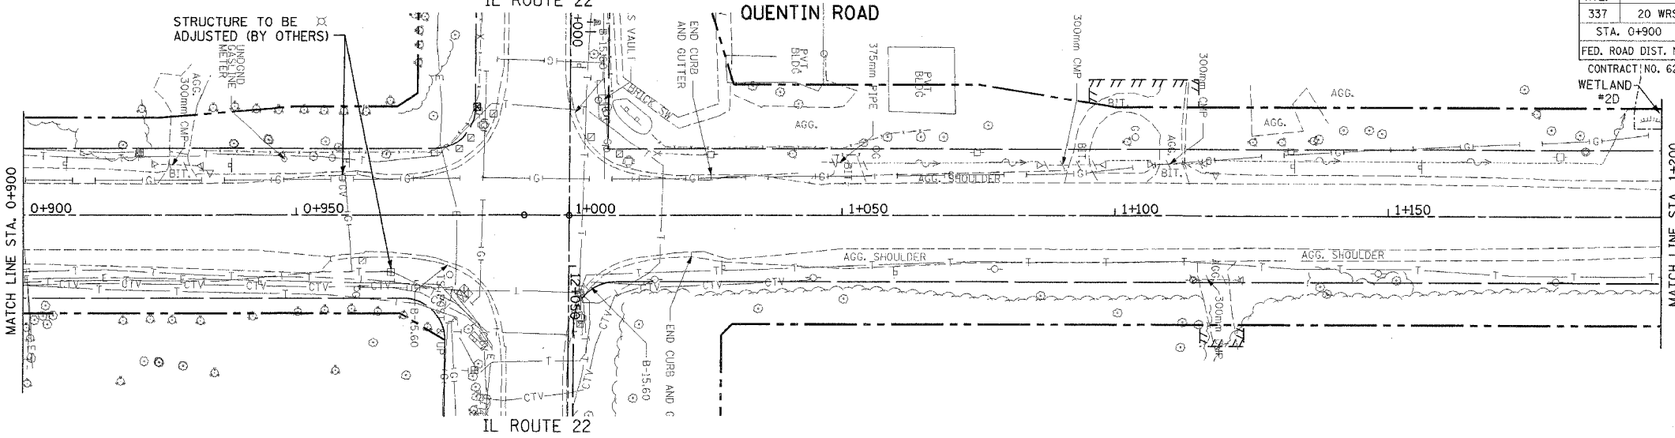

PROPOSED

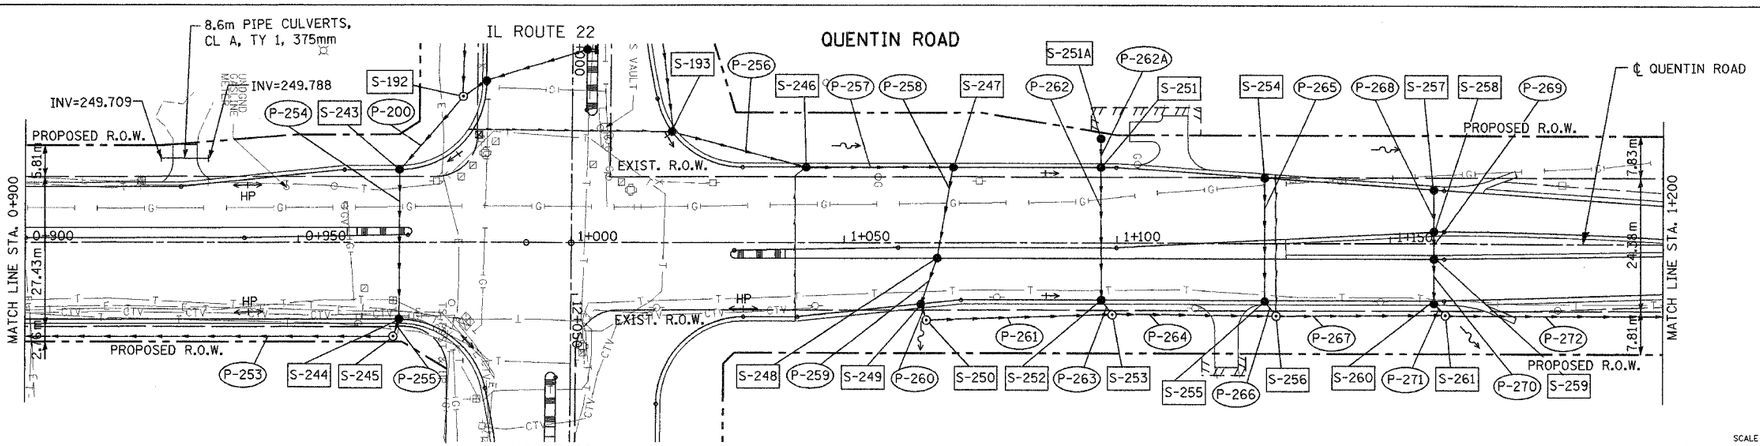

SCALE IN METERS
HORIZ. (1:500) 10 0 10
VERT. (1:50) 1 0 1

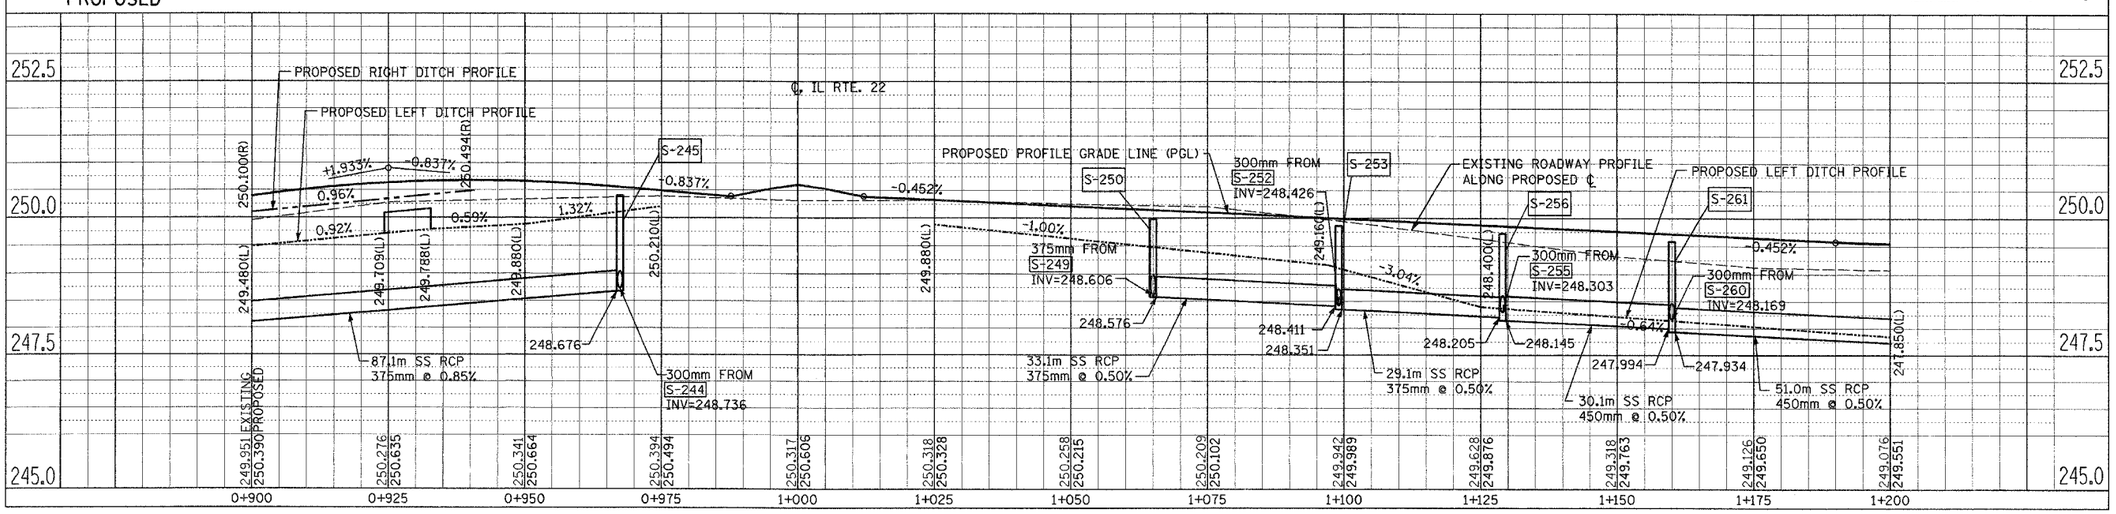

DRAINAGE AND UTILITIES QUENTIN ROAD STA. 0+900 TO STA. 1+200