F.A.P. RTE.	SECTION	COUNTY	TOTAL SHEETS	SHEET NO.
337	20 WRS-6	LAKE	318	88
STA. 1+200	TO STA. 1+450			
FED. ROAD DIST. NO.	ILLINOIS	FED. AID PROJECT		
CONTRACT NO. 62030				

FINAL SURVEY	BY	DATE
SURVEYED		
PLOTTED		
NOTE BOOK		
TEMPLATE		
AREAS		
AREAS CHECKED		
NO.		

EXISTING

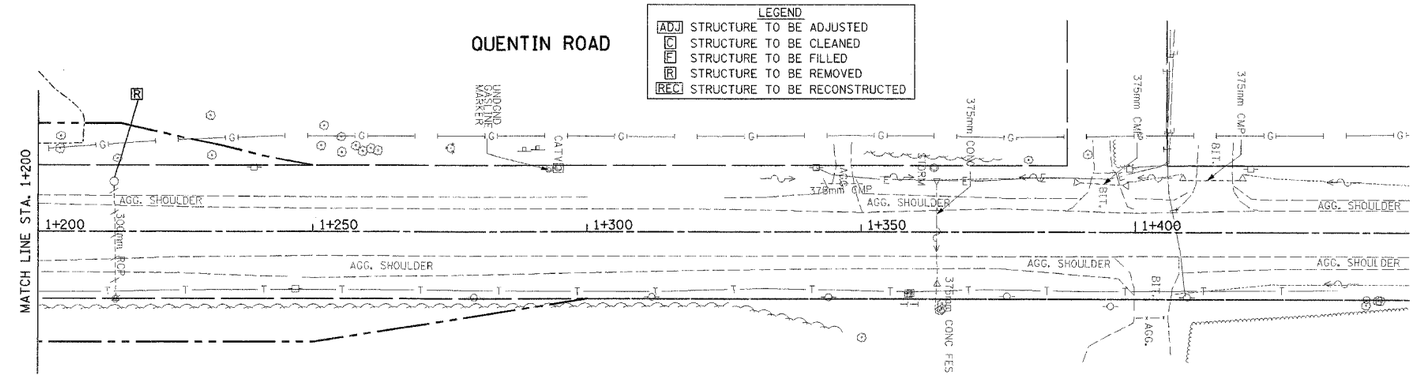

PROPOSED

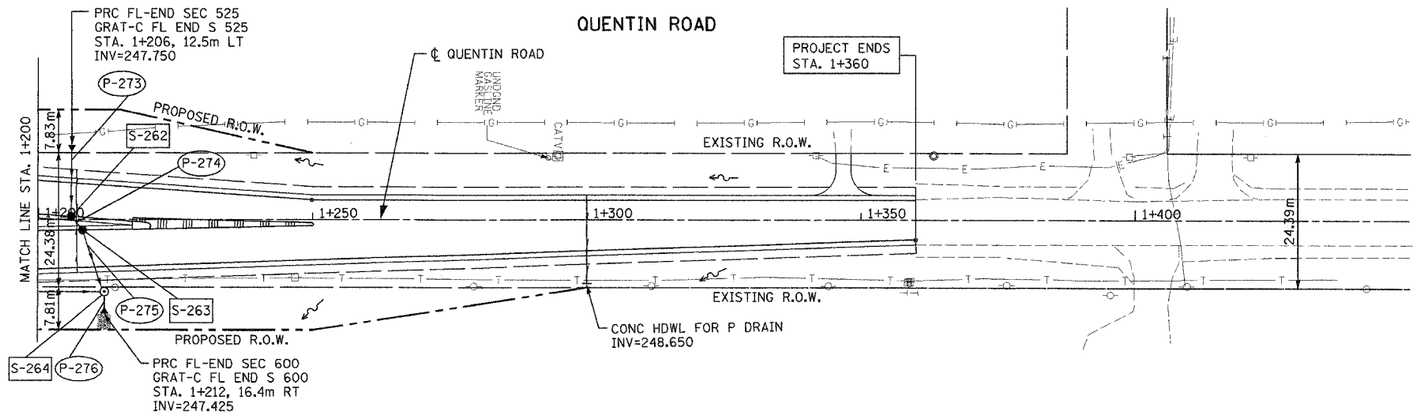

ORIGINAL SURVEY	BY	DATE
SURVEYED		
PLOTTED		
NOTE BOOK		
TEMPLATE		
AREAS		
AREAS CHECKED		
NO.		

SCALE IN METERS
HORIZ. (1:500) 10 0 10
VERT. (1:50) 1 0 1

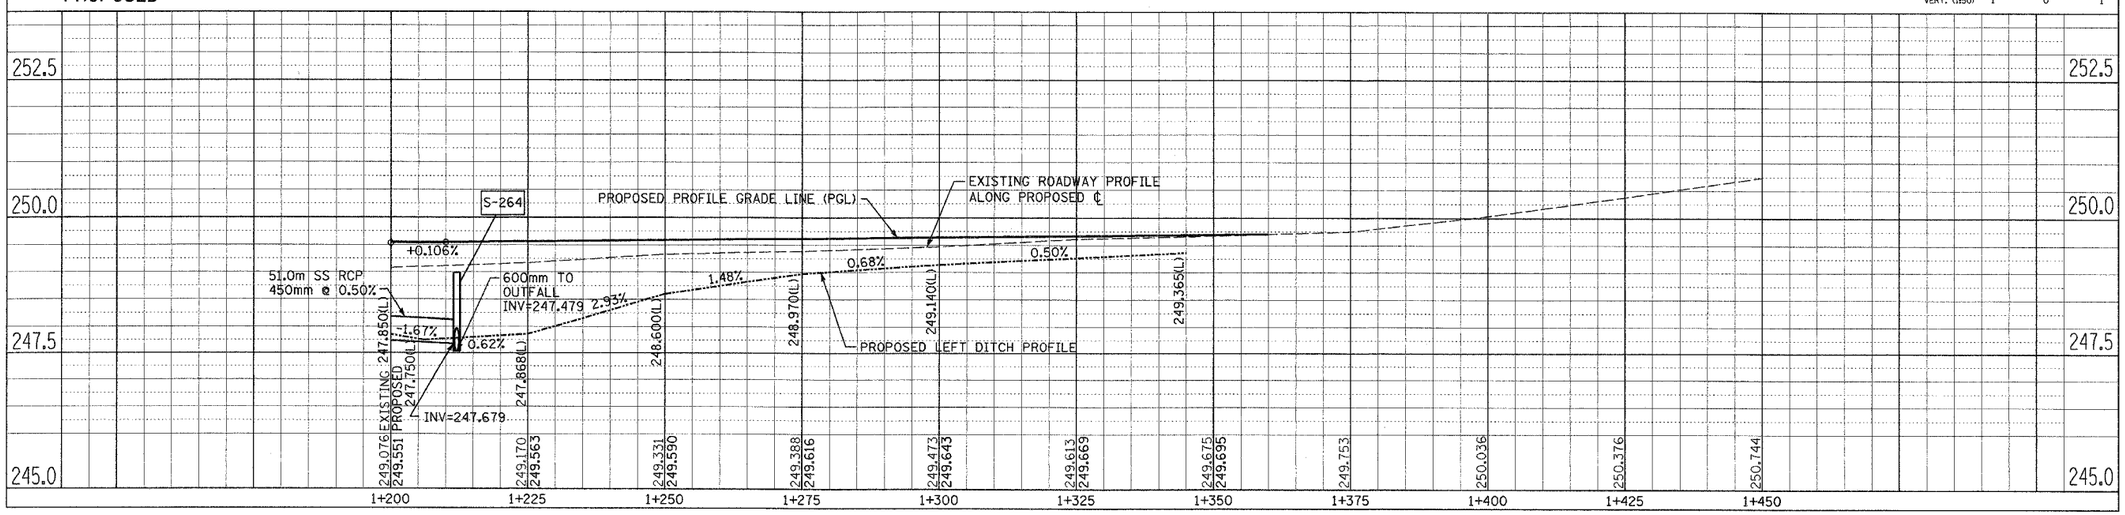

DRAINAGE AND UTILITIES QUENTIN ROAD STA. 1+200 TO STA. 1+450