F.A.P. RTE.	SECTION	COUNTY	TOTAL SHEETS	SHEET NO.
337	20 WRS-6	LAKE	318	254
STA. 11+500		TO STA. 11+525		
FED. ROAD DIST. NO.		ILLINOIS	FED. AID PROJECT	
CONTRACT NO. 62030				

BY	DATE
SURVEYED	
DRAWN	
TEMPLATE	
AREAS	
AREAS CHECKED	

FINAL SURVEY / ORIGINAL SURVEY
NOTE BOOK
NO.

℄ IL ROUTE 22

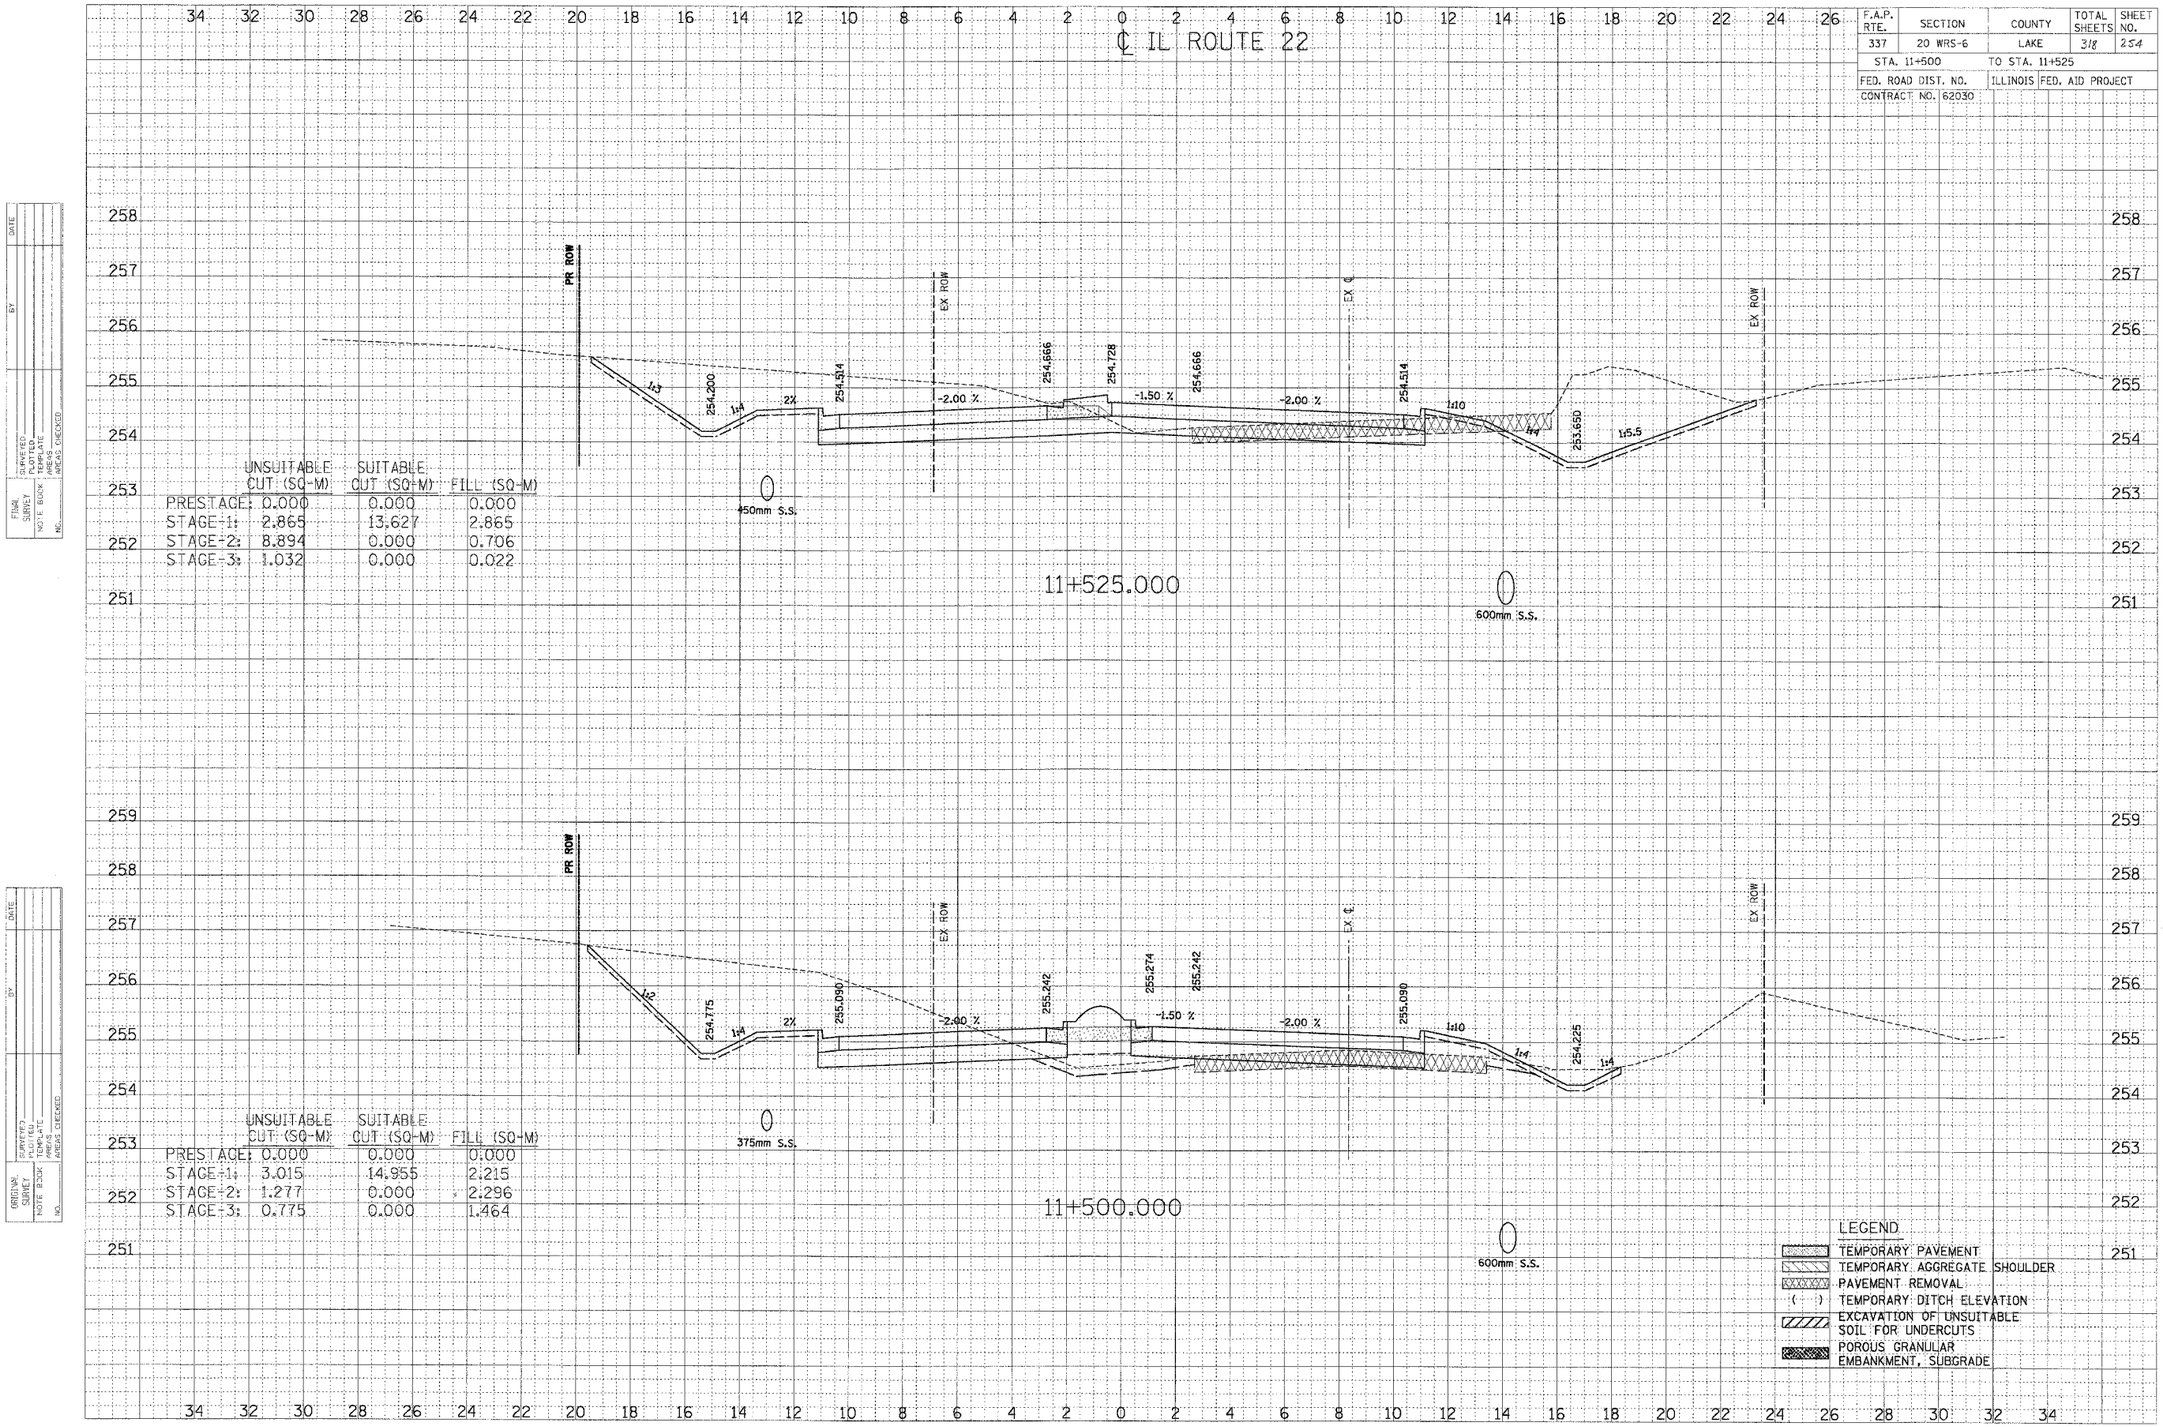

	UNSUITABLE CUT (SQ-M)	SUITABLE CUT (SQ-M)	FILL (SQ-M)
PRESTAGE:	0.000	0.000	0.000
STAGE-1:	2.865	13.627	2.865
STAGE-2:	8.894	0.000	0.706
STAGE-3:	1.032	0.000	0.022

	UNSUITABLE CUT (SQ-M)	SUITABLE CUT (SQ-M)	FILL (SQ-M)
PRESTAGE:	0.000	0.000	0.000
STAGE-1:	3.015	14.955	2.215
STAGE-2:	1.277	0.000	2.296
STAGE-3:	0.775	0.000	1.464

LEGEND

- TEMPORARY PAVEMENT
- TEMPORARY AGGREGATE SHOULDER
- PAVEMENT REMOVAL
- ( ) TEMPORARY DITCH ELEVATION
- EXCAVATION OF UNSUITABLE SOIL FOR UNDERCUTS
- POROUS GRANULAR EMBANKMENT, SUBGRADE