F.A.U. RTE.	SECTION	COUNTY	TOTAL SHEETS	SHEET NO.
3545	54-WRS-7	DuPAGE	235	167

STA. 239+50 TO STA. 240+00

FED. ROAD DIST. NO. | ILLINOIS | FED. AID PROJECT

CONTRACT NO. 62291

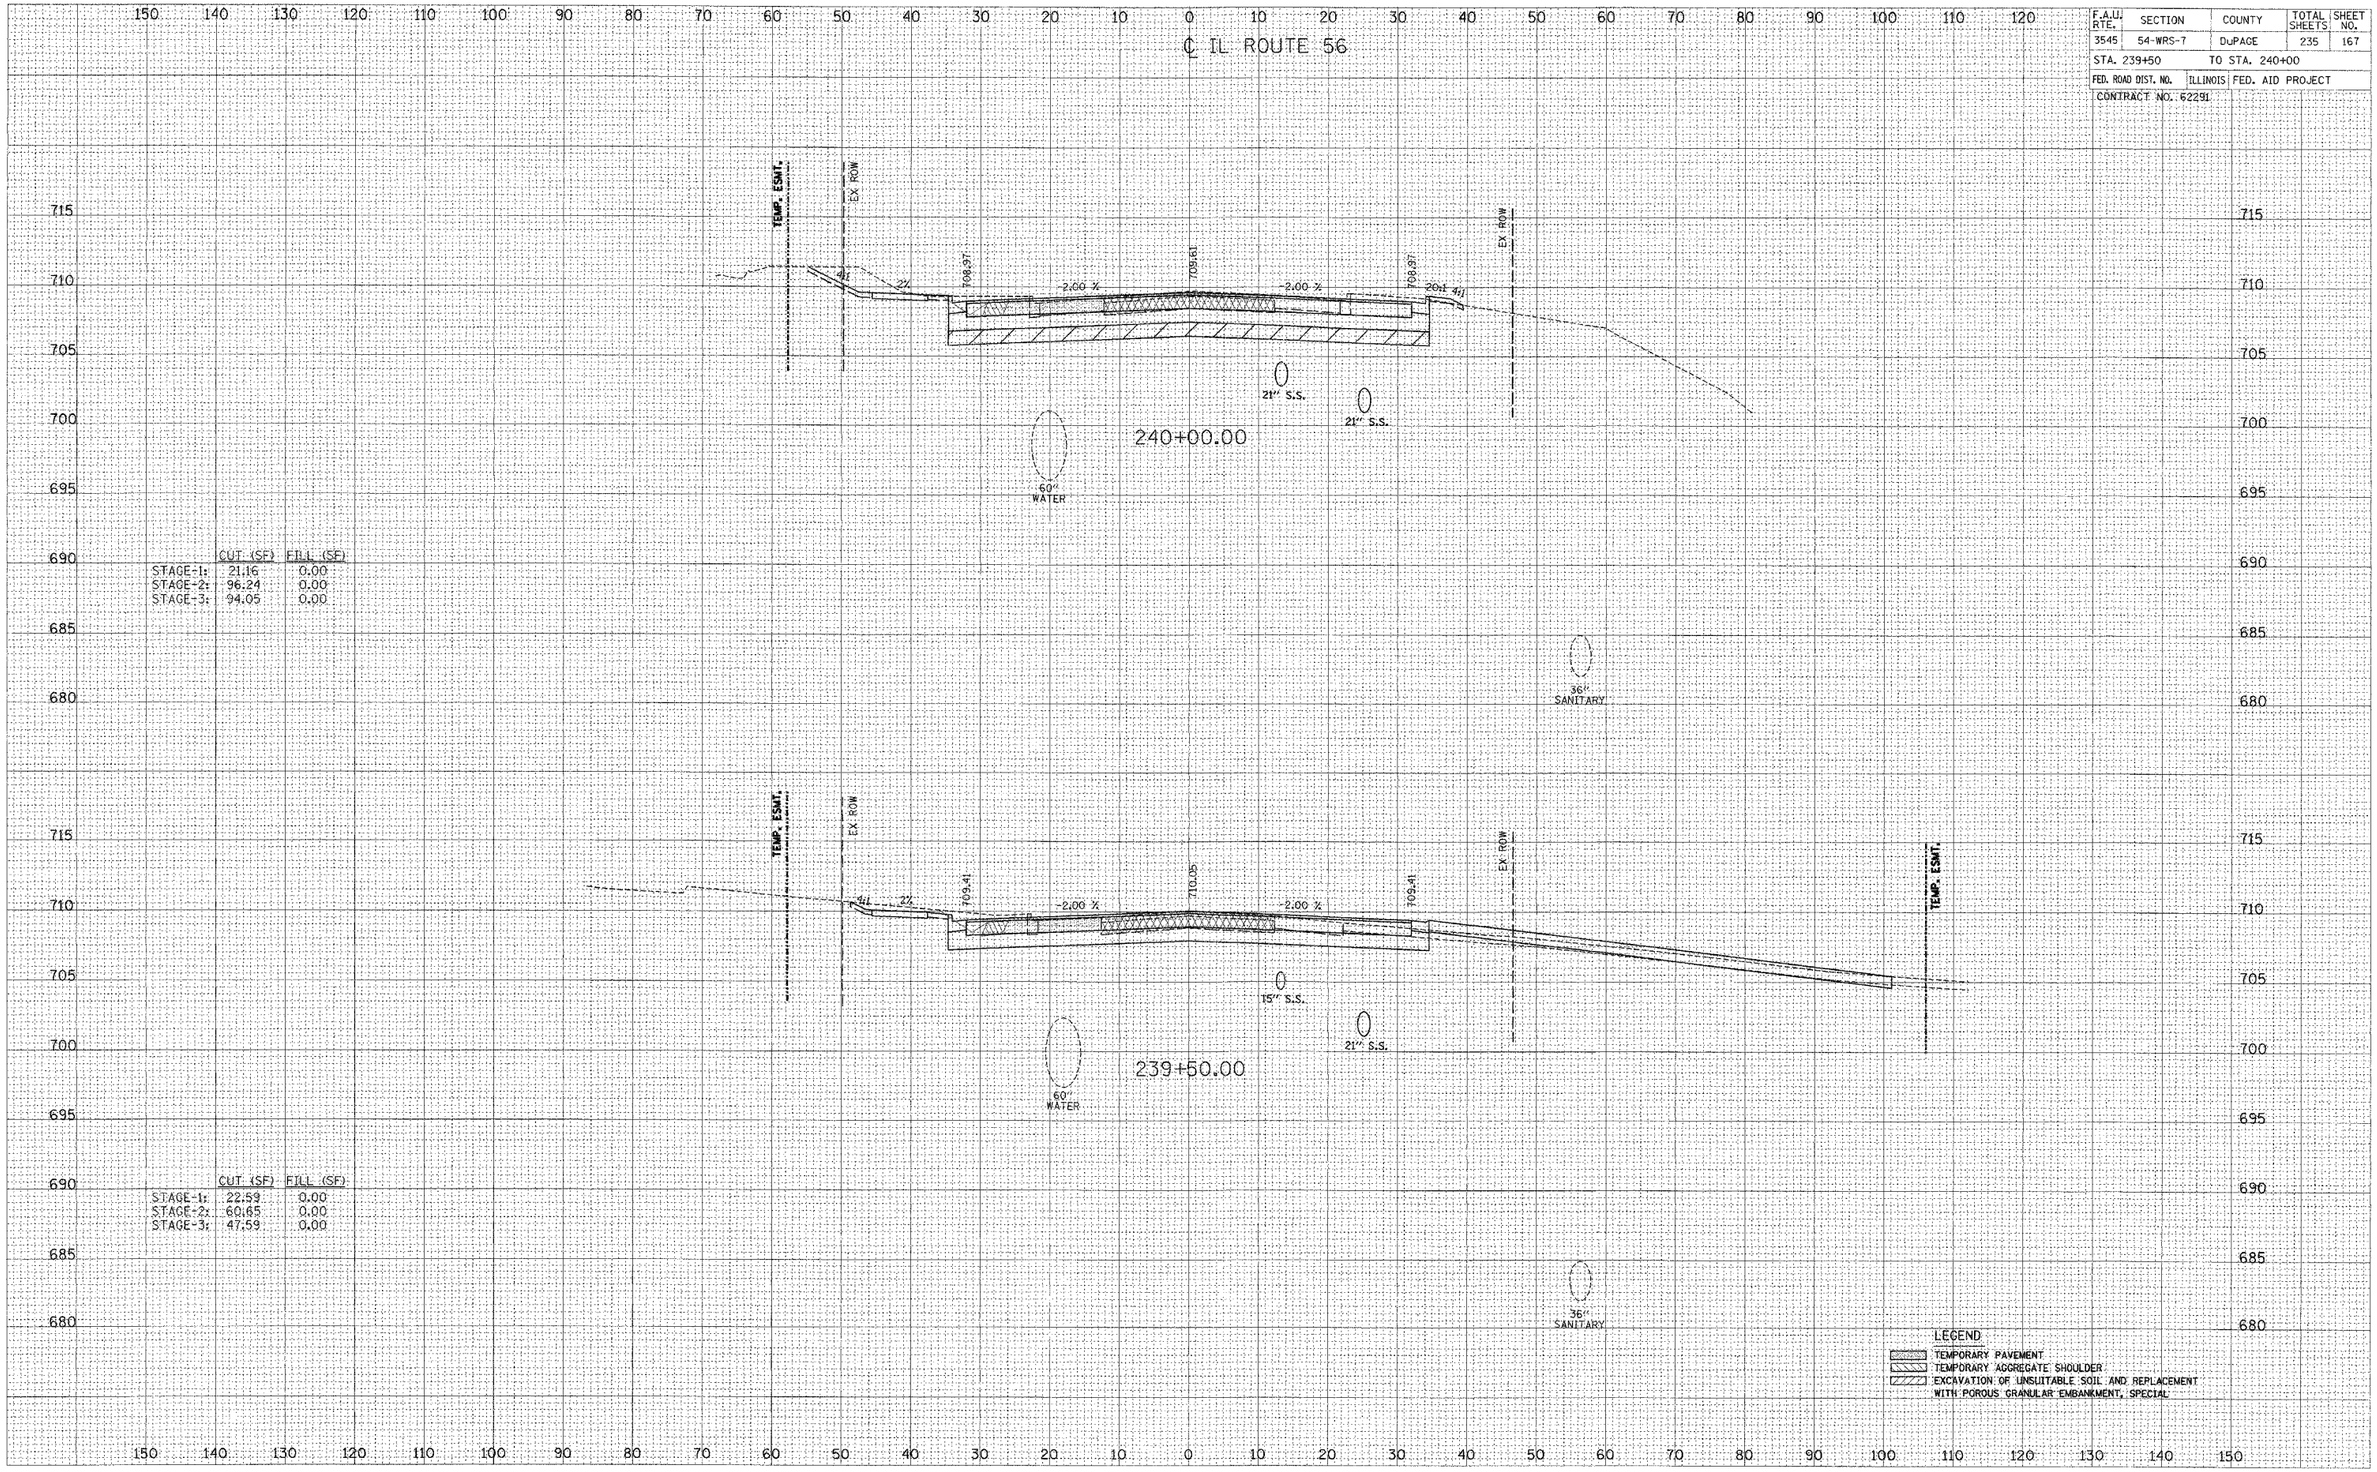

	CUT (SF)	FILL (SF)
STAGE-1:	21.16	0.00
STAGE-2:	96.24	0.00
STAGE-3:	94.05	0.00

	CUT (SF)	FILL (SF)
STAGE-1:	22.59	0.00
STAGE-2:	60.65	0.00
STAGE-3:	47.59	0.00

FINAL SURVEY — NOTE BOOK NO. — SURVEYED — PLOTTED — TEMPLATE — AREAS — AREAS CHECKED — BY — DATE

ORIGINAL SURVEY — NOTE BOOK NO. — SURVEYED — PLOTTED — TEMPLATE — AREAS — AREAS CHECKED — BY — DATE