F.A.U. RTE.	SECTION	COUNTY	TOTAL SHEETS	SHEET NO.
3545	54-WRS-7	DuPAGE	235	194
STA. 261+35.24		TO STA. 262+00		
FED. ROAD DIST. NO.	ILLINOIS	FED. AID PROJECT		
CONTRACT NO. 62291				

FINAL SURVEY NOTE BOOK | NO. | BY | DATE | SURVEYED | PLOTTED | TYPED | AREAS | AREAS CHECKED
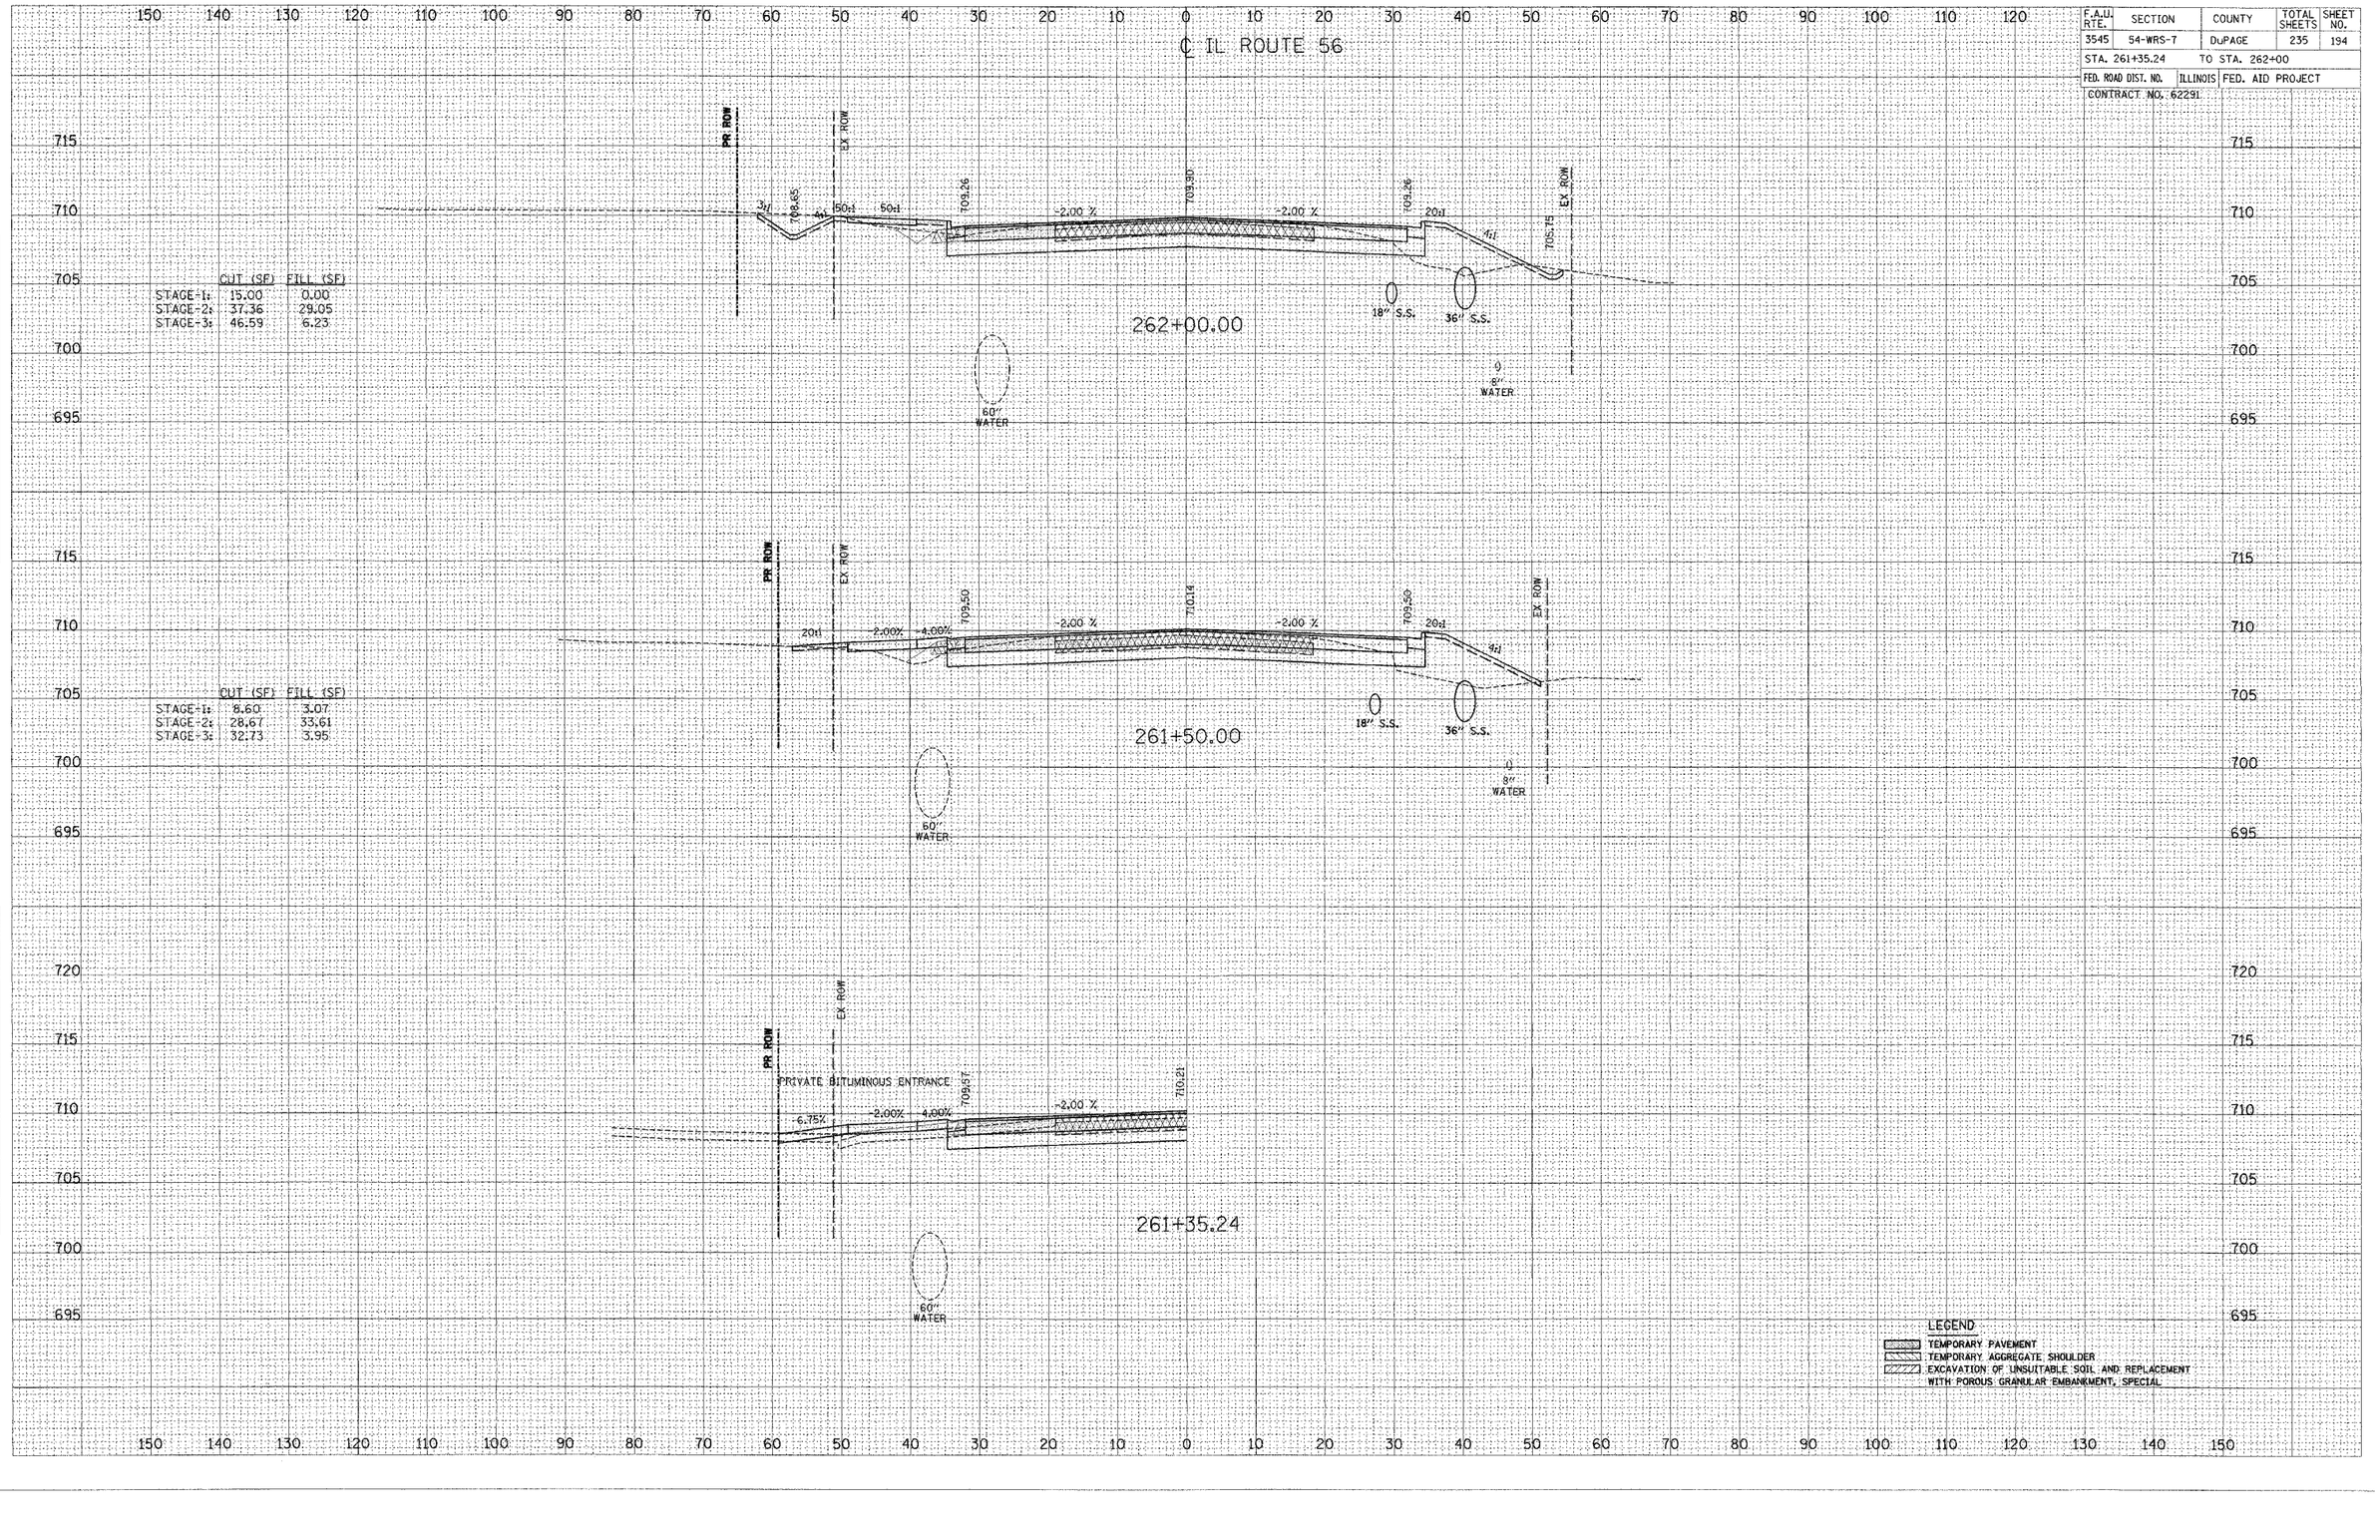
ORIGINAL SURVEY NOTE BOOK | NO. | BY | DATE | SURVEYED | PLOTTED | TYPED | AREAS | AREAS CHECKED