F.A.U. RTE.	SECTION	COUNTY	TOTAL SHEETS	SHEET NO.
1487	66R	DuPAGE	412	33
STA. 23+00.00		TO STA. 144+00.00		
FED. ROAD DIST. NO.	ILLINOIS	FED. AID PROJECT		

CONTRACT NO. 62376

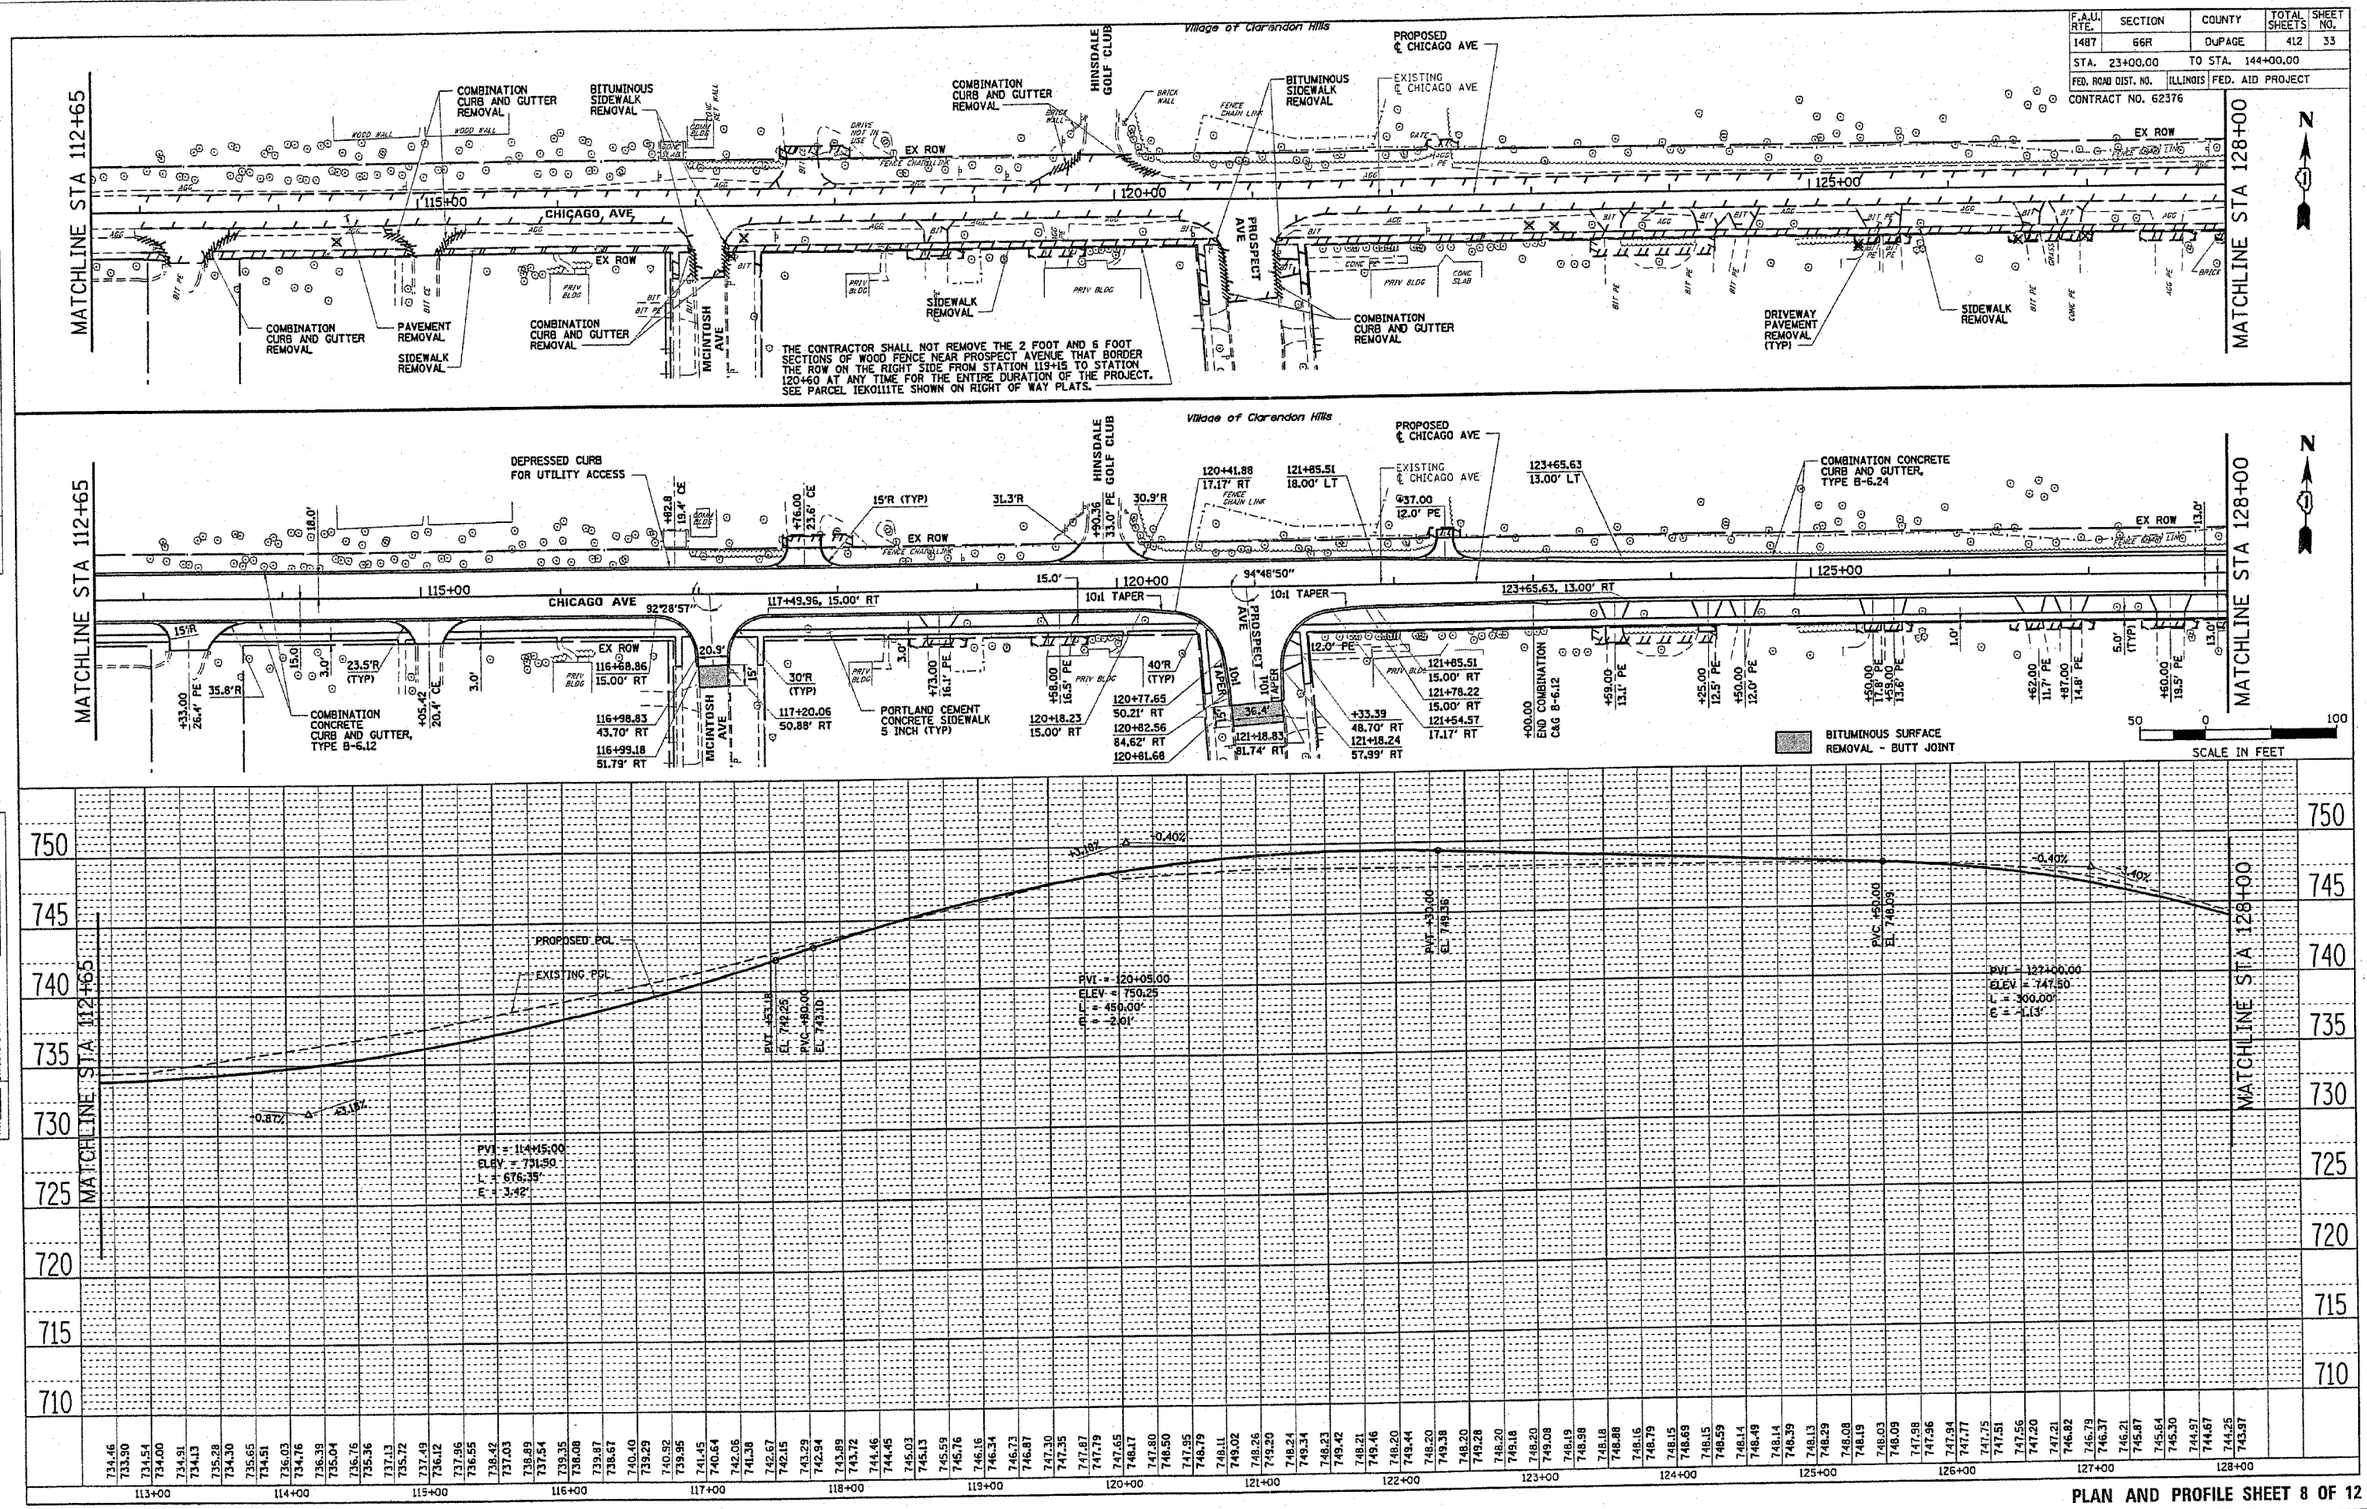

PLAN

BY	DATE
SURVEYED	
PLOTTED	
ALIGNMENT CHECKED	
RT. OF WAY PLATS CHECKED	
CADD FILE NAME	
NOTE BOOK	
NO.	

PROFILE

BY	DATE
SURVEYED	
PLOTTED	
GRADES CHECKED	
B.M. NOTED	
STRUCTURE NOTATIONS CHKD	
NOTE BOOK	
NO.	

27-APR-2005 0:\16524\sht\524pln_9.dgn

Sheet: 9
Angle: 1.7998
Alight: PRVSAPLE

PLAN AND PROFILE SHEET 8 OF 12