| F.A.U. RTE. | SECTION | COUNTY | TOTAL SHEETS | SHEET NO. |
|---|---|---|---|---|
| 1487 | 66R | DuPAGE | 4/2 | 37 |
| STA. 23+00.00 | TO STA. 144+00.00 | | | |
| FED. ROAD DIST. NO. | ILLINOIS | FED. AID PROJECT | | |

CONTRACT NO. 62376

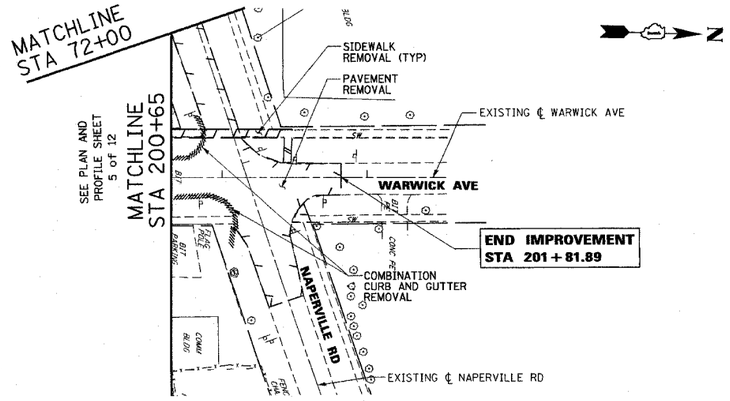


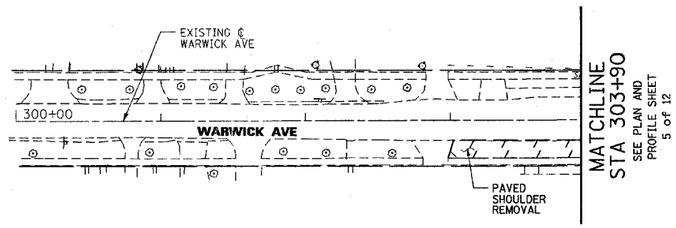


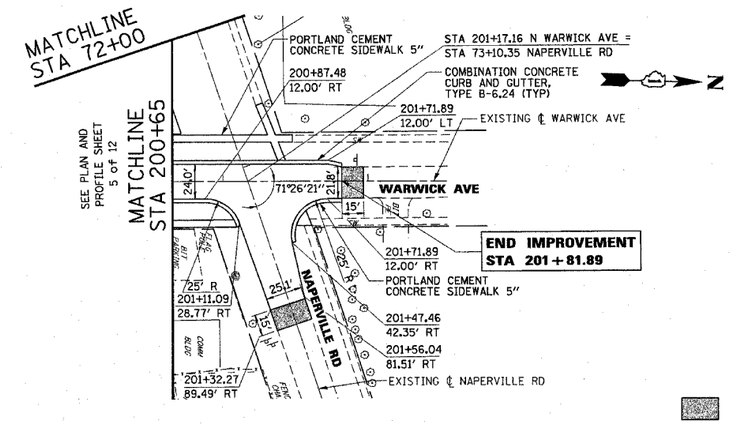


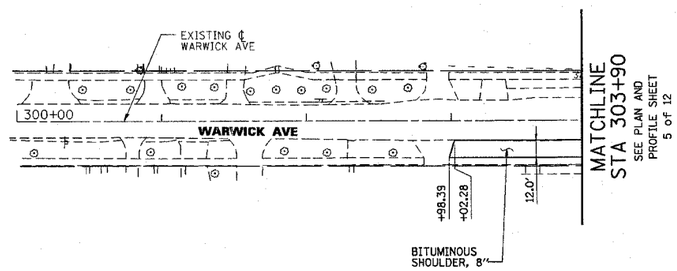


BITUMINOUS SURFACE REMOVAL - BUTT JOINT

50 0 100
SCALE IN FEET

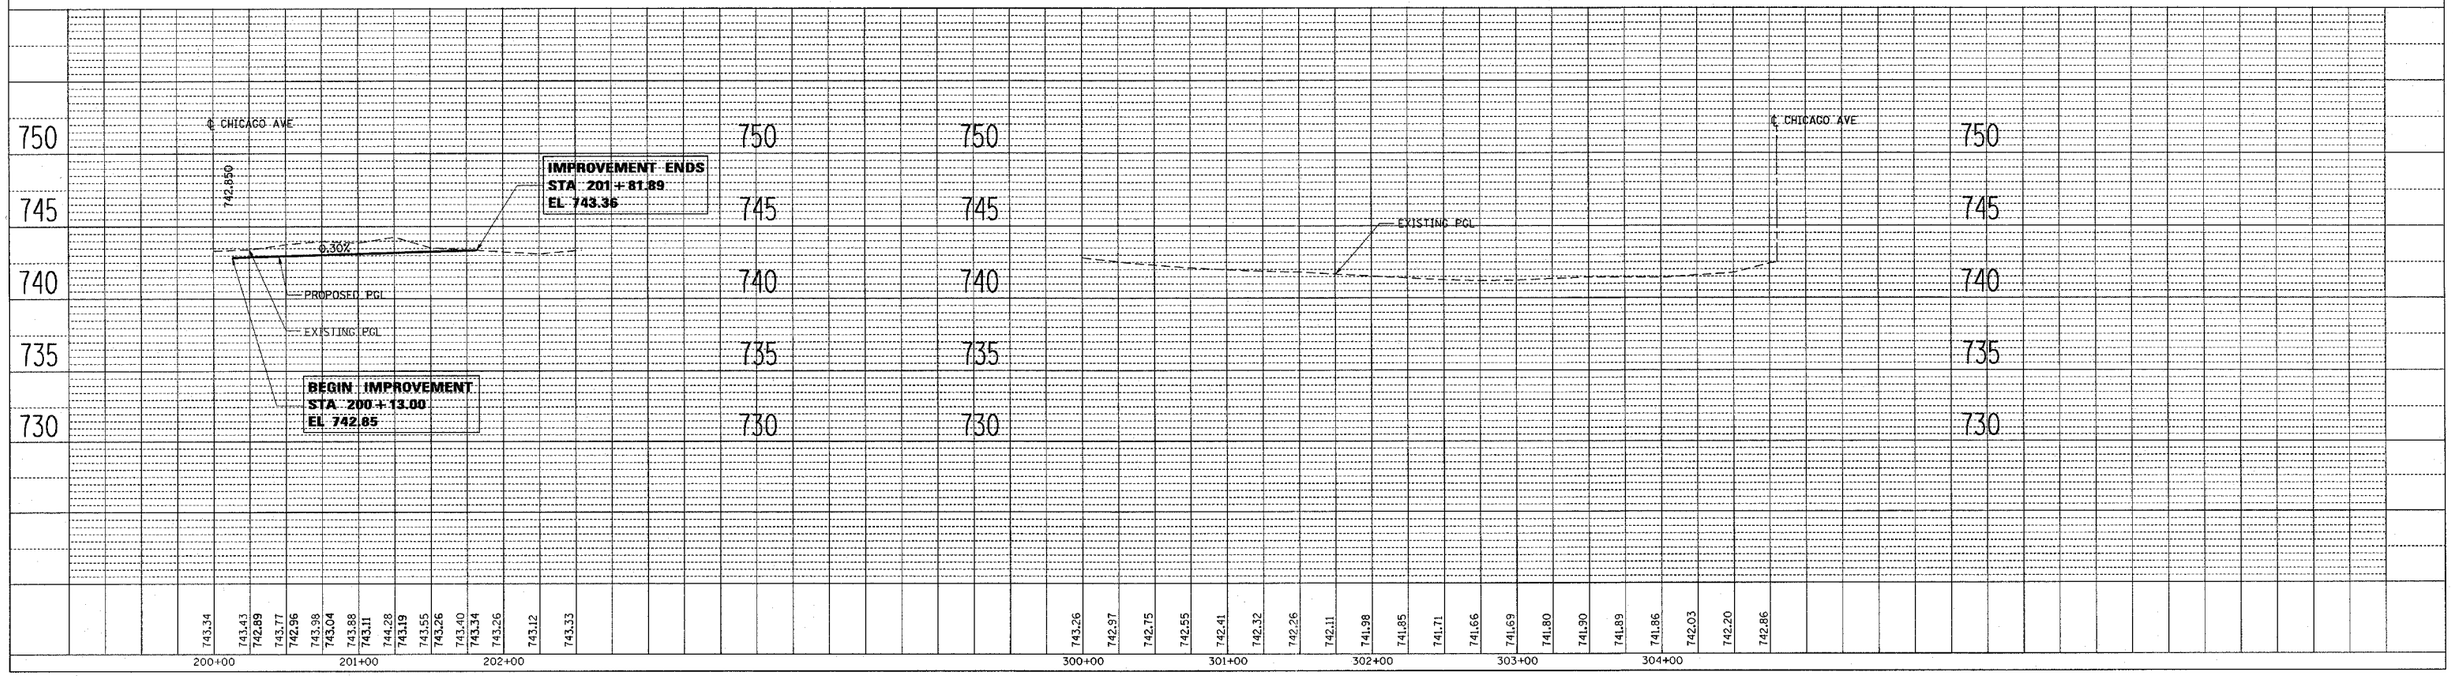


04-JAN-2005 O:\16524\sht\524pln_13.dgn

**PLAN AND PROFILE SHEET 12 OF 12**

PLAN: SURVEYED, PLOTTED, DRAWN, NOTE BOOK, NO., BY, DATE, CHECKED, H.M. NOTED, CADD FILE NAME

PROFILE: SURVEYED, PLOTTED, DRAWN, CHECKED, S.M. NOTED, STRUCTURE NO.(IF ANY), NOTE BOOK, NO., BY, DATE

sheet: 5
angle: 19.1127
grid: PRIMAPLE