F.A.U. RTE.	SECTION	COUNTY	TOTAL SHEETS	SHEET NO.
1487	66R	DuPAGE	412	276
STA. 23+00.00		TO STA. 144+00.00		
FED. ROAD DIST. NO.	ILLINOIS	FED. AID PROJECT		
CONTRACT NO. 62376				

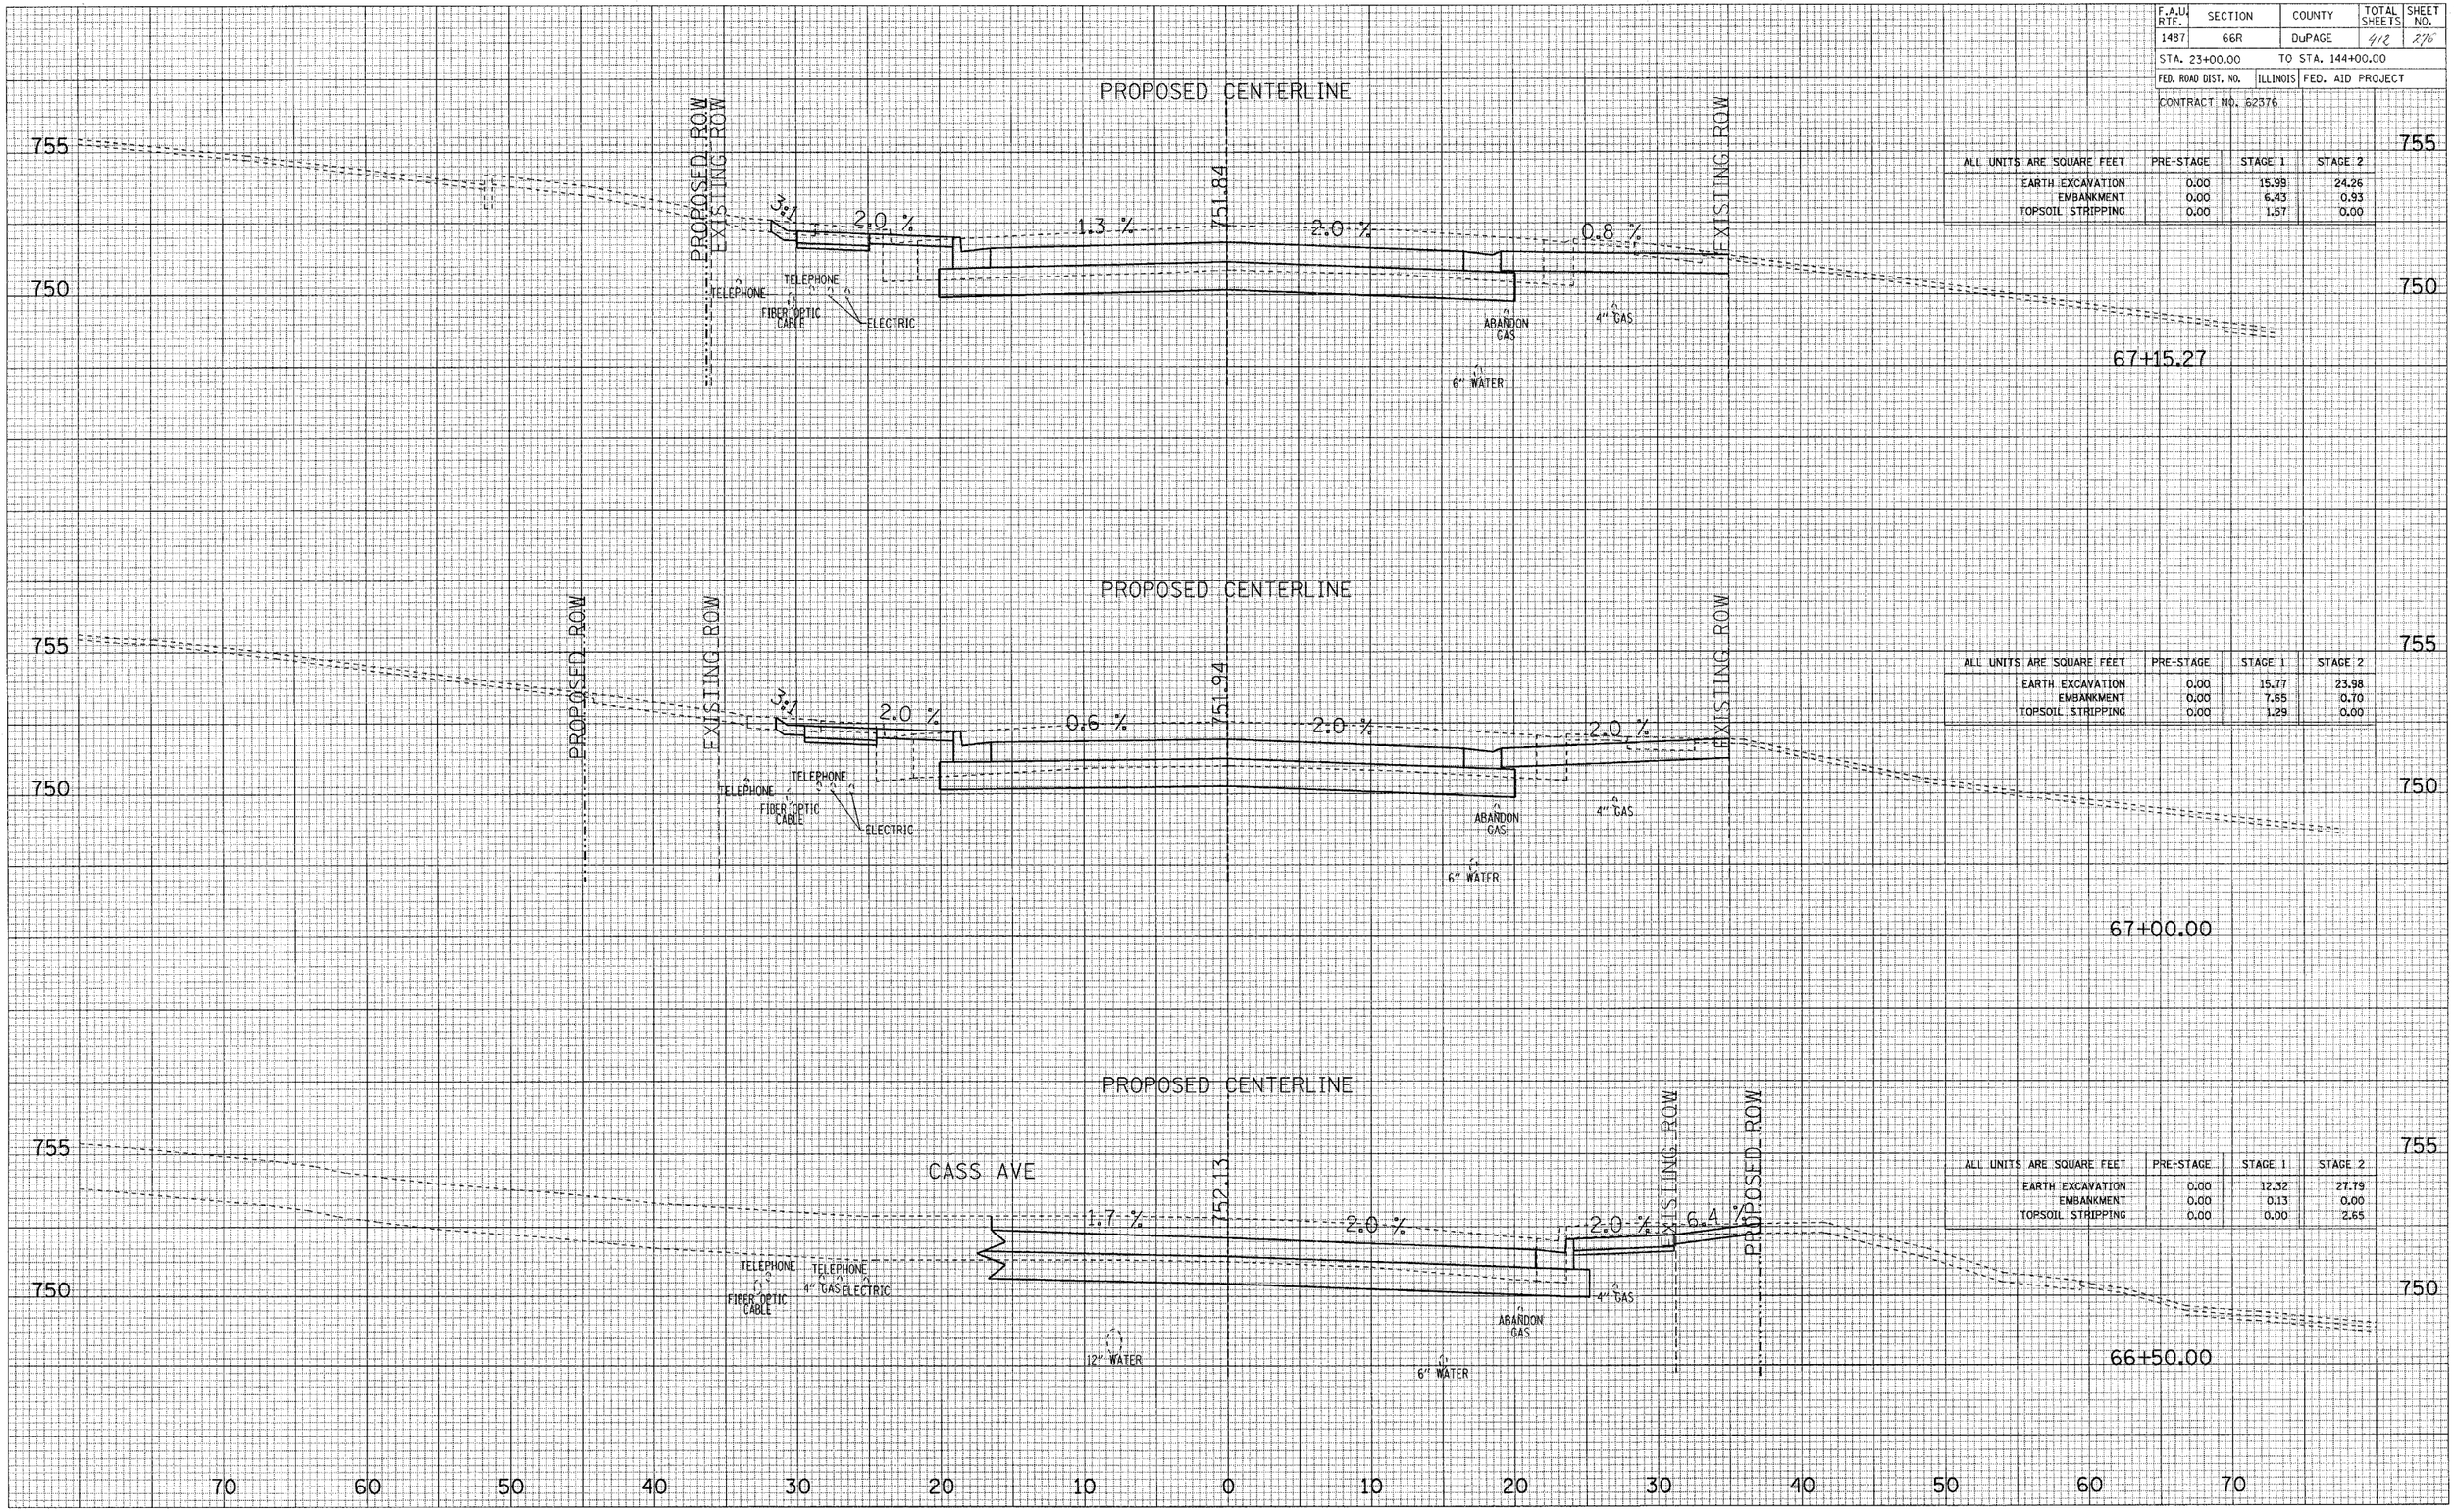

ALL UNITS ARE SQUARE FEET	PRE-STAGE	STAGE 1	STAGE 2
EARTH EXCAVATION	0.00	15.99	24.26
EMBANKMENT	0.00	6.43	0.93
TOPSOIL STRIPPING	0.00	1.57	0.00

ALL UNITS ARE SQUARE FEET	PRE-STAGE	STAGE 1	STAGE 2
EARTH EXCAVATION	0.00	15.77	23.98
EMBANKMENT	0.00	7.65	0.70
TOPSOIL STRIPPING	0.00	1.29	0.00

ALL UNITS ARE SQUARE FEET	PRE-STAGE	STAGE 1	STAGE 2
EARTH EXCAVATION	0.00	12.32	27.79
EMBANKMENT	0.00	0.13	0.00
TOPSOIL STRIPPING	0.00	0.00	2.65

SURVEY
SURVEYED
PLOTTED
NOTE BOOK TEMPLATE
AREAS
NO. AREAS CHECKED

SURVEY
SURVEYED
PLOTTED
NOTE BOOK TEMPLATE
AREAS
NO. AREAS CHECKED

MAPLE AVENUE CROSS SECTIONS