F.A.U. RTE.	SECTION	COUNTY	TOTAL SHEETS	SHEET NO.
1487	66R	DuPAGE	412	317
STA. 23+00.00		TO STA. 144+00.00		
FED. ROAD DIST. NO.	ILLINOIS	FED. AID PROJECT		

CONTRACT NO. 62376

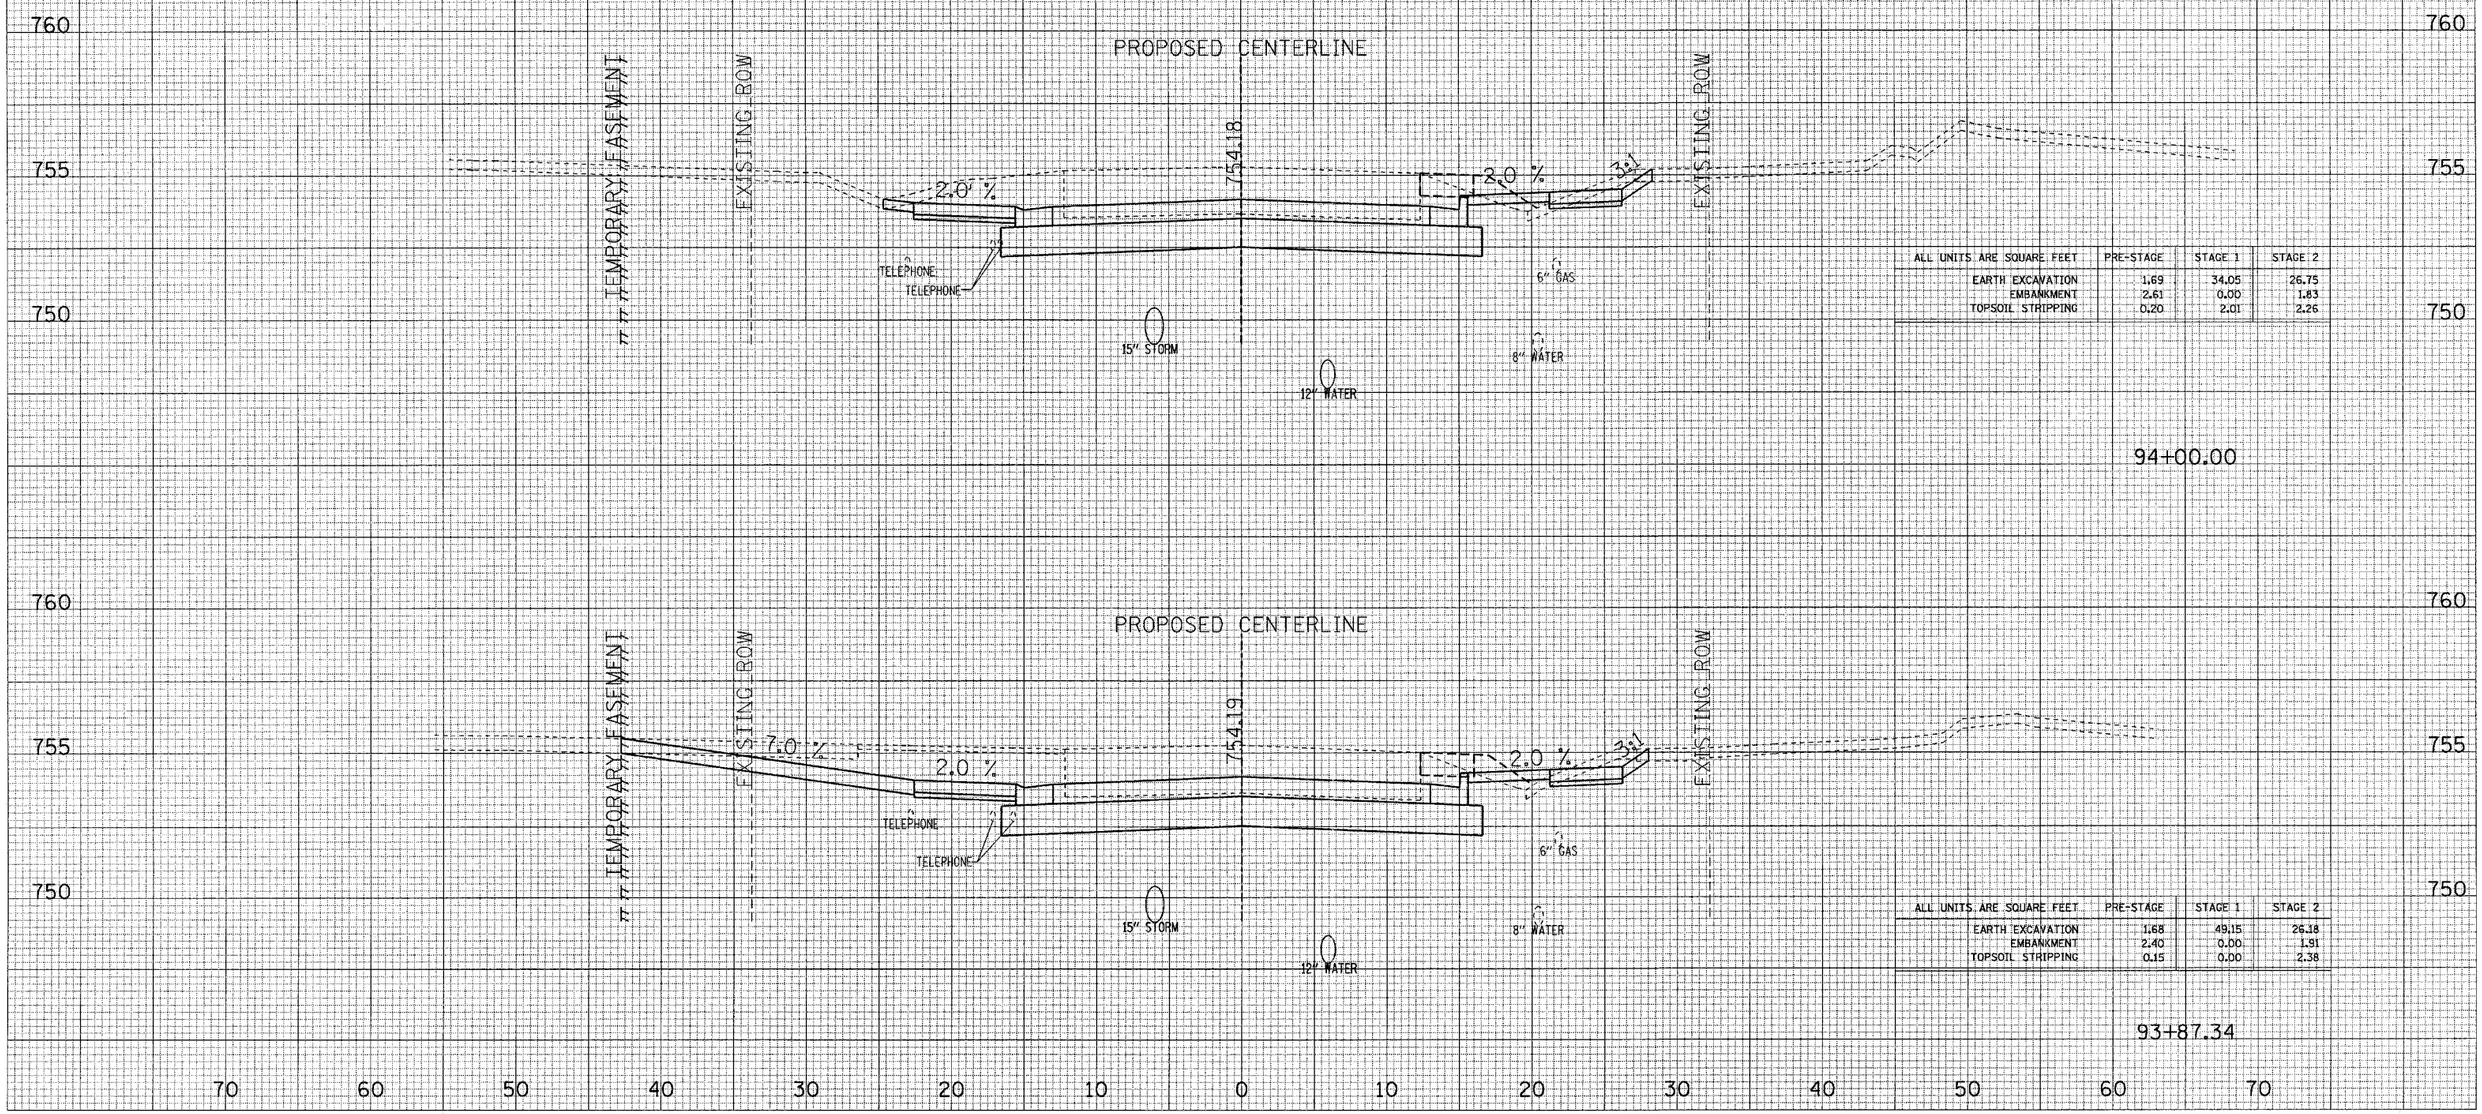

ALL UNITS ARE SQUARE FEET	PRE-STAGE	STAGE 1	STAGE 2
EARTH EXCAVATION	1.69	34.05	26.75
EMBANKMENT	2.61	0.00	1.83
TOPSOIL STRIPPING	0.20	2.01	2.26

ALL UNITS ARE SQUARE FEET	PRE-STAGE	STAGE 1	STAGE 2
EARTH EXCAVATION	1.68	49.15	26.18
EMBANKMENT	2.40	0.00	1.91
TOPSOIL STRIPPING	0.15	0.00	2.38

MAPLE AVENUE CROSS SECTIONS