F.A.I. RTE.	SECTION	COUNTY	TOTAL SHEETS	SHEET NO.
94	•	COOK	860	22
STA. 2200+00.00		TO STA. 2362+00.00		
FED. ROAD DIST. NO.	ILLINOIS	FED. AID PROJECT		

• (1516.1, 1717 & 1818) R-8

62694

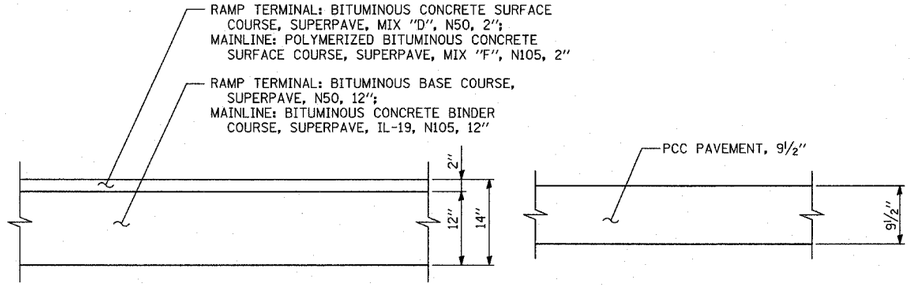

TEMPORARY PAVEMENT DETAILS

(CONTRACTOR HAS THE OPTION OF USING BITUMINOUS OR PCC SECTION FOR TEMPORARY PAVEMENT)

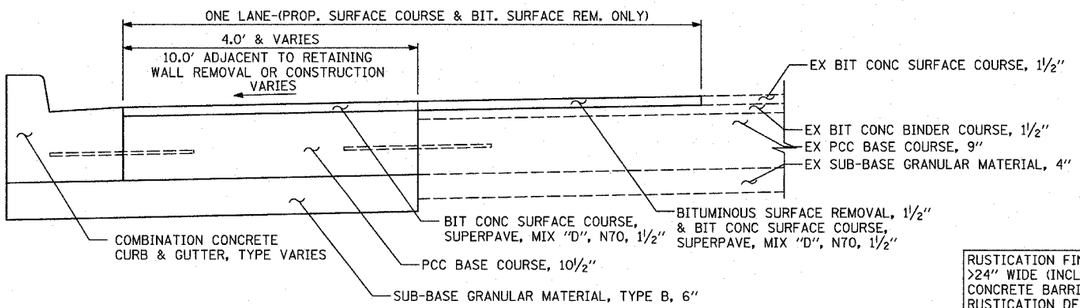

FULL-DEPTH 10½" COMPOSITE PAVEMENT

FULL-DEPTH COMPOSITE PATCHING ADJACENT TO EXISTING PAVEMENT AND COMBINATION CONCRETE CURB & GUTTER, TYPE B-6.12

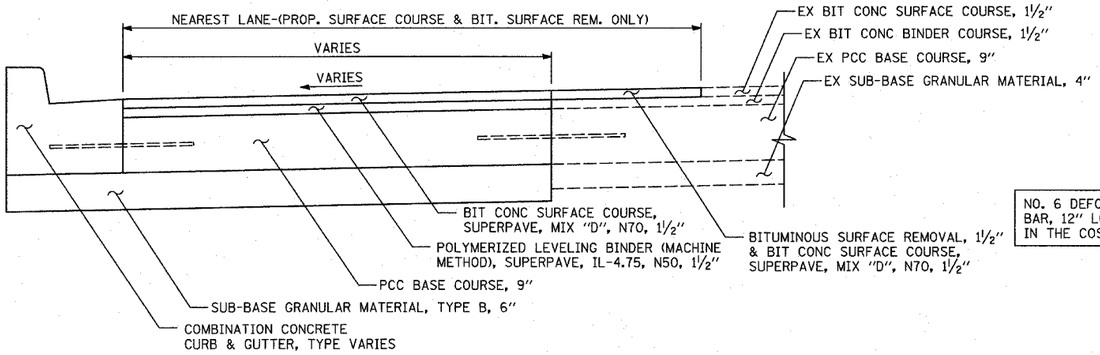

FULL-DEPTH 9" COMPOSITE PAVEMENT

FULL-DEPTH COMPOSITE PAVEMENT ADJACENT TO EXISTING PAVEMENT AND COMBINATION CONCRETE CURB & GUTTER, TYPE B-6.12

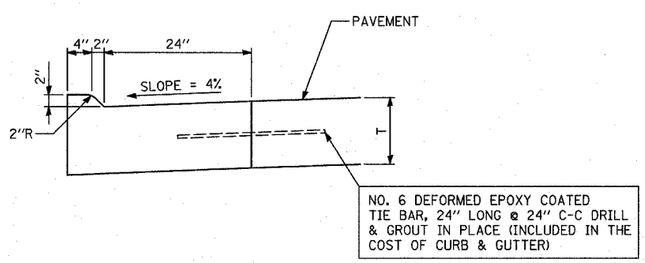

COMBINATION CONCRETE CURB & GUTTER, TYPE M-2.24

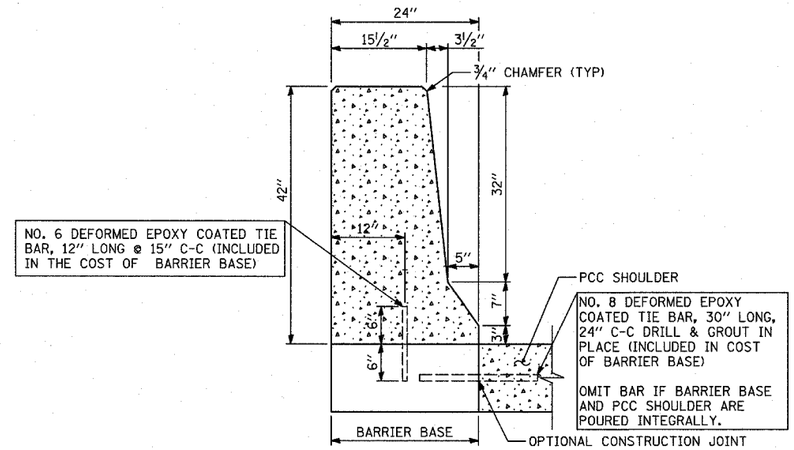

CONCRETE BARRIER, SINGLE FACE, 42 INCH HEIGHT & BARRIER BASE

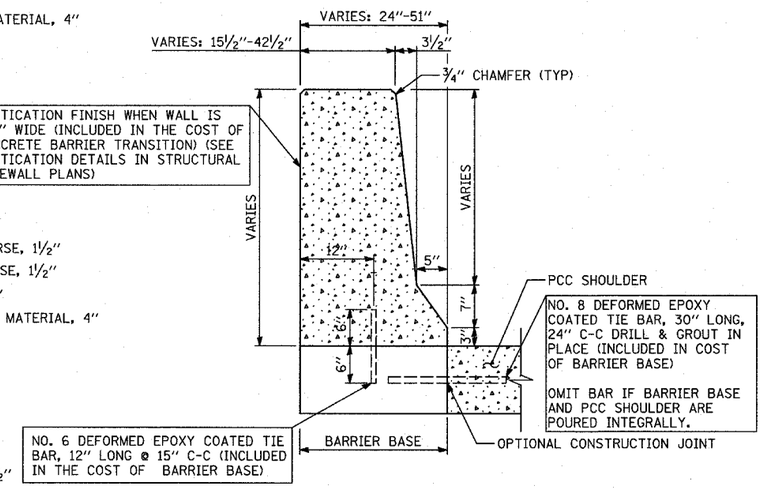

CONCRETE BARRIER TRANSITION

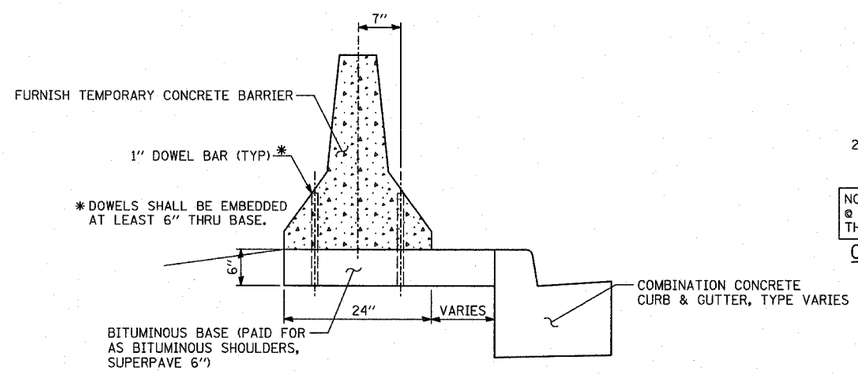

BITUMINOUS BASE FOR FURNISH TEMPORARY CONCRETE BARRIER

BASE IS PLACED UNDER FURNISH TEMPORARY CONCRETE BARRIER WHEN BARRIER IS PLACED ALONG THE FRONTAGE ROAD BEHIND THE CURB

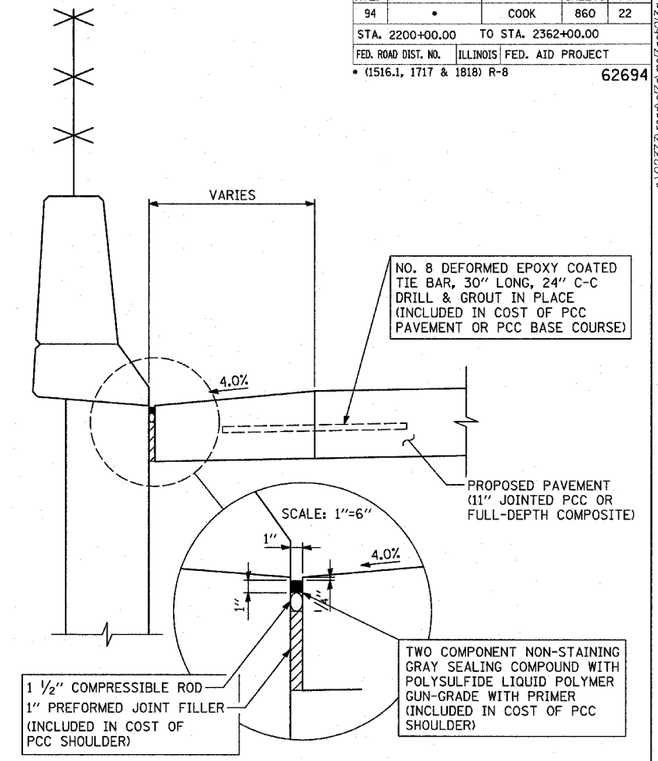

RAMP SHOULDER ADJACENT TO RETAINING WALLS

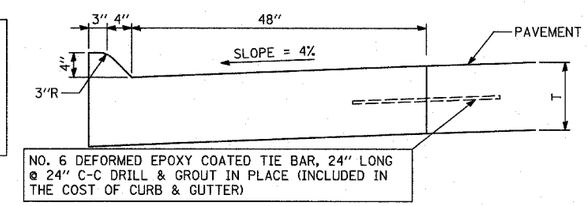

COMBINATION CONCRETE CURB & GUTTER, TYPE M-4.48

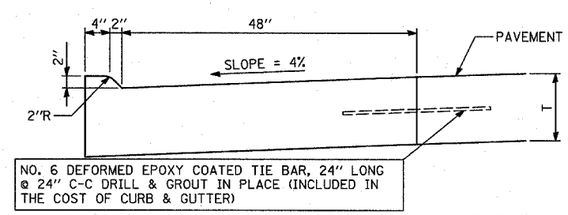

COMBINATION CONCRETE CURB & GUTTER, TYPE M-2.48

TYLIN INTERNATIONAL

REVISIONS	
NAME	DATE
REVISED	05/06/05

ILLINOIS DEPARTMENT OF TRANSPORTATION

F.A.I. 94 (DAN RYAN EXPRESSWAY)

TYPICAL SECTION PAVEMENT DETAILS

SCALE: 1"=1'-0" DRAWN BY: MPG

DATE: MARCH 18, 2005 CHECKED BY: JPM

05/06/2005 09:36:36 AM

P:\0237-3\road\cl\fo\mcl\dgn\03.dgn