F.A.I. RTE.	SECTION	COUNTY	TOTAL SHEETS	SHEET NO.
94	*	COOK	860	36
STA. 2200+00.00	TO STA. 2362+00.00			
FED. ROAD DIST. NO.	ILLINOIS	FED. AID PROJECT		

* (1516.1, 1717 & 1818) R-8

62694

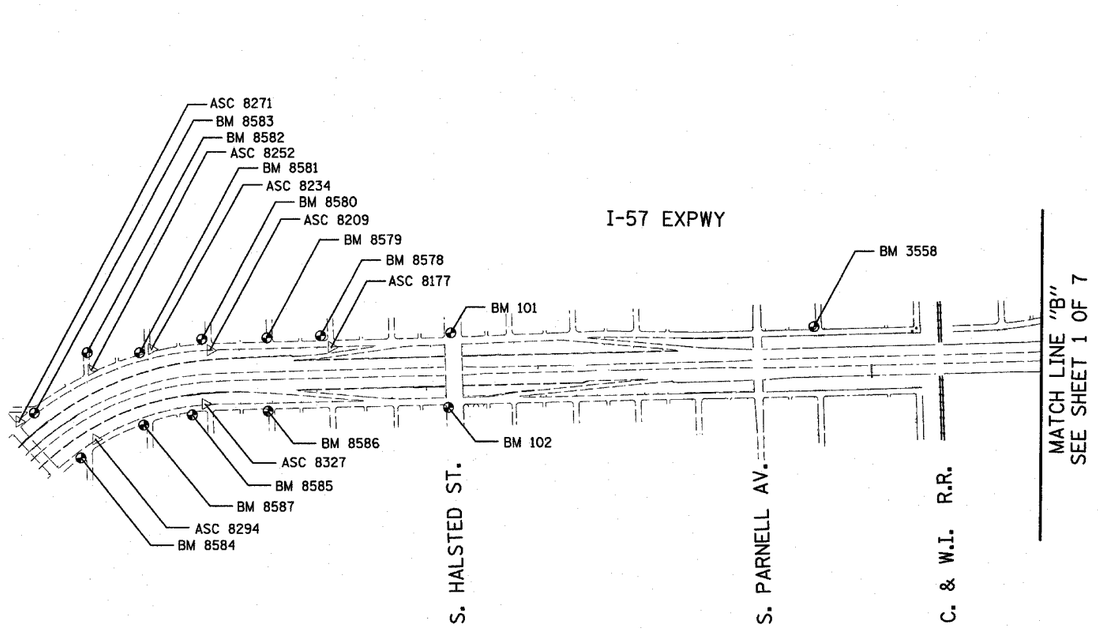

American Surveying Consultants, P.C.
SURVEYORS-ENGINEERS-GEODESISTS-MAPPING SCIENTISTS
1637 Plank Rd./Dixon, IL. 61021 815-288-6331
6035 N. Northwest Highway/Chicago, IL. 60631 773-763-4387

REVISIONS	
NAME	DATE
REVISED	04/15/05

ILLINOIS DEPARTMENT OF TRANSPORTATION

F.A.I. 94 (DAN RYAN EXPRESSWAY)

SURVEY TIES FOR CONTROL POINTS

SHEET 2 OF 7

SCALE: 1"=400' DRAWN BY: GSP

DATE: MARCH 18, 2005 CHECKED BY: MMW

p:\02373\road\cl7a\all7ash063b.dgn

04/14/2005 08:08:31 AM