F.A.I. RTE.	SECTION	COUNTY	TOTAL SHEETS	SHEET NO.
94	•	COOK	860	127
STA. 2200+00.00	TO STA. 2362+00.00			
FED. ROAD DIST. NO.	ILLINOIS	FED. AID PROJECT		

• (1516.1, 1717 & 1818) R-8

62694

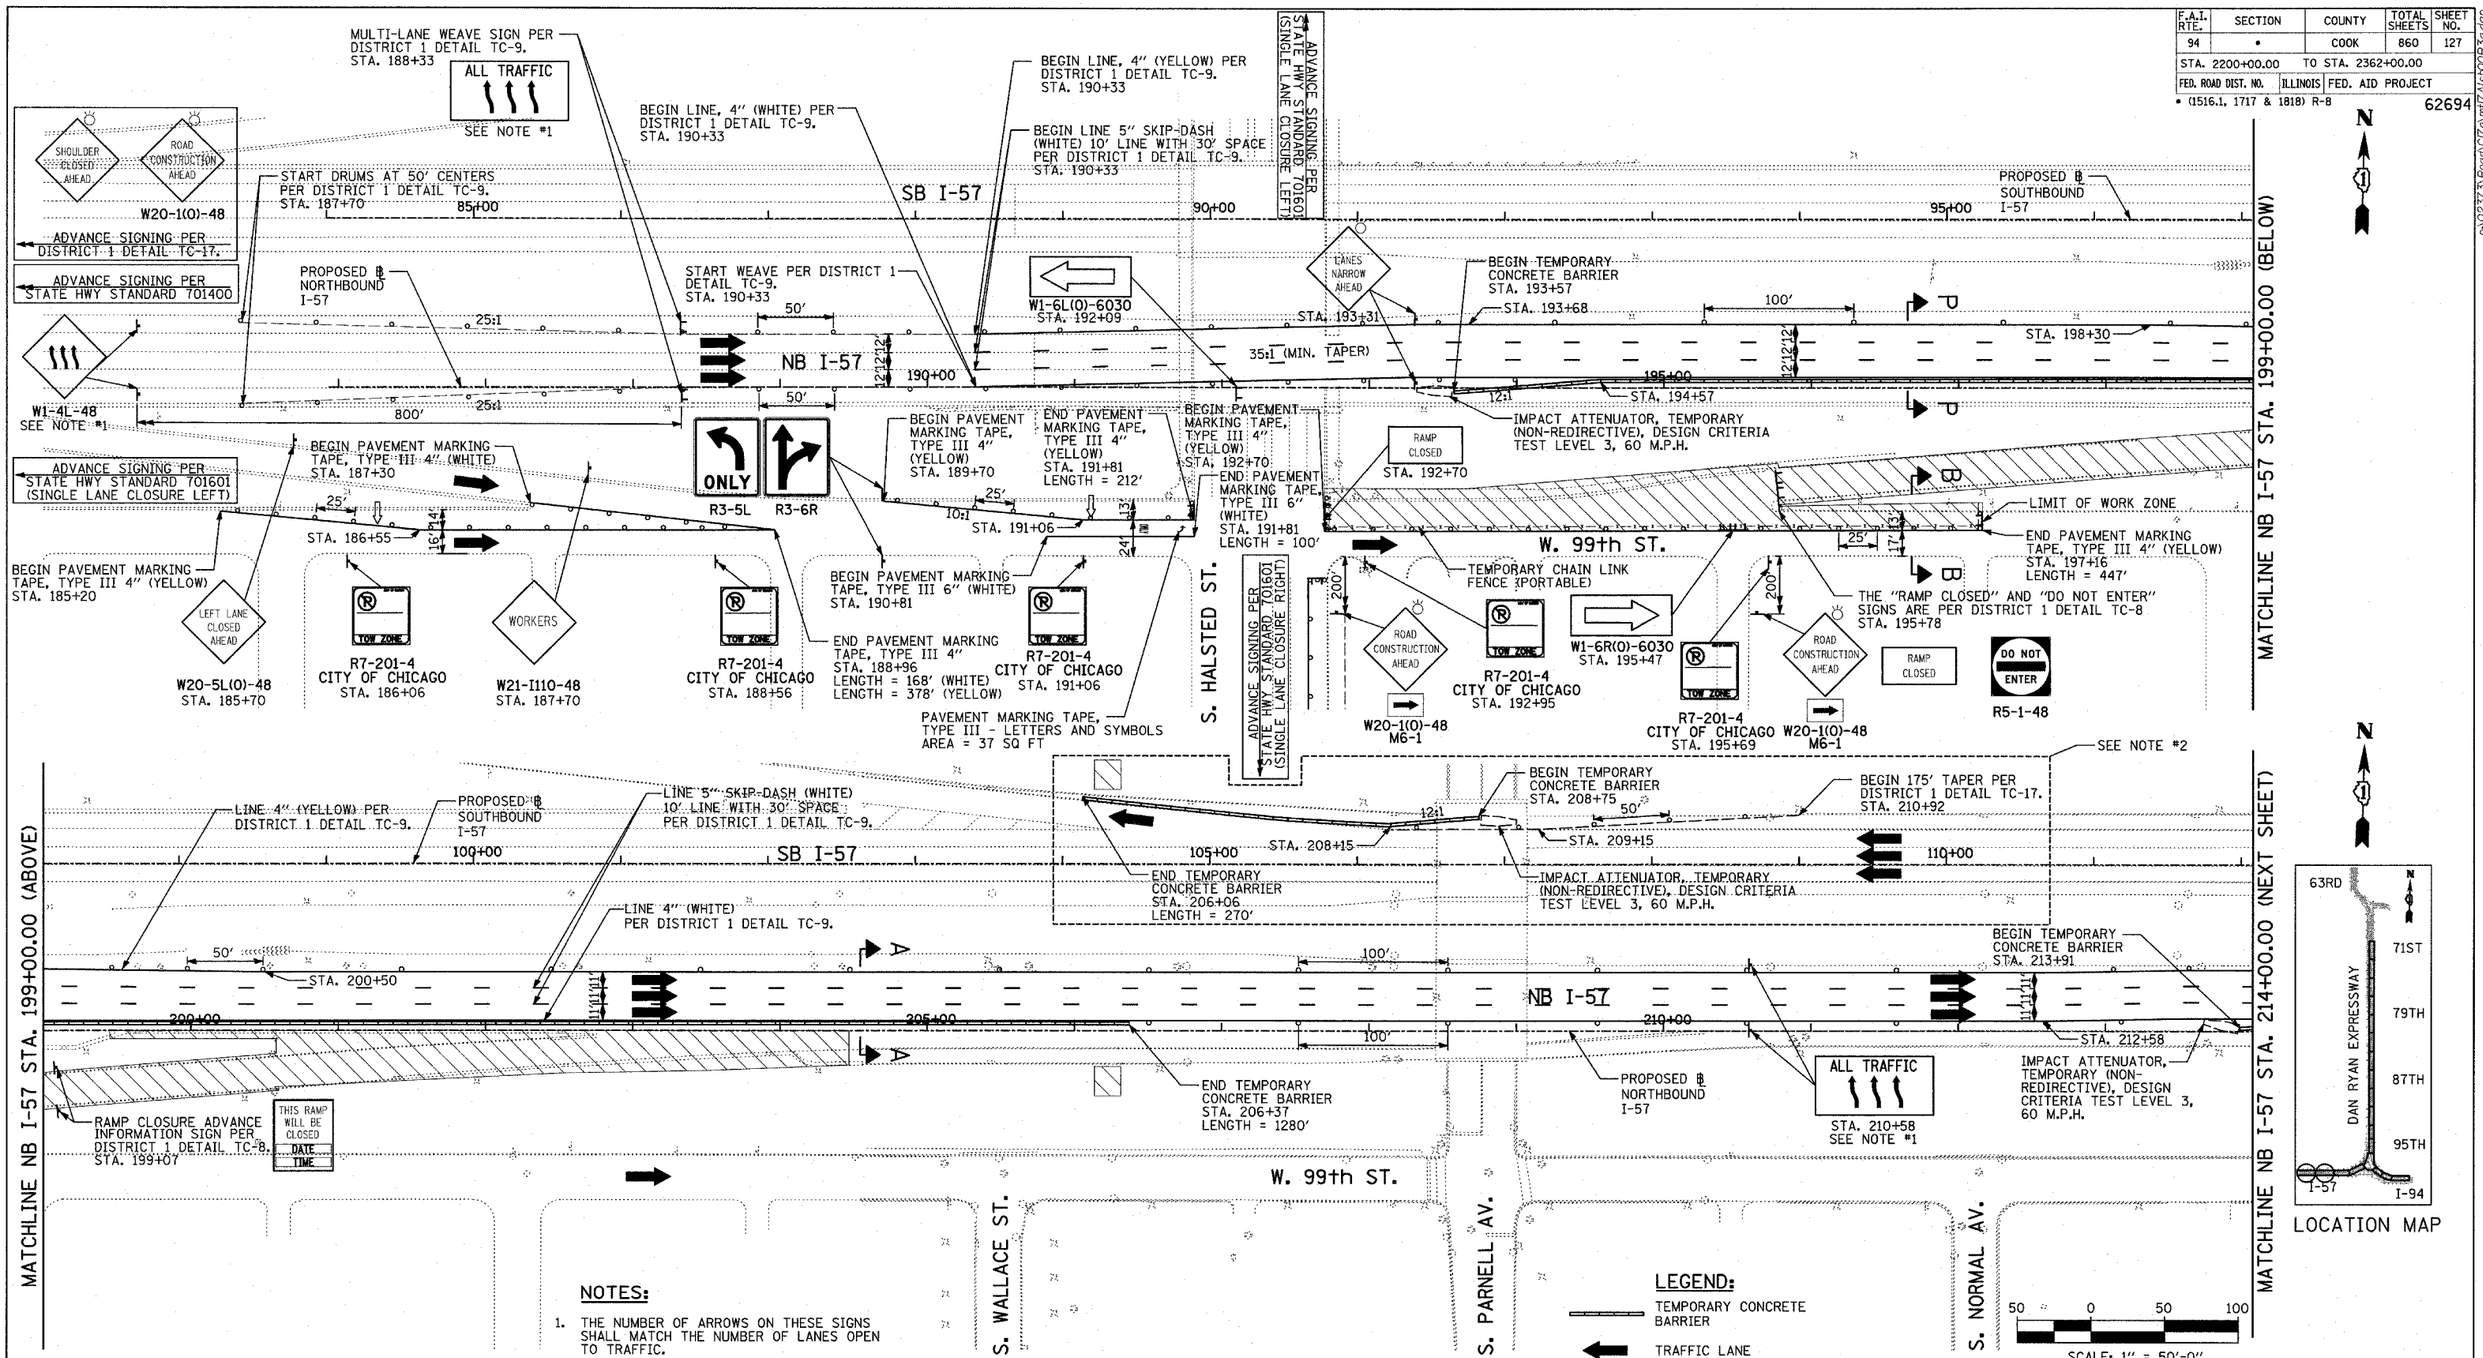

NOTES:

1. THE NUMBER OF ARROWS ON THESE SIGNS SHALL MATCH THE NUMBER OF LANES OPEN TO TRAFFIC.
2. CONTRACTOR SHALL COORDINATE WORK NEAR SB I-57 WITH CONTRACT #62695 TO AVOID CONFLICTS WITH THE PROPOSED PIPE JACKING AND MOT SHOWN HERE.

LEGEND:

- TEMPORARY CONCRETE BARRIER
- TRAFFIC LANE
- WORK ZONE
- BARRICADE, TYPE III
- DRUM WITH MONO-DIRECTIONAL STEADY BURNING LIGHT
- ARROW BOARD

REVISIONS	
NAME	DATE
REVISED	05/06/05

ILLINOIS DEPARTMENT OF TRANSPORTATION

F.A.I. 94 (DAN RYAN EXPRESSWAY)

MAINTENANCE OF TRAFFIC PLAN
STAGE 1 - NB I-94
NB I-57 STA. 184+00.00 TO 214+00.00
SHEET 1B OF 11

SCALE: 1"=50'-0" DRAWN BY: RTM
DATE: MARCH 18, 2005 CHECKED BY: JPA

TYLIN INTERNATIONAL

04/25/2005 04:41:16 PM