F.A.I. RTE.	SECTION	COUNTY	TOTAL SHEETS	SHEET NO.
94	*	COOK	860	139
STA. 2200+00.00	TO STA. 2362+00.00			
FED. ROAD DIST. NO.	ILLINOIS	FED. AID PROJECT		

* (1516.1, 1717 & 1818) R-8

62694

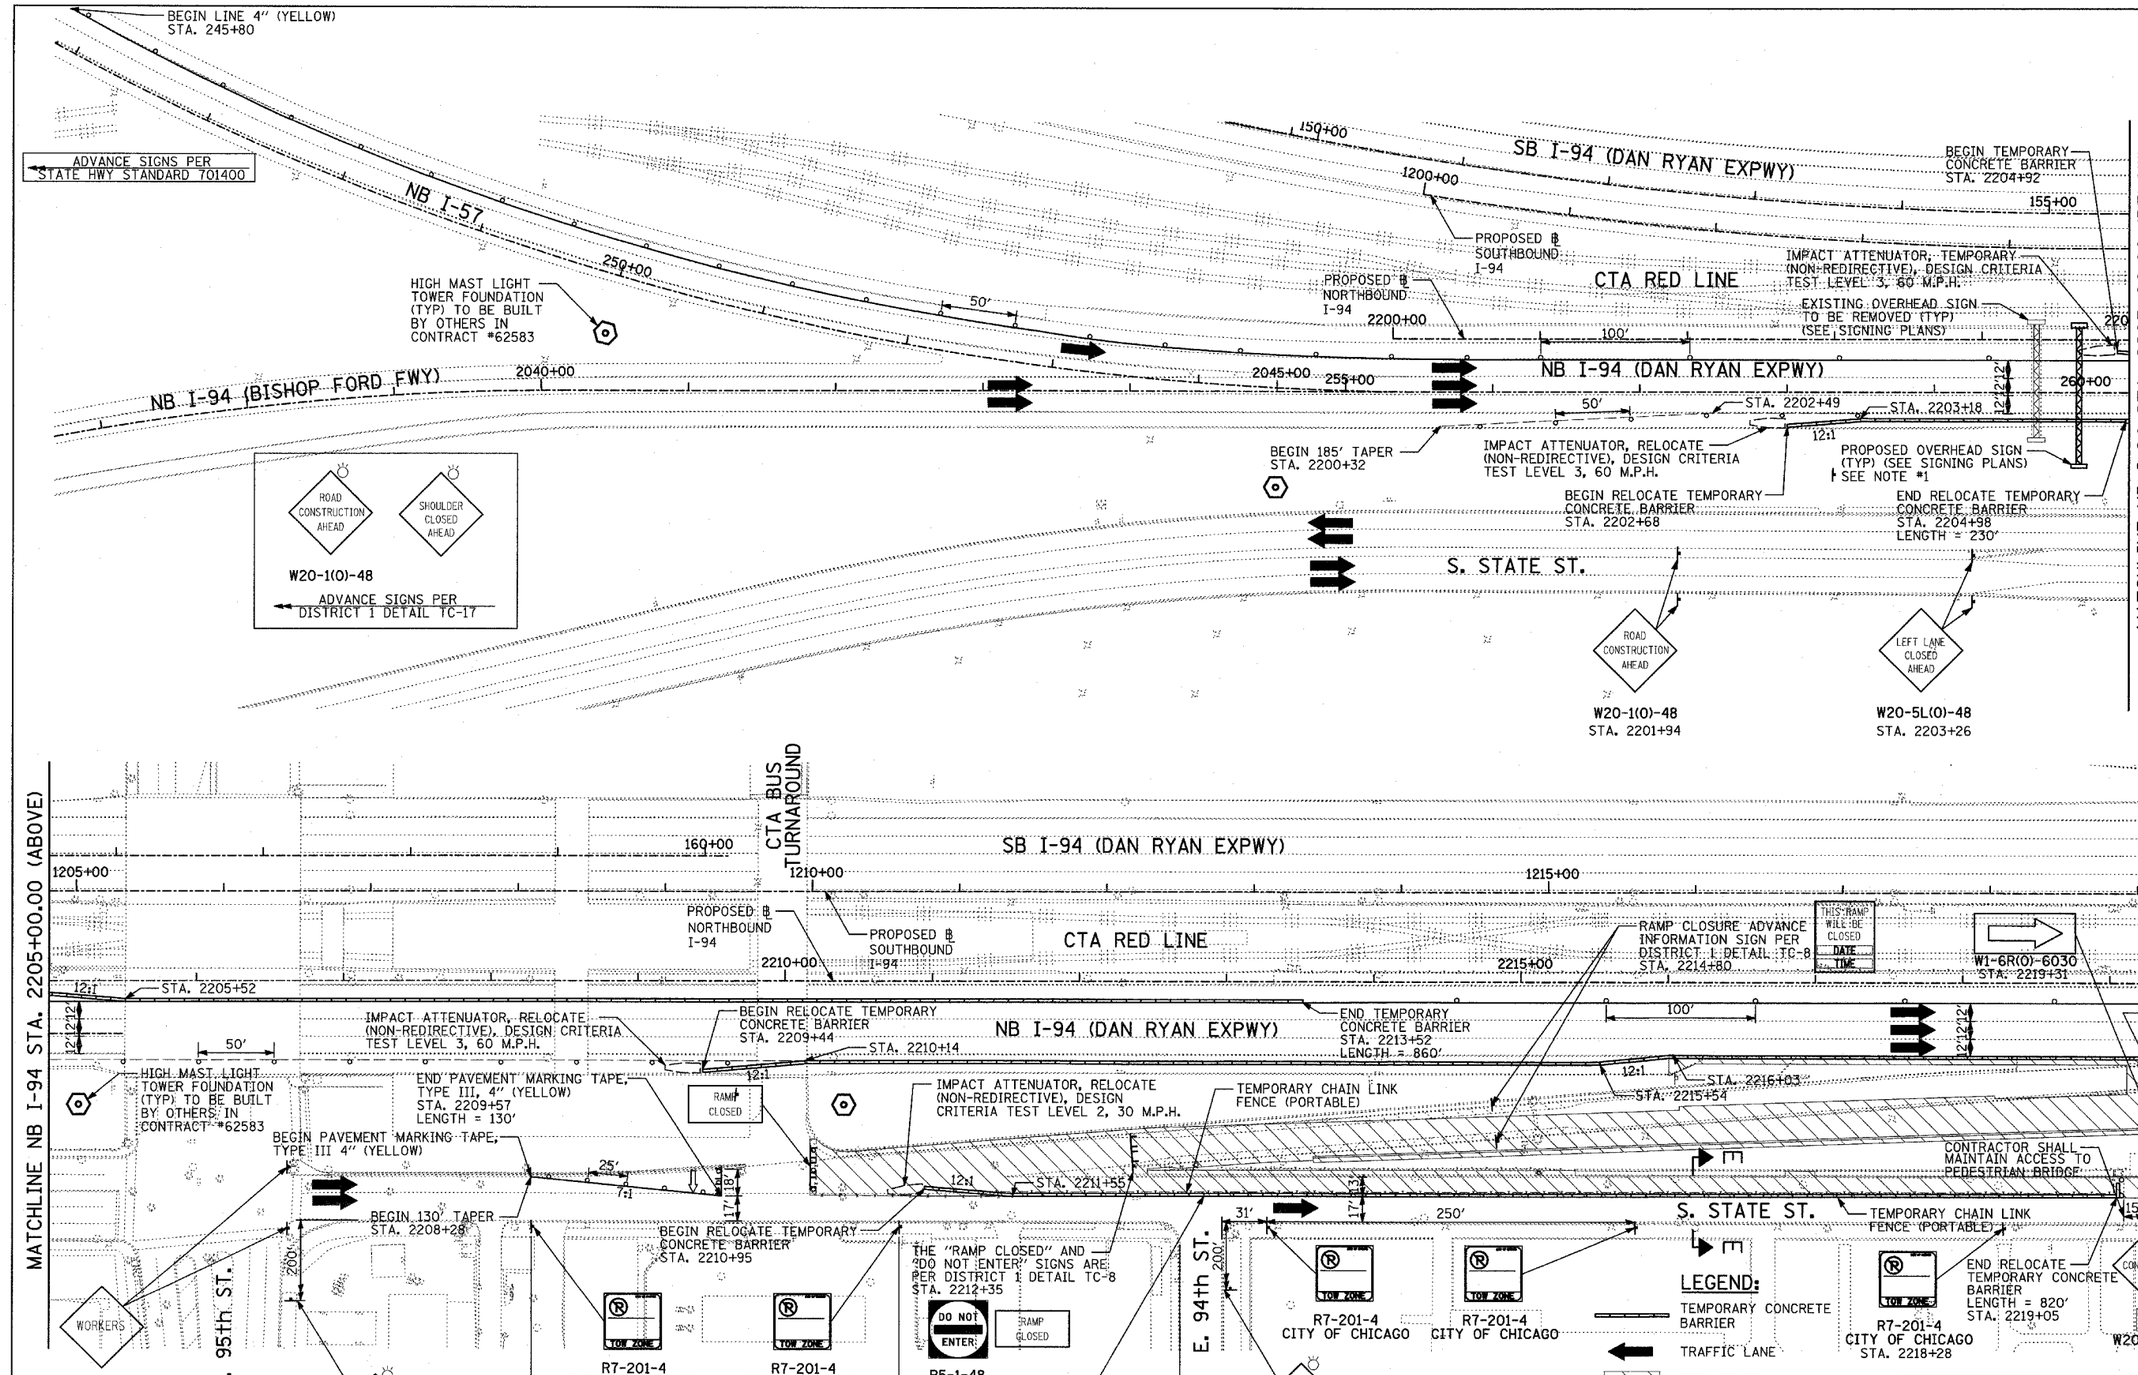

NOTES:

1. SEE MOT DETAILS FOR LANE NARROWING REQUIRED TO ALLOW SIGN WORK WITHIN THE INSIDE SHOULDER.

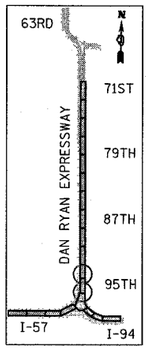

LOCATION MAP

LEGEND:

- TEMPORARY CONCRETE BARRIER
- TRAFFIC LANE
- WORK ZONE
- BARRICADE, TYPE III
- DRUM WITH MONO-DIRECTIONAL STEADY BURNING LIGHT
- ARROW BOARD

50 0 50 100

SCALE: 1" = 50'-0"

REVISIONS	
NAME	DATE
REVISED	04/15/05

ILLINOIS DEPARTMENT OF TRANSPORTATION

F.A.I. 94 (DAN RYAN EXPRESSWAY)

MAINTENANCE OF TRAFFIC PLAN

STAGE 2 - NB I-94

NB STA. 2037+00.00 TO STA. 2220+00.00

SHEET 3 OF 8

SCALE: 1"=50'-0" DRAWN BY: RTM

DATE: MARCH 18, 2005 CHECKED BY: JPA

TYLIN INTERNATIONAL

p:\02373\road\ch\ch\mt\r62st103.dgn 04/13/2005 04:09:54 PM