| F.A.I. RTE. | SECTION | COUNTY | TOTAL SHEETS | SHEET NO. |
|---|---|---|---|---|
| 94 | * | COOK | 860 | 198 |
| STA. 2200+00.00 | TO STA. 2362+00.00 | | | |
| FED. ROAD DIST. NO. | ILLINOIS | FED. AID PROJECT | | |

* (1516.1, 1717 & 1818) R-8 62694

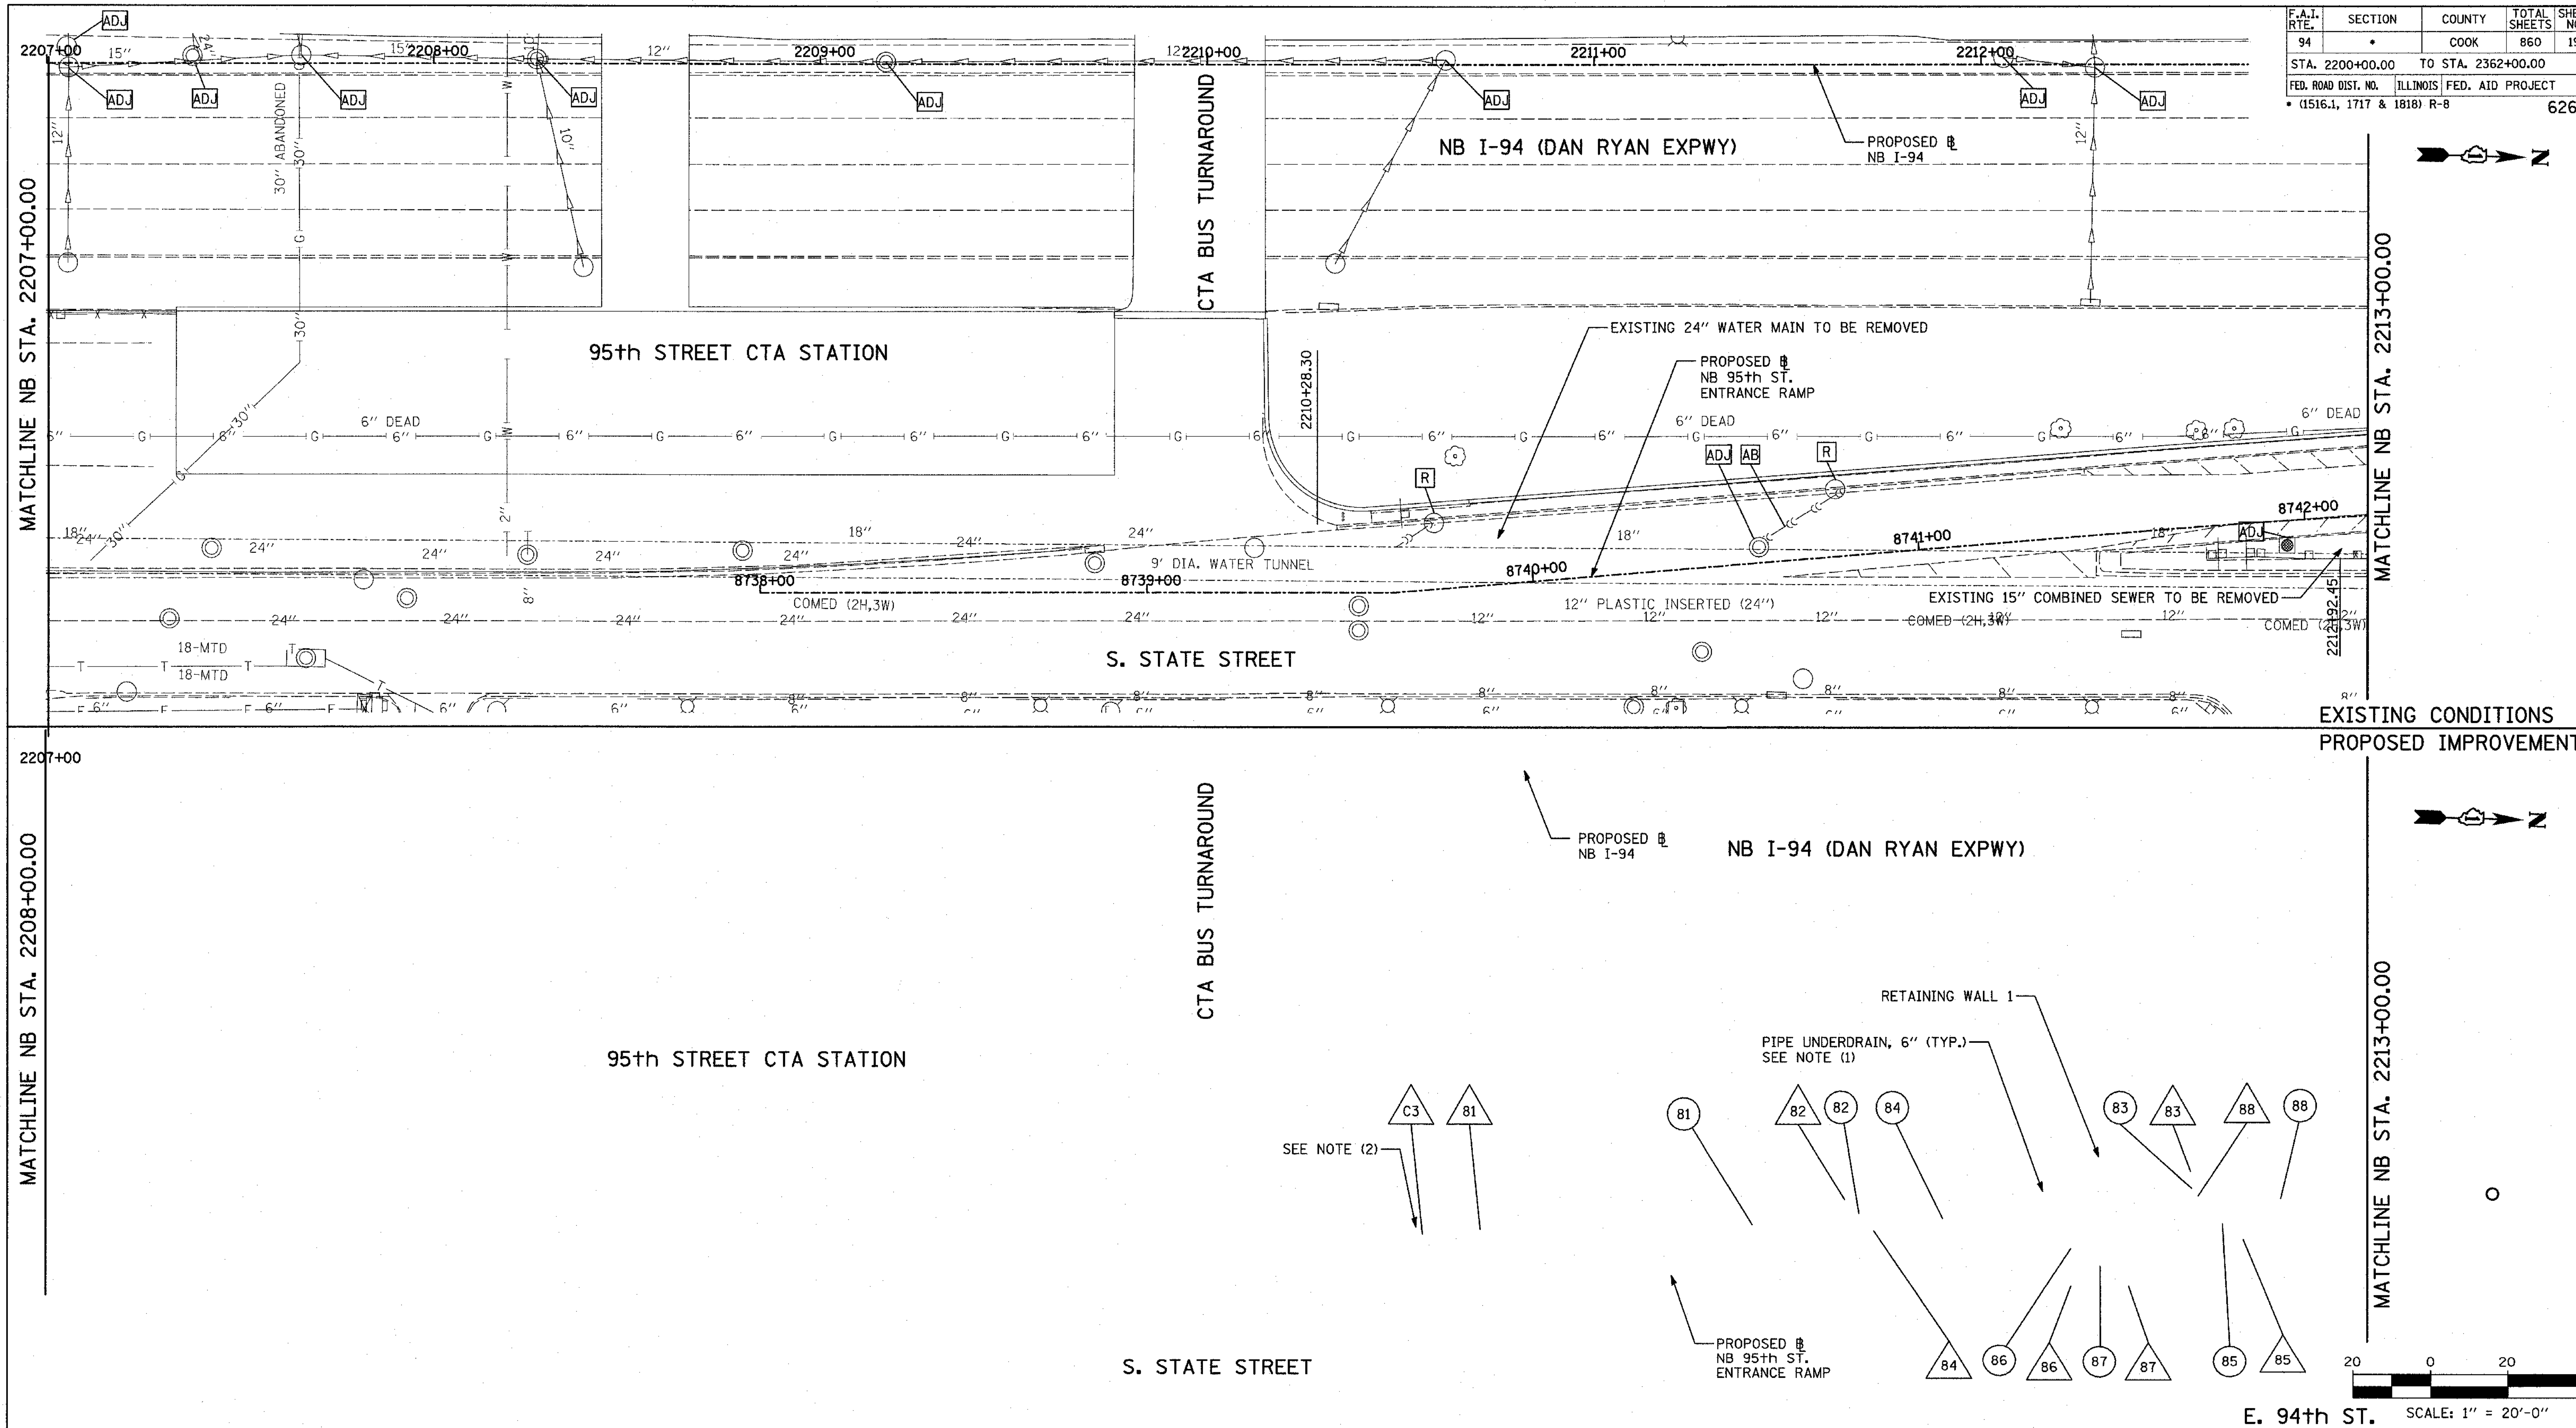


3. "FOR "POROUS GRANULAR EMBANKMENT, SUBGRADE" REQUIRED DURING SEWER INSTALLATION, SEE SCHEDULE OF QUANTITIES." PROPOSED QUANTITIES - SHEET 5.

TYLININTERNATIONAL

SHEET 8 OF 39

| REVISIONS | |
|---|---|
| NAME | DATE |
| | |
| | |
| | |
| | |
| | |
| | |
| REVISED | 05/06/05 |
| REVISED | 04/15/05 |

ILLINOIS DEPARTMENT OF TRANSPORTATION

F.A.I. 94 (DAN RYAN EXPRESSWAY)

DRAINAGE AND UTILITY PLANS
NB 95th STREET ENTRANCE RAMP
NB I-94 STA. 2207+00.00 TO 2213+00.00

SCALE: 1"=20' DRAWN BY: MB

DATE: MARCH 18, 2005 CHECKED BY: DA

d:\02373\road\cl7a\dui7ash073a.dgn 05/05/2005 04:55:10 PM