F.A.I. RTE.	SECTION	COUNTY	TOTAL SHEETS	SHEET NO.
94	•	COOK	860	231

STA. 2200+00.00 TO STA. 2362+00.00

FED. ROAD DIST. NO. | ILLINOIS | FED. AID PROJECT

• (1516.1, 1717 & 1818) R-8

62694

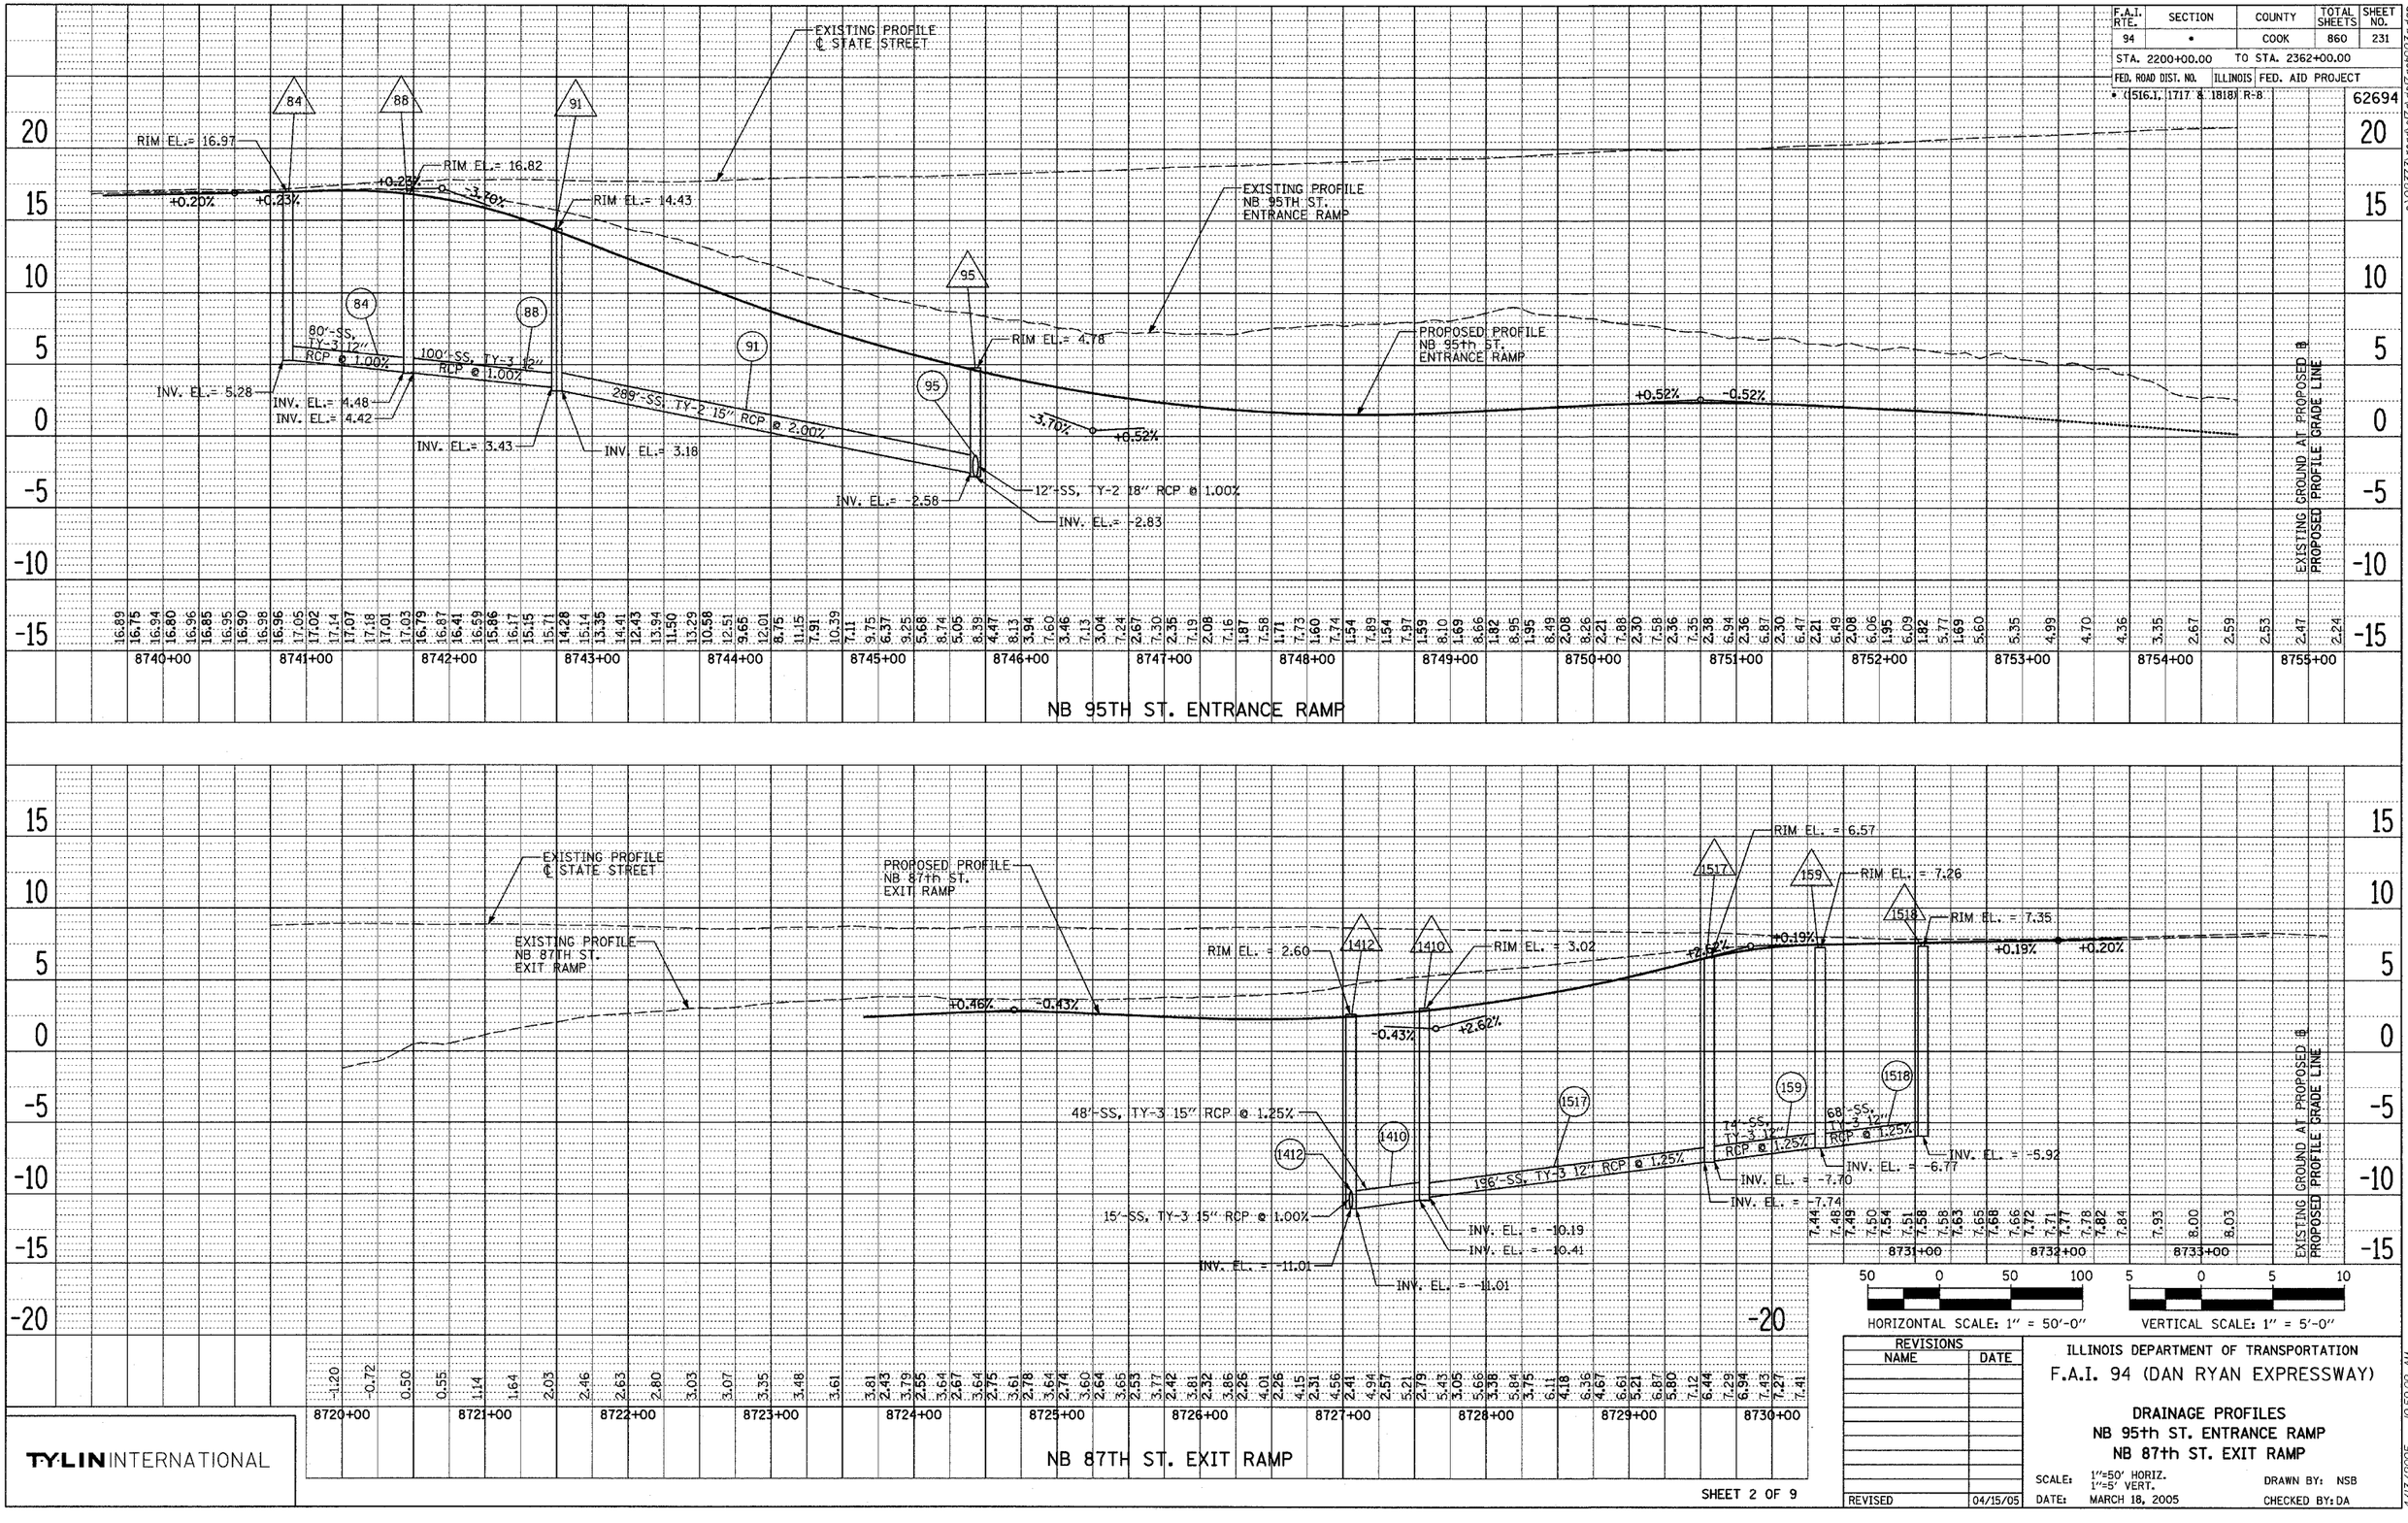

HORIZONTAL SCALE: 1" = 50'-0"

VERTICAL SCALE: 1" = 5'-0"

REVISIONS	
NAME	DATE
REVISED	04/15/05

ILLINOIS DEPARTMENT OF TRANSPORTATION

F.A.I. 94 (DAN RYAN EXPRESSWAY)

DRAINAGE PROFILES
NB 95th ST. ENTRANCE RAMP
NB 87th ST. EXIT RAMP

SCALE: 1"=50' HORIZ. 1"=5' VERT.

DATE: MARCH 18, 2005

DRAWN BY: NSB

CHECKED BY: DA

TYLIN INTERNATIONAL

SHEET 2 OF 9