F.A.I. RTE.	SECTION	COUNTY	TOTAL SHEETS	SHEET NO.
94	*	COOK	860	234
STA. 2200+00.00	TO STA. 2362+00.00			
FED. ROAD DIST. NO.	ILLINOIS	FED. AID PROJECT		

* (516.1, 1717 & 1818) R-8

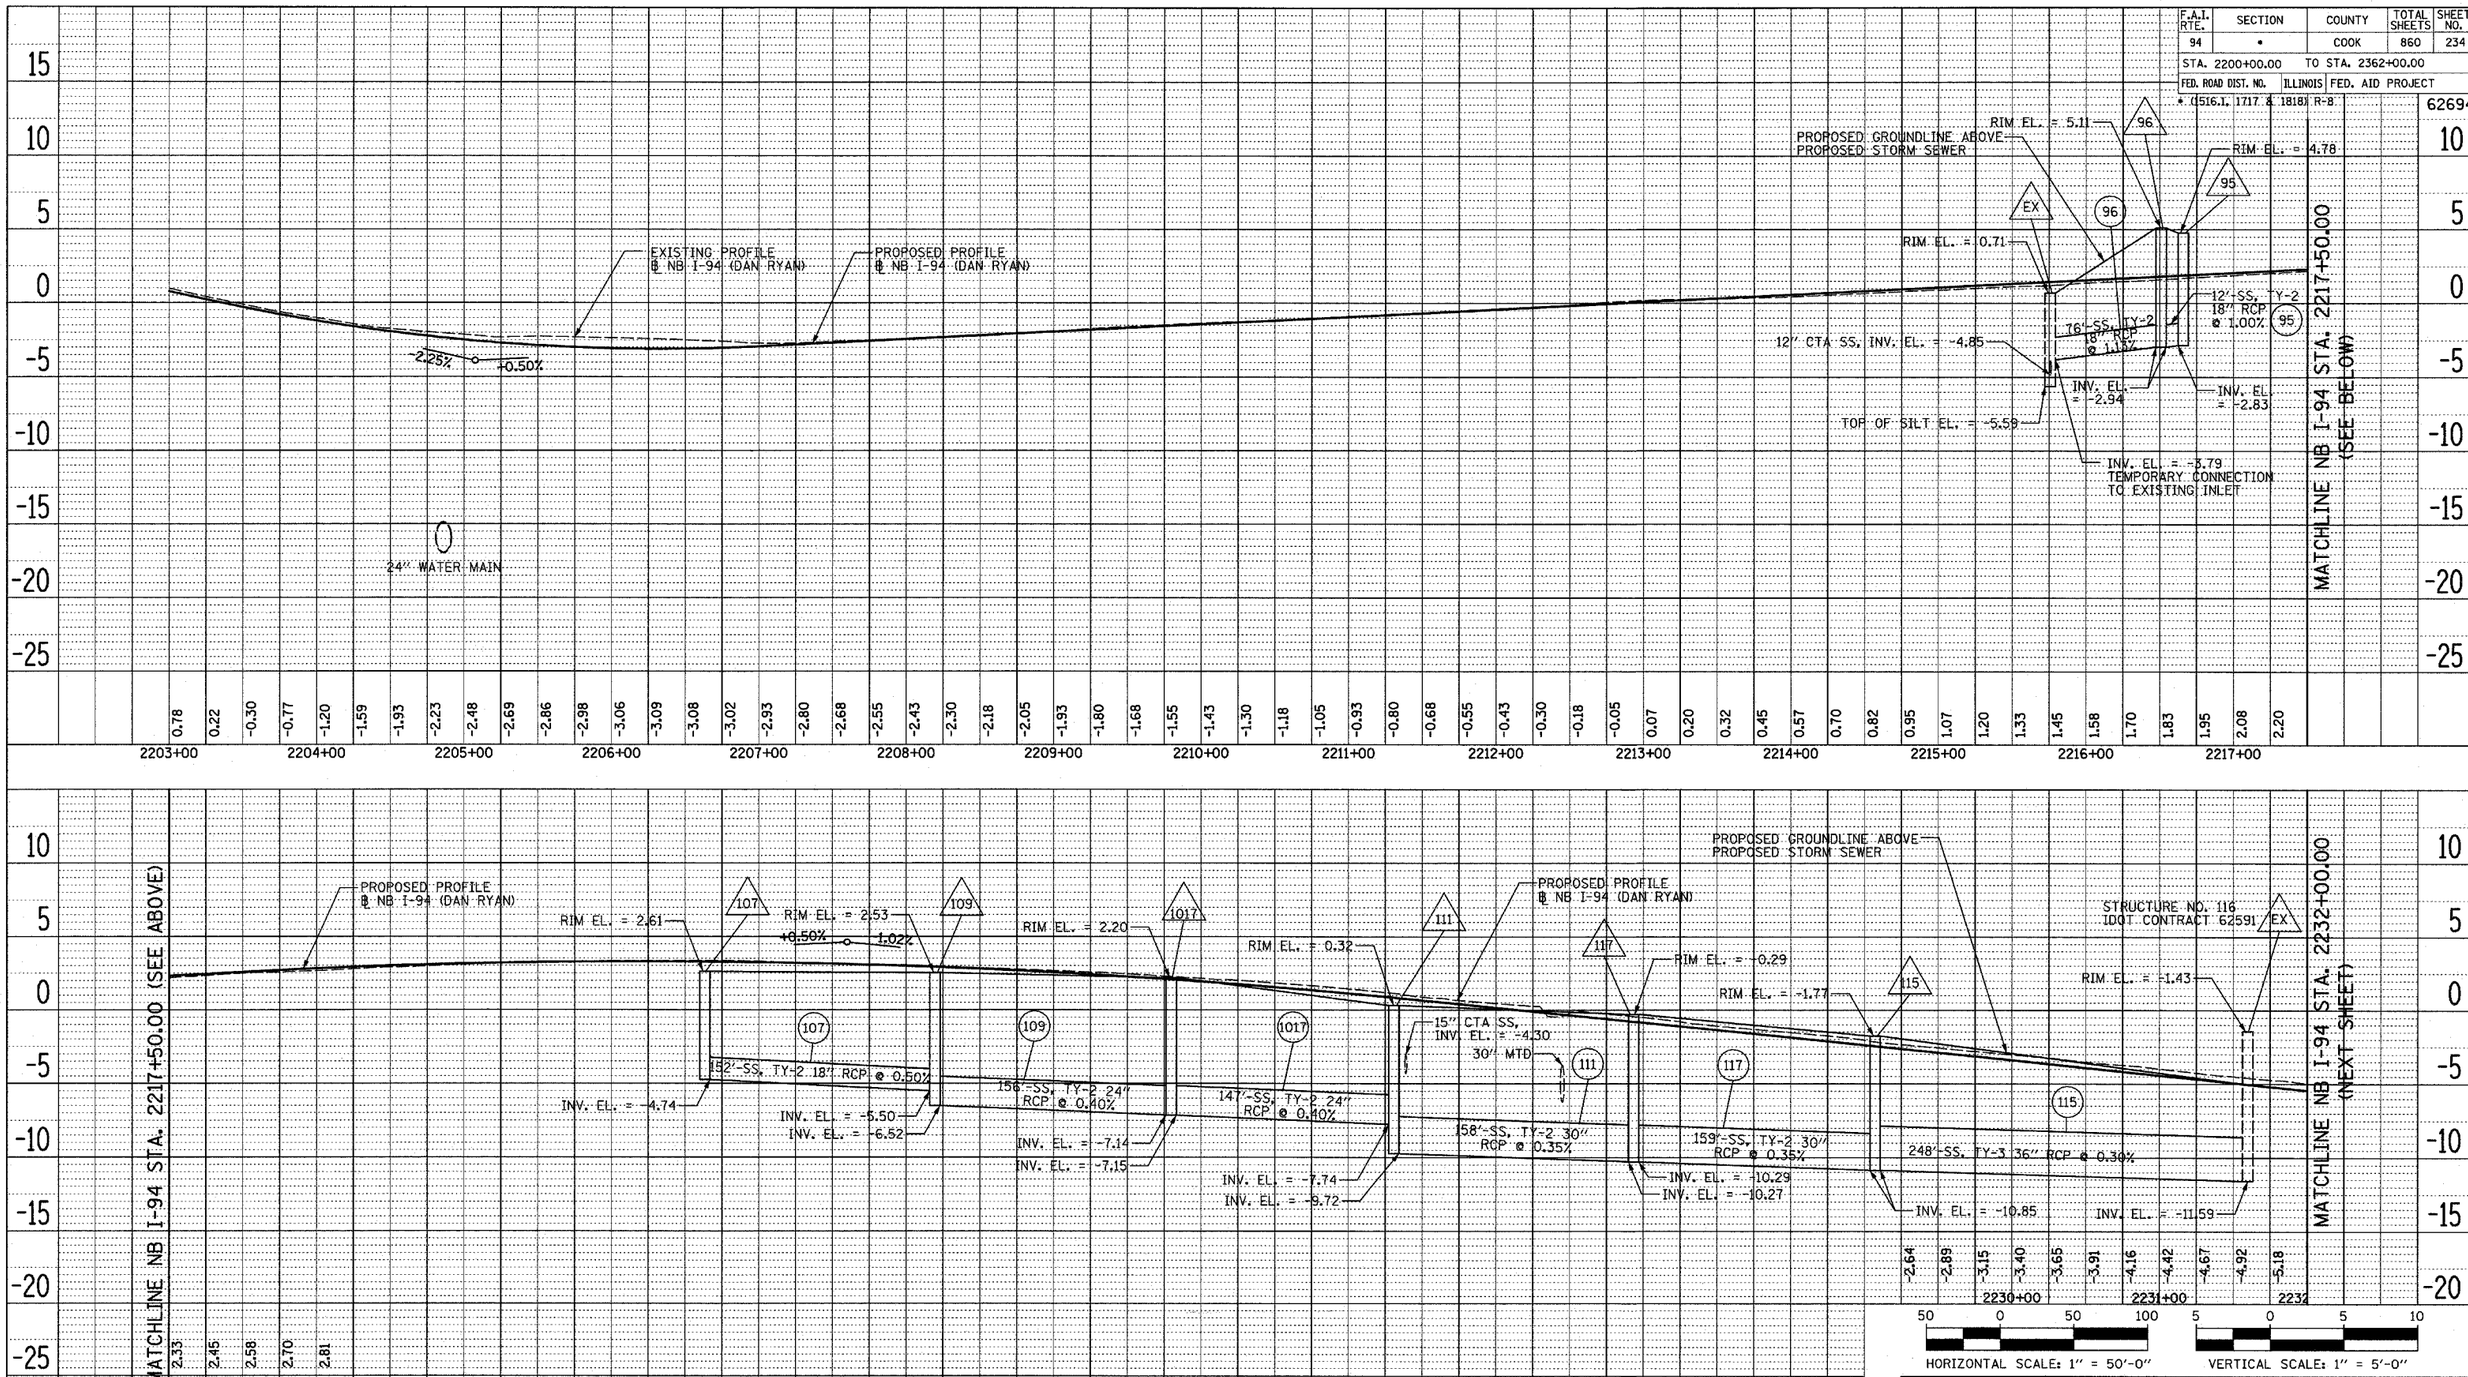

HORIZONTAL SCALE: 1" = 50'-0" VERTICAL SCALE: 1" = 5'-0"

REVISIONS	
NAME	DATE
REVISED	05/06/05
REVISED	04/15/05

ILLINOIS DEPARTMENT OF TRANSPORTATION

F.A.I. 94 (DAN RYAN EXPRESSWAY)

DRAINAGE PROFILES
NB I-94
STA. 2203+00.00 TO 2232+00.00

SCALE: 1"=50' HORIZ. 1"=5' VERT.
DATE: MARCH 18, 2005
DRAWN BY: NSB
CHECKED BY: DA

TYLIN INTERNATIONAL

SHEET 5 OF 9

PLAN
NOTE BOOK NO.
SURVEYED
PLOTTED
ALIGNMENT CHECKED
CTL. OF WAY VERIFIED
CADD FILE NAME
BY
DATE