F.A.I. RTE.	SECTION	COUNTY	TOTAL SHEETS	SHEET NO.
94	*	COOK	860	237

STA. 2200+00.00 TO STA. 2362+00.00

FED. ROAD DIST. NO. | ILLINOIS | FED. AID PROJECT

* (516.1, 1717 & 1818) R-8

62694

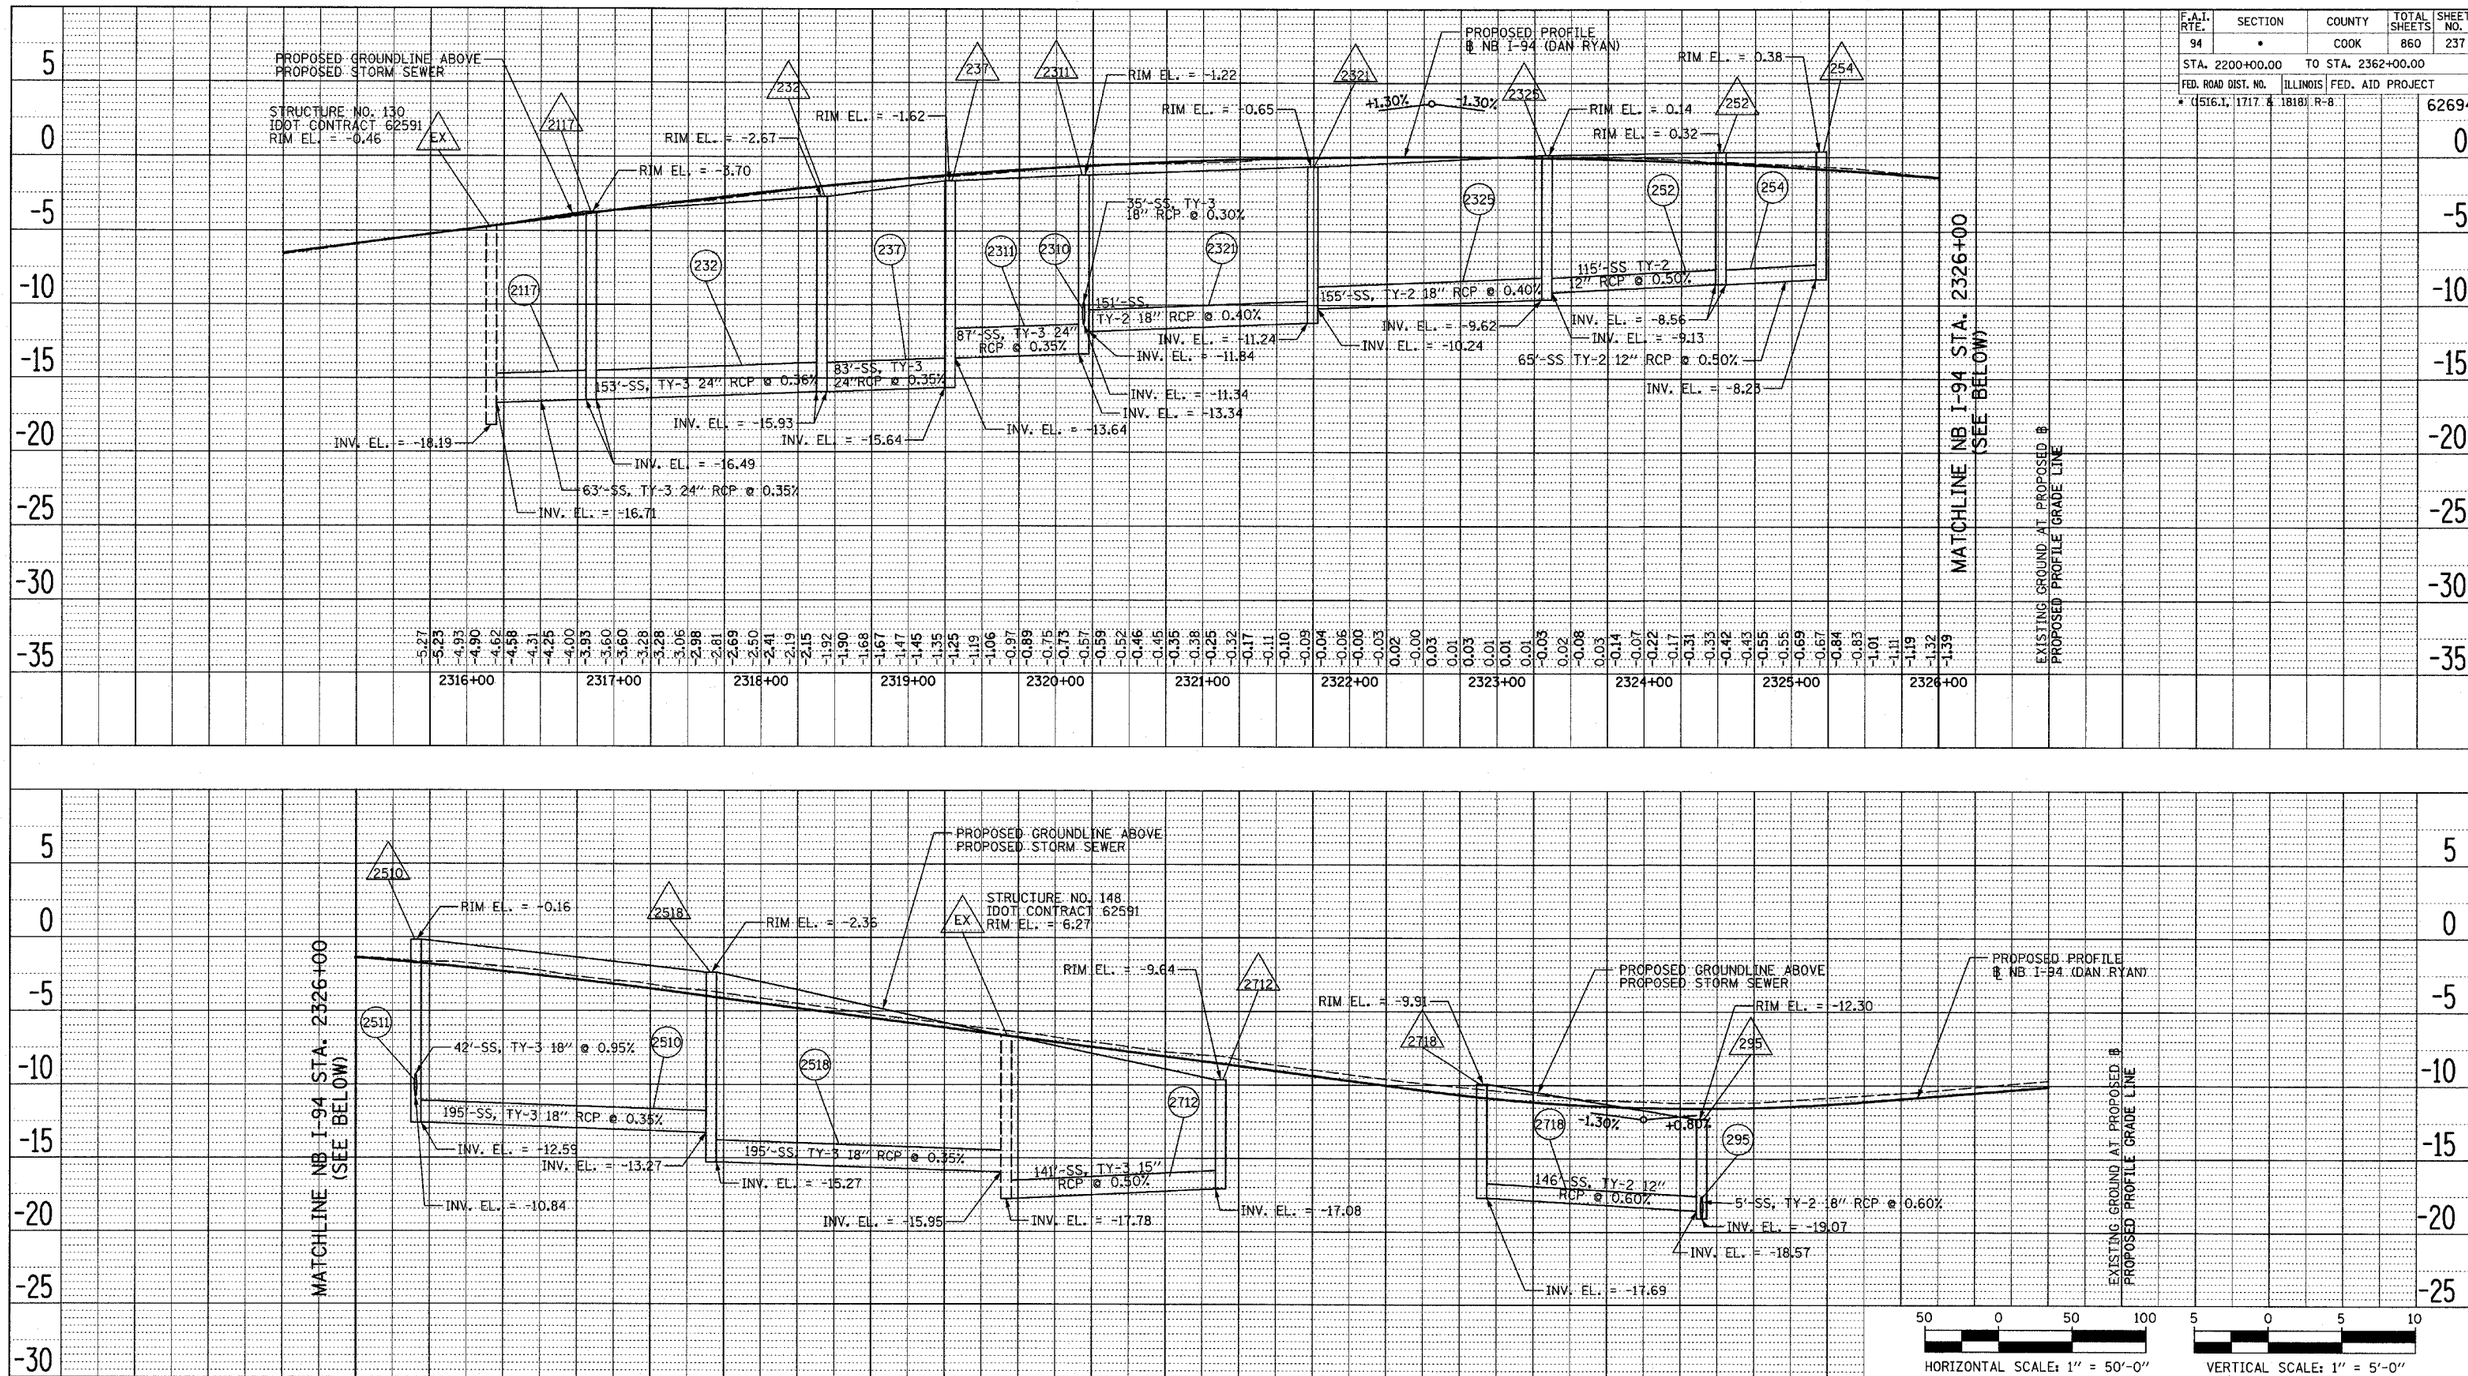

HORIZONTAL SCALE: 1" = 50'-0" VERTICAL SCALE: 1" = 5'-0"

TYLIN INTERNATIONAL

REVISIONS	
NAME	DATE
REVISED	04/15/05

ILLINOIS DEPARTMENT OF TRANSPORTATION

F.A.I. 94 (DAN RYAN EXPRESSWAY)

DRAINAGE PROFILES

NB I-94

STA. 2316+00.00 TO 2325+00.00

STA. 2326+00.00 TO 2336+00.00

SCALE: 1"=50' HORIZ. 1"=5' VERT. DRAWN BY: NSB

DATE: MARCH 18, 2005 CHECKED BY: DA

SHEET 8 OF 9

PLAN: SURVEYED / PLOTTED / ALIGNMENT CHECKED / R/L OF R/W CHECKED / CADD FILE NAME / NOTE BOOK NO. / BY / DATE

4/13/2005 10:59:20 AM