F.A.I. RTE.	SECTION	COUNTY	TOTAL SHEETS	SHEET NO.
94	*	COOK	860	266B
STA. 2200+00.00	TO STA. 2362+00.00			
FED. ROAD DIST. NO.	ILLINOIS	FED. AID PROJECT		
* (1516.1, 1717 & 1818) R-8		62694		

of

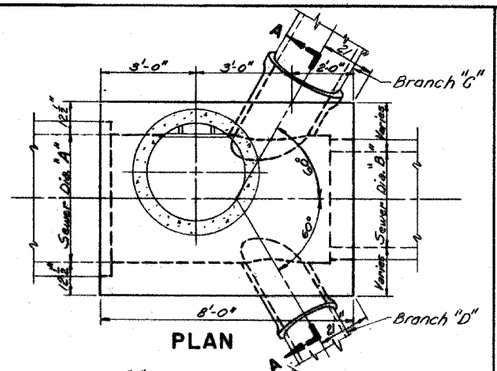

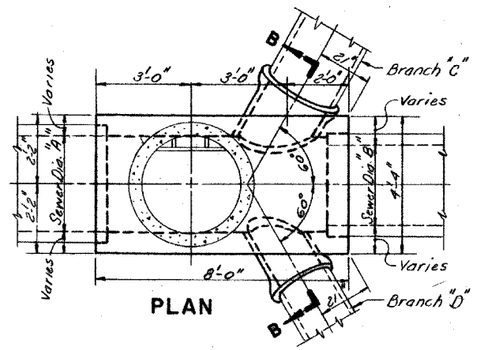

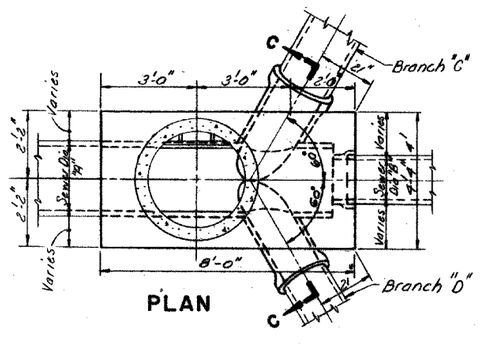

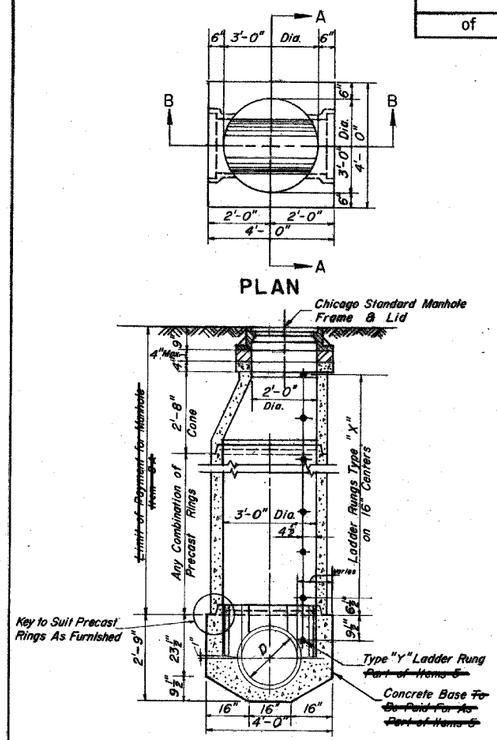

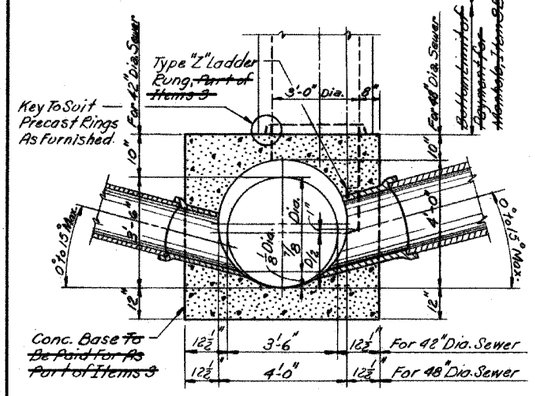

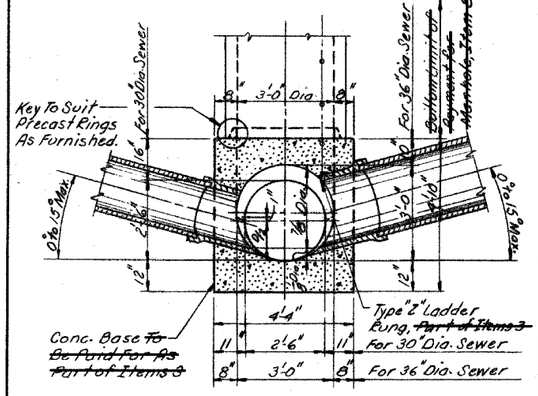

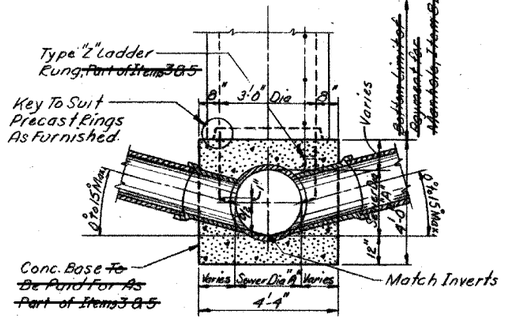

Scale of Drawing 1" = 1'-0"

2" 1'-6"0 1' 2" 3" 4" 5"

REVISIONS	
DATE	DESCRIPTION

DRAWN BY F. Batz
CHECKED BY L. Calvano
REVIEWED BY

Notes For Type "B" Manholes:
Stubs in Manhole Bases To Be Paid For as Part of the Items 5 or Items 7
For Reinforcement Steel Details of Manhole Base See Sheet No.

For Reinforcement Steel Details of Manhole Base See Sheet No. 3 OF 9

CITY OF CHICAGO
DEPARTMENT OF WATER MANAGEMENT
BUREAU OF ENGINEERING SERVICES

TYPE "A" AND TYPE "B" MANHOLES

SCALE: AS SHOWN

CONTRACT SHEET NO.

FORM P.W.-8 8-71 (2500)

NOTE: THESE DRAWINGS ARE FOR INFORMATIONAL PURPOSES ONLY. ALL REFERENCES TO PAY ITEMS OR PAY LIMITS SHOULD BE IGNORED. SEE SPECIAL PROVISIONS FOR PAY ITEMS.

TY·LIN INTERNATIONAL

REVISIONS	
NAME	DATE
REVISED	04/15/05

ILLINOIS DEPARTMENT OF TRANSPORTATION
F.A.I. 94 (DAN RYAN EXPRESSWAY)

CITY OF CHICAGO
DEPARTMENT OF WATER MANAGEMENT
SEWER RELOCATION DETAIL
(SHEET 2 OF 9)

SCALE: NONE DRAWN BY: MB
DATE: MARCH 18, 2005 CHECKED BY: MPG