F.A.I. RTE.	SECTION	COUNTY	TOTAL SHEETS	SHEET NO.
94	•	COOK	860	470
STA. 2200+00.00		TO STA. 2362+00.00		
FED. ROAD DIST. NO.	ILLINOIS	FED. AID PROJECT		

• (1516.1, 1717 & 1818) R-8

62694

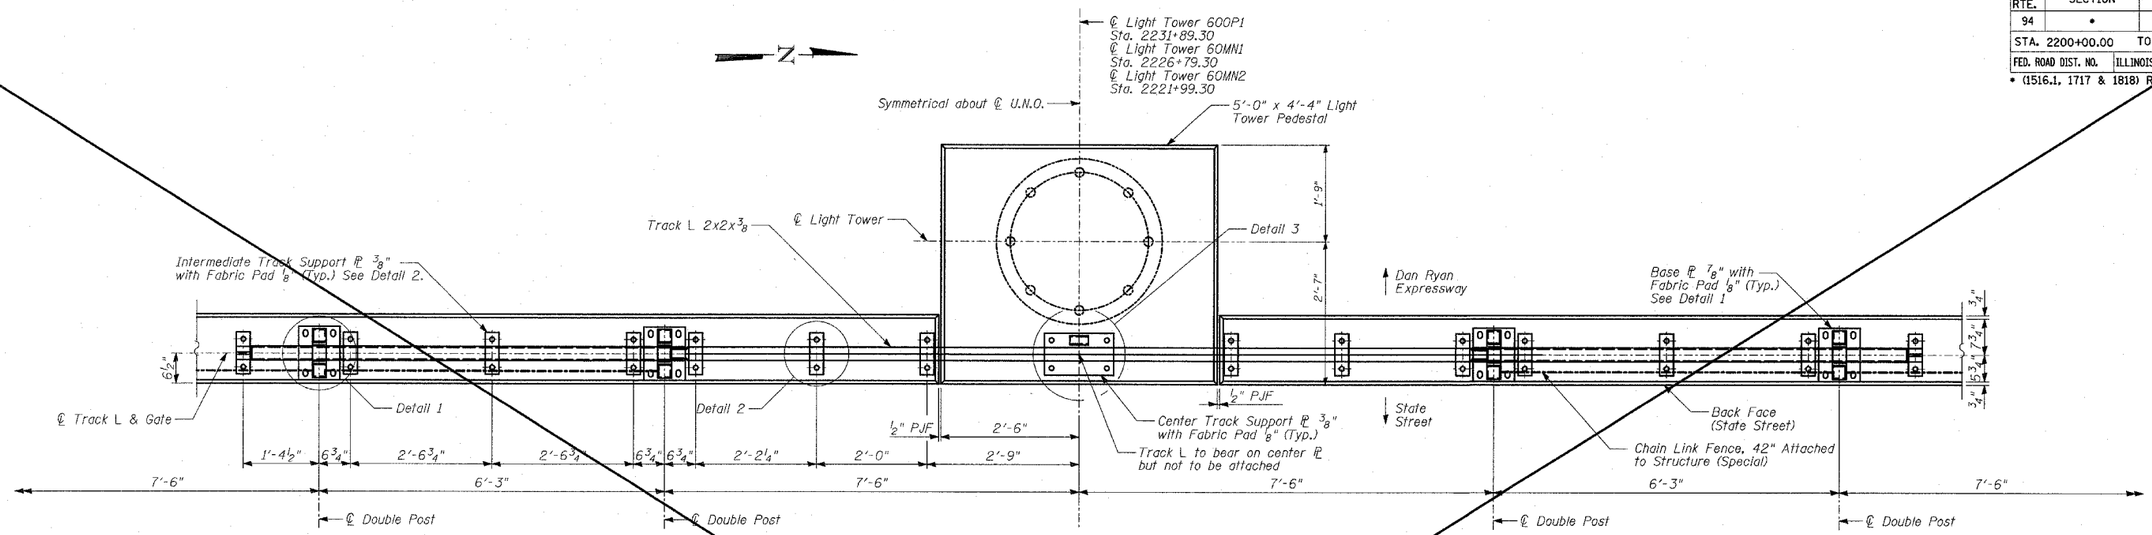

PLAN - GATE IN OPEN POSITION

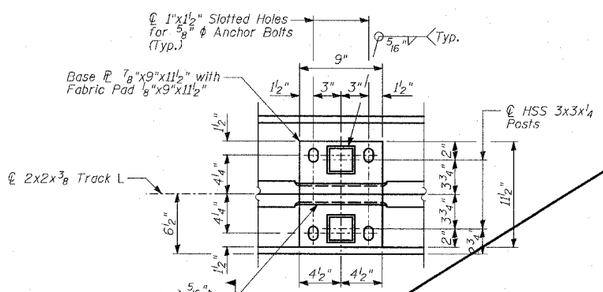

DETAIL 1 - BASE ℄ PLAN

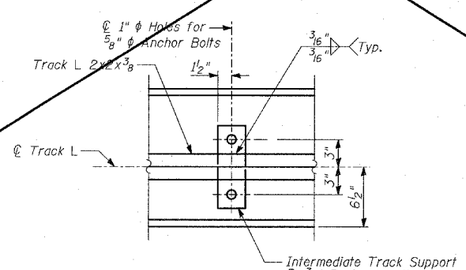

DETAIL 2

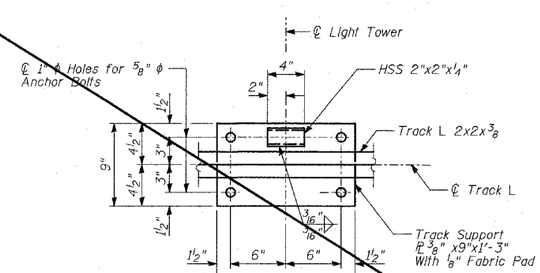

DETAIL 3

BILL OF MATERIAL

ITEM	UNIT	TOTAL
Chain Link Gate Assembly (Special)	EACH	3

NOTES:

1. All bolts shall be stainless steel conforming to ASTM F593-98 and F594-98.
2. All pipes and bars shall be hot dipped galvanized after fabrication.
3. For Back Face Elevations, see Sheet 22 of 33.
4. For Anchor Bolt Details, see Sheet 23 of 33.

TYLIN INTERNATIONAL

SHEET 21 OF 33

REVISIONS NAME	DATE
REVISED	04/15/05

ILLINOIS DEPARTMENT OF TRANSPORTATION

F.A.I. 94 (DAN RYAN EXPRESSWAY)
RETAINING WALL ALONG STATE ST.
93RD ST. TO 91ST ST.
WALL 2B
GATE PLAN AND NOTES

S.N. 016-W961 — DESIGNED BY: MI, DJR
SCALE: N.T.S. — DRAWN BY: DJR, MAF
DATE: MARCH 18, 2005 — CHECKED BY: TD, MI

STRUCTURE