F.A.I. RTE.	SECTION	COUNTY	TOTAL SHEETS	SHEET NO.
94	•	COOK	860	507
STA. 2200+00.00		TO STA. 2362+00.00		
FED. ROAD DIST. NO.	ILLINOIS	FED. AID PROJECT		
• (1516.1, 1717 & 1818) R-8				62694

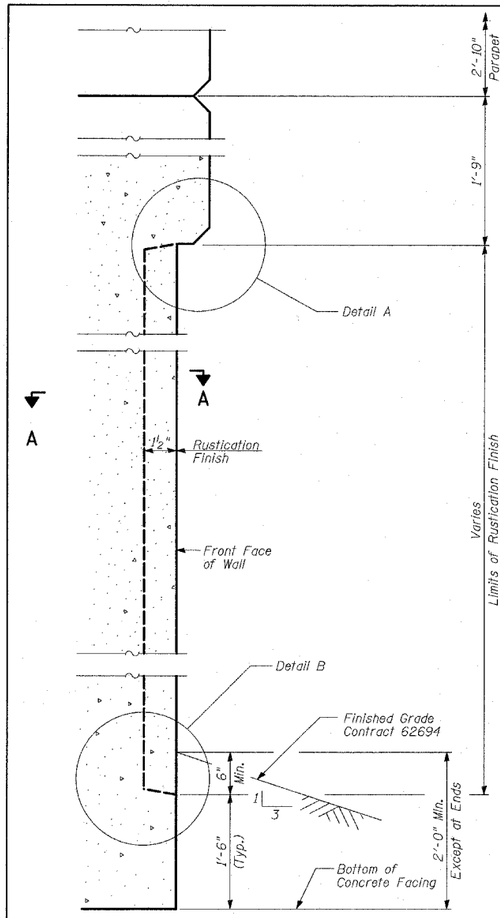

WALL DETAIL
(Wall at Embankment)

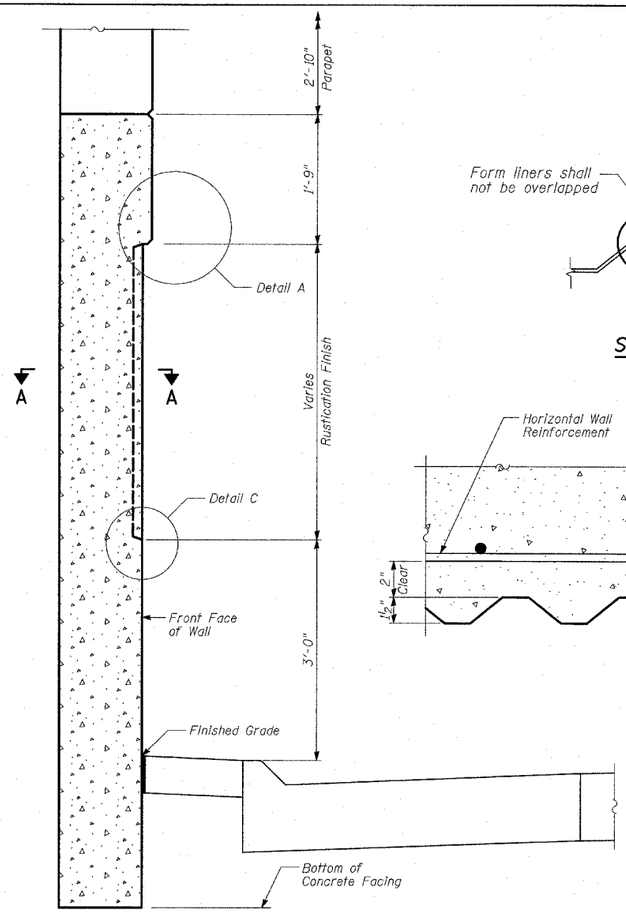

WALL DETAIL
(Wall at Curb)

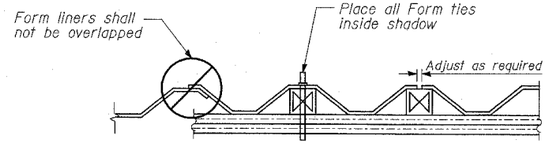

SUGGESTED FORMWORK DETAIL

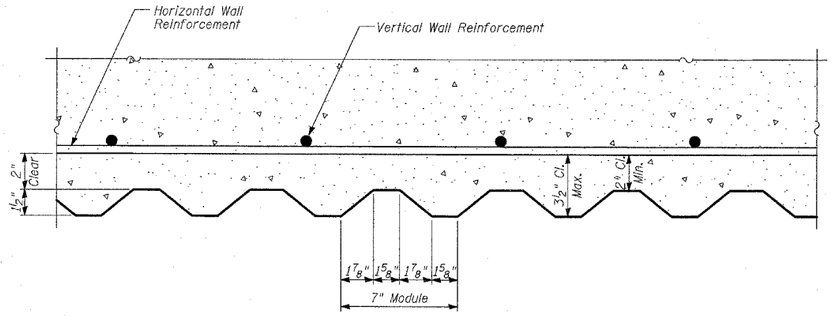

SECTION A-A

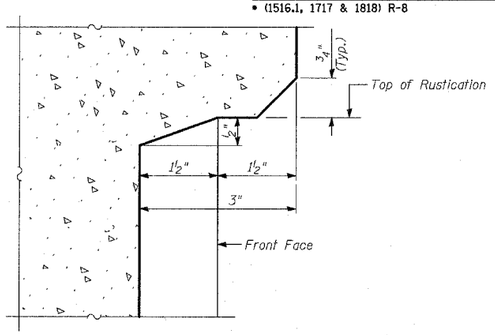

DETAIL A

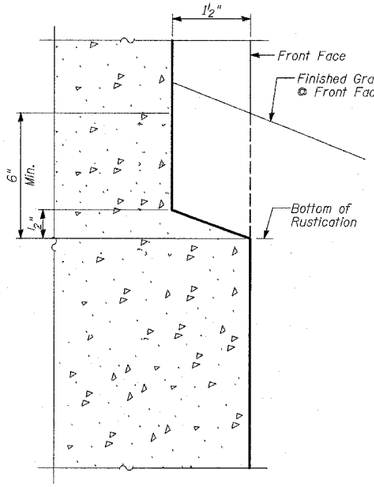

DETAIL B

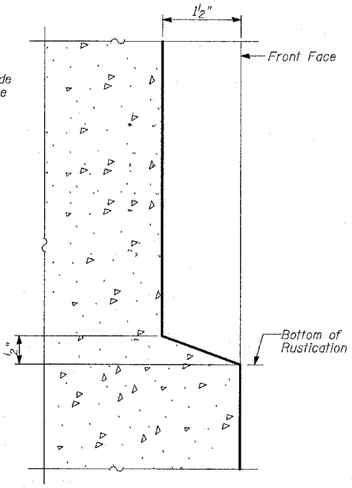

DETAIL C

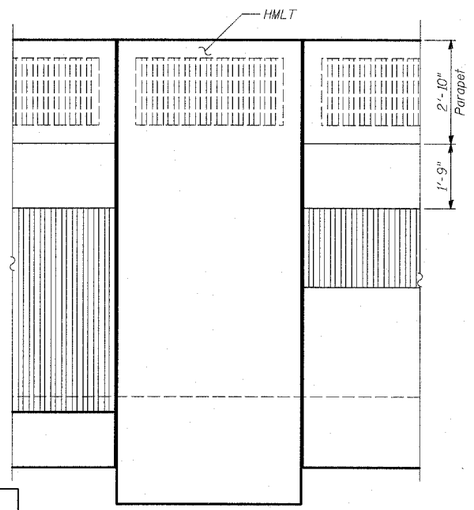

RUSTICATION DETAIL
(At HMLT Panel with Embankment and Curb)

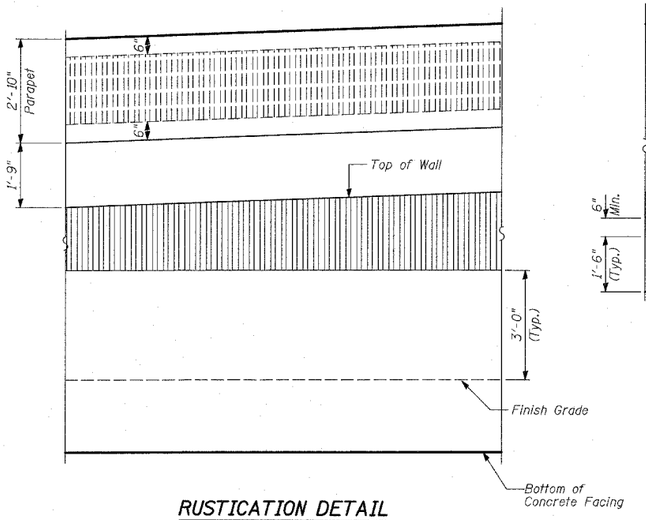

RUSTICATION DETAIL
(At Interior Panel with Curb)

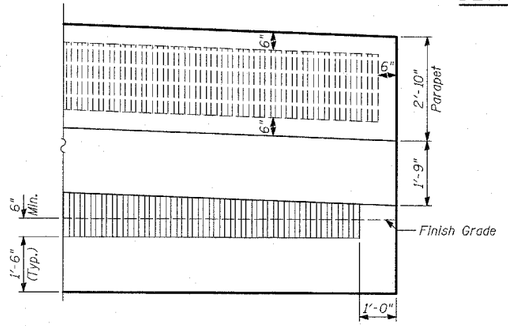

RUSTICATION DETAIL
(At End Panel with Embankment)

BILL OF MATERIAL

ITEM	UNIT	TOTAL
Rustication Finish	SQ FT	2,001

NOTES

1. See Sheet 9 of 20 for expansion and construction joint details.

LEGEND

HMLT - denotes High Mast Light Tower.

REVISIONS NAME	DATE
REVISED	04/15/05

TY·LIN INTERNATIONAL

ILLINOIS DEPARTMENT OF TRANSPORTATION
F.A.I. 94 (DAN RYAN EXPRESSWAY)
RETAINING WALL ALONG STATE ST.
EXIT RAMP AT AIS #1
AIS 1
RUSTICATION DETAILS

S.N. 016-W954 DESIGNED BY: MI, MAF
SCALE: N.T.S. DRAWN BY: MAF, DJR
DATE: MARCH 18, 2005 CHECKED BY: TD, MI

04/12/2005 12:48:8 PM
K:\0231\3\structur\CTD\A45 NTI\adR8K0930a_w954dgn