F.A.I. RTE.	SECTION	COUNTY	TOTAL SHEETS	SHEET NO.
94	•	COOK	860	509
STA. 2200+00.00		TO STA. 2362+00.00		
FED. ROAD DIST. NO.	ILLINOIS	FED. AID PROJECT		
• (1516.1, 1717 & 1818) R-8				62694

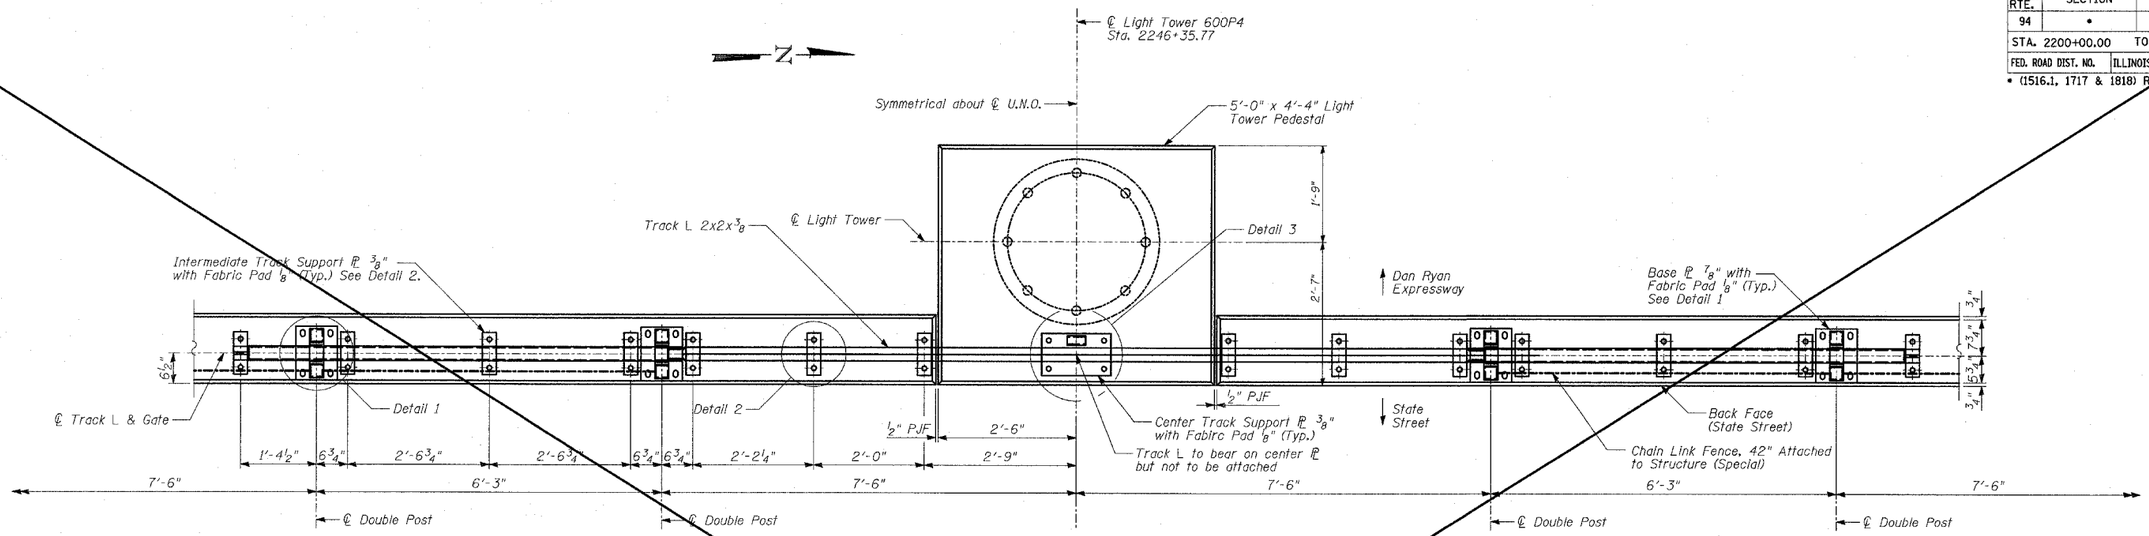

PLAN - GATE IN OPEN POSITION

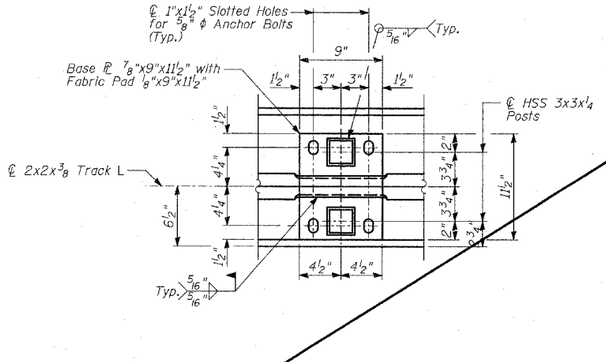

DETAIL 1 - BASE PL PLAN

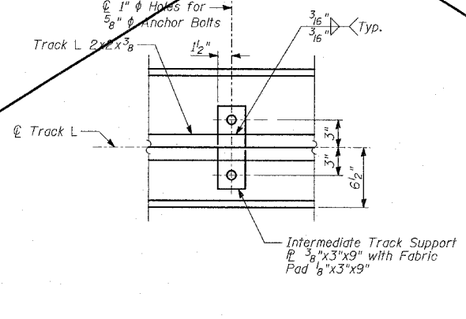

DETAIL 2

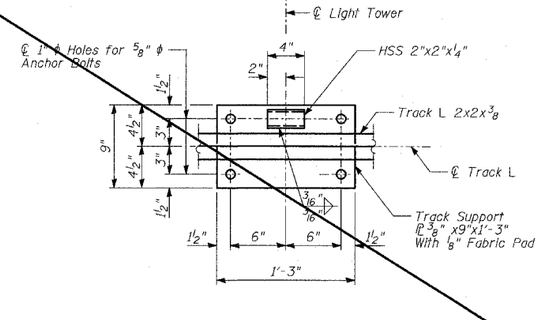

DETAIL 3

BILL OF MATERIAL

ITEM	UNIT	TOTAL
Chain Link Gate Assembly (Special)	EACH	1

NOTES:

1. All bolts shall be stainless steel conforming to ASTM F593-98 and F594-98.
2. All pipes and bars shall be hot dipped galvanized after fabrication.
3. For Back Face Elevations, see Sheet 13 of 20.
4. For Anchor Bolt Details, see Sheet 14 of 20.

TY·LIN INTERNATIONAL

SHEET 12 OF 20

REVISIONS NAME	DATE
REVISED	04/15/05

ILLINOIS DEPARTMENT OF TRANSPORTATION

F.A.I. 94 (DAN RYAN EXPRESSWAY)
RETAINING WALL ALONG STATE ST.
EXIT RAMP AT AIS #1
AIS 1
GATE PLAN AND NOTES

S.N. 016-W954 DESIGNED BY: MI, MAF
SCALE: N.T.S. DRAWN BY: MAF, BJR
DATE: MARCH 18, 2005 CHECKED BY: TD, MI

PLOTTED