F.A.I. RTE.	SECTION	COUNTY	TOTAL SHEETS	SHEET NO.
94	•	COOK	860	519
STA. 2200+00.00	TO STA. 2362+00.00			
FED. ROAD DIST. NO.	ILLINOIS	FED. AID PROJECT		
• (1516.1, 1717 & 1818) R-8				62694

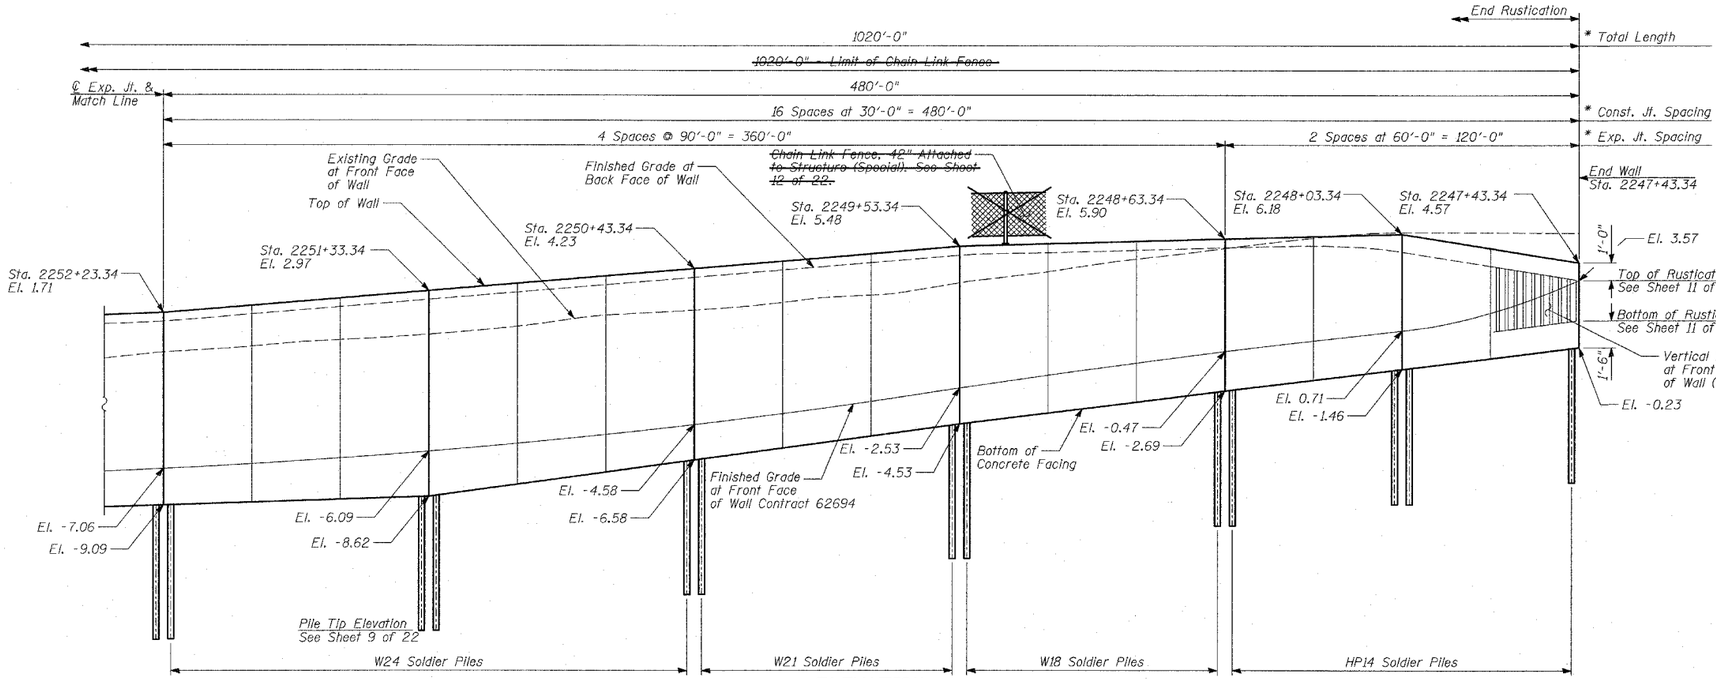

ELEVATION

(Sta. 2252+23.34 To Sta. 2247+43.34)

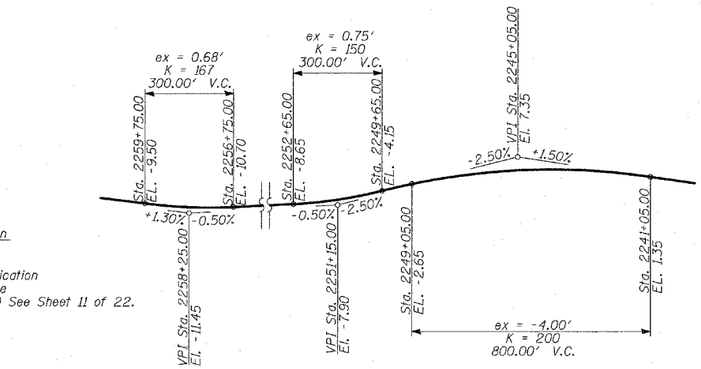

PROFILE GRADE

(N.B. I-94)

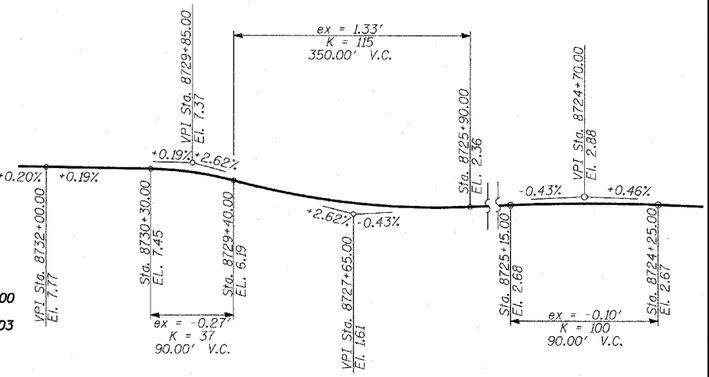

PROFILE GRADE

(Ramp)

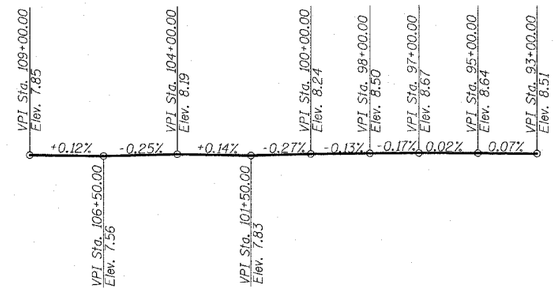

PROFILE GRADE

(State Street)

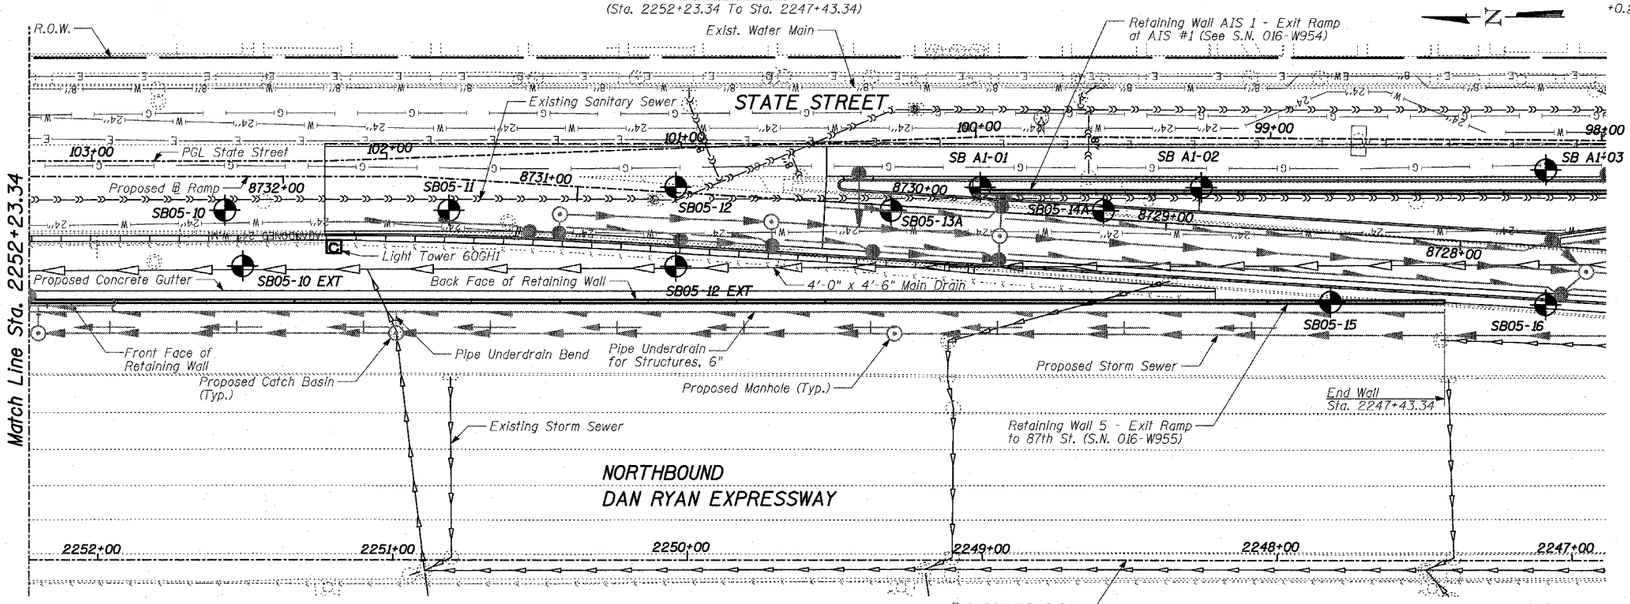

PLAN

(Sta. 2252+23.34 To Sta. 2247+43.34)

LEGEND

Boring Location

* Measured along Front Face of Wall.

TY·LIN INTERNATIONAL

SHEET 2 OF 22

REVISIONS NAME	DATE
REVISED	05/06/05
REVISED	04/15/05

ILLINOIS DEPARTMENT OF TRANSPORTATION

F.A.I. 94 (DAN RYAN EXPRESSWAY)
RETAINING WALL ALONG STATE ST.
EXIT RAMP TO 87TH ST.
WALL 5 - GENERAL PLAN
STA. 2257+63.34 TO STA. 2247+43.34

S.N. 016-W955 DESIGNED BY: MI, TB
SCALE: N.T.S. DRAWN BY: TB, DJR
DATE: MARCH 18, 2005 CHECKED BY: TD, MI