F.A.I. RTE.	SECTION	COUNTY	TOTAL SHEETS	SHEET NO.
94	•	COOK	860	595
STA. 2200+00.00	TO STA. 2362+00.00			
FED. ROAD DIST. NO.	ILLINOIS	FED. AID PROJECT		
• (1516.1, 1717 & 1818) R-8				62694

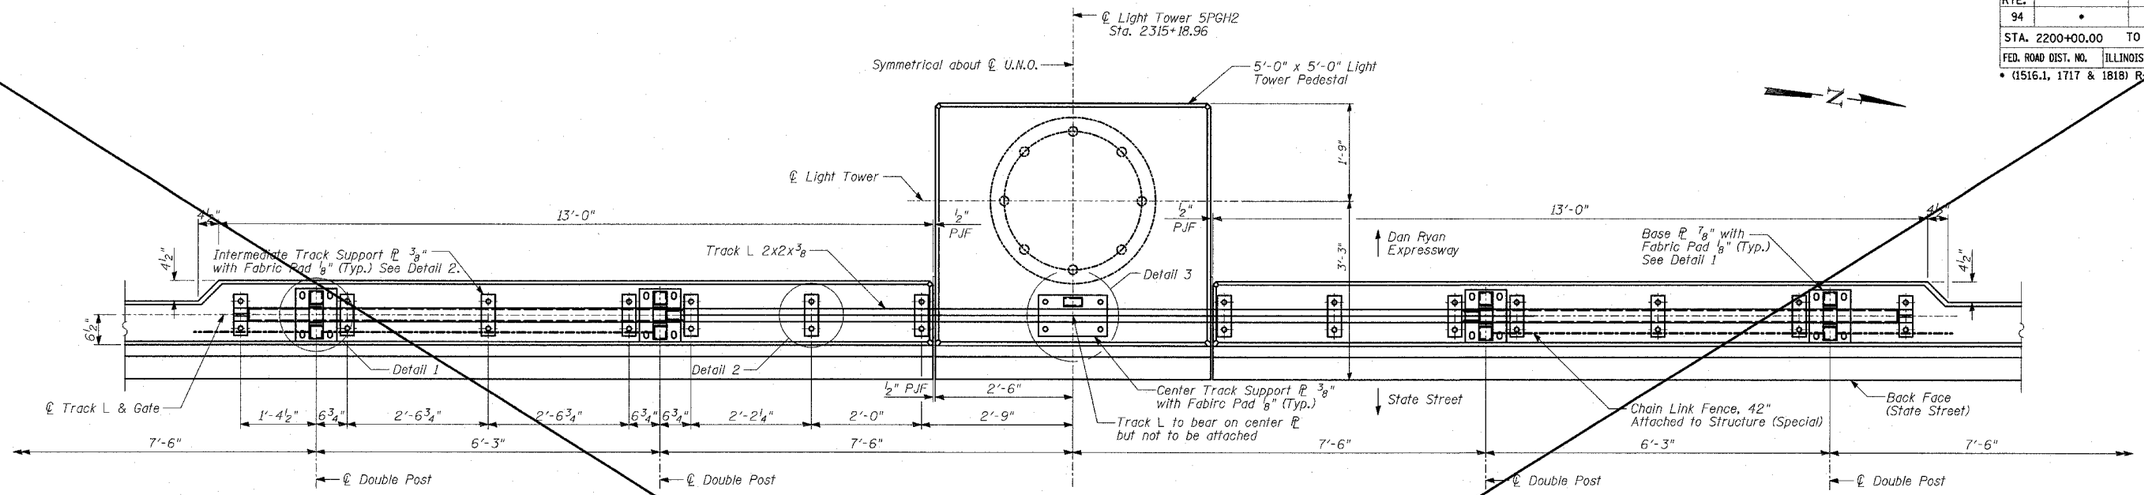

PLAN - GATE IN OPEN POSITION

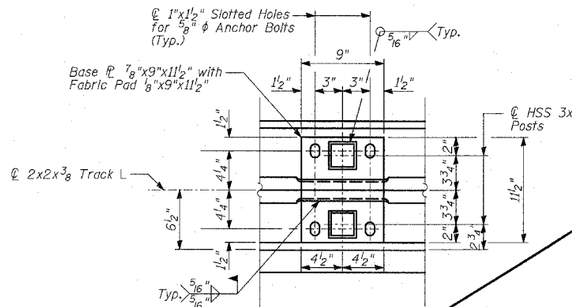

DETAIL 1 - BASE ℄ PLAN

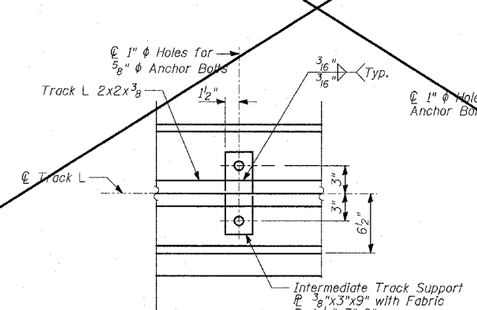

DETAIL 2

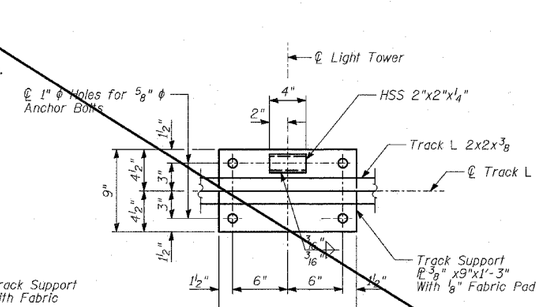

DETAIL 3

BILL OF MATERIAL

ITEM	UNIT	TOTAL
Chain Link Gate Assembly (Special)	EACH	1

NOTES:

1. All bolts shall be stainless steel conforming to ASTM F593-98 and F594-98.
2. All pipes and bars shall be hot dipped galvanized after fabrication.
3. For Back Face Elevations, see Sheet 23 of 31.
4. For Anchor Bolt Details, see Sheet 24 of 31.

REVISIONS NAME	DATE
REVISED	04/15/05

ILLINOIS DEPARTMENT OF TRANSPORTATION

F.A.I. 94 (DAN RYAN EXPRESSWAY)
RETAINING WALL ALONG STATE ST.
ENTRANCE RAMP AT 79TH ST.
WALL 69
GATE PLAN AND NOTES

S.N. 016-W975 DESIGNED BY: MI, DJR
SCALE: N.T.S. DRAWN BY: DJR
DATE: MARCH 18, 2005 CHECKED BY: TD, MI

TY·LIN INTERNATIONAL

05/03/2005 03:04:52 PM