F.A.I. RTE.	SECTION	COUNTY	TOTAL SHEETS	SHEET NO.
94	•	COOK	860	596
STA. 2200+00.00		TO STA. 2362+00.00		
FED. ROAD DIST. NO.	ILLINOIS	FED. AID PROJECT		
• (1516.1, 1717 & 1818) R-8				62694

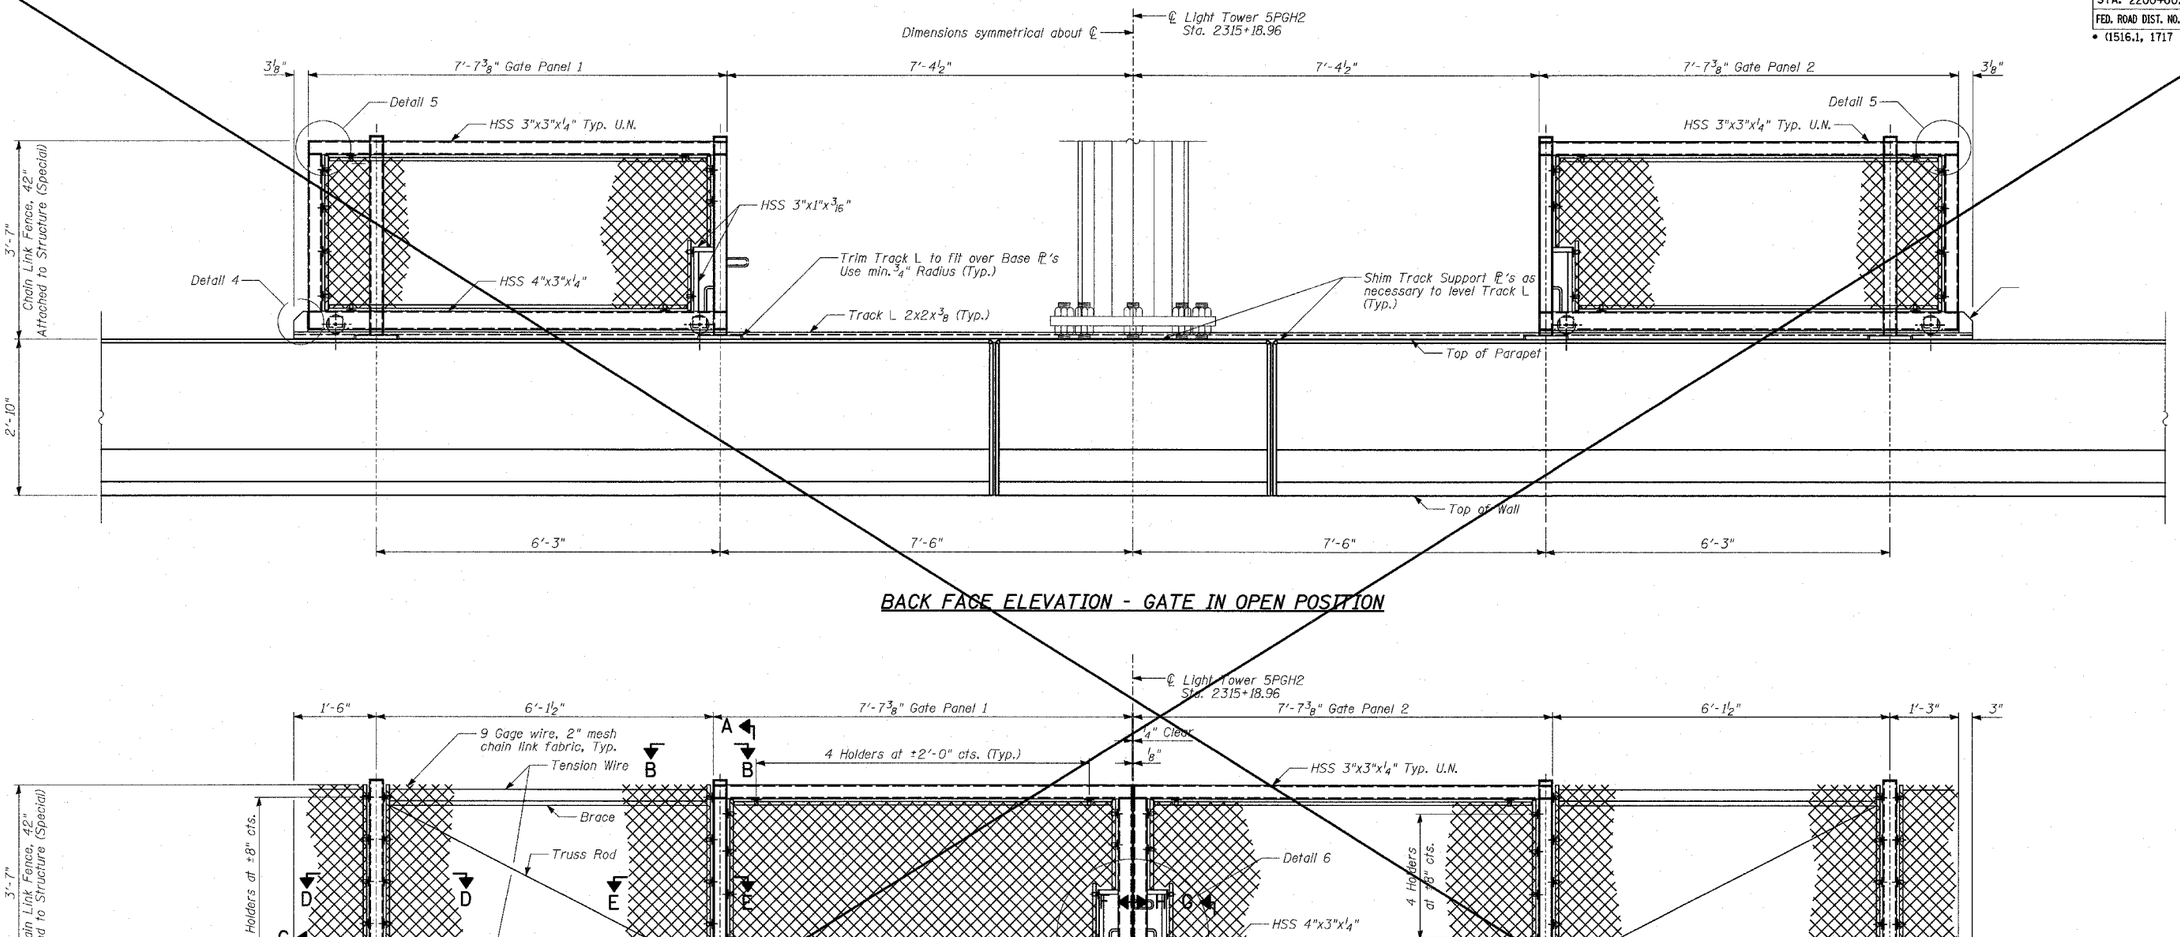

BACK FACE ELEVATION - GATE IN OPEN POSITION

BACK FACE ELEVATION - GATE IN CLOSED POSITION

SHEET 23 OF 31

NOTES:

1. For notes, see Sheet 22 of 31.
2. For Sections A-A, B-B, D-D & E-E, see Sheet 24 of 31.
3. For Sections C-C, F-F, G-G, H-H, J-J and Details 4, 5, 6 & 7, see Sheet 25 of 31.

REVISIONS NAME	DATE
REVISED	04/15/05

TY·LIN INTERNATIONAL

ILLINOIS DEPARTMENT OF TRANSPORTATION

F.A.I. 94 (DAN RYAN EXPRESSWAY)
RETAINING WALL ALONG STATE ST.
ENTRANCE RAMP AT 79TH ST.
WALL 69
GATE ELEVATIONS

S.N. 016-W975 DESIGNED BY: MI, DJR
SCALE: N.T.S. DRAWN BY: DJR
DATE: MARCH 18, 2005 CHECKED BY: TD, MI

D:\03-23-2005 03:09:52 PM\Wall 69.dgn