F.A.I. RTE.	SECTION	COUNTY	TOTAL SHEETS	SHEET NO.
94	•	COOK	860	616
STA. 2200+00.00		TO STA. 2362+00.00		
FED. ROAD DIST. NO.	ILLINOIS	FED. AID PROJECT		
• (1516.1, 1717 & 1818) R-8				62694

SHEETS

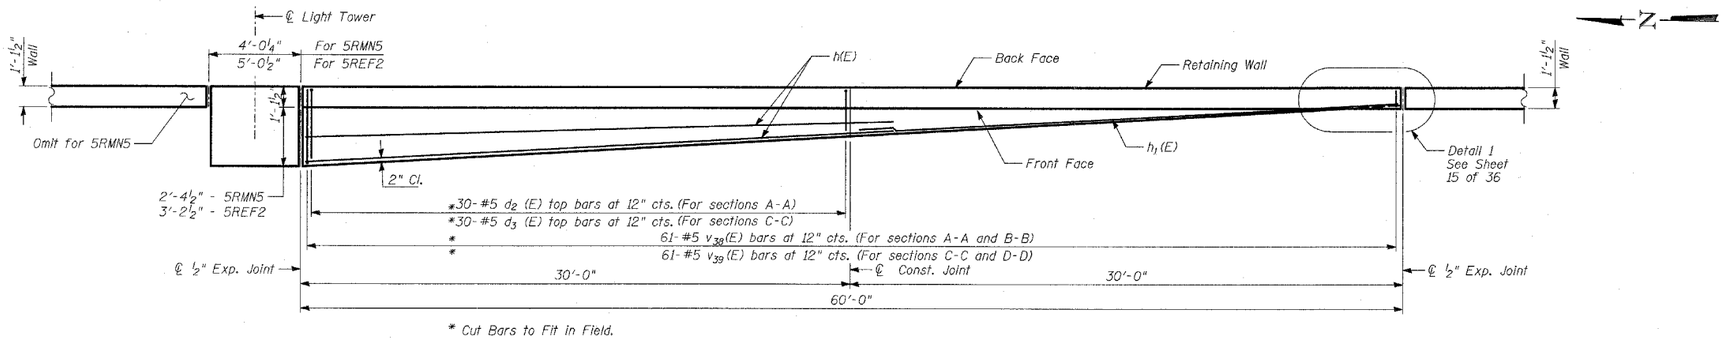

PLAN

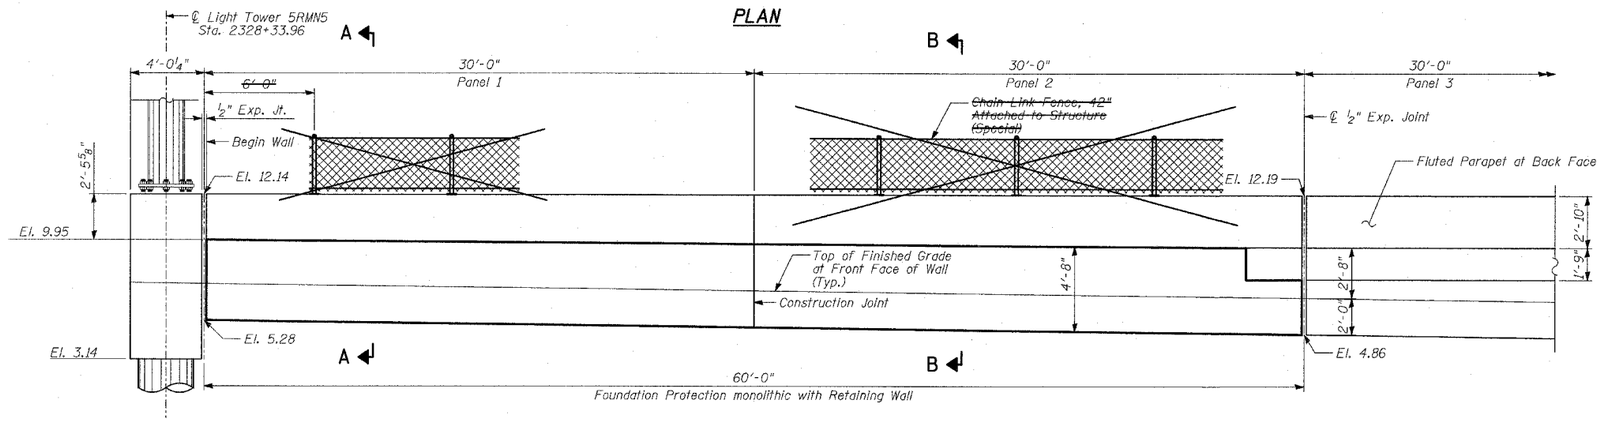

HIGH MAST LIGHT TOWER FOUNDATION PROTECTION DETAILS AT RETAINING WALL FOR 5RMN5

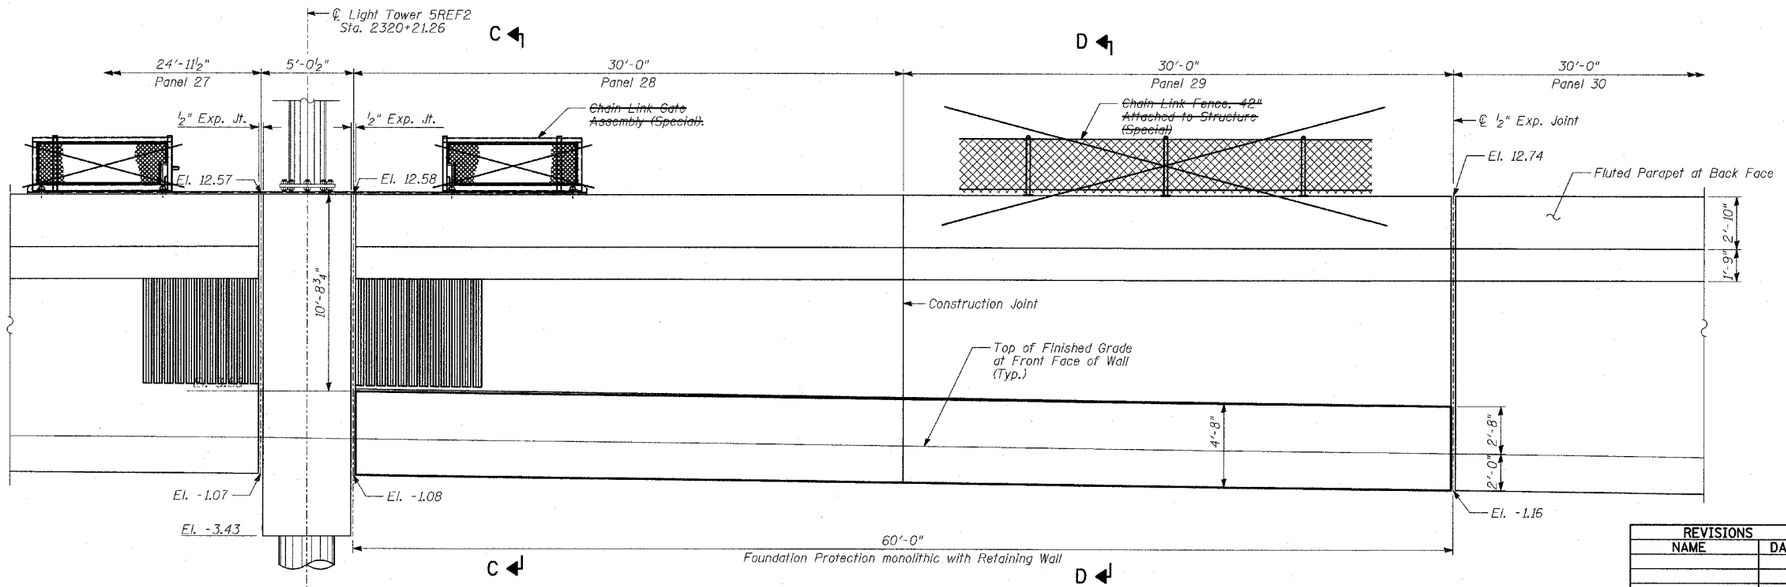

HIGH MAST LIGHT TOWER FOUNDATION PROTECTION DETAILS AT RETAINING WALL FOR 5REF2

NOTES:

1. For Sections A-A, B-B, C-C, & D-D see Sheet 13 of 36.

TYLIN INTERNATIONAL

SHEET 12 OF 36

REVISIONS NAME	DATE
REVISED	04/15/05

ILLINOIS DEPARTMENT OF TRANSPORTATION

F.A.I. 94 (DAN RYAN EXPRESSWAY)
RETAINING WALL ALONG LAFAYETTE
77TH ST. TO 78TH ST.
WALL 70 - HIGH MAST LIGHT TOWER
FOUNDATION PROTECTION

S.N. 016-W972 — DESIGNED BY: MI, DJR
SCALE: N.T.S. — DRAWN BY: SB, DJR
DATE: MARCH 18, 2005 — CHECKED BY: TD, MI

$TIME$
$DATE$