F.A.I. RTE.	SECTION	COUNTY	TOTAL SHEETS	SHEET NO.
94	•	COOK	860	631
STA. 2200+00.00		TO STA. 2362+00.00		
FED. ROAD DIST. NO.	ILLINOIS	FED. AID PROJECT		

• (1516.1, 1717 & 1818) R-8

62694

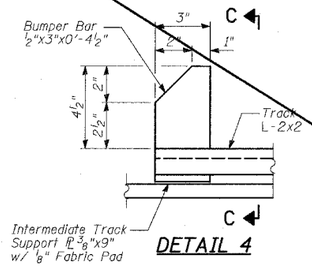

DETAIL 4

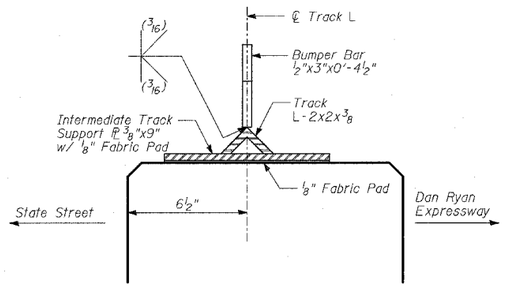

SECTION C-C

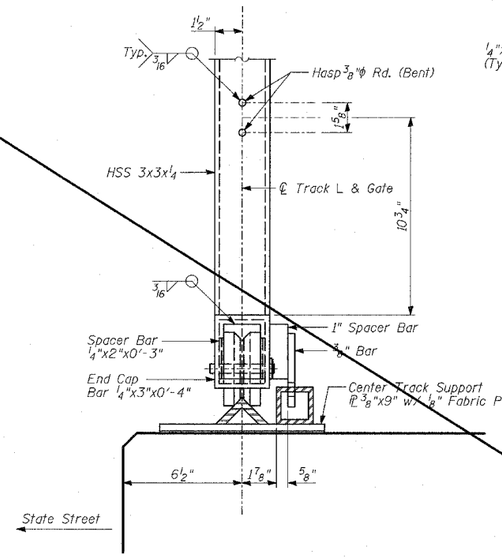

SECTION F-F

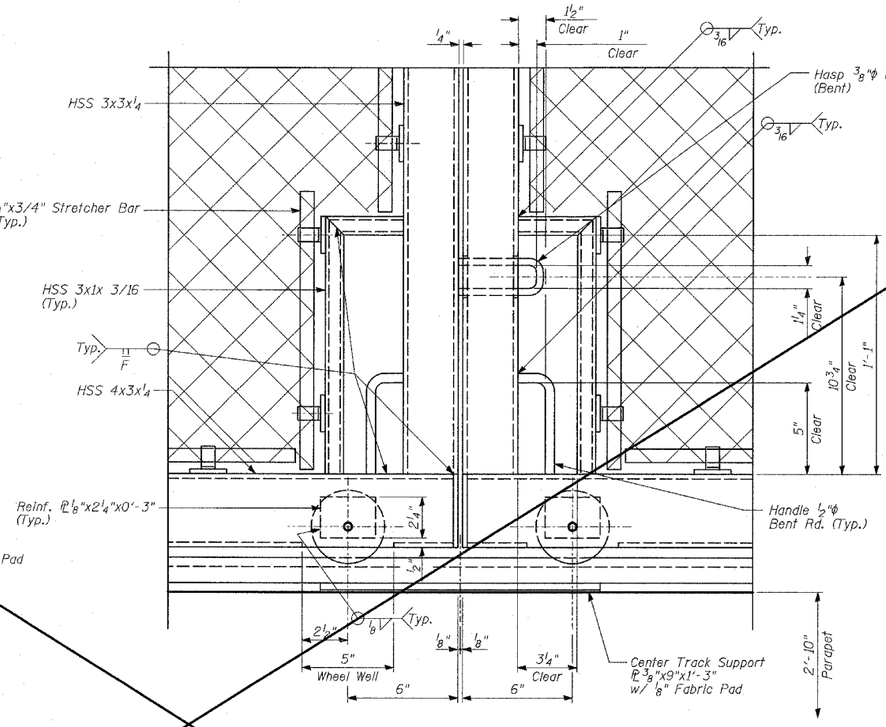

DETAIL 6

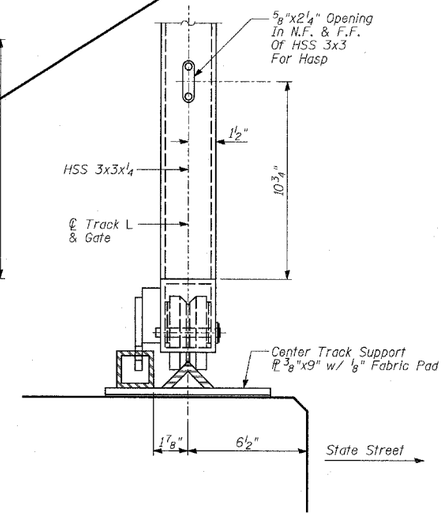

SECTION H-H

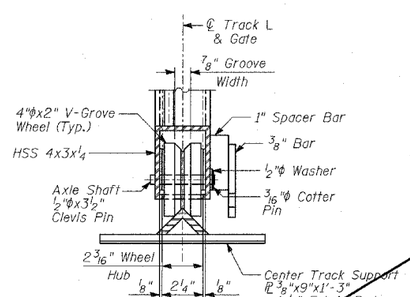

DETAIL 7

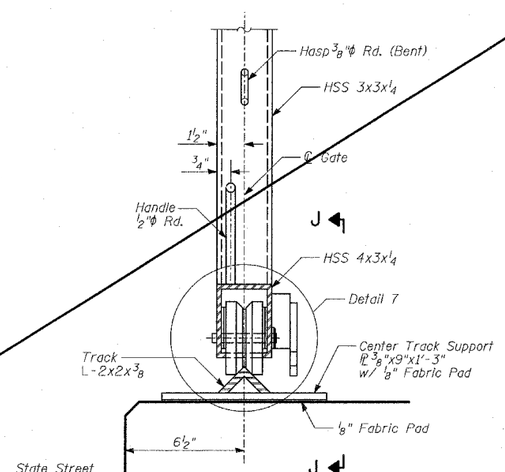

SECTION G-G

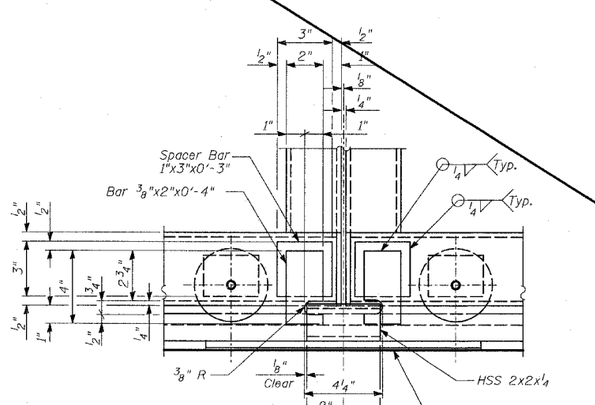

SECTION J-J

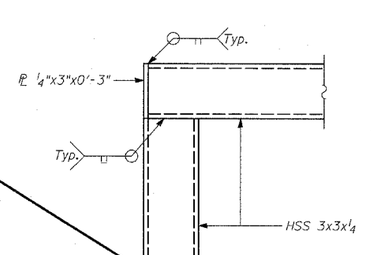

DETAIL 5

NOTES:

1. For notes, see Sheet 24 of 36.
2. For Anchor Bolt locations, see Sheet 24 of 36.
3. For Anchor Bolt details, see Sheet 26 of 36.
4. N.F. - denotes Near Face.
5. F.F. - denotes Far Face.

SHEET 27 OF 36

REVISIONS NAME	DATE
REVISED	04/15/05

ILLINOIS DEPARTMENT OF TRANSPORTATION

F.A.I. 94 (DAN RYAN EXPRESSWAY)
RETAINING WALL ALONG STATE ST.
77TH ST. TO 78TH ST.
WALL 70
GATE SECTIONS AND DETAILS

S.N. 016-W976 — DESIGNED BY: MI, DJR
SCALE: N.T.S. — DRAWN BY: DJR, SB
DATE: MARCH 18, 2005 — CHECKED BY: TD, MI

TY LIN INTERNATIONAL

$TIMES$
$DATE$