F.A.I. RTE.	SECTION	COUNTY	TOTAL SHEETS	SHEET NO.
94	•	COOK	860	667

STA. 2200+00.00 TO STA. 2362+00.00

FED. ROAD DIST. NO.	ILLINOIS	FED. AID PROJECT

• (1516.1, 1717 & 1818) R-8

62694

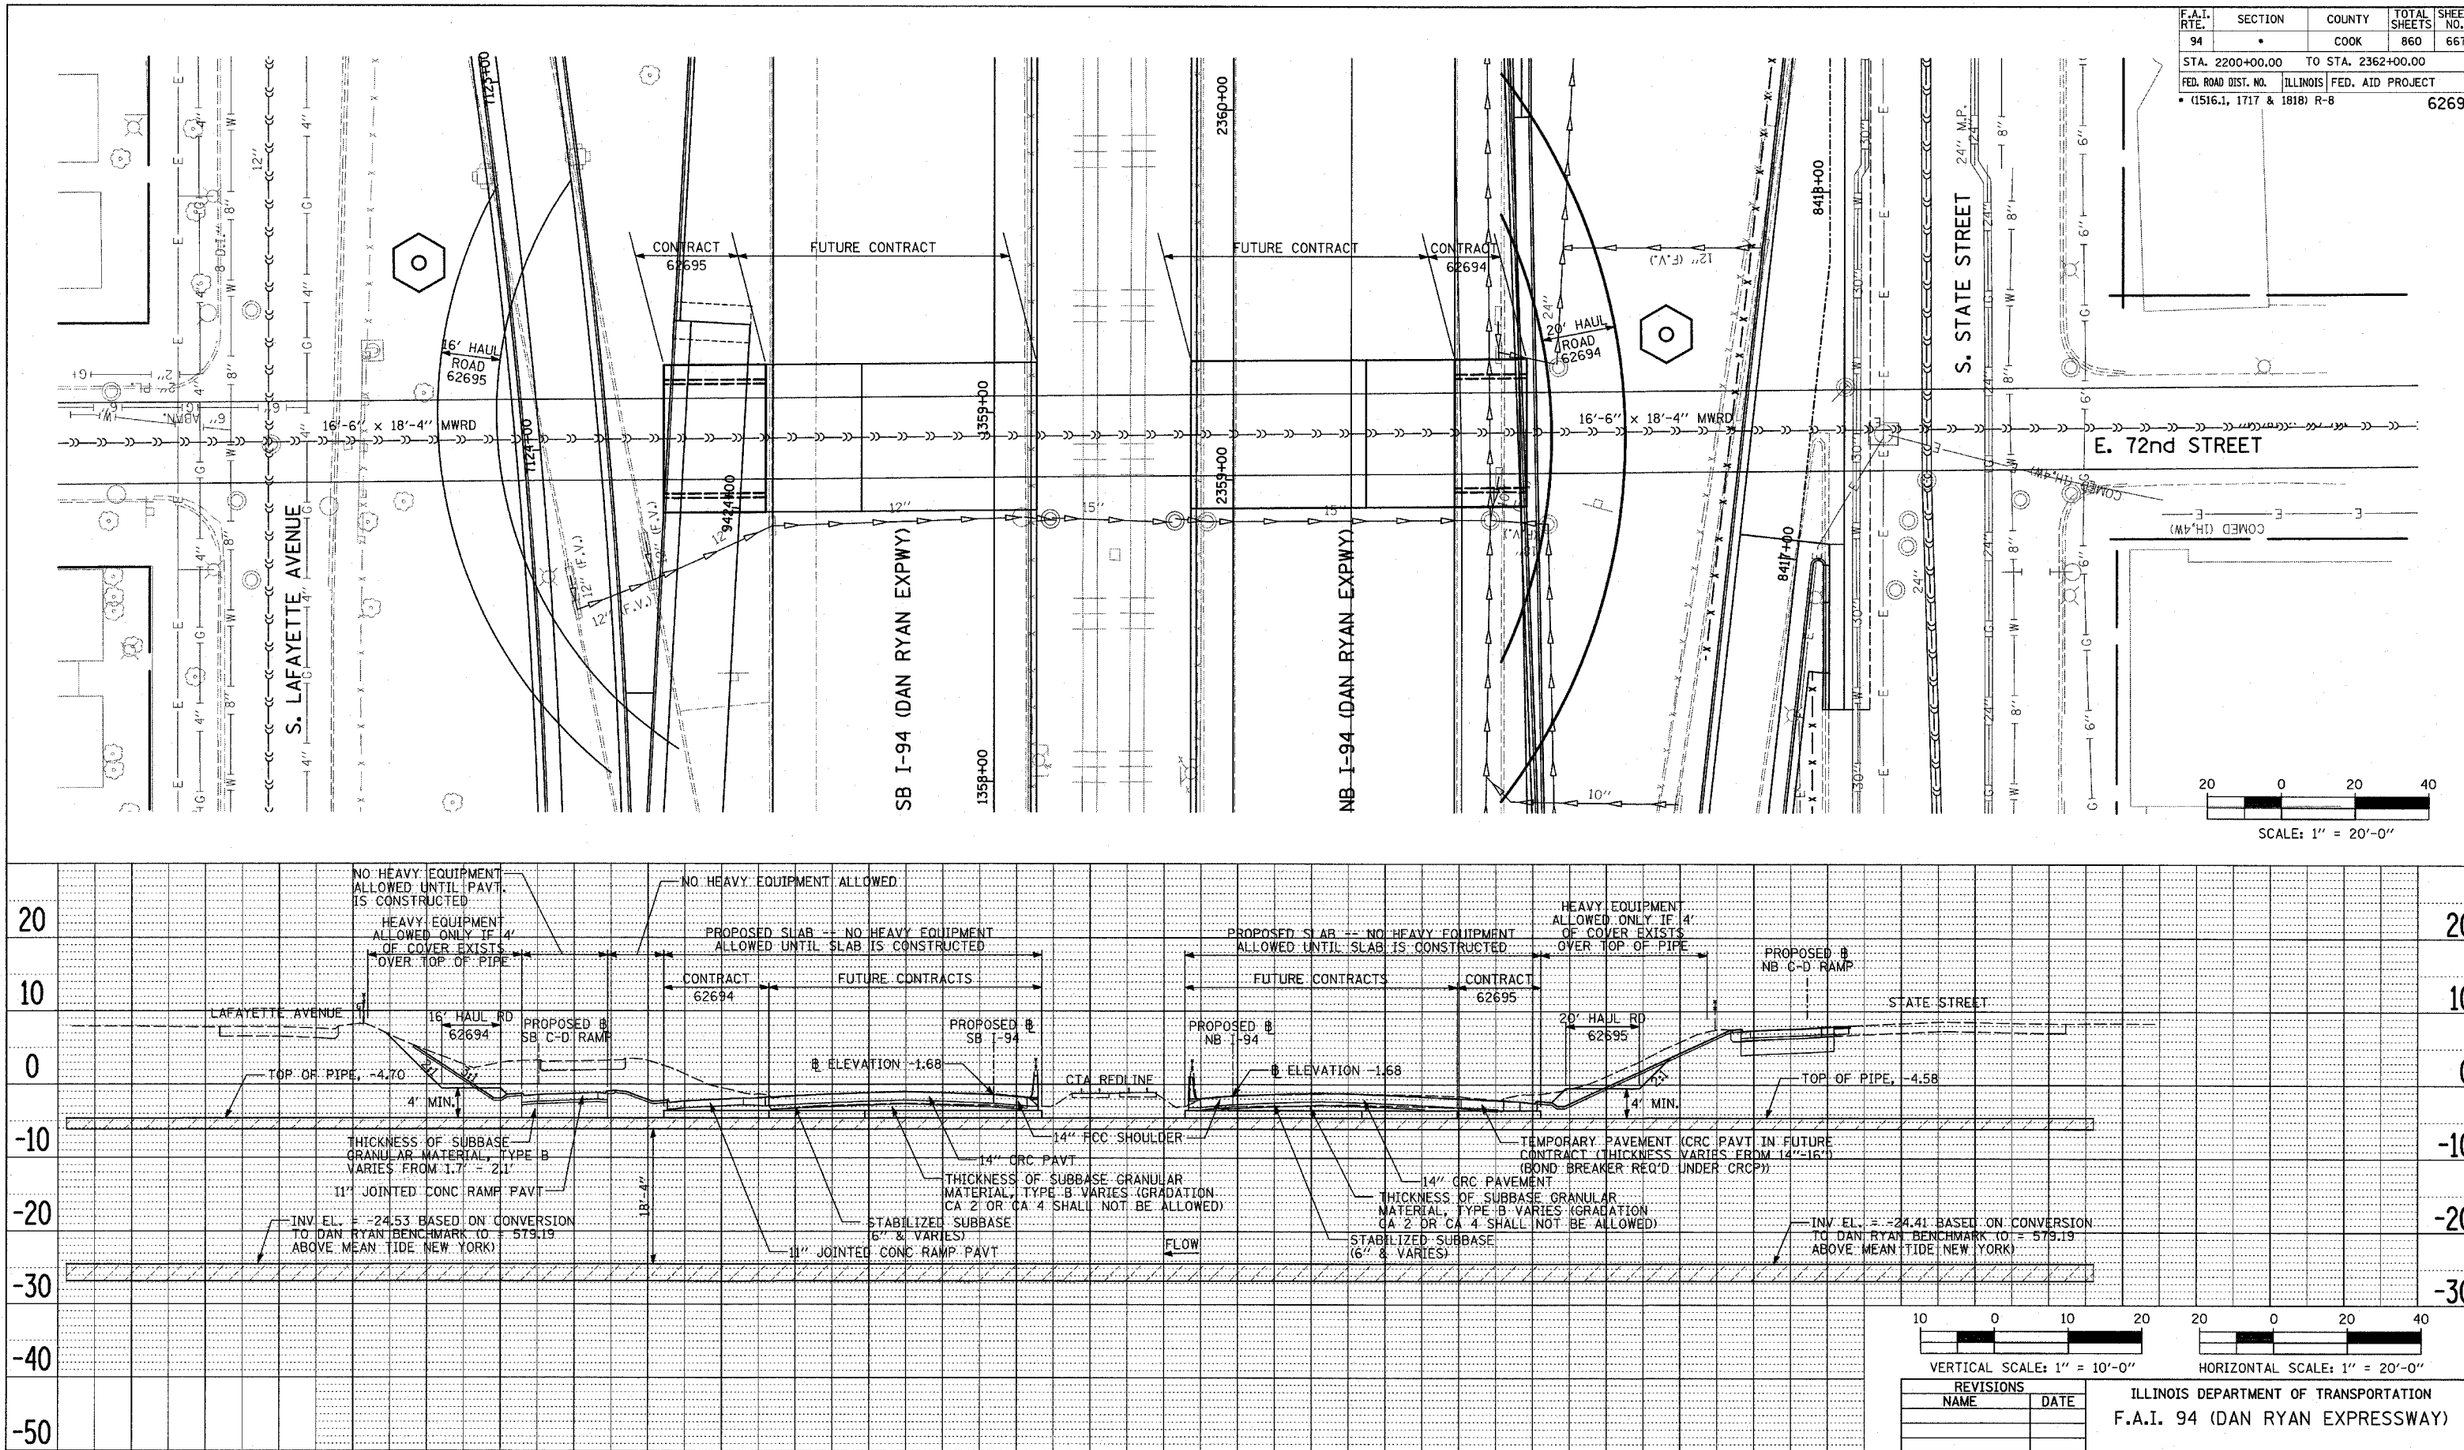

REVISIONS	
NAME	DATE

ILLINOIS DEPARTMENT OF TRANSPORTATION

F.A.I. 94 (DAN RYAN EXPRESSWAY)

HAUL ROAD DETAIL AT MWRD SEWER PROTECTION SLAB AT 72ND STREET

SCALE:

DATE: MARCH 18, 2005

DRAWN BY: MPG

CHECKED BY: TGB

TYLIN INTERNATIONAL

PLAN: SURVEYED / PLOTTED / ALIGNMENT CHECKED / RT. OF WAY CHECKED / CADD FILE NAME / NOTE BOOK NO. / BY / DATE

PROFILE: SURVEYED / PLOTTED / GRADES CHECKED / B.M. NOTED / STRUCTURE NOTATNS CH'KD / NOTE BOOK NO. / BY / DATE

03/25/2005 11:45:40 AM