F.A.I. RTE.	SECTION	COUNTY	TOTAL SHEETS	SHEET NO.
94	•	COOK	860	679
STA. 2200+00.00		TO STA. 2362+00.00		
FED. ROAD DIST. NO.	ILLINOIS	FED. AID PROJECT		
• (1516.1, 1717 & 1818) R-8				62694

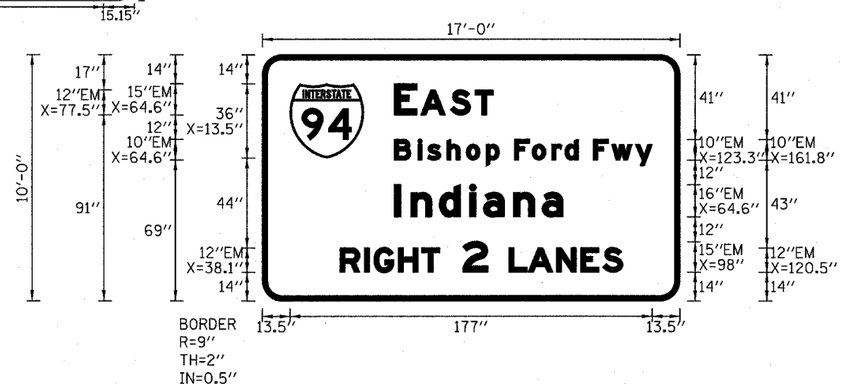

R2-1(55 MPH) TO BE ATTACHED TO STRUCTURE SUPPORT. ALL MOUNTING HARDWARE SHALL BE INCLUDED IN THE COST OF SIGN PANEL, TYPE 2.

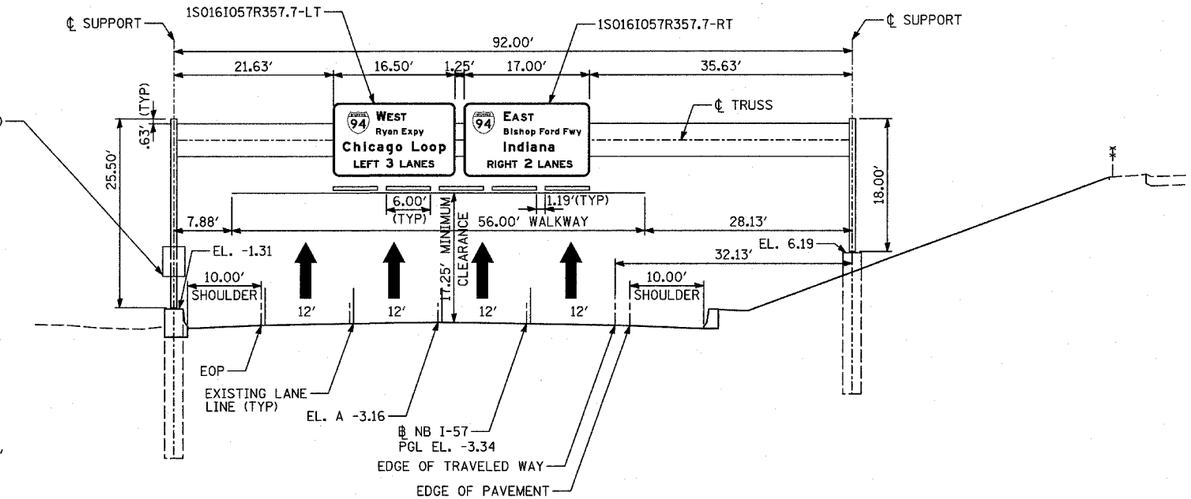

STA. 215+44 NB I-57

LOOKING EAST

1S016I057R357.7

EXISTING LANES AND ULTIMATE LANE AND PAVEMENT CONFIGURATION ARE SHOWN. SEE CONSTRUCTION SIGNING-STAGE 2 FOR SIGN PANEL CONFIGURATION AT END OF CONTRACT.

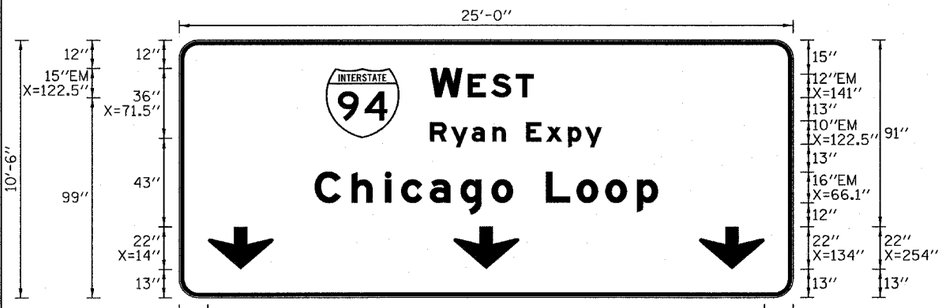

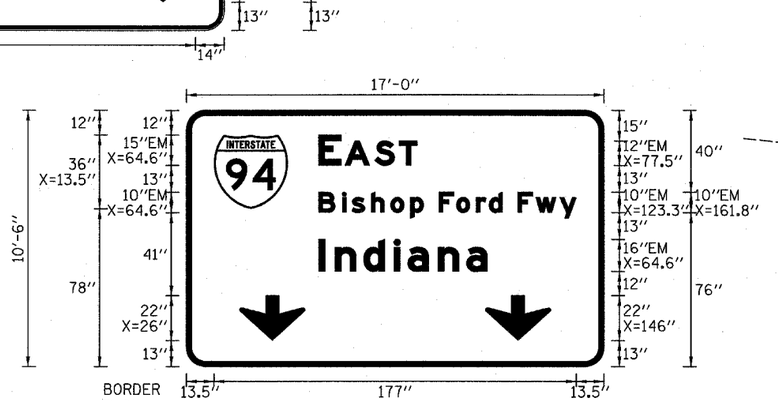

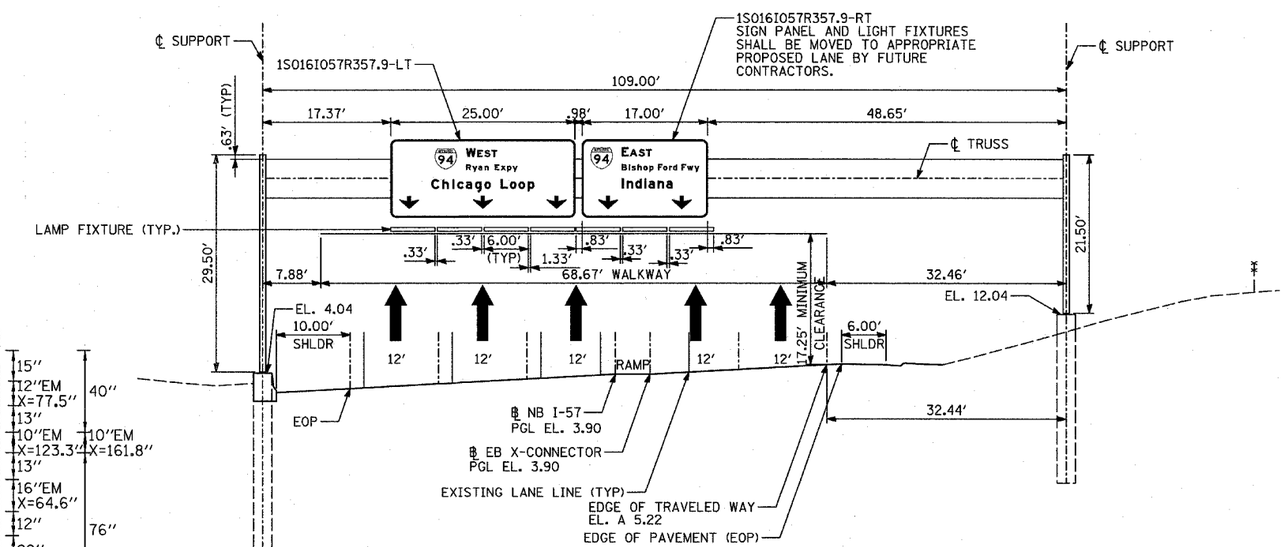

STA. 227+29 NB I-57

LOOKING EAST

1S016I057R357.9

EXISTING LANES AND ULTIMATE LANE AND PAVEMENT CONFIGURATION ARE SHOWN. SEE CONSTRUCTION SIGNING-STAGE 2 FOR SIGN PANEL CONFIGURATION AT END OF CONTRACT.

TY·LIN INTERNATIONAL

REVISIONS NAME	DATE
REVISED	05/06/05

ILLINOIS DEPARTMENT OF TRANSPORTATION

F.A.I. 94 (DAN RYAN EXPRESSWAY)

PERMANENT SIGN PANEL MOUNTING DETAILS
PROPOSED OVERHEAD SIGN STRUCTURES
STA. 215+44 AND STA. 227+29

SCALE: NOT TO SCALE DRAWN BY: AMB

DATE: MARCH 18, 2005 CHECKED BY: TB