F.A.I. RTE.	SECTION	COUNTY	TOTAL SHEETS	SHEET NO.
94	*	COOK	860	680
STA. 2200+00.00	TO STA. 2362+00.00			
FED. ROAD DIST. NO.	ILLINOIS	FED. AID PROJECT		

* (1516.1, 1717 & 1818) R-8

62694

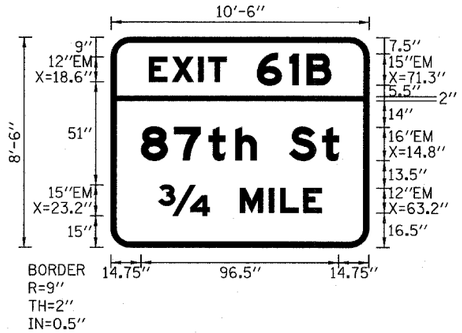

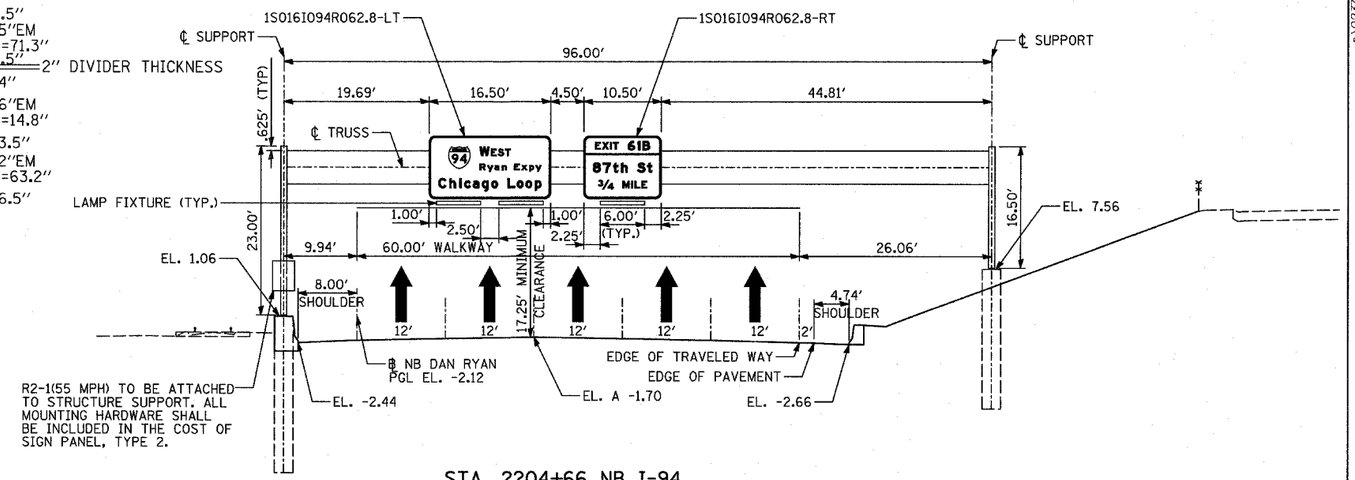

STA. 2204+66 NB I-94

LOOKING NORTH

1S016I094R062.8

ULTIMATE LANE AND PAVEMENT CONFIGURATION IN 2007 IS SHOWN.
SEE CONSTRUCTION SIGNING-STAGE 2
FOR SIGN PANEL CONFIGURATION AT END OF CONTRACT.

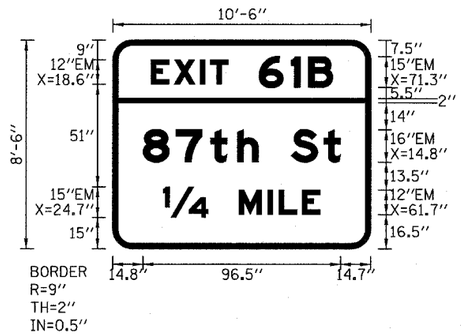

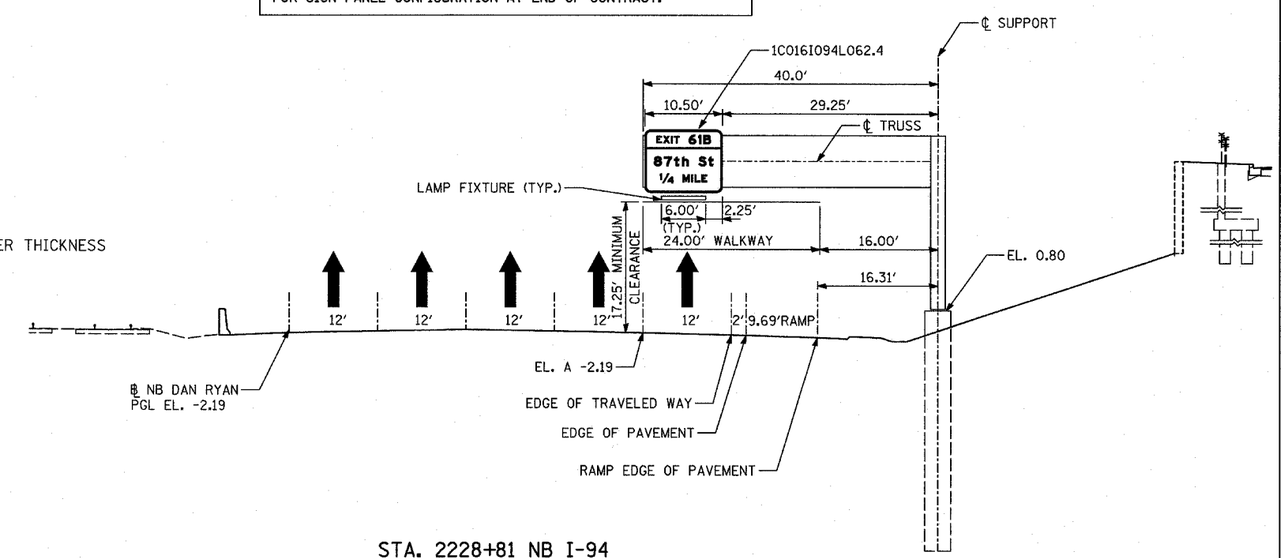

STA. 2228+81 NB I-94

LOOKING NORTH

1C016I094L062.4

ULTIMATE LANE AND PAVEMENT CONFIGURATION IN 2007 IS SHOWN.
SEE CONSTRUCTION SIGNING-STAGE 2
FOR SIGN PANEL CONFIGURATION AT END OF CONTRACT.

TY·LIN INTERNATIONAL

REVISIONS	
NAME	DATE
REVISED	05/06/05

ILLINOIS DEPARTMENT OF TRANSPORTATION

F.A.I. 94 (DAN RYAN EXPRESSWAY)

PERMANENT SIGN PANEL MOUNTING DETAILS
PROPOSED OVERHEAD SIGN STRUCTURES
STA. 2204+66 AND STA. 2228+81

SCALE: NOT TO SCALE DRAWN BY: AMB

DATE: MARCH 18, 2005 CHECKED BY: TB

04/28/2005 02:64:01 PM