F.A.I. RTE.	SECTION	COUNTY	TOTAL SHEETS	SHEET NO.
90/94	•	COOK	860	773
STA. 2200+00.00	TO STA. 2362+00.00			
FED. ROAD DIST. NO.	ILLINOIS	FED. AID PROJECT		
• (1516.1, 1717 & 1818) R-8				62694

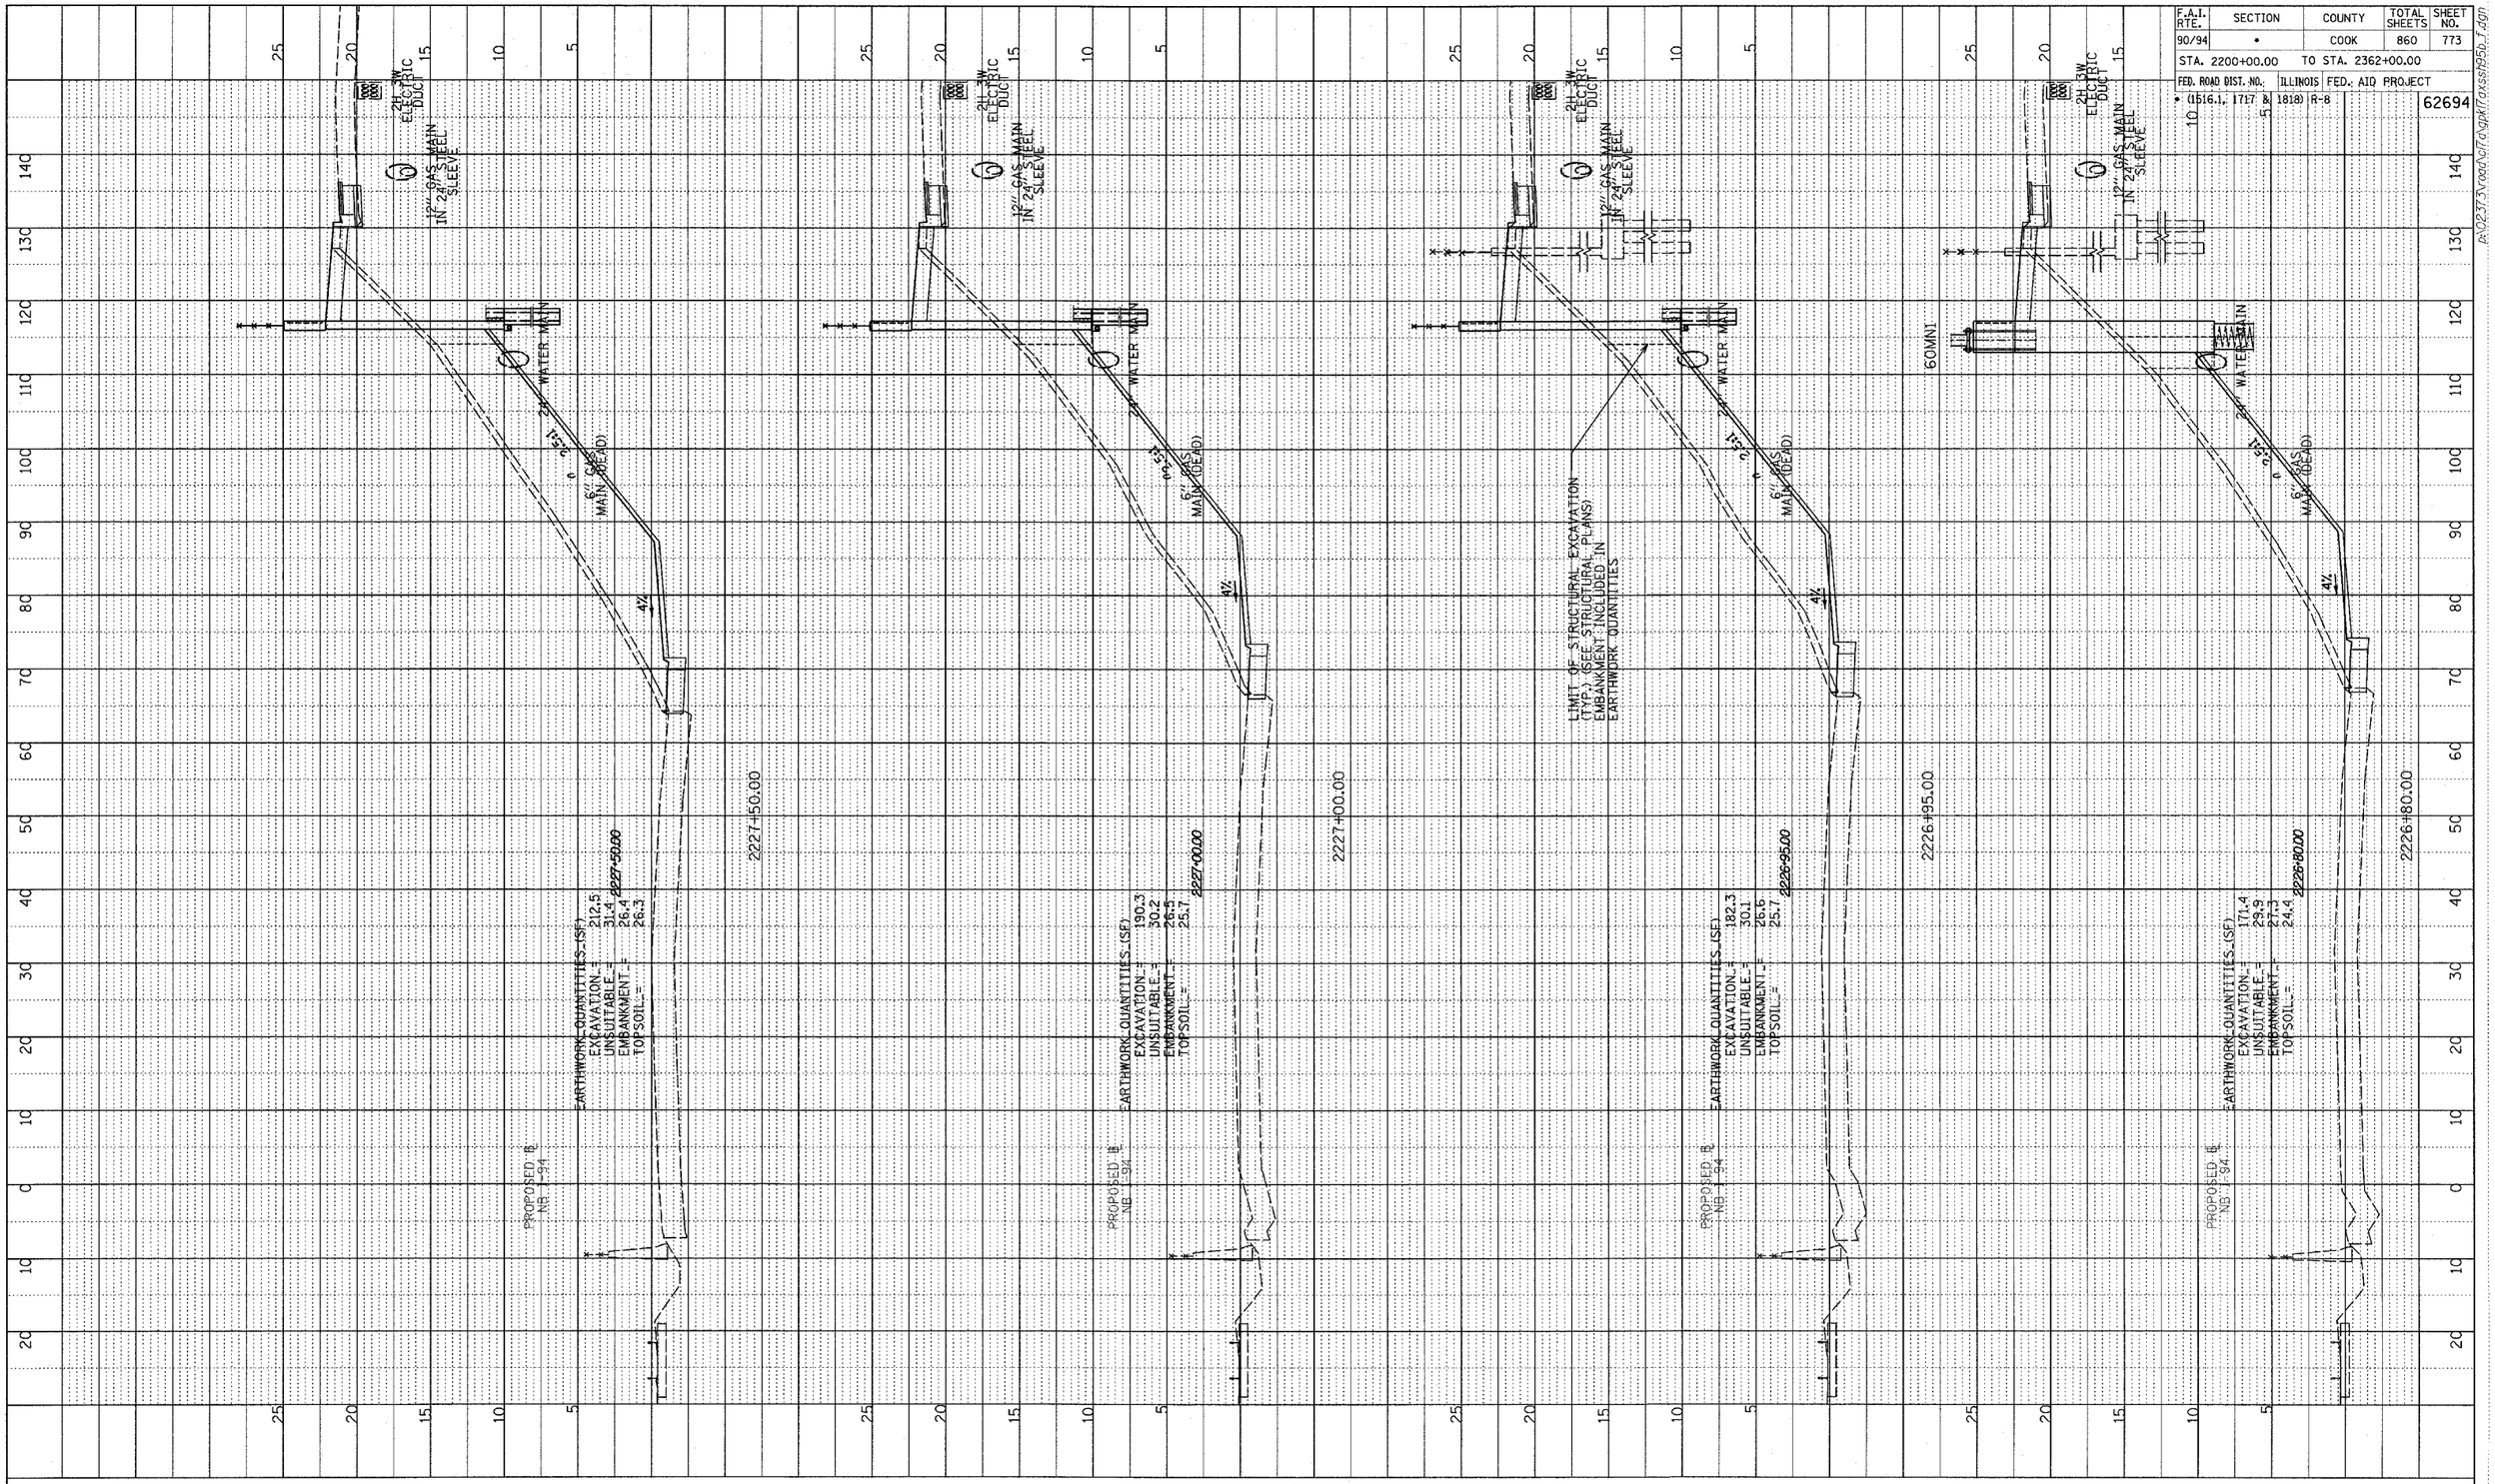

TYLIN INTERNATIONAL

10' 0 10' 20' HORIZONTAL SCALE

5' 0 5' 10' VERTICAL SCALE

NB 95th ST. ENTRANCE RAMP
STA. 2226+80 TO STA. 2227+50

NOTE BOOK NO.
PLOTTED
GRADES CHECKED
B.M. NOTED
STRUCTURE NOTATNS CHKD