F.A.I. RTE.	SECTION	COUNTY	TOTAL SHEETS	SHEET NO.
90/94	•	COOK	860	790

STA. 2200+00.00 TO STA. 2362+00.00

FED. ROAD DIST. NO. | ILLINOIS | FED. AID PROJECT

• (1516.1, 1717 & 1818) R-8

62694

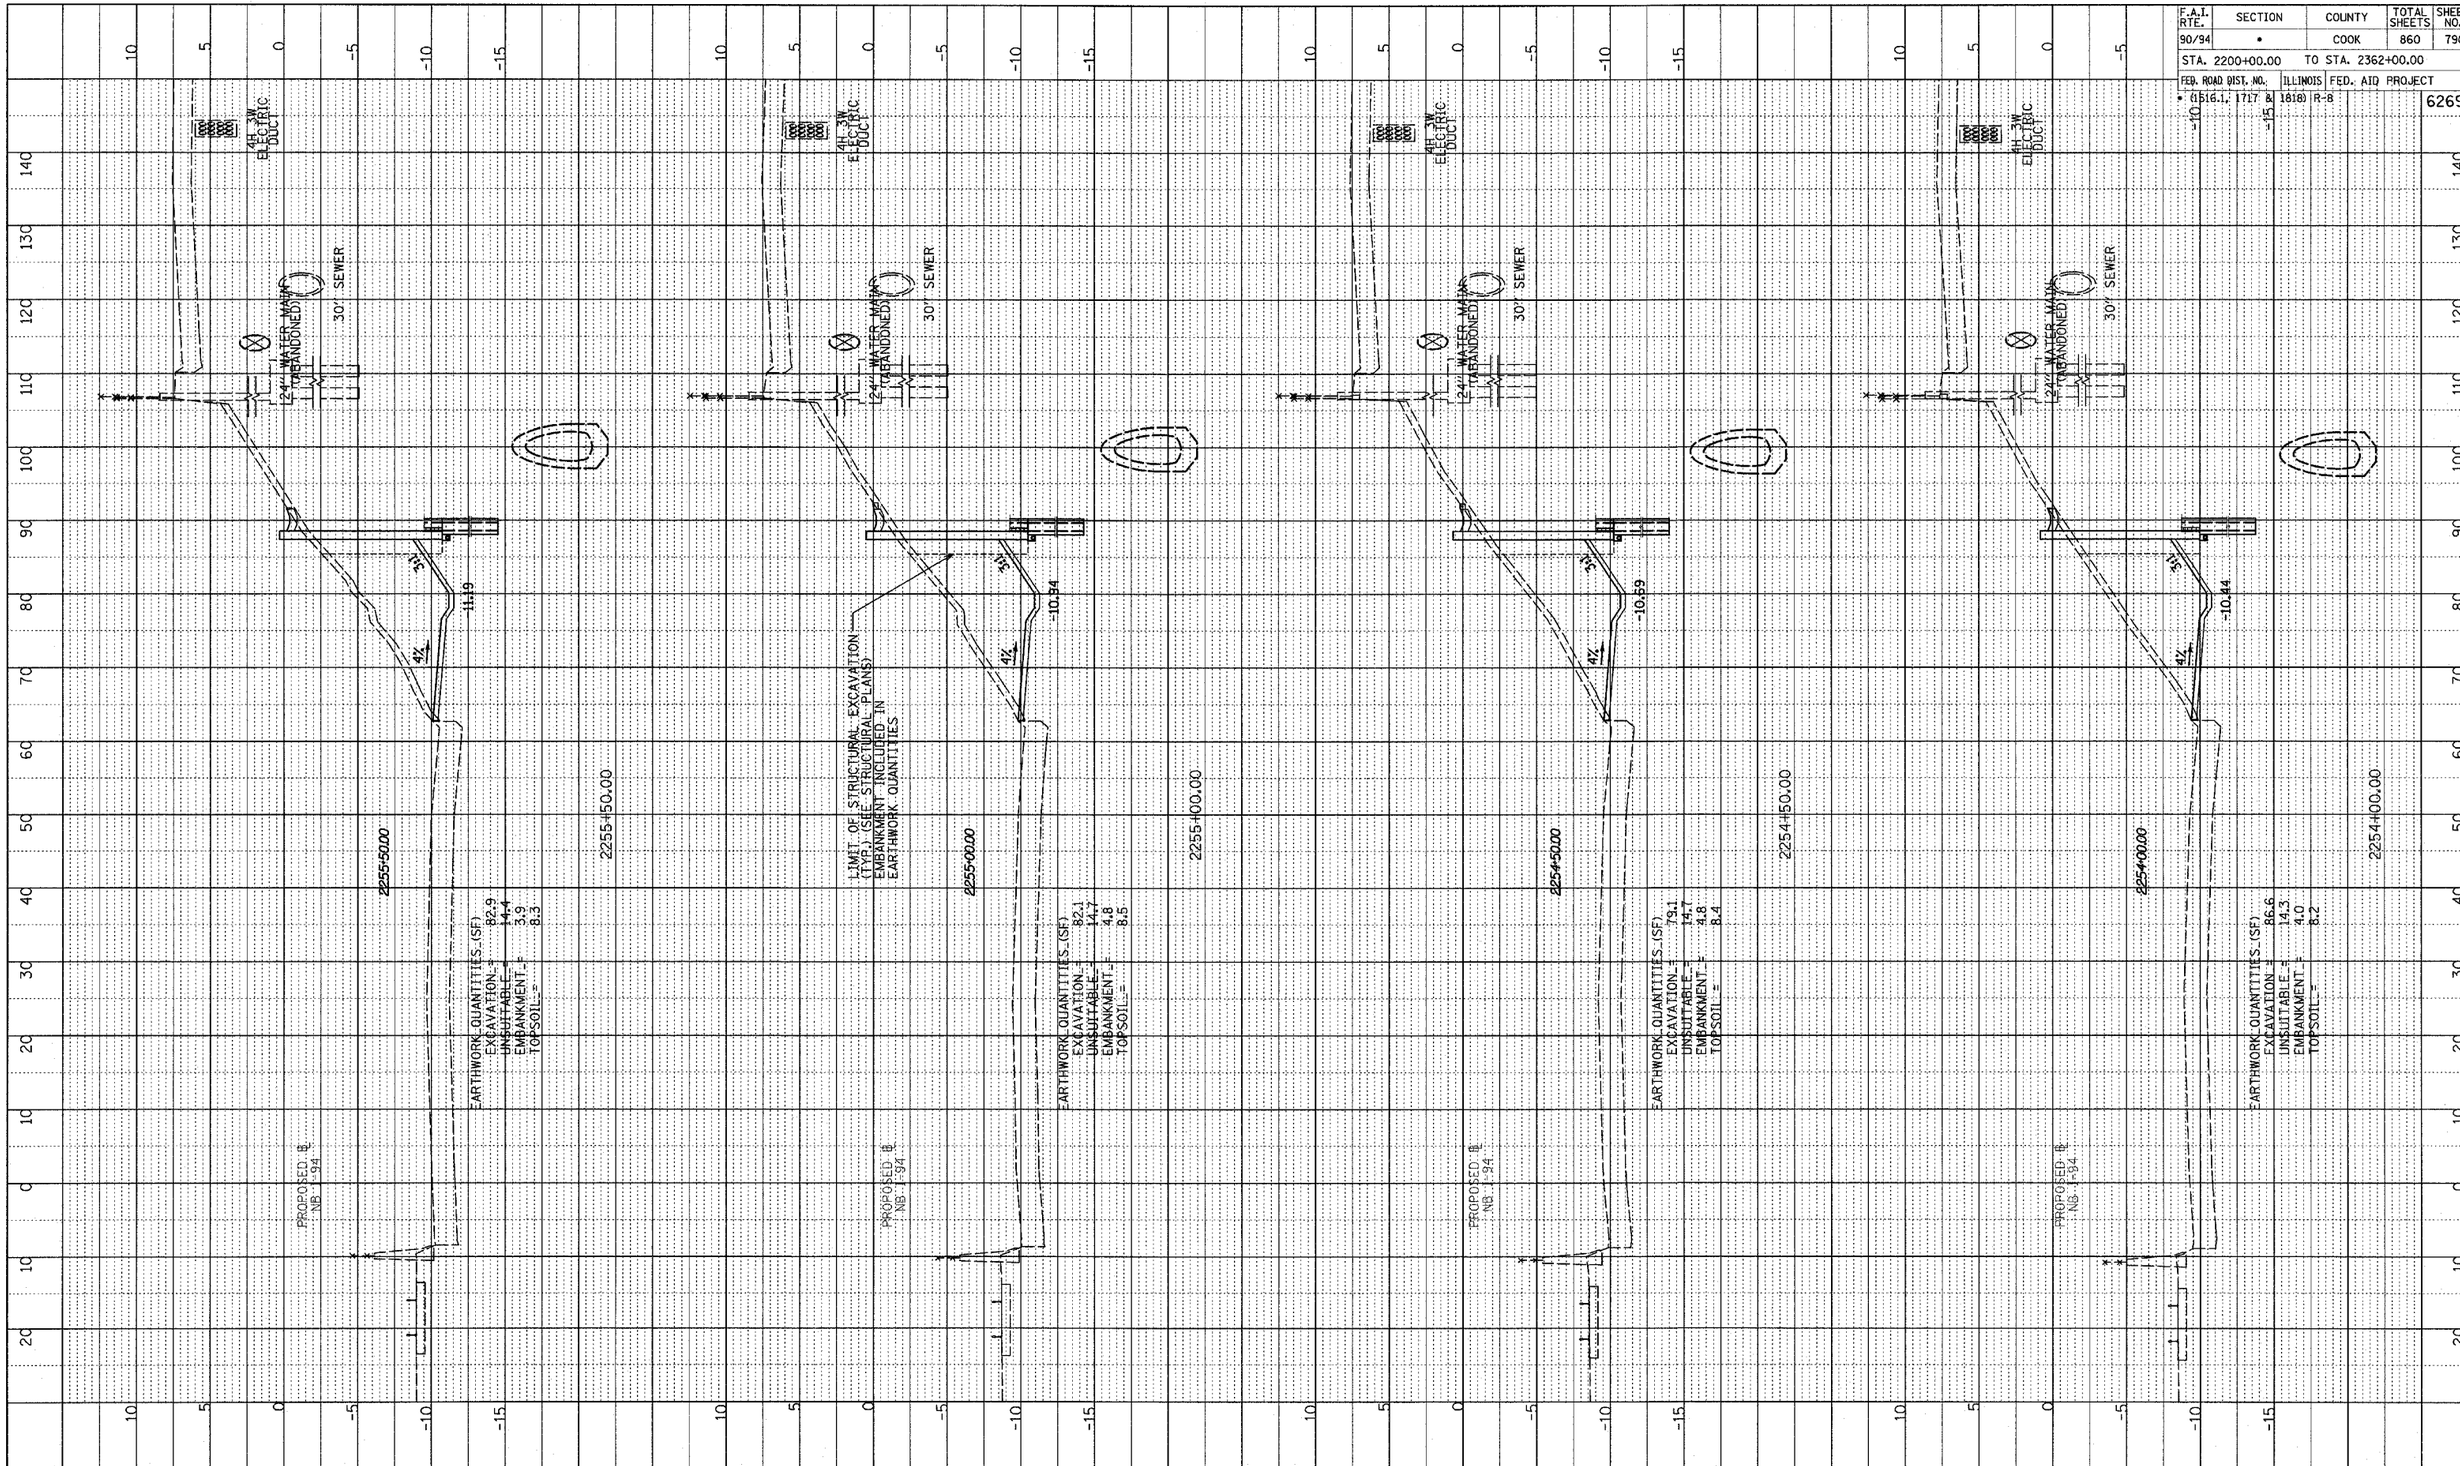

REVISED 05/06/05

NOTE BOOK NO. ____ | CHECKED | GRADES CHECKED | B.M. NOTED | STRUCTURE NOTATNS CHKD

TYLIN INTERNATIONAL

10' 0 10' 20' HORIZONTAL SCALE

5' 0 5' 10' VERTICAL SCALE

NB 87th ST. EXIT RAMP
STA. 2254+00 TO STA. 2255+50

P:\02373\Road\CITd\gpk\Taxssh87C_F.dgn