F.A.I. RTE.	SECTION	COUNTY	TOTAL SHEETS	SHEET NO.
90/94	•	COOK	860	828

STA. 2200+00.00 TO STA. 2362+00.00

FED. ROAD DIST. NO. | ILLINOIS | FED. AID PROJECT

• (1516.1, 1717 & 1818) R-8

62694

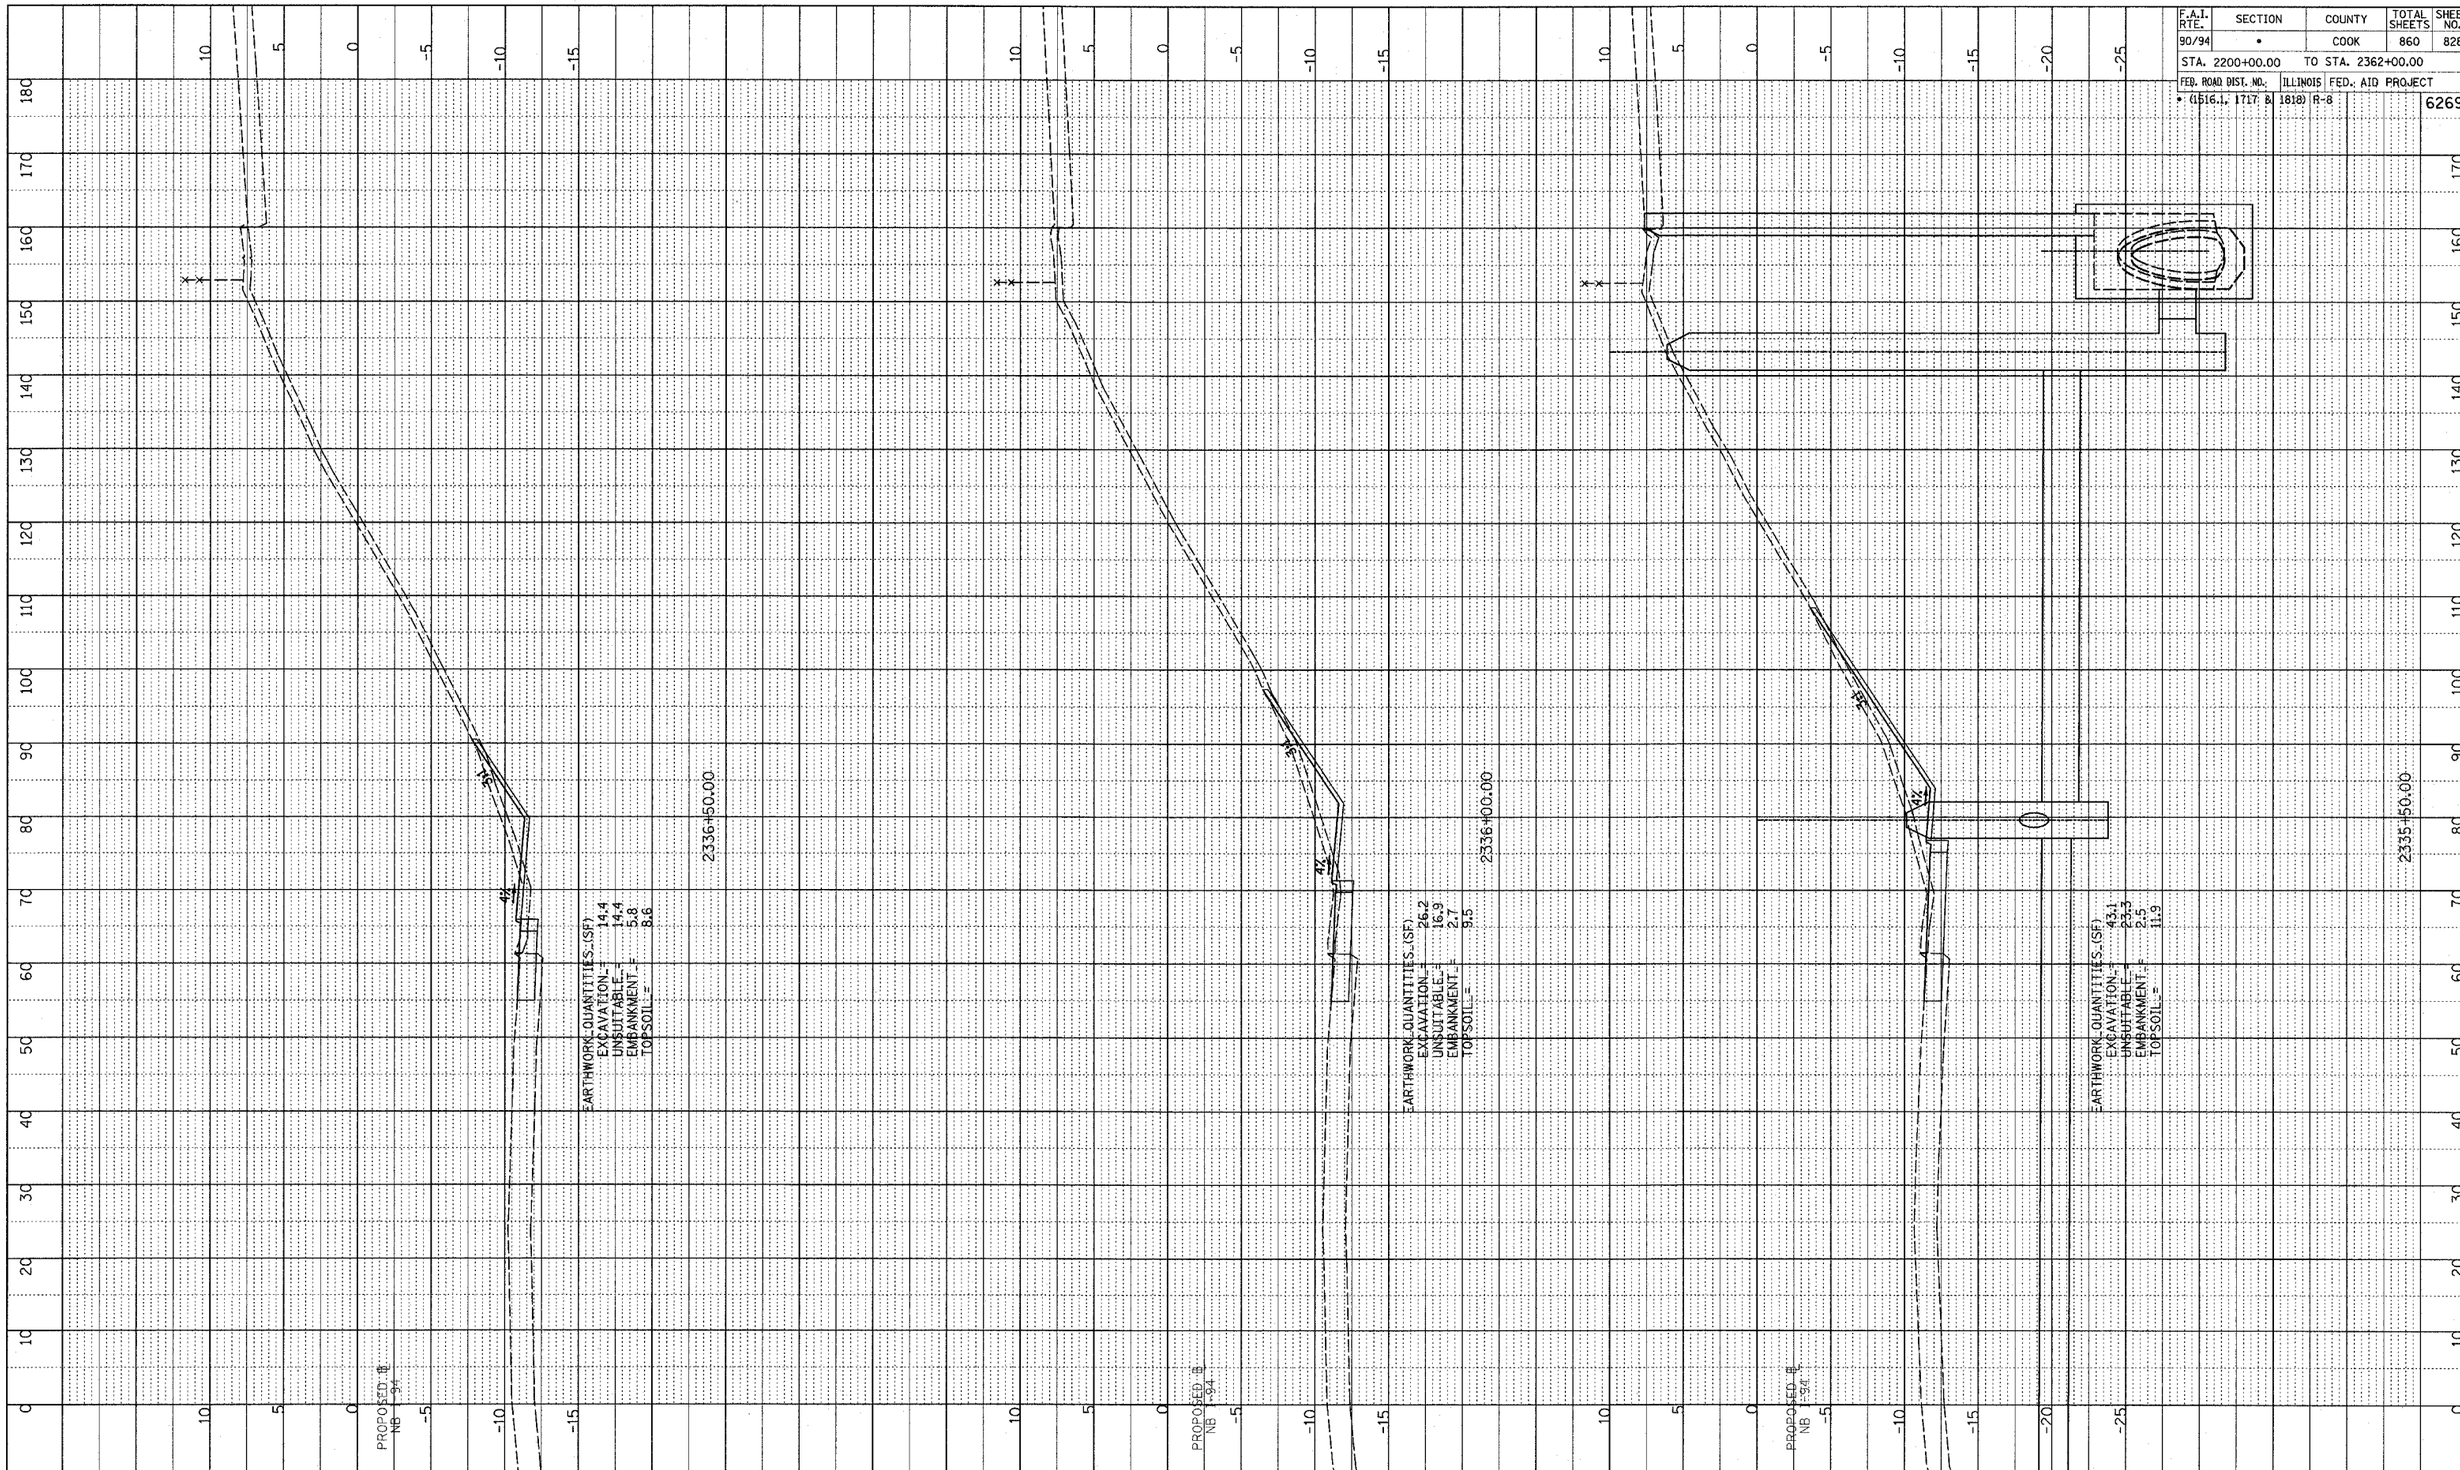

REVISED 4/15/05

NOTE BOOK NO. ____ GRADES CHECKED B.M. NOTED STRUCTURE NOTATIONS CHKD

p:\02373\road\cl7a\gpk17axssh7976_f.dgn

T·Y·LIN INTERNATIONAL

10' 0 10' 20' HORIZONTAL SCALE

5' 0 5' 10' VERTICAL SCALE

NB 79th TO 76th C-D RAMP
STA. 2335+50 TO STA. 2336+50