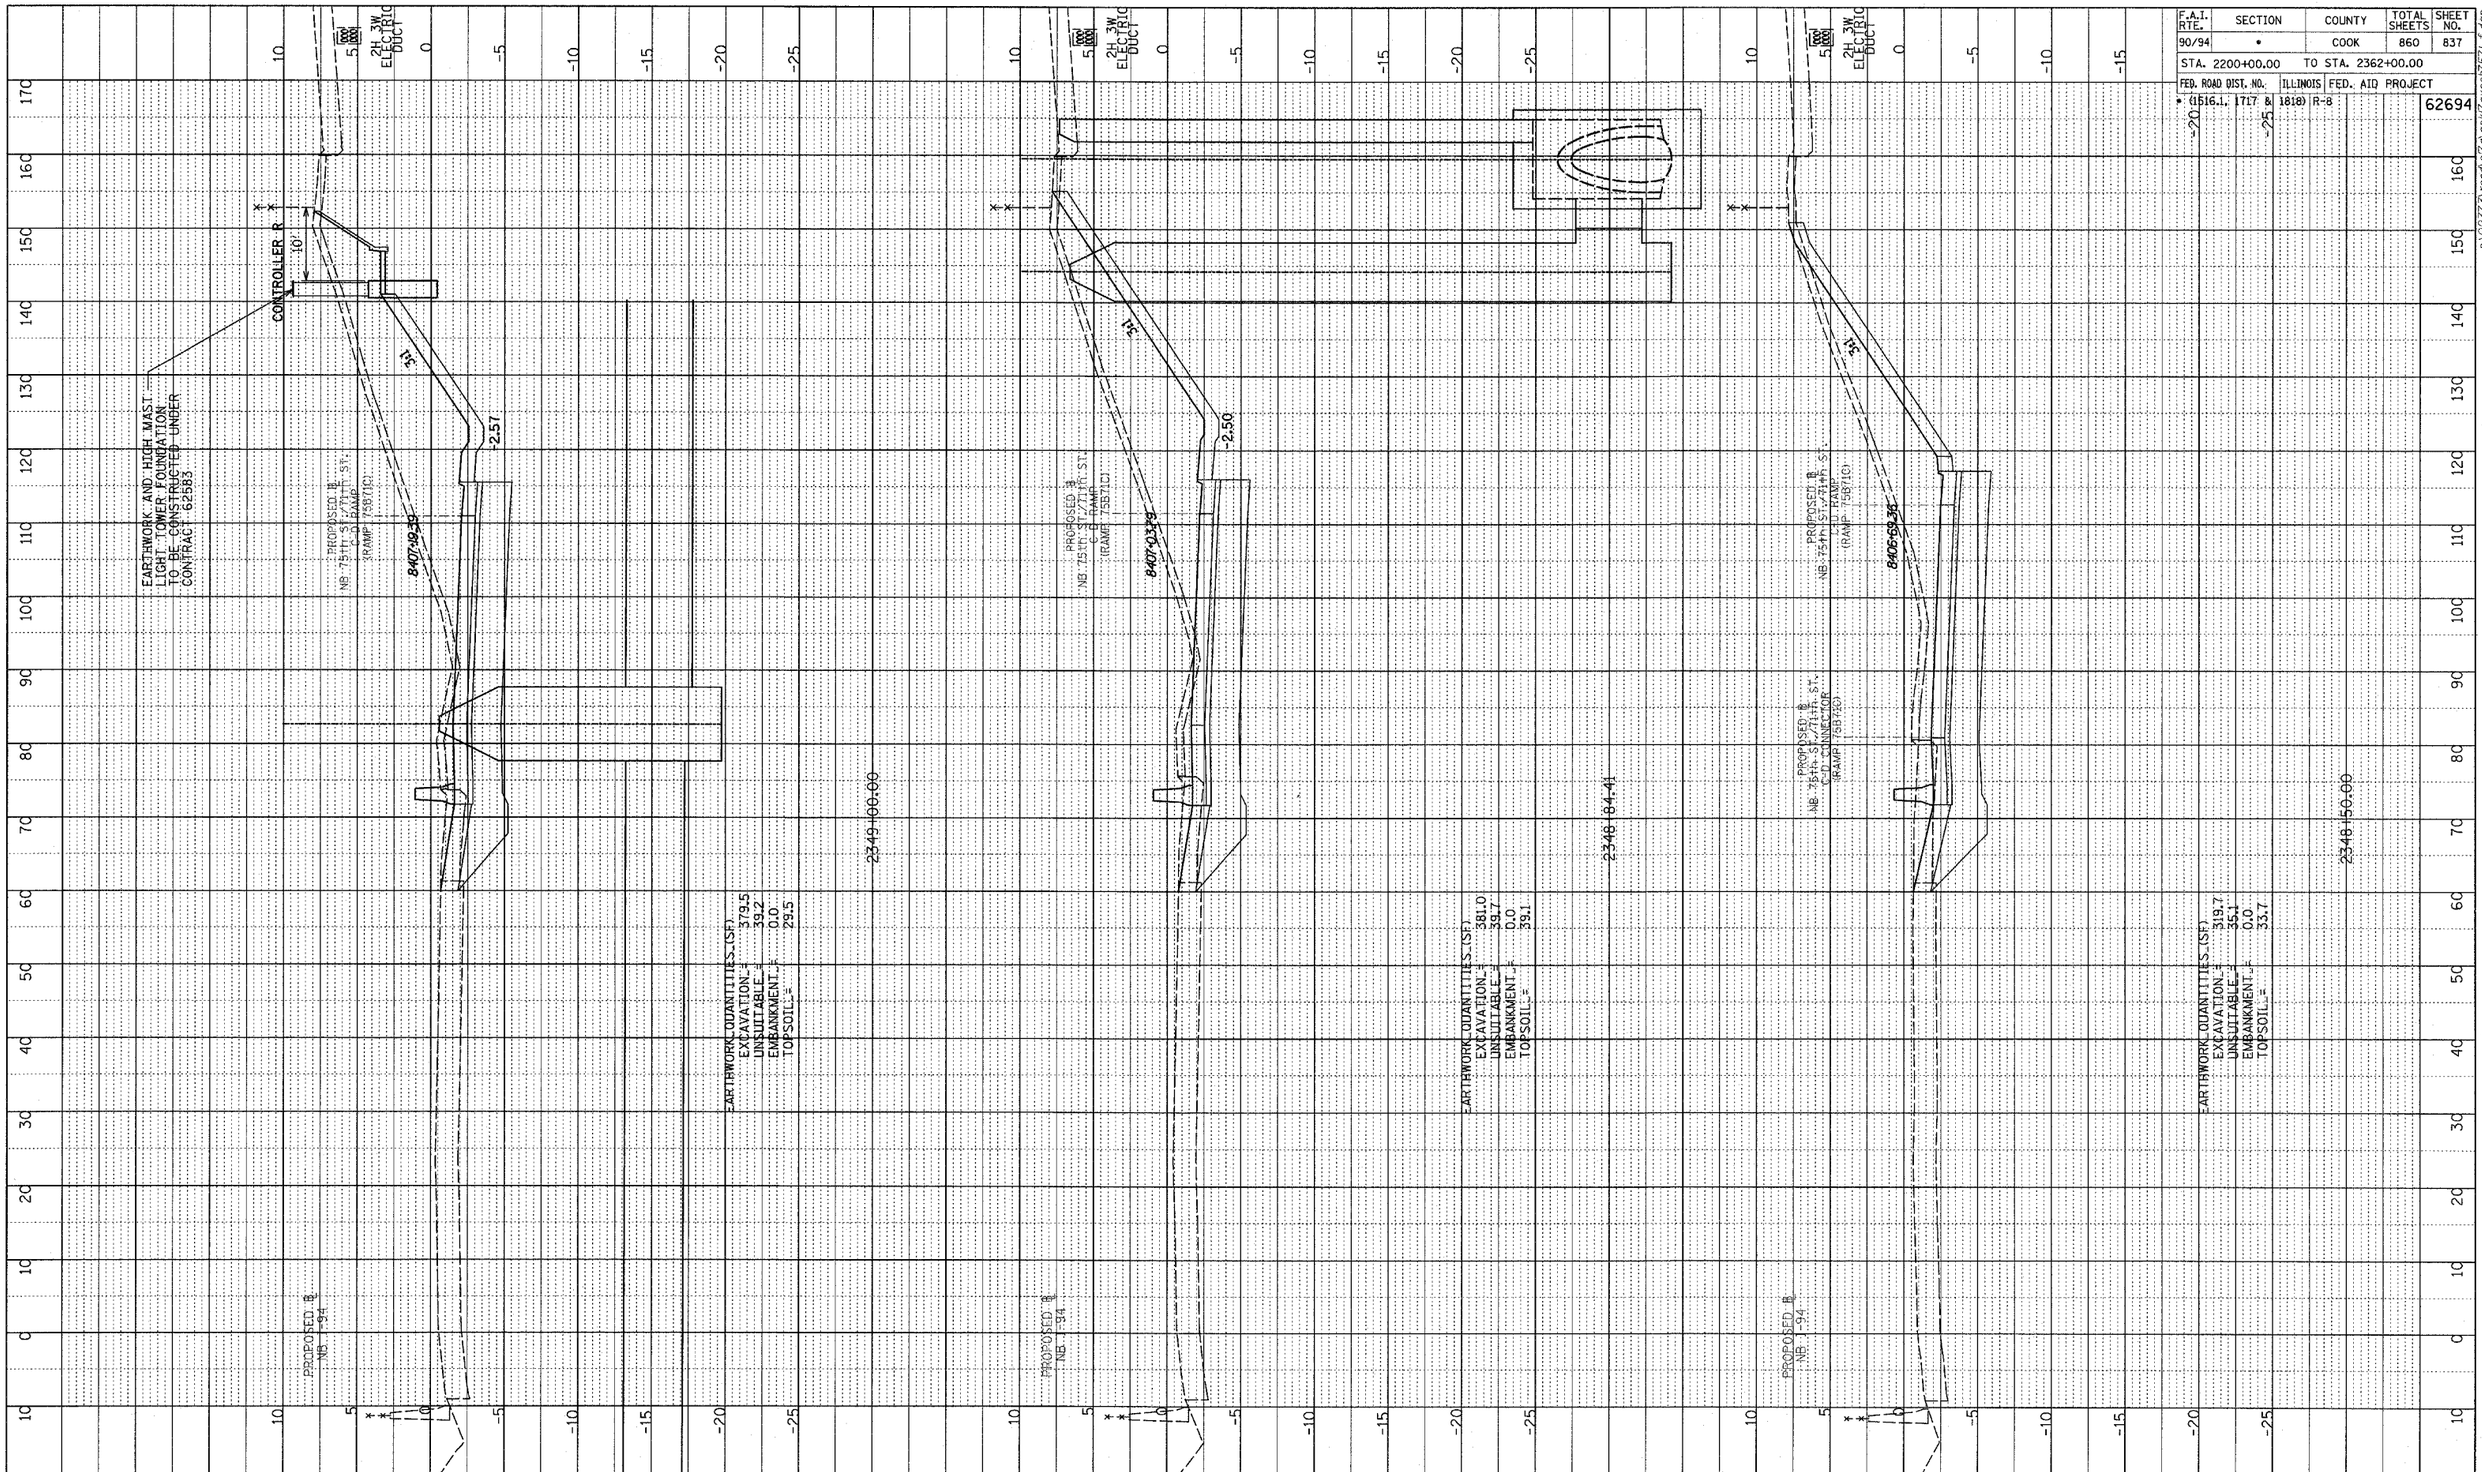

F.A.I. RTE.	SECTION	COUNTY	TOTAL SHEETS	SHEET NO.
90/94	*	COOK	860	837

STA. 2200+00.00 TO STA. 2362+00.00

FED. ROAD DIST. NO.	ILLINOIS	FED. AID PROJECT
* (1516.1, 1717 & 1818) R-8		

62694

p:\02373\road\cf7a\gpkl7axssh7571_f.dgn

PLOTTED
GRADES CHECKED
B.M. NOTED
STRUCTURE NOTATNS CHKD

NOTE BOOK NO.

TYLIN INTERNATIONAL

10' 0 10' 20' HORIZONTAL SCALE

5' 0 5' 10' VERTICAL SCALE

NB 75th TO 71st. C-D RAMP
STA. 2348+50 TO STA. 2349+00