F.A.I. RTE.	SECTION	COUNTY	TOTAL SHEETS	SHEET NO.
90/94	•	COOK	860	846
STA. 2200+00.00		TO STA. 2362+00.00		
FED. ROAD DIST. NO.	ILLINOIS	FED. AID PROJECT		
• (1516.1, 1717 & 1818) R-8				62694

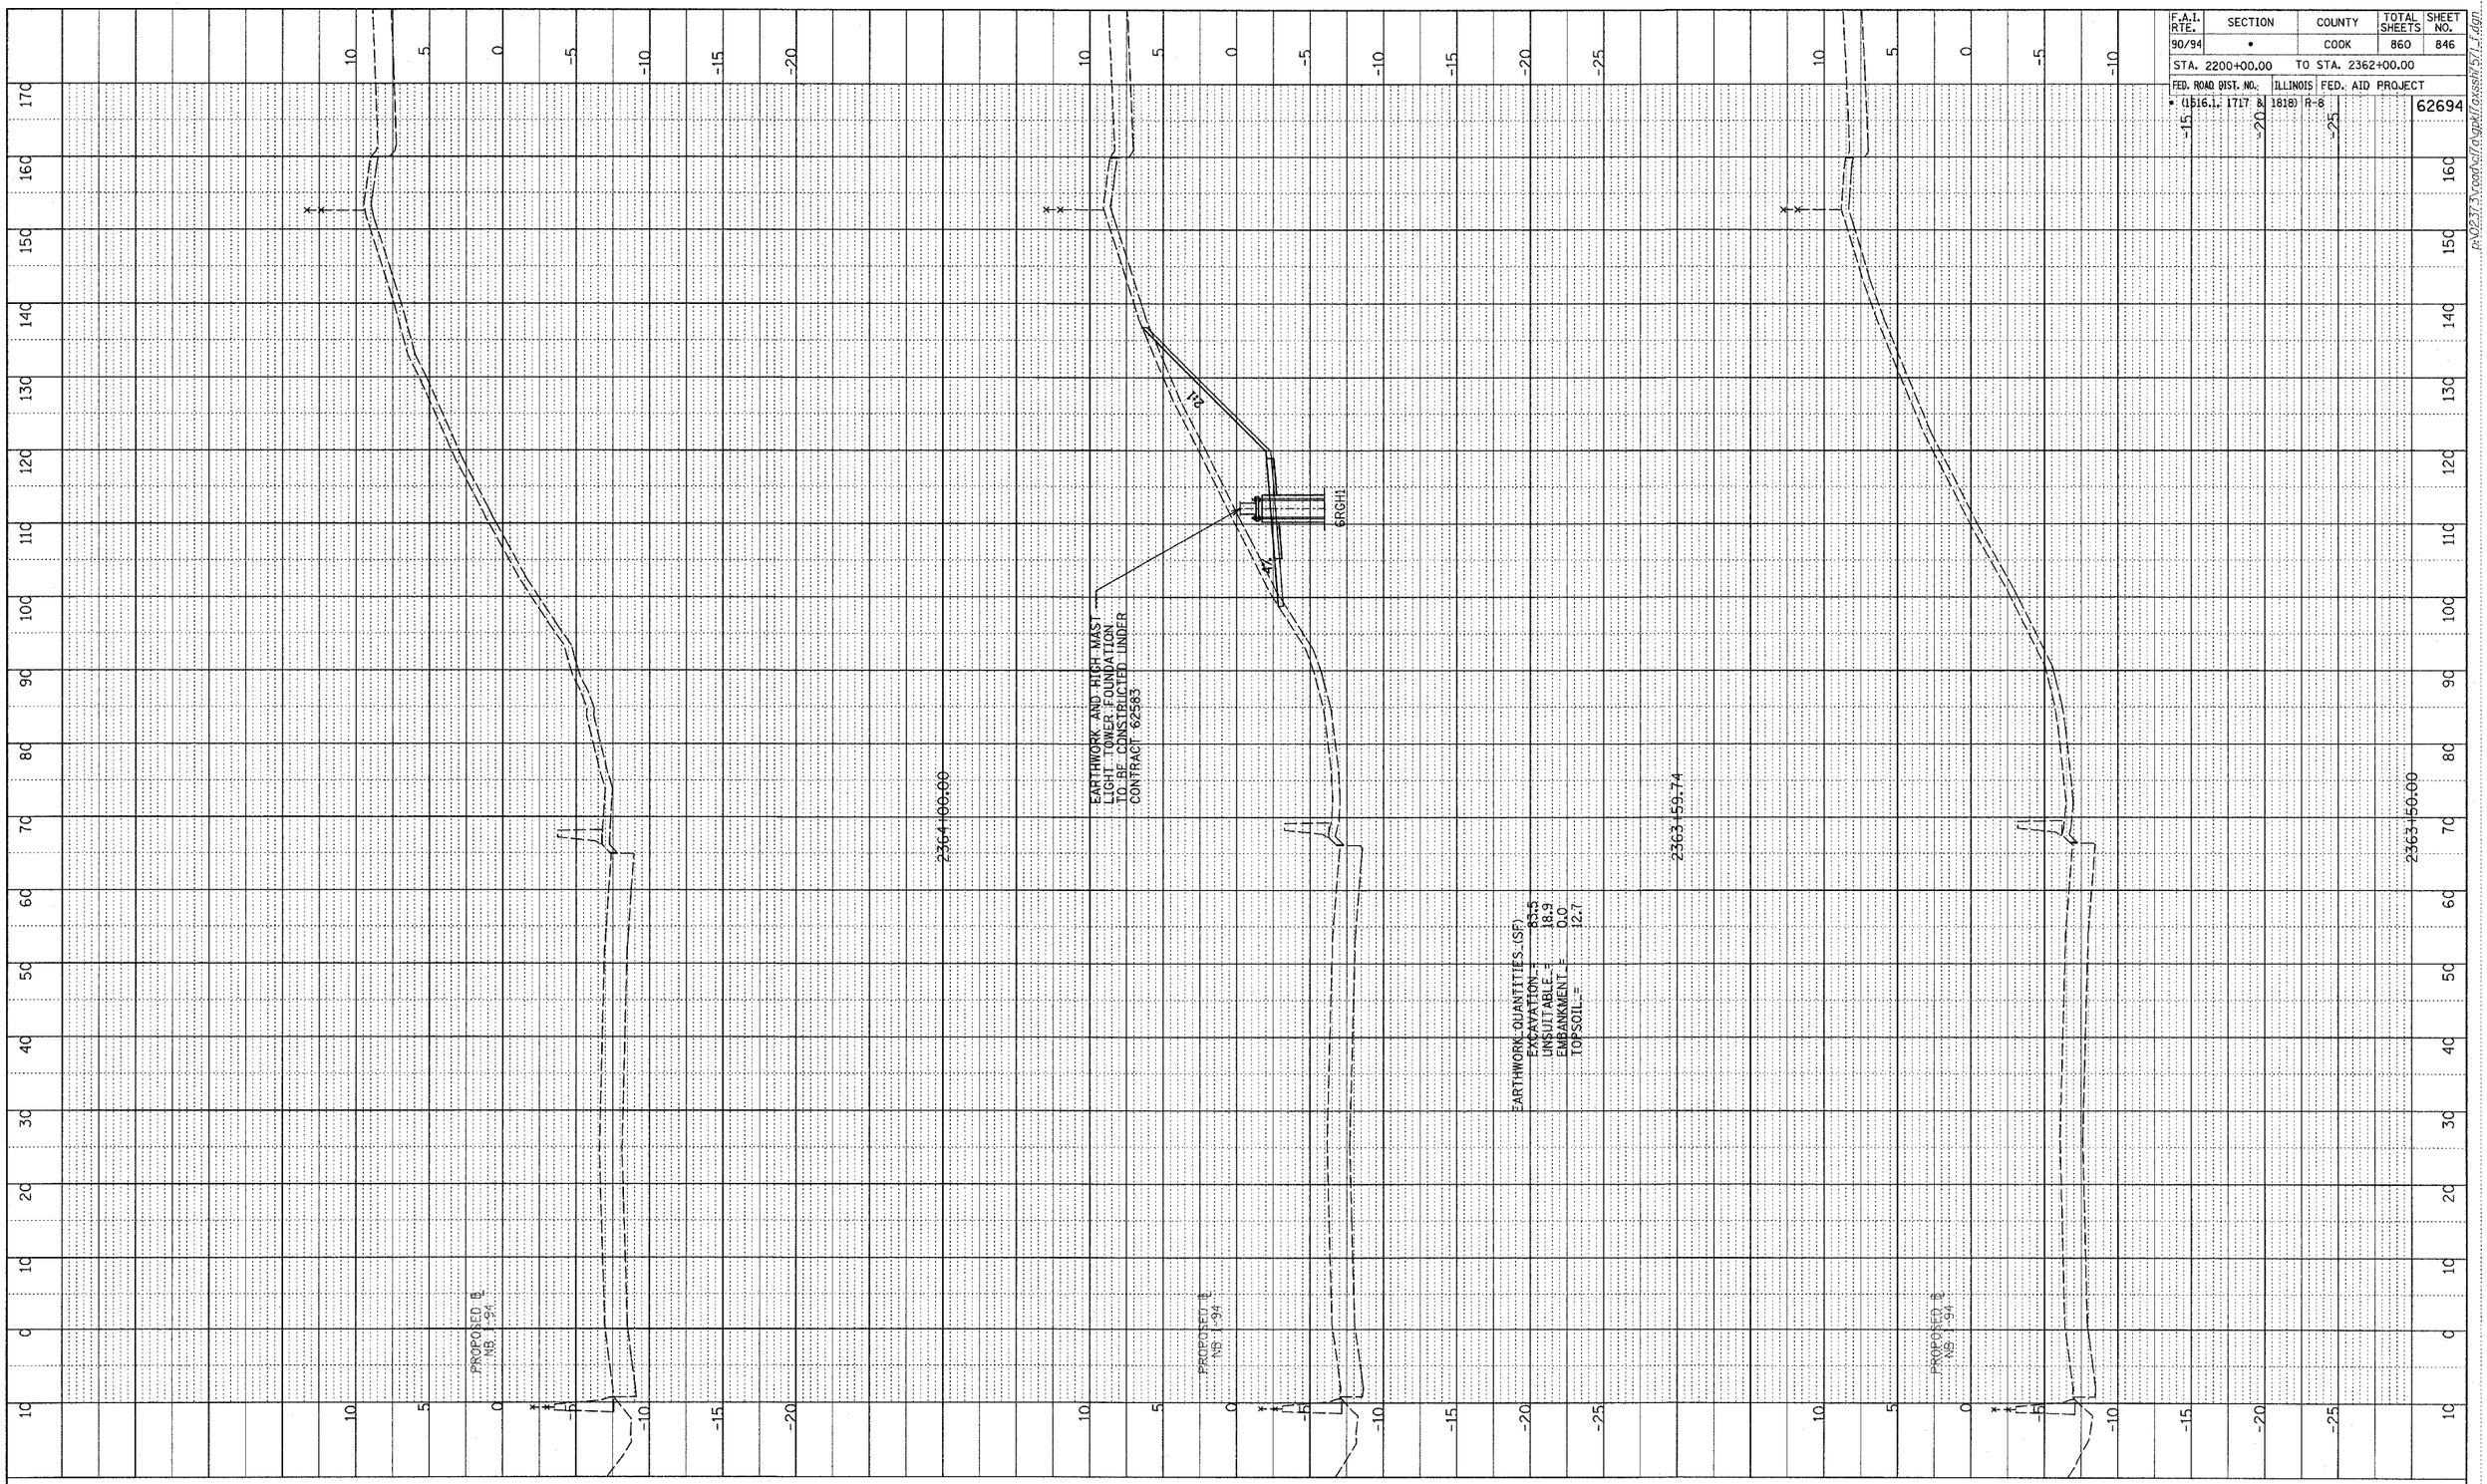

TYLIN INTERNATIONAL

10′ 0 10′ 20′ HORIZONTAL SCALE

5′ 0 5′ 10′ VERTICAL SCALE

NB 75th TO 71st. C-D RAMP
STA. 2363+50 TO STA. 2364+00

PLOTTED
DRAWN
CHECKED
DATE
SCALE
NOTED
STRUCTURE NOTATIONS CHKD

NOTE BOOK NO.

p:\023f3\cpd\civil\pgplt\axssh\5\1_f.dgn