F.A.I. RTE.	SECTION	COUNTY	TOTAL SHEETS	SHEET NO.
94	*	COOK	907	50
STA. 1200+00.00		TO STA. 1365+00		
FED. ROAD DIST. NO.	ILLINOIS	FED. AID PROJECT		
* (1516.1, 1717 & 1818) R-9				62695

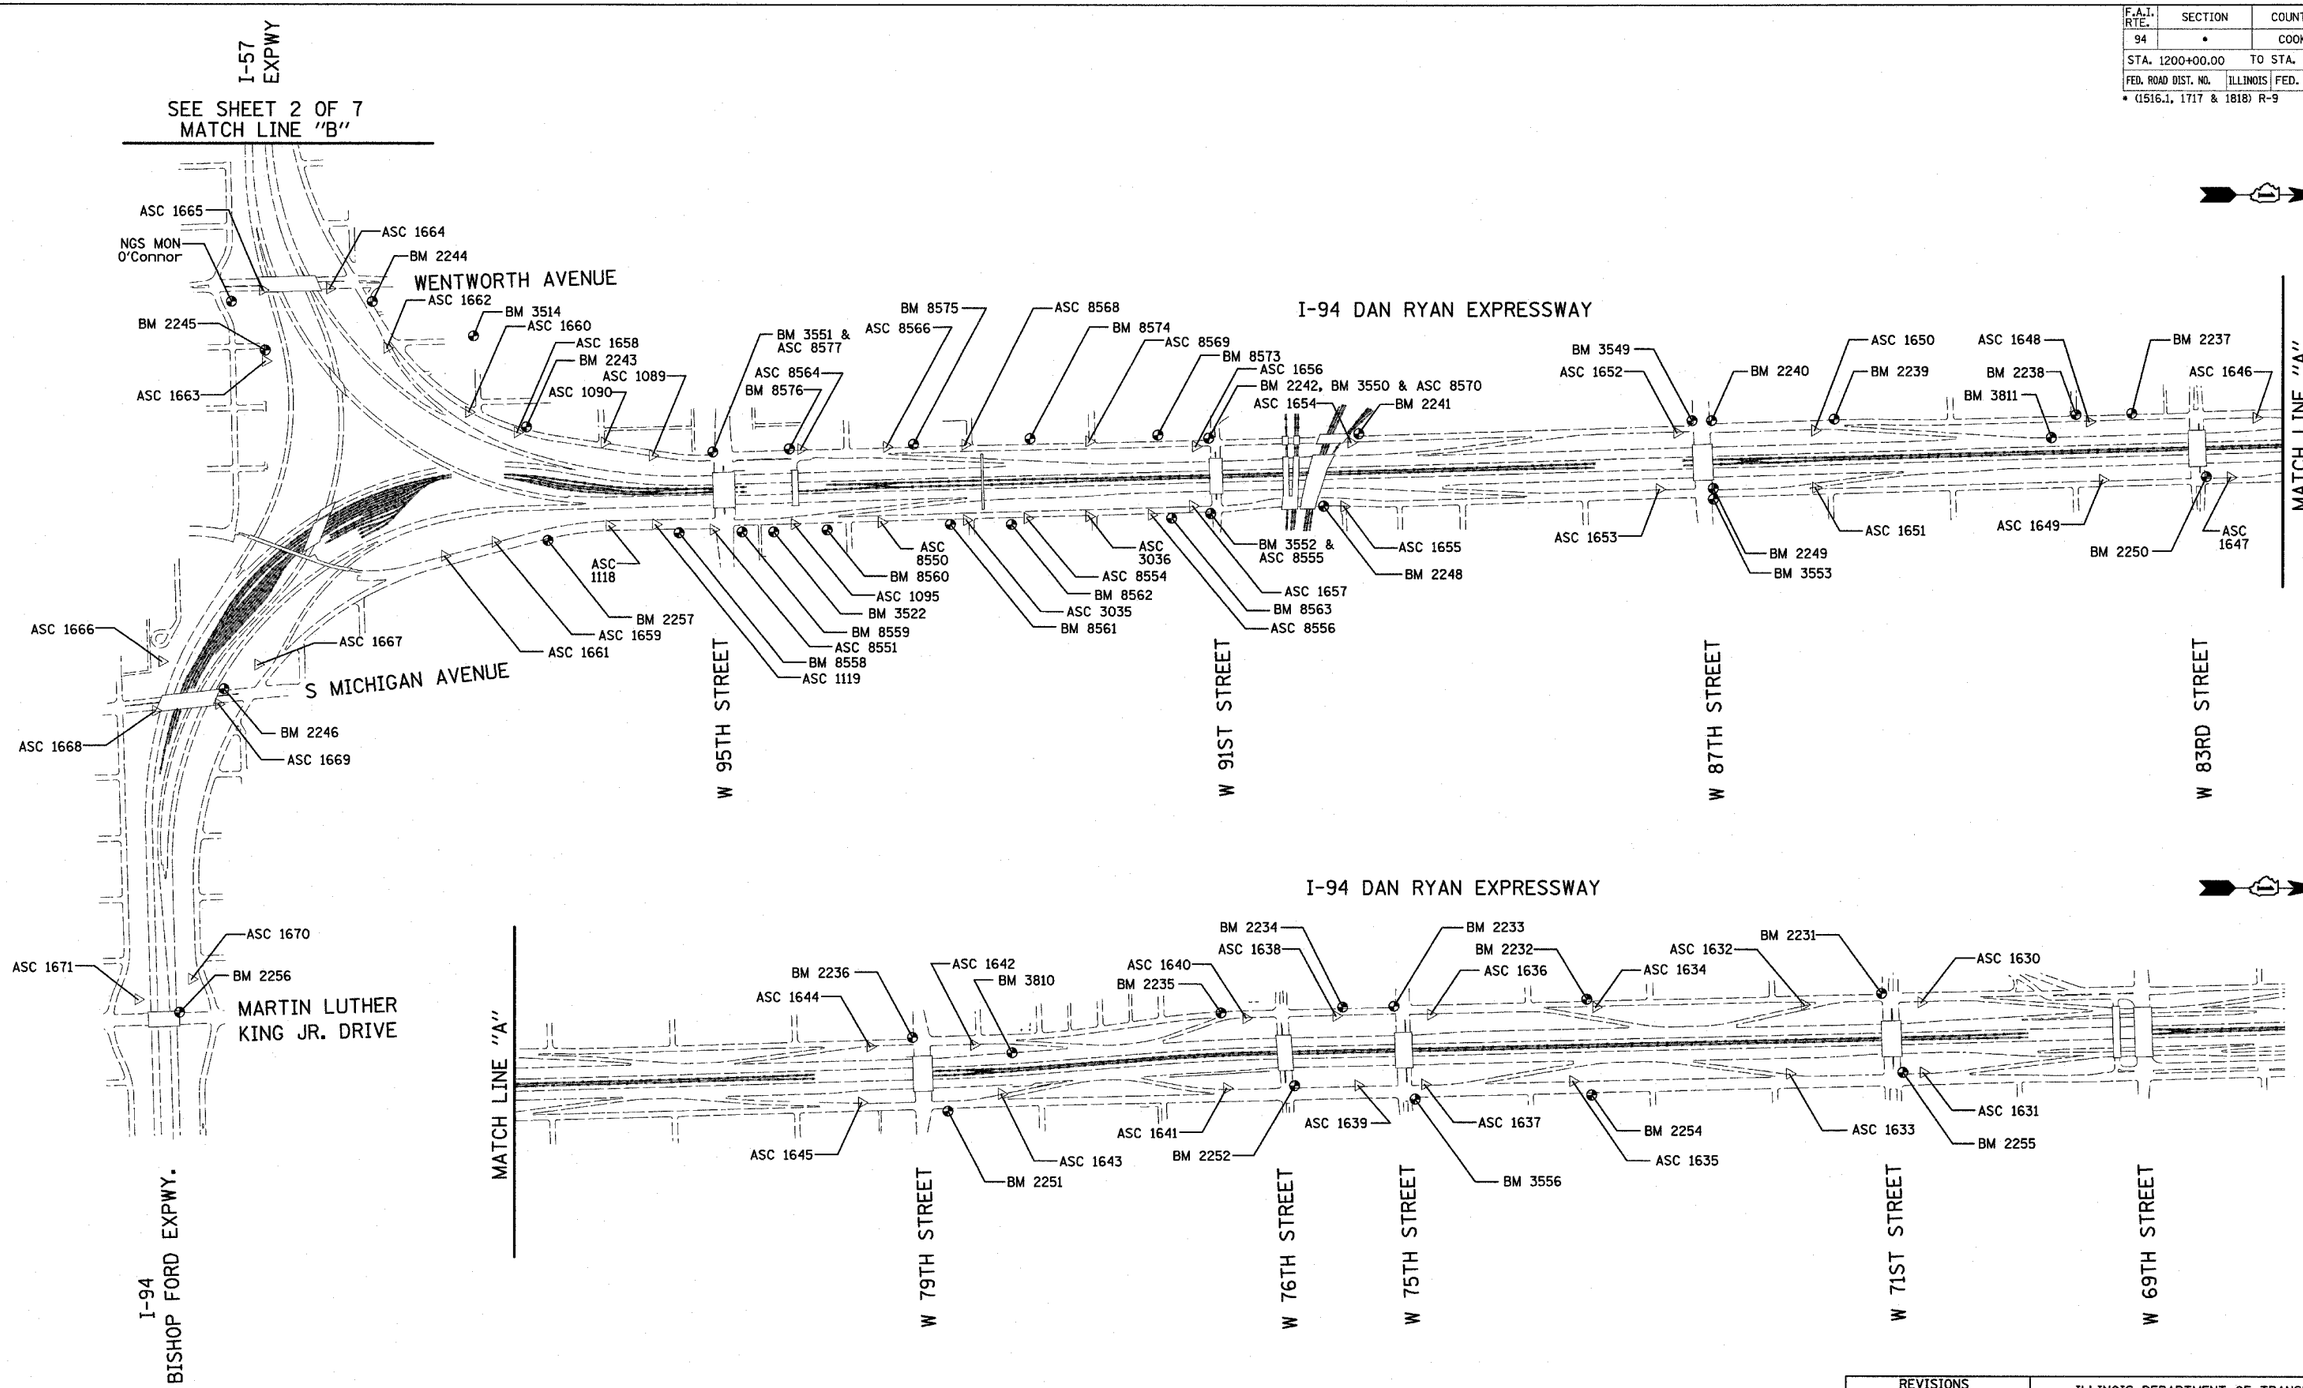

American Surveying Consultants, P.C.
SURVEYORS-ENGINEERS-GEODESISTS-MAPPING SCIENTISTS
1637 Plaza Dr./Plano, IL. 61021 815-886-6231
6035 N. Northwest Highway/Chicago, IL. 60631 773-763-1397

REVISIONS	
NAME	DATE

ILLINOIS DEPARTMENT OF TRANSPORTATION

F.A.I. 94 (DAN RYAN EXPRESSWAY)

SURVEY TIES FOR CONTROL POINTS
SHEET 1 OF 7

SCALE: 1"=400' DRAWN BY: GSP
DATE: MARCH 25, 2005 CHECKED BY: MMW

P:\02375\road\dgn\Dailf\ds0535.dgn
03/30/2005 10:35:05 AM