F.A.I. RTE.	SECTION	COUNTY	TOTAL SHEETS	SHEET NO.
94	*	COOK	907	57
STA.		TO STA.		
FED. ROAD DIST. NO.	ILLINOIS	FED. AID PROJECT		

* (1516.1, 1717 & 1818) R-9

62695

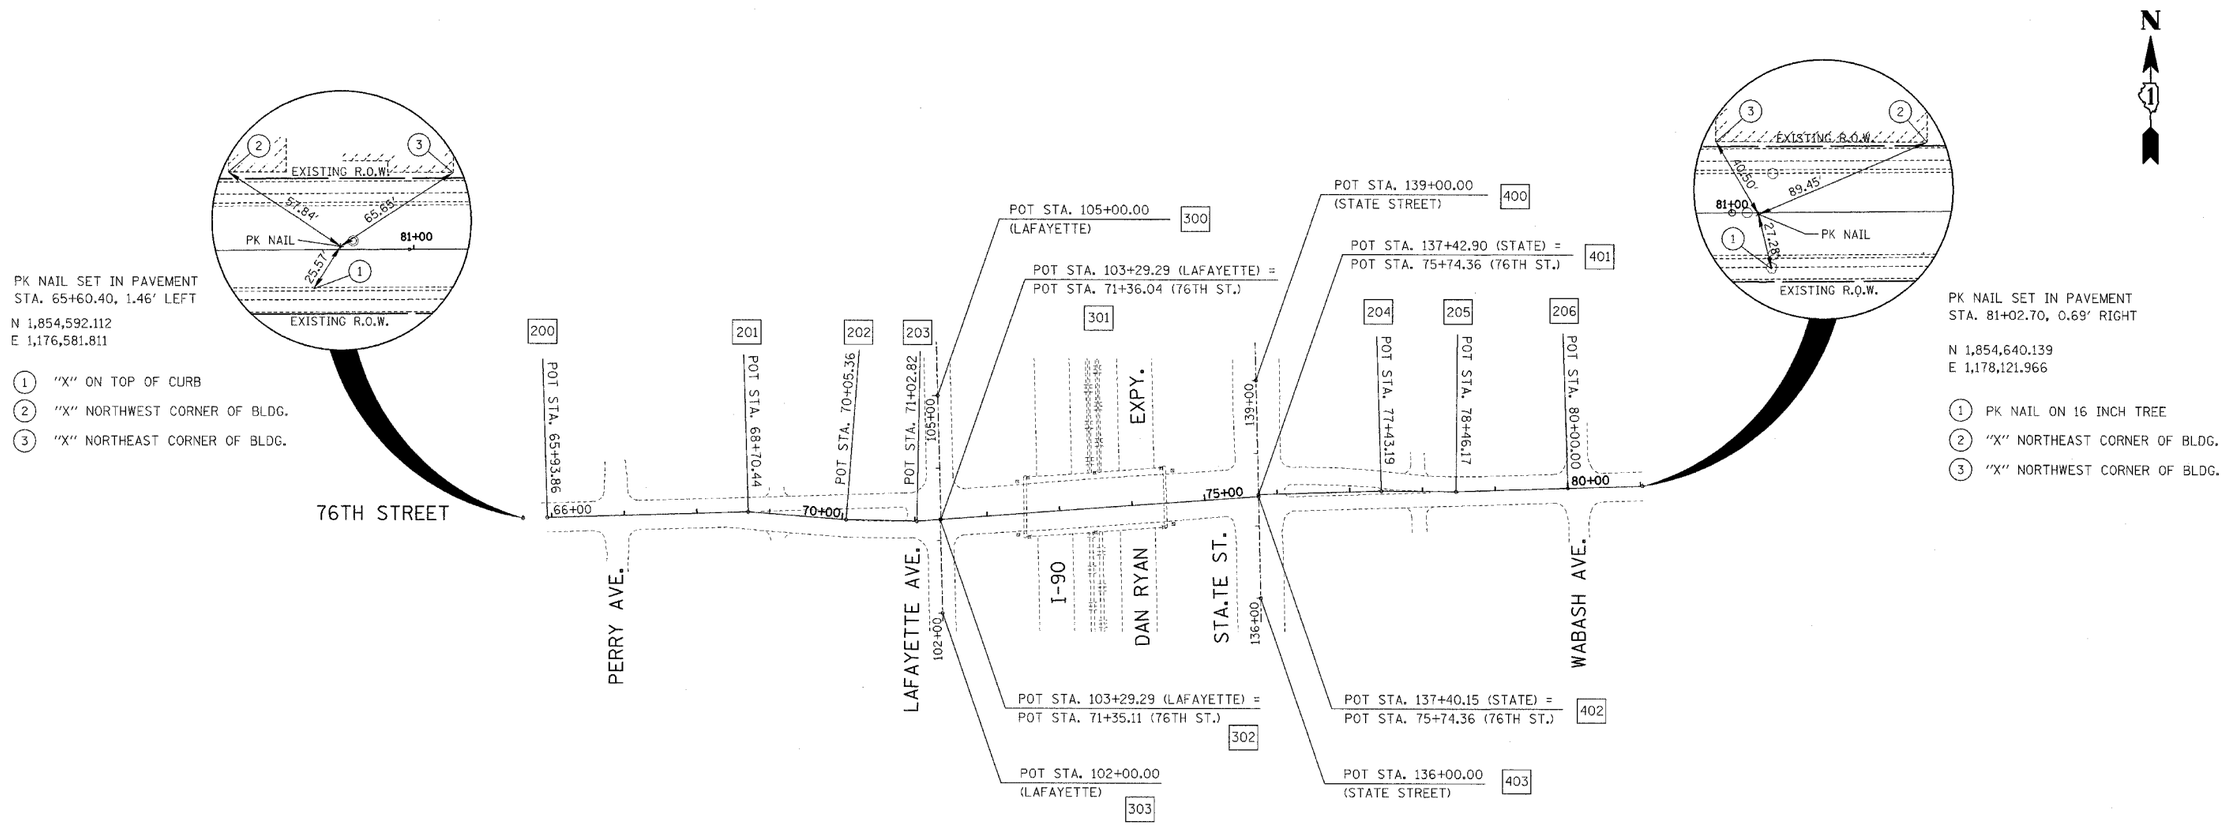

SURVEY BENCHMARKS

76TH STREET		
BM-97	" X " on South bolt of fire hydrant at Northwest corner of West 76th Street and South Perry Avenue	Elev. = 8.79
BM-104	CCHD brass disk in IDOT parkway at Southwest corner of East 76th Street and South Wabash Avenue. In front of house number 7600.	Elev. = 9.23

76TH STREET COORDINATE DATA

200	N 1,854,593.018 E 1,176,615.262	204	N 1,854,632.506 E 1,177,762.602
201	N 1,854,601.494 E 1,176,891.709	205	N 1,854,631.789 E 1,177,865.575
202	N 1,854,591.223 E 1,177,026.243	206	N 1,854,636.843 E 1,178,019.322
203	N 1,854,589.503 E 1,177,123.685		

LAFAYETTE COORDINATE DATA

300	N 1,854,762.615 E 1,177,151.979
301	N 1,854,591.974 E 1,177,156.827
302	N 1,854,591.904 E 1,177,155.894
303	N 1,854,462.665 E 1,177,159.506

STATE ST. COORDINATE DATA

400	N 1,854,784.355 E 1,177,589.882
401	N 1,854,627.305 E 1,177,593.848
402	N 1,854,624.555 E 1,177,593.917
403	N 1,854,484.444 E 1,177,597.175

100 0 100 200

SCALE IN FEET

REVISIONS	
NAME	DATE
REVISED	05/06/05

ILLINOIS DEPARTMENT OF TRANSPORTATION

F.A.I. 94 (DAN RYAN EXPRESSWAY)

76TH STREET ALIGNMENT AND TIES

SCALE: AS SHOWN DRAWN BY: REW

DATE: MARCH 25, 2005 CHECKED BY: JLM

KNIGHT
Engineers & Architects

FILE: L:\6592.02\Cad\Sheets\Revised (To\ 05-06-05\65920214&T Rev050605.dgn