F.A.I. RTE.	SECTION	COUNTY	TOTAL SHEETS	SHEET NO.
94	*	COOK	907	96
STA.		TO STA.		
FED. ROAD DIST. NO.	ILLINOIS	FED. AID PROJECT		

* (1516.1, 1717 & 1818) R-9

62695

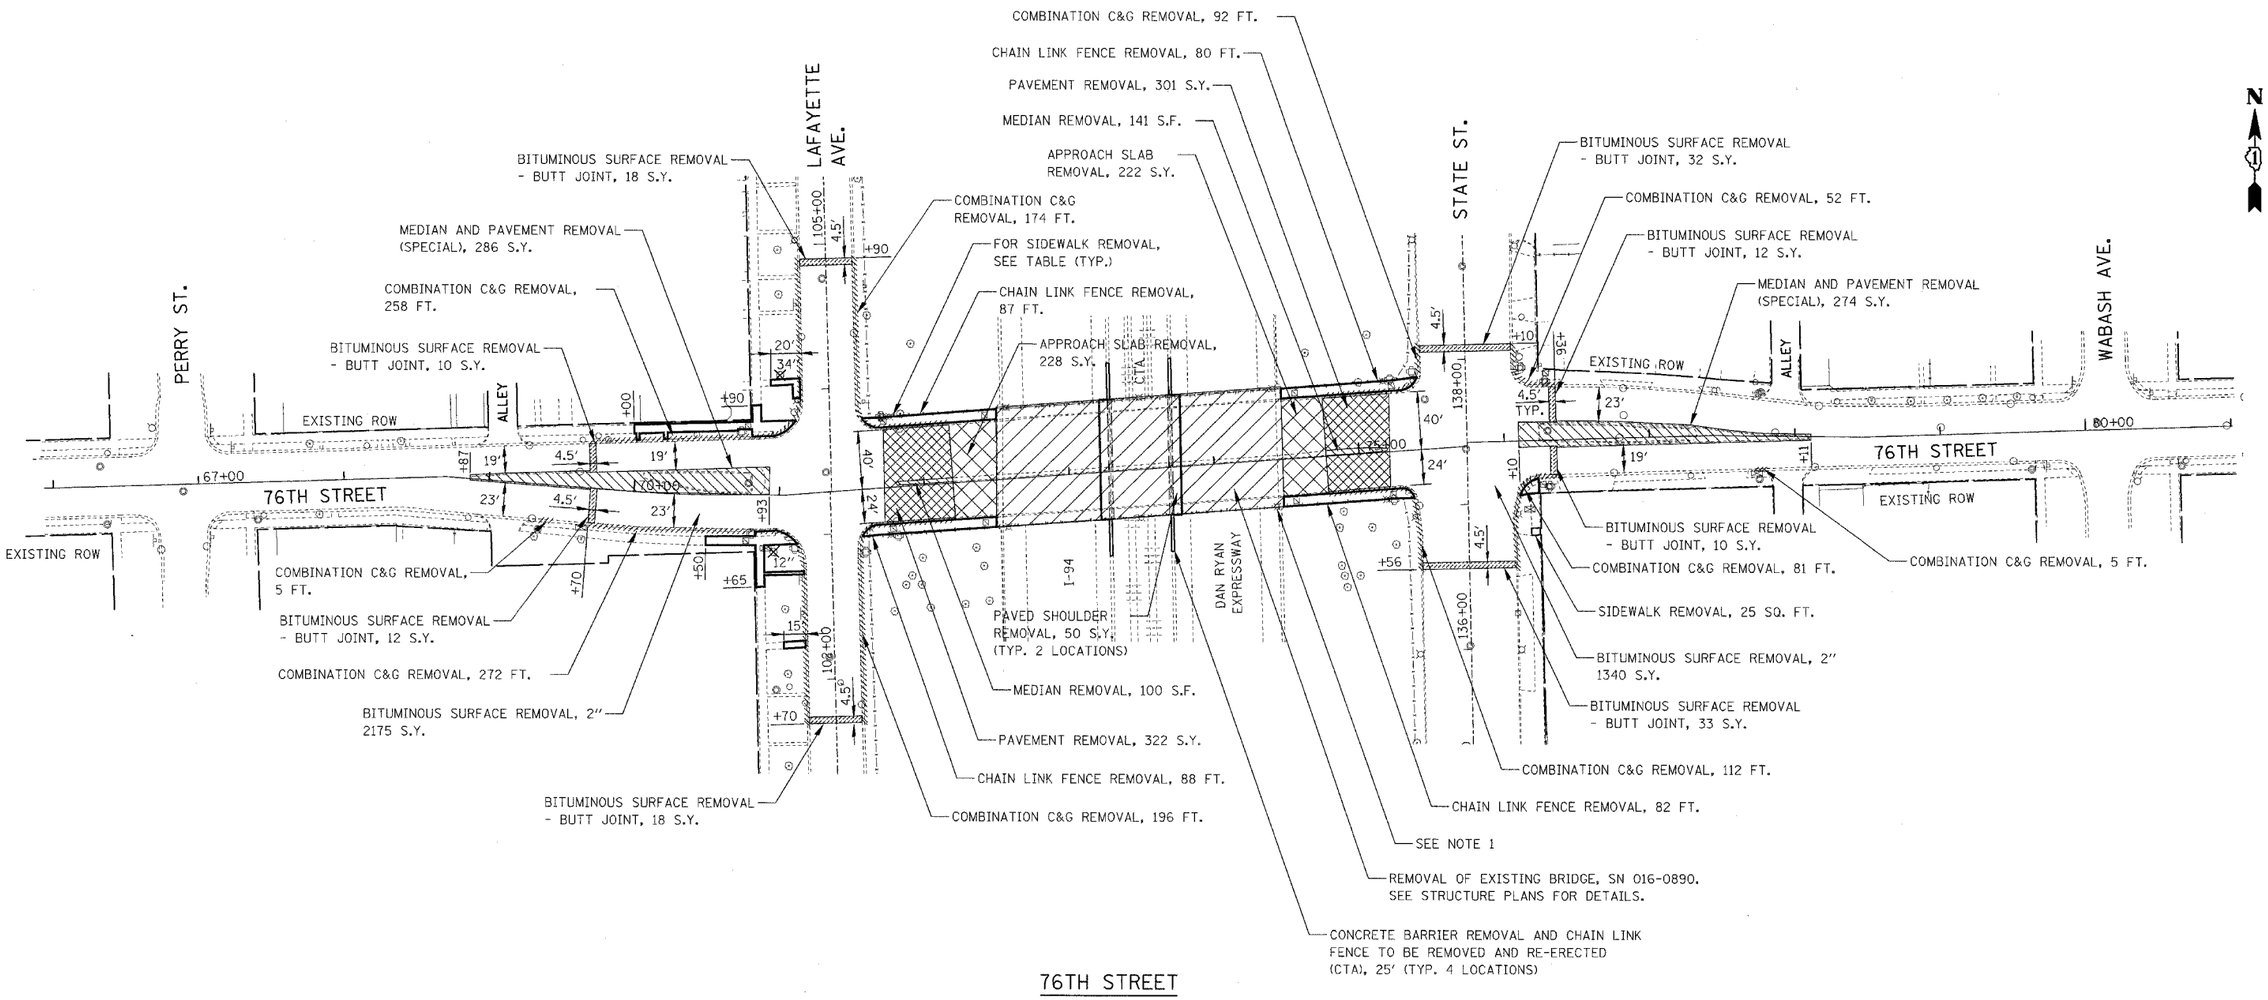

76TH STREET

SIDEWALK REMOVAL - 76TH ST.	
STA. TO STA.	SQ. FT.
70+00 TO 71+15 LT.	816
70+50 TO 71+10 RT.	661
102+25 LT. (LAFAYETTE)	69
104+00, LT. (LAFAYETTE)	128
71+60 TO 72+52 LT.	616
71+53 TO 72+48 RT.	616
74+49 TO 75+43 LT.	651
74+46 TO 75+36 RT.	594
76+10 RT.	91

LEGEND:

- BRIDGE SUPERSTRUCTURE REMOVAL
- APPROACH SLAB REMOVAL
- PAVEMENT REMOVAL
- MEDIAN REMOVAL
- BITUMINOUS SURFACE REMOVAL - BUTT JOINT
- SIDEWALK REMOVAL
- COMBINATION CURB AND GUTTER REMOVAL
- TREE REMOVAL (DIA.) 34"

50 0 50 100

SCALE: 1" = 50'-0"

NOTES:

1. EXISTING SIGNS ATTACHED TO EXISTING LIGHT POLES LOCATED ON THE BRIDGE, WHICH ARE THE PROPERTY OF THE CITY OF CHICAGO, SHALL BE REMOVED AND RELOCATED IN ACCORDANCE WITH CITY OF CHICAGO GENERAL NOTE NO. 21.

KNIGHT
Engineers & Architects

REVISIONS	
NAME	DATE
REVISED	05/06/05

ILLINOIS DEPARTMENT OF TRANSPORTATION

F.A.I. 94 (DAN RYAN EXPRESSWAY)

76TH STREET
REMOVAL PLAN

SCALE: AS SHOWN DRAWN BY: REW
DATE: MARCH 25, 2005 CHECKED BY: JCM

FILE: L:\6592.02\Cad\Sheets\Revised (7b) 05-06-05\6592R2REMOVRev050605.dgn