F.A.I. RTE.	SECTION	COUNTY	TOTAL SHEETS	SHEET NO.
94	*	COOK	907	160
STA.		TO STA.		
FED. ROAD DIST. NO.	ILLINOIS	FED. AID PROJECT		

* (1516.1, 1717 & 1818) R-9

62695

NOTES

1. ADVANCE SIGNING AND TAPER SHALL BE IN ACCORDANCE WITH THE LATEST EDITION OF IDOT STANDARD 701601.
2. SEE DETOUR PLAN FOR DETOUR ROUTE SIGNING.
3. TEMPORARY CHAIN LINK FENCE (PORTABLE) SHALL BE CONNECTED TO EXISTING RIGHT-OF-WAY FENCE.
4. NO PARKING SIGNS (R7-201-4) SHALL BE PLACED AT 250' INTERVALS OR AS DIRECTED BY THE ENGINEER THROUGHOUT THE ADVANCE TAPER AREA.
5. TEMPORARY SIGNING, STRIPING AND TYPE II BARRICADES OR DRUMS REMAIN AS PLACED IN STAGE 1 ON LAFAYETTE AVENUE FROM STA. 102+30 TO THE BEGINNING OF THE ADVANCE TAPER NORTH OF 76TH STREET.
6. THE CONTRACTOR SHALL COORDINATE TEMPORARY SIGNING AND STRIPING ON STATE STREET SOUTH OF 76TH STREET WITH CONTRACT NO. 62694.
7. CONTRACTOR SHALL PROVIDE FLAGGERS TO TEMPORARILY STOP TRAFFIC TO ALLOW PAVING OPERATIONS TO PROCEED THROUGH THE INTERSECTION. THIS WORK SHALL BE CONSIDERED INCLUDED IN THE CONTRACT UNIT PRICE FOR TRAFFIC CONTROL AND PROTECTION (SPECIAL).
8. TEMPORARY RAMPS SHALL BE CONSTRUCTED AS DIRECTED BY THE ENGINEER. SEE GENERAL NOTE 8 ON 76TH STREET MAINTENANCE OF TRAFFIC GENERAL NOTES SHEET.
9. DRIVEWAY TO BE CLOSED DURING STAGE 2 CONSTRUCTION. CONTRACTOR SHALL MINIMIZE THE TIME OF DRIVEWAY CLOSURE.
10. ADVANCE SIGNING FOR SIDEWALK CLOSURE SHALL BE IN ACCORDANCE WITH IDOT STANDARD 701801.
11. SEE SB I-94 MAINTENANCE OF TRAFFIC PLANS FOR CONTINUATION OF MAINTENANCE OF TRAFFIC.

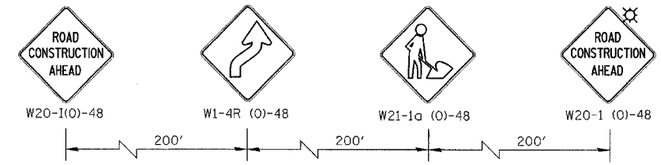

ADVANCE SIGNING FOR WESTBOUND 76TH STREET PLACED IN STAGE 1

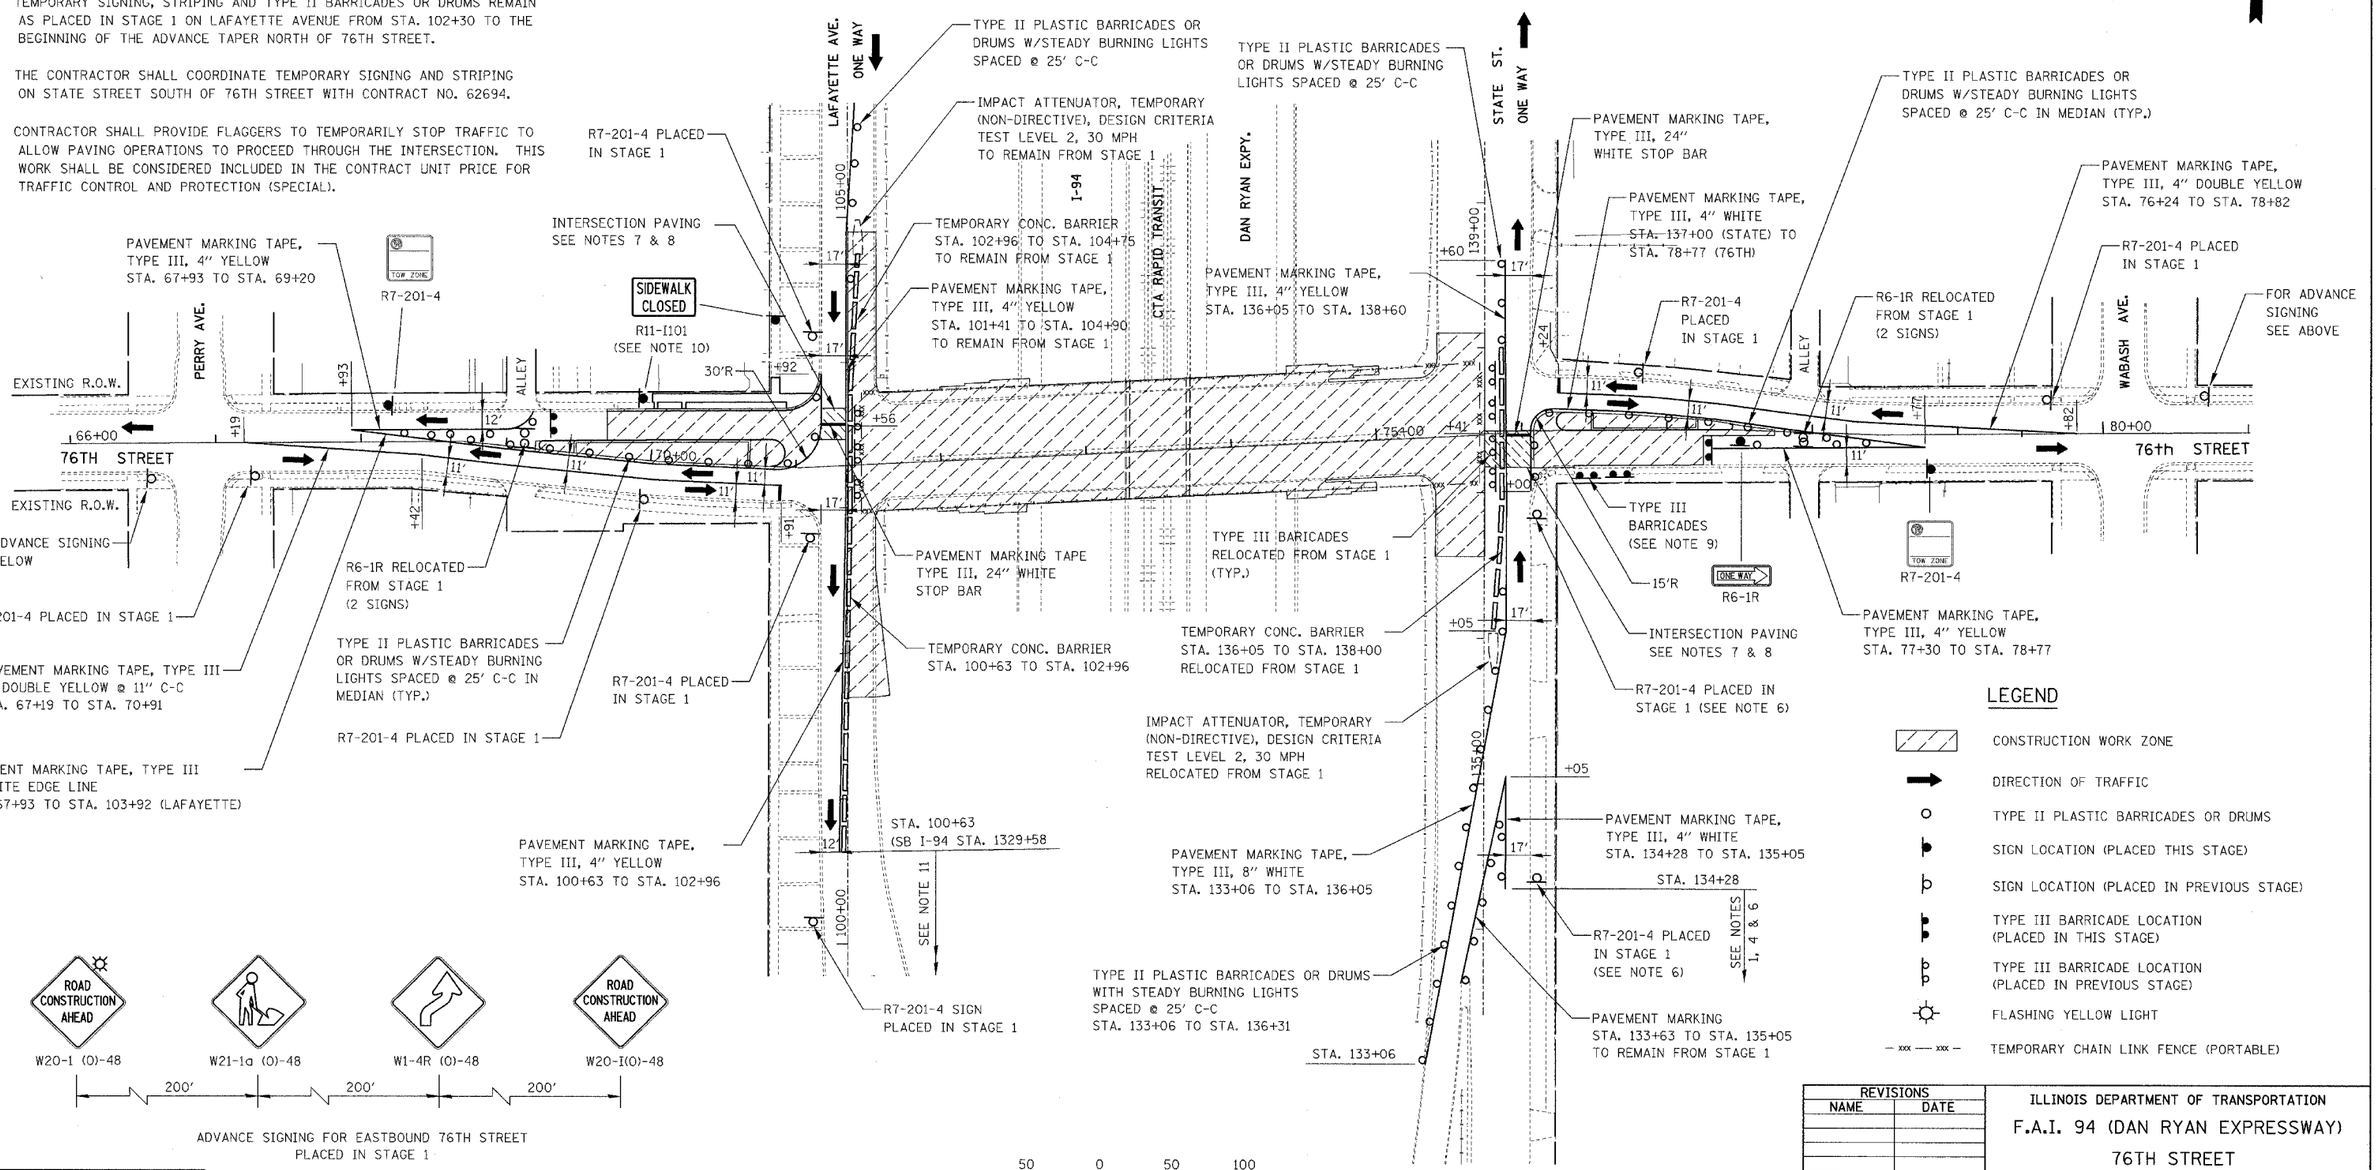

LEGEND

- CONSTRUCTION WORK ZONE
- DIRECTION OF TRAFFIC
- TYPE II PLASTIC BARRICADES OR DRUMS
- SIGN LOCATION (PLACED THIS STAGE)
- SIGN LOCATION (PLACED IN PREVIOUS STAGE)
- TYPE III BARRICADE LOCATION (PLACED IN THIS STAGE)
- TYPE III BARRICADE LOCATION (PLACED IN PREVIOUS STAGE)
- FLASHING YELLOW LIGHT
- — xxx — xxx — TEMPORARY CHAIN LINK FENCE (PORTABLE)

KNIGHT Engineers & Architects

REVISIONS	
NAME	DATE
REVISED	05/06/05

ILLINOIS DEPARTMENT OF TRANSPORTATION

F.A.I. 94 (DAN RYAN EXPRESSWAY)

76TH STREET
MAINTENANCE OF TRAFFIC
STAGE 2

SCALE: AS SHOWN DRAWN BY: REW
DATE: MARCH 25, 2005 CHECKED BY: JCM

FILE: L:\6592.02\Cad\Sheets\Revised 17b\ 05-06-05\659202M0T02 Rev050605.dgn