F.A.I. RTE.	SECTION	COUNTY	TOTAL SHEETS	SHEET NO.
94	•	COOK	907	182
STA. 1200+00.00		TO STA. 1365+00		
FED. ROAD DIST. NO.	ILLINOIS	FED. AID PROJECT		

• (1516.1, 1717 & 1818) R-9

62695

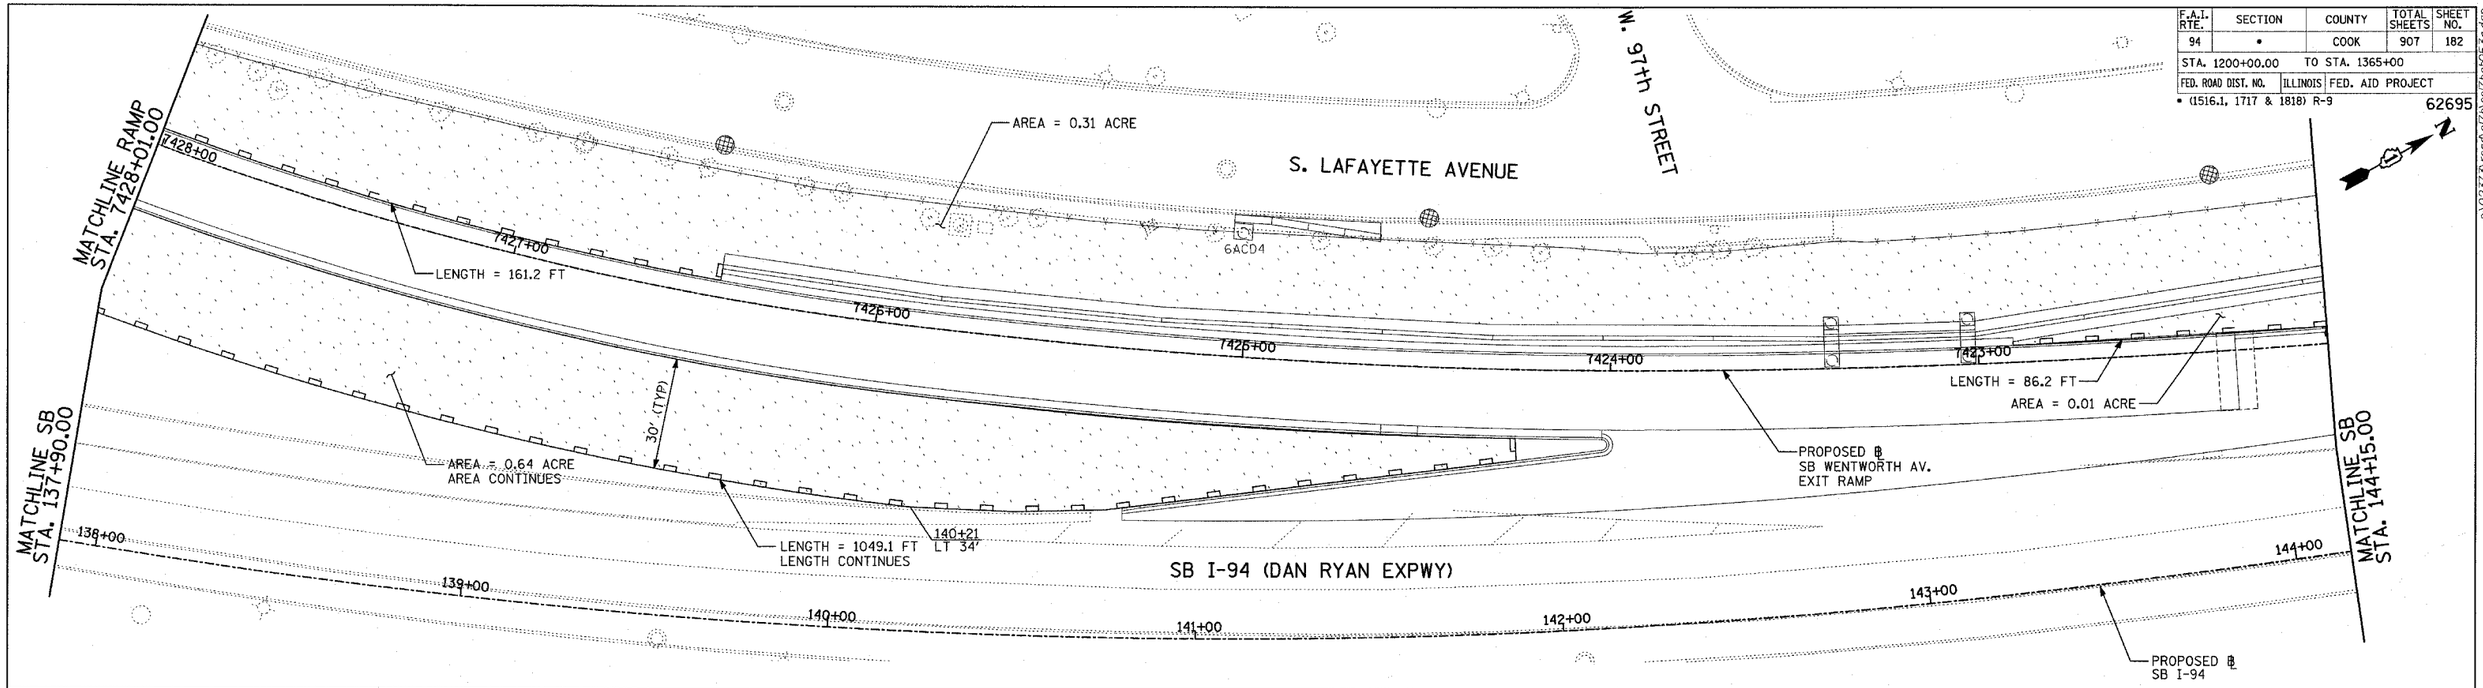

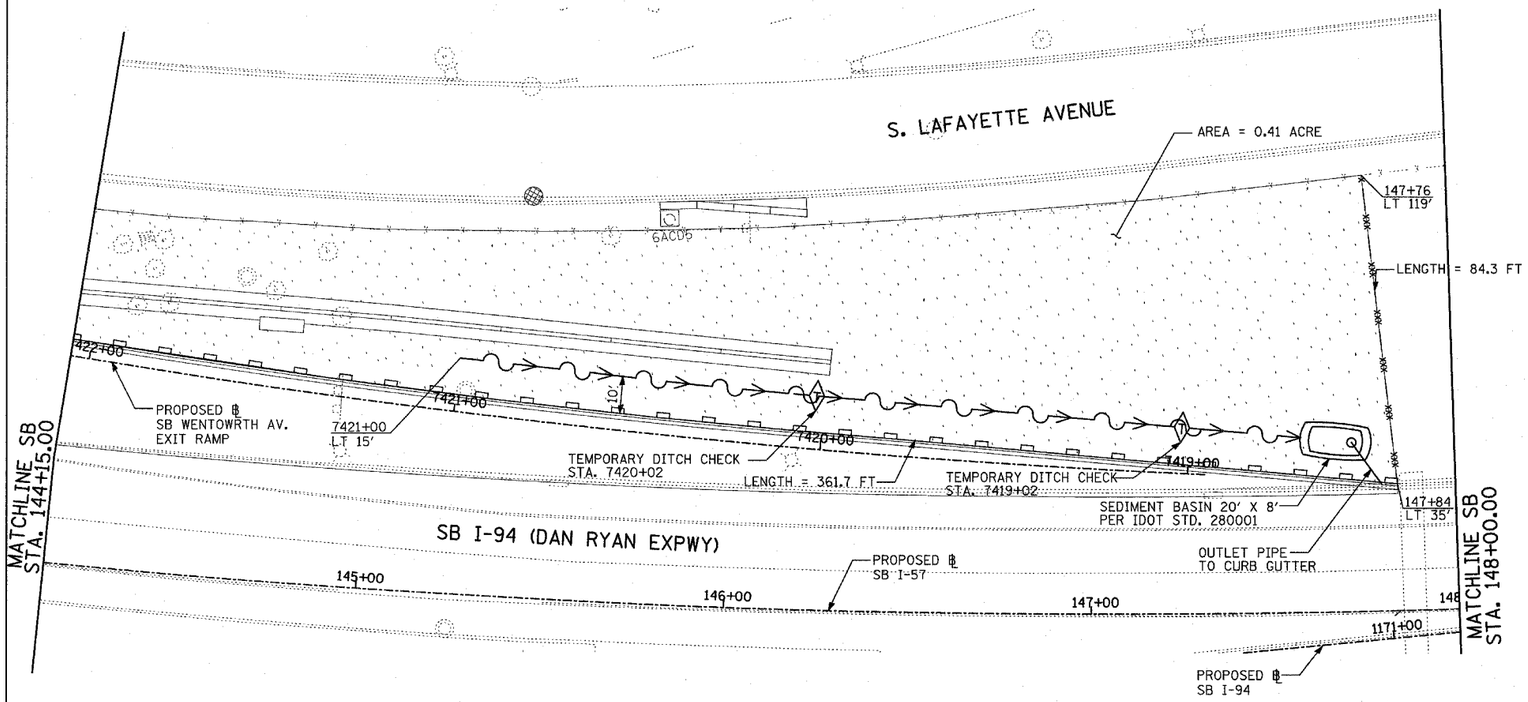

LEGEND:

- TEMPORARY EROSION CONTROL SEEDING
- PERIMETER EROSION BARRIER
- INLET FILTER, TO BE INSTALLED IN OFF PROJECT DRAINAGE STRUCTURES ACCEPTING STORMWATER RUNOFF
- TEMPORARY FENCE
- TEMPORARY DITCH
- TEMPORARY DITCH CHECK
- TEMPORARY FENCE FOR TREE PROTECTION (15 FEET PER SIDE = 60 FEET TOTAL)

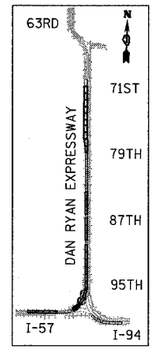

LOCATION MAP

20 0 20 40

SCALE: 1" = 20'-0"

NOTES:

1. WORK THIS SHEET WITH SHEETS 4 THRU 5 OF 27.

TY·LIN INTERNATIONAL

REVISIONS NAME	DATE

ILLINOIS DEPARTMENT OF TRANSPORTATION

F.A.I. 94 (DAN RYAN EXPRESSWAY)
EROSION CONTROL PLAN
SB WENTWORTH AVENUE EXIT RAMP
SB I-57 STA. 137+90.00 TO 148+00.00
SHEET 6 OF 27

SCALE: 1"=20' DRAWN BY: JPA, AH

DATE: MARCH 25, 2005 CHECKED BY: JPM, MAG

D:\0237\roadcl\0ecl\tsl1053d.dgn 03/30/2005 04:46:25 PM